Site Data

Parking Req'd	776
Parking Provided	
Regular	558
Handicap	12
Total	570

GRAPHIC SCALE

60 0 30 60 120 240

(IN FEET)

1 inch = 60 ft.

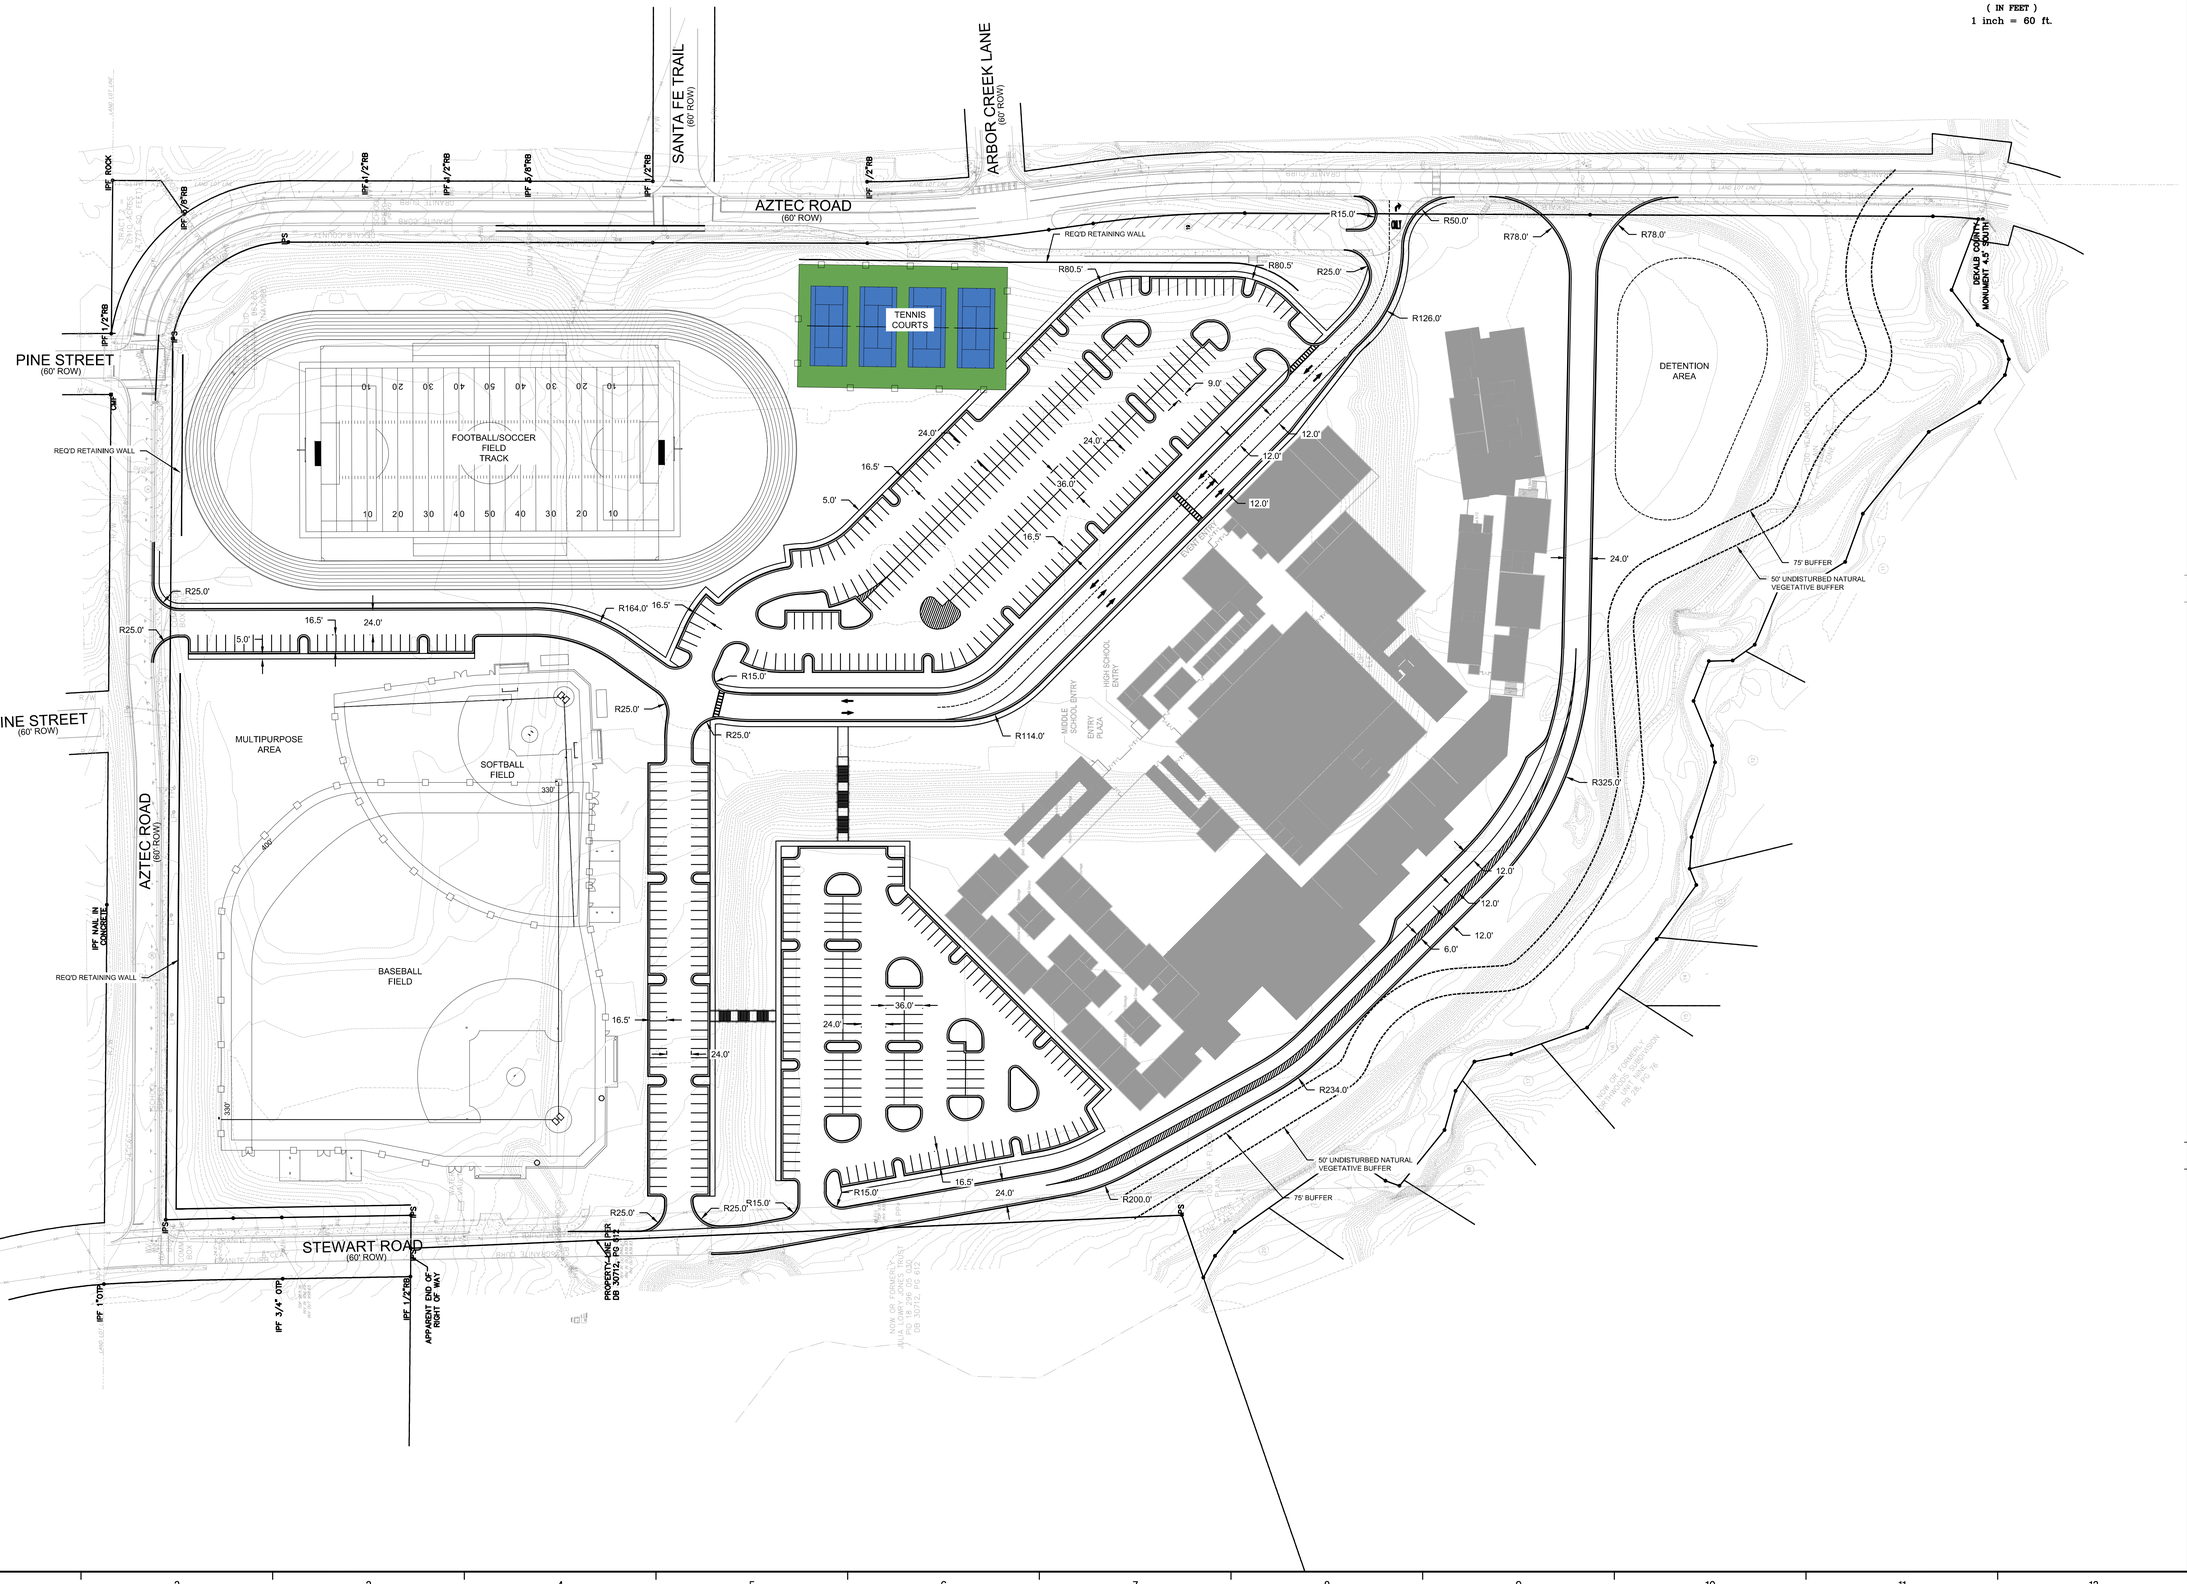

DeKalb County School District

DLRGROUP

GMC

Goodwyn Mills Cawood, LLC
6120 Powers Ferry Road NW, Suite 200
Atlanta, GA 30339
T 770.952.2481
GMCNETWORK.COM

ISSUE	DATE
SCHEMATIC DESIGN	09/15/23

DRAWN BY: Author
CHECKED BY: Checker

GaDOE REQUIRED INFO
FTE: 1200 MS & 1600 HS
SQUARE FOOTAGE: 437,000
IUs: 74 MS & 84 HS
PARKING: 550
DOE FACILITY CODE: XXX

SEQUOYAH MIDDLE SCHOOL AND HIGH SCHOOL
3456 AZTEC RD
DORAVILLE, GA 30340

DLR # 46-23101-00
GMC # AATL220022

OVERALL SITE PLAN

C-100

DRAWING FILE: T:\Projects\GA\DeKalb County School District\GATL220020 - Sequoyah Middle & High School\01\DWG\R\PLANS\[01 SHEETS\03 CIVIL\C-100 OVERALL SITE PLAN.dwg
PLOTTED: Sep 15, 2023 - 2:36pm