EXHIBIT M

GMP AMENDMENT TO AGREEMENT BETWEEN OWNER AND CONSTRUCTION CONTRACTOR

AMENDMENT NO. 1 TO AGREEMENT BETWEEN OWNER AND CONSTRUCTION CONTRACTOR FOR New Sequoyah Middle and High School
AGREEMENT NO. 101-36

Pursuant to Sections 4.B and 7.A of the Construction Management Agreement ("Agreement"), dated October 10, 2023, between The School Board of DeKalb County, Georgia ("**Owner**") and Gilbane Building Company ("**Construction Contractor**"), with respect to the construction of Owner's New Sequoyah Middle and High School ("**Project**"), Owner and Construction Contractor hereby agree to amend and modify the Agreement by this Amendment No. 1 and establish a Guaranteed Maximum Price and Contract Time for all the Work as set forth below. All capitalized terms not defined herein shall have the meaning ascribed to them in the Agreement, unless otherwise noted.

ARTICLE 1

SCOPE OF WORK

The scope of the Work consists of the construction of a new middle and high school, in accordance with the Agreement, this Amendment and the other Contract Documents listed as Attachments 1 through ___ below, which are hereby incorporated into and made a part of the Amendment by this reference:

Attachment No.	Description	Pages	Date
List of Drawings, Specifications and Addendums			
1.	Allowances	29 through 29	03/13/2025
2.	Assumptions and Clarifications	11 through 27	03/13/2025
3.	Completion Schedule	32 through 72	02/03/2025
4.	Schedule of Values	10 through 10	03/13/2025
5.	Alternates	30 through 30	03/13/2025

ARTICLE 2

GUARANTEED MAXIMUM PRICE

2.1 Construction Contractor's Guaranteed Maximum Price ("**GMP**") for the Work, including the estimated Cost of the Work as defined in Section 5 of the Agreement and the Construction Management Fee as defined in Section 4 of the Agreement, is two hundred twenty-eight million, six hundred sixty-one thousand, four hundred twenty-five dollars and zero cents ($228,661,425.00).

2.2 The Construction Management Fee for the entire Work anticipated on this Project is hereby established as a lump sum amount of six million, four hundred forty-one thousand, eight hundred twenty-seven dollars and zero cents ($6,441,827.00), said lump sum amount is included within the above noted GMP.

2.3 The general condition expenses for the entire Work anticipated on this Project are hereby established as a lump sum amount of fifteen million, five hundred seventy-six thousand, six hundred eighteen dollars and zero cents ($15,576,618.00), said lump sum amount is included within the above noted GMP ("General Conditions Expenses"). The items included as General Condition Expenses are listed in the List of Itemized General Conditions attached hereto and incorporated herein as Attachment No.____. Except as said lump sum amount for General Condition Expenses may be expressly adjusted by Change Order or Construction Change Directive, Construction Contractor acknowledges and agrees that Owner shall have no liability for any General Condition expenses beyond payment of the above noted lump sum amount and Construction Contractor agrees that it shall not be entitled to receive any additional compensation from Owner for the General Conditions beyond the above lump sum amount. There shall be no additional General Conditions Expenses payable to Construction Contractor on the first Five Hundred Thousand and No/100 Dollars ($500,000.00) of Change Order or Construction Change Directive Work (i.e., the lump sum amount specified in this Subsection includes consideration for up to $500,000.00 of Change Order and/or Construction Change Directive Work). Further, there shall be no mark-up for a subcontractor's General Conditions expenses on the first One Hundred Thousand and No/100 Dollars ($100,000.00) of Change Order and Construction Change Directive Work to be performed by such subcontractor.

2.4 Monthly installment payment of the Construction Management Fee and the General Condition Expenses shall be based upon the percent completion of the designated portion of the Work for each month.

2.5 In order to efficiently and timely address any unknown or unanticipated conditions that are within the scope of the Work and are otherwise reimbursable without duplication as a Cost of the Work, but excluding all items that are to be reimbursed under the lump sum General Condition expense amount noted in Subsection 2.4 above, the parties have agreed to establish a contingency within the GMP in an amount not-to-exceed amount of zero and 00/100 Dollars ($0.00) ("**Owner's Contingency**"). Owner's Contingency funds shall be used to cover costs that may result from incomplete design and unanticipated costs that arise during construction that are not identified by the construction documents. Construction

Contractor shall not proceed with any portion of the Work which it intends to charge against the Owner's Contingency without first obtaining Owner's express written authorization to proceed. Construction Contractor acknowledges and agrees that any portion of the Work which is to be charged against the Owner's Contingency that does not receive such prior written approval from Owner shall be deemed to be part of Construction Contractor's Work compensated within the GMP and not chargeable against Owner's Contingency. Owner reserves the right, at its sole discretion, to withhold its consent on Owner's Contingency expenditures. Further, the work that is the subject of any Owner's Contingency expenditures shall be deemed part of the Work. The GMP shall be reduced by unused Owner's Contingency remaining at the completion of the Work. Construction Contractor has no entitlement to any portion of any unused Owner's Contingency.

2.6 In order to efficiently and timely address any unknown or unanticipated conditions that are within the scope of the Work and are otherwise reimbursable without duplication as a Cost of the Work, but excluding all items that are to be reimbursed under the lump sum General Condition expense amount noted in Subsection 2.4 above, the parties have agreed to establish a contingency within the GMP in an amount not-to-exceed seven million, four hundred ninety-two thousand, forty-six and 00/100 Dollars ($7,492,046.00) ("**Contractor's Contingency**"). Construction Contractor shall not proceed with any portion of the Work which it intends to charge against the Contractor's Contingency without first obtaining Owner's express written authorization to proceed. Construction Contractor acknowledges and agrees that any portion of Work which is to be charged against the Contractor's Contingency that does not receive such prior written approval from Owner shall be deemed to be part of Construction Contractor's Work compensated within the GMP and not chargeable against Contractor's Contingency. Owner reserves the right, at its sole discretion, to withhold its consent on Contractor's Contingency expenditures. Further, the work that is the subject of any Owner's Contingency expenditures shall be deemed part of the Work. The GMP shall be reduced by unused Contractor's Contingency remaining at the completion of the Work. Construction Contractor has no entitlement to any portion of any unused Contractor's Contingency. Construction Contractor shall be entitled to an increase in the Construction Management Fee in the amount of 3.0 % of the Cost of the Work charged against the Contractor's Contingency.

2.7 The parties have agreed to establish an allowance within the GMP for Multiple - See attached in the amount of five million, one hundred thirty-nine thousand, nine hundred seventy-six and 00/100 Dollars ($ 5,139,976.00). Construction Contractor shall not proceed with any portion of the Work associated with the aforesaid allowance ("**Allowance Work**") without first obtaining Owner's express written authorization to proceed with said Allowance Work. Allowance Amounts are reflected in Attachments_____through. Unless otherwise provided in the Contract Documents: (a) allowances amounts shall cover the cost to Construction Contractor of materials and equipment delivered at the site and all required taxes, less applicable trade discounts; (b) Construction Contractor's costs for unloading and handling at the site, labor, installation costs, overhead, profit and other expenses contemplated for stated allowance amounts shall be included in the GMP but not in the allowances, unless otherwise stated in the allowance; and (c) whenever costs are more than or less than allowances, the GMP shall be adjusted accordingly by Change Order.

2.8 Pursuant to Subsection 12.3 of Exhibit A to the Agreement, if at the time final payment is made to Construction Contractor the total Cost of the Work has been increased by approved Change Orders in an amount causing the original GMP as set forth in this Amendment to be exceeded by ~~more than~~ _____ ~~and /100 Dollars ($_____)~~, then Construction Contractor shall be entitled to an increase in the Construction Management Fee in the amount of _____ ~~and /100 Dollars (_____%)~~ of the amount exceeding the sum of _____ ~~and /100 Dollars ($_____)~~ plus that original GMP amount.

2.9 Construction Contractor recognizes that the Contract includes work for trench excavation in excess of five feet deep. Construction Contractor acknowledges the requirements set forth by all federal, state and local requirements. Construction Contractor certifies that the required trench safety standards will be in effect during the period of construction of the Project and Construction Contractor agrees to comply with all such required trench safety standards.

2.10.1 The amount of zero and 00/100 Dollars ($ 0.00) has been separately identified for the cost of compliance with the required trench safety standards; said amount is included within the GMP.

2.10 At the completion of the Work, should the actual amount of "General Requirements" expenses be less than the amount included therefor in the Schedule of Values approved by Owner, the resulting "savings" shall accrue to the benefit of Owner and a deductive Change Order or Construction Change Directive shall be issued reducing the GMP by the amount of such savings. For the avoidance of doubt, any savings obtained General Requirements expenses may not be moved to contingency or be used to offset cost overruns in other items within the GMP. Further, the line item for General Requirements expenses in the Schedule of Values constitutes a separate guaranteed maximum price for such expenses and any overruns in General Requirements expenses shall be borne by Construction Contractor without reimbursement from Owner.

2.11 By executing this Amendment and furnishing Owner with a GMP based on a detailed Schedule of Values and a Master Project Schedule, Construction Contractor represents and warrants that the Contract Documents, including the Construction Documents, as well as other materials, and information furnished Construction Contractor as of the date of this Amendment have described the scope, construction requirements, and design intent of the Work in detail sufficient to enable Construction Contractor to establish firmly the GMP, Contract Time and the Project Schedule. To the extent that the Construction Documents are anticipated to require further development, Construction Contractor has provided in the GMP for such further development consistent with the Contract Documents and reasonably inferable therefrom.

2.12 Savings will be computed as of the date of final completion of the Work and shall consist of the difference between (i) the Guaranteed Maximum Price (as it may be adjusted in accordance with the terms of the Contract Documents) and (ii) the total aggregate sum of the Cost of the Work plus the Construction Management Fee paid by Owner shall accrue to the sole benefit of Owner.

ARTICLE 3

CONTRACT TIME

3.1 The Construction Phase Commencement Date for the Work is 02/17/2025. The total period of time beginning with the Construction Phase Commencement Date through the date required for Substantial Completion of the Work is one thousand, five hundred seventy-nine (1,579) days ("**Contract Time**"). THE SUBSTANTIAL COMPLETION DATE IS THEREFORE ESTABLISHED AS 06/15/2029.

3.2 Pursuant to the Agreement, the parties have established liquidated damage rates for reasons stated therein, which the parties acknowledge and agree apply to this Amendment and Construction Contractor's responsibility to substantially complete the Work within the Contract Time as stated herein and finally complete the Work within the time prescribed in the Contract. Accordingly, the liquidated damage rates established in the Agreement shall be assessed against Construction Contractor for each calendar day Construction Contractor fails to achieve Substantial Completion of the Work within the Contract Time or final completion of the Work within the time prescribed in the Contract.

ARTICLE 4

MISCELLANEOUS

4.1 Except as expressly modified herein, the terms and conditions of the Agreement remain unchanged. All terms not specifically defined herein shall have the meaning ascribed to them in the Agreement. In the event of a conflict between the terms of this Amendment and those of the Agreement, Owner and Construction Contractor agree that the terms of this Amendment shall prevail and control. This Amendment may be executed in counterparts, each of which shall be deemed to be an original, but all of which shall constitute one and the same instrument.

Owner	Construction Contractor
By:_____	By: _____
Its:_____	Its: _____
Date:_____	Date:_____
Attest:_____	Attest:_____







New Middle & High School at Sequoyah

Final GMP Deliverable

Revision 0

Published 03/13/2025

Table of Contents

Table of Contents

Summary

Final GMP Estimate

Clarifications

General

Insurance and Taxes

Contingency

Construction Manager's Fee

Project Indirect Costs

Assumptions

Document Enumeration

Detail

Allowances

Alternates

Schedule and Logistics

Milestone Project Schedule

Site Logistics & Phasing

Supporting Documentation

Exhibit A - 100% CD Drawing Log

Exhibit B - 100% CD Specification Log

Exhibit C - RFI Log

Exhibit D – Trophy Display Case Alternate

Exhibit E – Turf Specifications

EXHIBIT E.1 – Track Drainage Assumptions

Exhibit F – Pro Bel Façade Maintenance Layout

Exhibit G – Irrigation Layout

Summary

Sequoyah Middle & High School

Dekalb County School District
Doraville, GA
GMP Estimate (100% CDs)

Gilbane

3/13/2025
R0

BP#	BID PACKAGE		Final GMP w/ Field House		$/GSF
01A	SITE SERVICES	$	3,390,407	$	7.35
02A	BUILDING DEMOLITION	$	1,395,492	$	3.02
03A	TURNKEY CONCRETE	$	8,435,098	$	18.28
04A	MASONRY	$	9,606,447	$	20.82
05A	STRUCTURAL STEEL & MISC METALS	$	17,331,226	$	37.56
07A	ROOFING & SHEET METAL	$	3,811,540	$	8.26
07B	METAL PANELS	$	11,710,977	$	25.38
07C	WATERPROOFING	$	2,010,750	$	4.36
07D	FIREPROOFING	$	766,382	$	1.66
08A	DOORS, FRAMES, HARDWARE - MATERIAL	$	1,491,446	$	3.23
08B	DOORS, FRAMES, HARDWARE - INSTALL	$	214,012	$	0.46
08C	GLASS & GLAZING	$	5,489,350	$	11.90
08E	OVERHEAD DOORS	$	784,464	$	1.70
09A	DRYWALL, FRAMING & ACOUSTICAL	$	14,100,250	$	30.56
09B	FLOORING & TILE	$	2,971,850	$	6.44
09C	ATHLETIC FLOORING	$	962,531	$	2.09
09D	EPOXY FLOORING	$	687,107	$	1.49
09E	PAINTING & WALLCOVERING	$	2,034,705	$	4.41
09F	POLISHED CONCRETE	$	104,800	$	0.23
10A	SPECIALTIES	$	1,778,242	$	3.85
10B	SIGNAGE	$	466,848	$	1.01
10C	PREFABRICATED CANOPIES	$	257,174	$	0.56
11A	FOOD SERVICE EQUIPMENT	$	2,168,930	$	4.70
11B	RESIDENTIAL APPLIANCES	$	109,847	$	0.24
11C	ATHLETIC EQUIPMENT	$	500,560	$	1.08
11F	FAÇADE MAINTENANCE	$	102,385	$	0.22
11G	COMMERCIAL LAUNDRY EQUIPMENT	$	46,632	$	0.10
12A	WINDOW TREATMENTS	$	332,081	$	0.72
12B.1	MILLWORK & CASEWORK	$	2,258,675	$	4.90
12B.2	LAB CASEWORK	$	1,918,750	$	4.16
12C	AUDITORIUM SEATING	$	240,764	$	0.52
12D	TELESCOPING BLEACHERS	$	709,650	$	1.54
14A	ELEVATORS	$	698,156	$	1.51
21A	FIRE PROTECTION	$	2,278,696	$	4.94
22A	PLUMBING	$	9,140,750	$	19.81
23A	HVAC	$	20,733,192	$	44.93
26A	ELECTRICAL	$	26,843,185	$	58.18
27A	AUDIO VISUAL	$	1,552,126	$	3.36
27B	THEATER LIGHTING	$	2,106,336	$	4.56
31A	SITEWORK & UTILITIES	$	9,248,450	$	20.04
31B	AGGREGATE PIERS	$	549,208	$	1.19
31C	SHORING	$	409,371	$	0.89
32A	ATHLETIC FIELDS & EQUIPMENT	$	4,274,599	$	9.26
32B	TENNIS COURTS	$	294,317	$	0.64
32C	LANDSCAPE & HARDSCAPE	$	4,335,170	$	9.40
32D	ASPHALT PAVING	$	2,332,913	$	5.06
32E	STRIPING & SITE SIGNAGE	$	35,032	$	0.08
32F	FENCING	$	607,699	$	1.32
	Subtotal Direct Cost	$	183,628,571	$	397.97

Indirect Costs		Total Cost
Design & Estimating Contingency	$	-
Subtotal 1	**$**	**183,628,571**
Escalation (2.0%) - Owner Allowance	$	3,672,571
Subtotal 2	**$**	**187,301,143**
SDI (1.3%)	$	2,532,311
Builders Risk	$	1,037,058
Insurances (2.5%)	$	5,716,536
Payment & Performance Bond (0.78%)	$	1,783,559
Subtotal 3	**$**	**198,370,607**
Building Permits	$	530,328
CM General Conditions	$	15,576,618
Preconstruction Services	$	250,000
Subtotal 4	**$**	**214,727,553**
CM Fee (3%)	$	6,441,827
Subtotal 5	**$**	**221,169,380**
CM Contingency (4%)	$	7,492,046
Total Costs	$	228,661,425

	$	495.56

Clarifications

Clarifications

General

1. This Final GMP stated herein pertains to Change Order #02, a Final release package of the Guarantee Maximum Price, approving a total funding total of $228,661,425 to the previous awarded package of $87,219,255 for the New Sequoyah Middle and High School Project.
2. This Final GMP for the Sequoyah Middle & High School is based on 100% CD Drawings and Specifications prepared by Goodwyn Mills Cawood dated December 13, 2024. See the Document Enumeration Section for a complete list of documents used to prepare the GMP.
3. The Overall Project Substantial Completion date is June 15, 2029 assuming a Notice to Proceed date of February 17, 2025. Substantial completion for the Middle School (Phase 1) is June 15, 2027. For more detailed schedule information and assumptions, see the attached detailed project schedule.
4. Substantial Completion for the Middle School (Phase 1) shall be established upon the issuance of a Certificate of Occupancy, indicating that the designated portion of work is completed for its intended purpose. At this juncture, the Owner shall release the retained funds in accordance with the terms of the agreement and shall assume ownership of the building, including the responsibilities of managing insurance coverages, utility consumption, and maintenance. The warranty period for this portion of the work shall commence. Liquidated damages, if applicable, shall be assessed solely on the remaining contract price for Phase 2.
5. Upon turnover of the Middle School (Phase 1), Gilbane reserves the right to reconcile the project schedule for the High School (Phase 2).
6. The GMP does not include acceleration or related premium time. Construction hours are assumed to be 1st shift other than occasional off-hours work to accommodate tie-ins or shutdowns / connections of major systems.
7. Pricing includes a [1]-year labor and material warranty for all components unless a longer warranty is stipulated by the specifications.
8. Changes in law or policies and resulting costs and schedule impacts are not reasonably foreseeable, calculable, or identifiable, and, as such, all such resulting costs and impacts are hereby specifically excluded from this Final GMP. More specifically, this GMP excludes, without limitation, costs and schedule impacts resulting from labor shortages, increased labor costs, supply chain disruptions, increased or new taxes or tariffs on goods and materials, resulting delivery delays, and other similar impacts resulting from such changes in laws or governmental policies.
9. The pricing is based upon open, competitive bidding by prequalified subcontractors and suppliers. Unless specifically articulated, there will be no proprietary materials or vendors. It is assumed that all trades and materials will be an open specification and alternatives will be considered.
10. This will not be a line item GMP. Individual line-item savings within the GMP will be addressed in accordance with the contract.
11. No retainage shall be held on Gilbane Fee, General Conditions, or Insurances.
12. This Final GMP includes project retainage at five-percent (5%) withheld in accordance with OCGA Sec. 13-10-80.
13. Union prevailing wages/ merit shop is not included.
14. The Final GMP include fees payable to the City of Doraville and DeKalb County for tree removal, land disturbances, impact fees for water and sewer, and Georgia EPD Notice of Intent permits. All other regulatory, utility service provider fees or jurisdictional fees are excluded.
15. This Final GMP assumes billing for offsite stored material is acceptable. Applications for Payment including stored materials shall include bill of sale, invoice, insurance for the storage location, photo documentation and/ or other documentation in accordance with the Gilbane CM Contract.
16. Georgia Power to establish permanent power no later than June 26, 2026. See full Schedule for Georgia Power critical dates.

17. The cost of the Construction Manager's supplies and communications, cost of Corporate and regional data processing/MIS services shall be reimbursable are at included in the labor billing rates noted below. The cost of corporate and regional data processing is billable at the rate of $5.23 per labor hour expended for the Project. Note costs for technology and hardware/equipment are not included in the labor rate.
18. The following supervisory and administrative personnel are home office personnel stationed at a location other than the project site, only for that portion of time spent directly working on the project shall be billed to the project: Project Executive, Estimators, Regional Safety Manager, Accounting, Scheduling, Virtual Design & Construction (VDC), Operational Excellence, Economic Inclusion, and Purchasing.
19. Wages or salaries of the Construction Manager's supervisory and administrative personnel are included below and shall be authorized to bill at the below stipulated rates. Below rates are not subject to audit.

Position	Hourly Rate	
Lead Superintendent	$	128.60
Superintendent	$	108.97
MEP Manager	$	126.83
Sr. Project Manager	$	139.60
Project Manager	$	107.37
Field Engineer	$	80.14
Sr. General Superintendent	$	167.43
Sr. Project Safety Manager	$	109.91
Construction Intern	$	43.10
Safety Manager	$	179.85
Chief Scheduler	$	224.36
Chief Purchasing Agent	$	202.37
Purchasing Manager	$	172.08
Controller	$	207.92
Accountant	$	132.93
VDC Manager	$	167.64
Sr. Project Executive	$	241.49
Sr. Operational Excellence Manager	$	176.85
Econ Inclusion Sr. Manager	$	193.18
Sr. Estimator	$	132.10
Preconstruction Executive	$	259.57

**Labor rates are subject to annual increases per company policy in March of each of year.

20. The Owner acknowledges that Next 150 Construction, LLC is a Delaware limited liability company in which Gilbane Building Company is the sole and managing member. Gilbane will utilize Next 150 Construction, LLC for Site Services tasks. The labor rates will be billed at the hourly rates and shall be authorized to bill at the below stipulated rates.

Position	Hourly Rate	
Labor Journeyman / Operator	$	35.00
Labor Foreman	$	50.00
Carpenter Journeyman	$	45.00
Carpenter Foreman	$	60.00
Assistant Superintendent	$	75.00

**Labor rates are subject to annual increases per company policy in March of each of year.

21. General Conditions are to be converted to lump sum amount in this Final GMP. Notwithstanding anything to the contrary set forth in this Agreement, the Owner's audit rights shall not be used as a means or basis to renegotiate any lump sum amounts, unit rates, established charges, fixed rates or multipliers which have been previously approved and accepted by the Owner.
22. This Final GMP carries a specific number of monthly anticipated Adverse Weather Delay based on a [5] Day Work Week:

JAN	FEB	MAR	APR	MAY	JUN	JUL	AUG	SEP	OCT	NOV	DEC
3	3	3	2	2	3	3	3	2	2	2	2

23. Only Gilbane employees will undergo background checks with DeKalb County School District Public Safety office. All other workers/ Trade Partners will provide formal written documentation certifying meeting contractual requirements pertaining to background checks.
24. Gilbane will provide a 3rd party envelope review and Interdisciplinary Coordination (IDC) Review Report which addresses coordination and scope review issues. These reports will be forwarded to the Architect. Neither is intended as a substitute for engineering or architectural review by licensed design professionals. The comments contained in the reports represent observations and/or suggestions intended for consideration and possible incorporation into the Design Documents. Items not incorporated into the Contract Documents are excluded from the GMP. No design liability has been assumed by Gilbane, or 3rd party envelope Reviewer as a result of the information contained in the reports. Items not incorporated into the Contract Documents are excluded from the GMP.
25. Items to be furnished by Owner to support the project are defined in the attached Supply and Install Matrix that delineates design and supply responsibilities for equipment.

Insurance and Taxes

1. Gross receipts tax is included.
2. Sales tax is included.
3. Subcontractor Default Insurance is included at a fixed rate of $13.00 per $1,000 of subtotal direct costs. The rate basis for contractor default insurance includes all subcontracted work on the project (pending Gilbane prequalification standards), excluding any architect or engineering consultants and certain general conditions items.

4. Payment and Performance Bonds are included payable upon issuance as a Cost of Work at the fixed rate of $7.80 per $1,000 of total Contract Value. Should the project value exceed $250M, then this rate is subject to change.
5. The Builders Risk premium is subject to market conditions at the time of construction commencement. Builders Risk deductibles are not included in the estimate.
6. A Contractor Controlled Insurance Program (CCIP), to provide on-site General Liability, Excess Liability, and Workers Compensation is included for coverage of Gilbane and our enrolled Trade Contractors at a fixed rate of $25 per $1,000 of total Contract Value. All trade packages covered by the CCIP are represented net of the covered insurance. This rate includes Gilbane's non-CCIP required insurance. Premiums for insurance shall be payable in one installment in the first application for payment after commencement of the Construction Phase of the Project based upon the Final contract amount. Additional premiums for Change Orders will be included and invoiced with the approved Change Order.
7. Construction Manager's liability insurance does not include the Owner's Program Manager and/or Architect as additional insureds. It is assumed that these entities will carry their own liability coverage.
8. Insurance and bond rates are not subject to audit. All payments are due at the start of construction phase.
9. Construction Manager has not included an Owner's Protective Liability Policy for the project.
10. This Final GMP does not include insurance requirements to meet specific FM Global standards.

Contingency

1. A Construction Contingency is included for the project. This is intended for Gilbane's exclusive use for any items constituting Cost for the Work and associated Subcontractor Default Insurance (SDI) which are not the basis of a Change Order.
2. Trade Allowances and Unbought costs are reconciled by Gilbane Construction Contingency. Unbought items are scope which is included in the cost of the work that is shown within the Contract Documents, but not yet procured through a specific trade contractor. No prior authorization is required for these expenditures. These shall not be used for Design Changes.
3. Escalation allowance of 2.0% has been included in the Final GMP. In the event of phasing changes, the project start is postponed, or the construction duration is extended, pricing should be adjusted accordingly to account for cost escalation and local market conditions.
4. An Owner Contingency is not included for the project. It is recommended an Owner's Contingency be carried in the project budget for changes in the work.

Construction Manager's Fee

1. The Construction Manager's Fee is 3.00%
2. Fee has not been included on contingency and will be adjusted monthly for cost of work changes (in scope). Out of scope fee will be added in change orders.

Project Indirect Costs

Project indirect costs are clarified as follows:

Project Indirect Costs	Included	Not Included
Land acquisition		●
Tree removal, land disturbance, impact fees for water and sewer, Georgia EPD Notice of Intent permits.	●	
Regulatory, utility service provider fees and all other permit fees not included above.		●
Impact fees, approval fees, licensing fees		●

Off-site improvements other than those indicated on the document set (Adjacent roadway improvements, traffic lights, turn lanes, public utility mains, etc.)		●
Geotechnical Surveys and testing		●
Independent material testing during construction		●
3rd Party Commissioning (In House Commissioning included w/ construction)		●
Environmental testing and remediation costs (Asbestos, contaminated soils, USTs, etc.)		●
Operating supplies and expenses.		●
Owner required furniture, fixtures and equipment – Including but not limited to loose equipment, furniture, workstations, computers, phones, voice/data/security equipment, indoor plantings and artwork.		●
Utility Infrastructure and Connection Fees (power, gas, telephone, data…)		●
Utility consumption (power, gas, telephone, data…) during construction	●	
Offsite utility infrastructure and connection fees (Power, gas, telephone, data, etc.)		●
Standalone mock-ups and model units that are not part of permanent construction	●	
Fit-out of tenant spaces		●
Owner legal and financing costs		●
Other Owner Insurance		●
Voice, Data, and Security cabling / wiring.		●
Voice, Data, and Security Equipment and installation.		●
Radio and distributed antenna systems.	●	

Assumptions – By Bid Package

01A Site Services

1. General Requirements / Site Services are included in this Final GMP to cover costs associated with general temporary construction required for a complete construction estimate. This includes but is not limited to: site fencing and protection, safety related items, dumpsters, temporary toilets, construction way finding, progress photos, interim and Final cleaning, temporary utility consumption, etc.
2. Excludes the costs for moving of the existing Sequoyah Middle School employees' belongings, furnishings or furniture to be salvaged.

02A Demolition

1. This Final GMP includes an Owner Allowance for Abatement of Existing Structures in the amount of $500,000.
2. Eight (8) of the nine (9) 65'x65' 1-Story Buildings on and adjacent to the existing soccer fields on Sheet C-003 were removed from the site by others prior to mobilization. Demolition of the remaining one (1) building is included in the Final GMP.
3. The six (6) single wide trailers shown on sheet C-003 were removed from the site by others prior to mobilization. Demolition cost for these trailers is not included in the Final GMP.
4. Existing structures will be demolished as indicated in the Contract Documents. Utilities that interfere with new construction will be removed as needed. Existing utilities that do not interfere with new construction may be left in place (flow-filled or otherwise) at Construction Manager's discretion.

03A Concrete

1. The site retaining walls at the Middle School Courtyard stairs are not detailed in the contract documents. These walls are assumed to match the thickness and reinforcing per concrete wall type of those shown in the High School Courtyard.

2. This Final GMP includes termite treatment at slab on grade locations as Bayer Premise Pre-Construction.
3. Porosity inhibiting admixture is not included at slab on grade or elevated slabs. Moisture testing of concrete slabs will be conducted prior to flooring installation to ensure proper substrate conditions in accordance with flooring manufacturer requirements.
4. Joint sealants at slab on grade contraction joints per detail J3/S3.02 is not included. These joints will be prepped to ensure they do not telegraph through finished flooring.

04A Masonry

1. This Final GMP includes Regular Grey Lightweight CMU. Block fill and reinforcing are included per the Contract Documents.

05A Structural Steel & Miscellaneous Metals

1. This Final GMP includes standard angle brick support in lieu of Fero-Fast.
2. This Final GMP includes an assumption of ten (10) six-inch steel bollards with concrete fill as none are shown.
3. This Final GMP includes an Owner Allowance of $100/LF for 8x8x1/2" angle at glazing support not currently shown (1,182LF total included). This allowance will be reconciled pending engineering of cold-formed exterior wall framing by delegated-design engineer.

07A Roofing

1. Aluminum coping is included at top of parapet all locations where the façade material on the parapet is Brick Veneer.

07B Metal Wall Panels

1. This Final GMP includes standard manufacturer standard colors for MCM panels and accessories. Color selections are required no later than **05/30/2025** in order to maintain the schedule.
2. This Final GMP includes MCM panel fins in locations indicated in the Contract Documents. Fins include vertical MCM panels folded in a tube-like shape and returned back to a supporting bracket. Fins are closed on both ends.
3. This Final GMP includes MCM Coping at all locations where the façade material on the parapet is MCM Metal Panels.
4. There is "RA3" called out for the Middle School & High School bridge soffits, but there is no product specified for RA3. This Final GMP includes MCM in a standard color at both bridge soffits to match building façade material.
5. This Final GMP includes manufacturer's standard color joint sealants at metal panel systems.
6. At MCM panels noted to be perforated, this Final GMP includes manufacturer's standard round perforations. Custom/non-standard perforated shapes are not included.

07C Waterproofing

1. This Final GMP includes firestopping at the edge of slab throughout the entire building.
2. This Final GMP includes waterproofing on exterior walls below grade to extend 1' onto top of exterior side footing. Waterproofing around the entirety of concrete footing is not included.
3. This Final GMP does not include Stainless Steel Flashing at the Fluid-Applied Air Barrier system. Manufacturer's standard terminations will be used at fluid-applied air barrier system.
4. This Final GMP includes standard color for fire safing and sealants at the top of CMU partitions.

07D Spray Fireproofing

1. This Final GMP includes intumescent fireproofing at exposed columns.
2. This Final GMP includes spray applied cementitious fireproofing at primary structural steel decking to achieve a 1 hr. Rating.
3. This Final GMP does not include spray fireproofing at secondary members over 20' as it is not required.

08A Doors, Frames, Hardware - Material

1. This Final GMP includes power supplies for electrified doors/hardware as indicated in the door hardware schedule/specifications.
2. This Final GMP does not include any sound control doors as none are scheduled. Additional gasketing/seals are included per the door schedule and hardware specifications as required.
3. This Final GMP includes hollow metal frames face weld along the joint between the head and jamb faces along their length either internally or externally.
4. This Final GMP does not include bituminous coating on the interior of grout filled jambs.

08B Doors, Frames, Hardware – Install

1. This Final GMP assumes that installing all permanent cores will be the Owner's responsibility.

08C Glass & Glazing

1. This Final GMP includes 3M Double Layer Attachment Film at “ESF-R” and Safe Haven Double Layer Attachment Film at “ESF-B” locations. Bullet resistant glazing is not included.
2. This Final GMP includes the below glazing, storefront, and curtain wall systems:
    - Exterior Storefront: EFCO 5600 Series or Oldcastle Reliance, Clear Anodized Class 1
    - Exterior Curtain Wall: EFCO 406 Series or Oldcastle FG-6000, Clear Anodized Class 1
    - Exterior Doors: EFCO 403 Series or Oldcastle FG-3000, Clear Anodized Class 1. 1 ¾” thick wide stile doors with 12” rails.
    - Interior Storefront: EFCO 402 Series or Oldcastle FG-2000, Clear Anodized Class 1
    - Interior Fire Rated Systems: Saftii First Interior Series GPX & Curtainwall Systems
    - GL-1: 1” Vitro R100 Clear over Clear
    - GL-2: 1” Vitro R100 Clear over Spandrel Surface #4
    - GL-3 Door Lites: ¼” Clear Glazing
3. This Final GMP includes manufacturer’s standard color joint sealants at glazing systems.
4. Smoke rated interior storefront elevations are fully sealed around the perimeter to resist the passage of smoke per RFI Response #91. Smoke rated glazing or frames are not included.

08E Overhead Doors

1. This Final GMP includes electric operation for overhead doors only where indicated in the Contract Documents. The Final GMP does not include tying in overhead doors to intrusion/security system.

09A Drywall & Acoustical

1. This Final GMP includes Impact Resistant Gyp Board at corridors and electrical/low voltage closets.
2. This Final GMP assumes that EQ framing is allowable.
3. This Final GMP includes the hanging of gypsum wall board prior to complete building closure and conditioning in order to maintain project schedule. Moisture resistant board will be utilize as needed.
4. This Final GMP only includes Level 5 finish at wallcoverings locations.

09B Flooring & Tile

1. This Final GMP does not include Quarry Tile as currently schedule in the following areas: Culinary Art Room 1805, Storage/Laundry Room 1805.3, Storage Room 1805.4, Storage Room 1928.1, Kitchen Area, and Serving Areas per Owner direction. Epoxy flooring will be provided in these areas per Owner direction.
2. This Final GMP does not include ceramic tile at restrooms. Epoxy flooring will be provided in these areas per Owner direction.

09C Athletic Flooring

1. This Final GMP includes Connor NeoShok for WF-1, and Connor ProForma III for WF-2.
2. This Final GMP includes NWR PROXL for RF-1 and RF-2 in lieu of the specified Mondo products.

3. This Final GMP includes Connor ElastiPlus for RF-3.
4. This Final GMP includes WF-1 & WF-2 in accordance with specification section 09 64 66 in lieu of the products noted in the Finish Schedule on sheet A8.20.
5. This Final GMP includes an Owner Allowance for Custom Logos at the gyms, which includes the below:
    a. Middle School Gymnasium:
        i. One center circle painted logo
    b. High School Gymnasium:
        i. One center circle painted logo
    c. High School Aux Gymnasium:
        i. One center circle painted logo
        ii. 4’ wide painted end border
        iii. 2’ wide painted side court border
        iv. 3’ high end court texts to read “SEQUOYAH” on each end

09D Epoxy Flooring

1. This Final GMP includes Stonhard Stonshield HRI System as it is the Basis of Design.
2. This Final GMP includes epoxy flooring, Stonclad UL and Stonkote HT4, at all areas currently scheduled to receive Quarry Tile including Culinary Art Room 1805, Storage/Laundry Room 1805.3, Storage Room 1805.4, Storage Room 1928.1, Kitchen Area, and Serving Areas, per Owner direction.
3. This Final GMP includes epoxy flooring, Stonshield SLT System, at all areas currently scheduled to receive Ceramic Tile and all gang restrooms per Owner direction.

09E Painting & Wallcovering

1. This Final GMP includes billing for wall covering at time of order. No retainage shall be held on this material cost.
2. This Final GMP does not include TS-1 Tackable Surface Panels at Corridor 0100, which is not used in the plans.
3. Digital Graphic Wallcoverings are only included in the Final GMP as noted in the elevation sheets. These have not been priced as an alternate as noted on sheet A8.11A.
4. This Final GMP includes an Owner Allowance for interior graphics, which includes the below:
    a. Painted Mural Athletic Branding (THIS IS OUR HOUSE!)
    b. Painted Lettering - MS Gym (WIN AS ONE SHINE AS MANY)
    c. Custom Mural, Vinyl Applied Logo on A1/A7.33 and A2/A7.10

10A Specialties

1. This Final GMP includes Penco Metal Shelving, 18"D x 36"W x 87"H for what is called out as S-22 on the Specialty Equipment Schedule. The standard Penco 6-tier shelving height is in excess of the specified height of 84”H.
2. Mirror Mastic and Shatterproof Safety Backing per 08 83 00 is excluded for S35 Channel Framed Mirrors. This should only be required on large frameless mirrors, such as in gym rooms that are adhesively mounted. The S35 Channel Framed Mirrors have full backings and will be mounted with an H-Bracket.
3. This Final GMP includes manufacturer 2-year warranty for the electrical components in the LED mirrors. 5-year warranty is included on the mirror glass and frame.
4. Due to Mirrors being exceptionally large and framed, Mirrors will be butted together horizontally to make mirrors to size. 108" Mirrors and 96"H units to be formed from multiple smaller units where 1-piece units are outside of manufacturer's capabilities.

5. This Final GMP includes (1) standard blackout curtain and track for room 1611 as there are no specified product information shown in plans.
6. This Final GMP does not include sliding visual display units noted in the specifications as all visual display units are shown to be fixed.
7. S12 Tackboard, S14 Markerboard and S18 Markerboard will be joined with an H-Bar on site with 2 separate smaller units due to the unavailability in manufactured size.
8. This Final GMP does not include end wall guards noted in Specification 10 26 00, as there is no product specified in the specification and none shown in plans.
9. This Final GMP includes TA44 Folding Shower Seat, 28”W x 15”D in lieu of what is called out as 26”W x 15”D due to manufacturer availability.
10. This Final GMP includes grab bars in all required locations as identified in the General Series drawings.
11. This Final GMP does not include Extinguisher Theft Alarm, as it is not a standard option for the JL Industries Ambassador Series.
12. This Final GMP includes locker types in accordance with finish schedule and elevations where notes on floor plan and/or specifications are in conflict.
13. This Final GMP includes 2-tier S41 locker units based on dimensions for rooms 0412 and 1805.1 as no locker types were shown in plans.
14. This Final GMP includes S30 and S37 Locker Benches in all required locations. S38 Locker Benches are noted in Finish Schedule per Sheet A8.20A but not shown in plans.
15. This Final GMP includes Standard Lyon Hardwood tops only at locker benches.
16. This Final GMP includes S40 MVP Storage Locker that have 21” depth in lieu of the specified 22” depth units.
17. This Final GMP includes S36 Locker Benches, 42”x 20” in lieu of the specified 42”x 22” locker benches.
18. This Final GMP does not include the below items, as they are assumed to be Owner provided FF&E:
    a. S16 Smartboard
    b. S17 Printer
    c. S23 Drying Rack
    d. S32 TV
    e. Kilns

10B Signage

1. This Final GMP includes $25,000 to assist with wayfinding signage between phases.
2. This Final GMP includes an Owner Allowance for the 35’x 3’-6” sign with 1’6” aluminum letter per the note on A1.11F. There is no detail showing this sign in the Contract Documents.
3. This Final GMP includes an Owner Allowance for the 6’x 33’ school sign with 2’ aluminum letter per the note on A1.10C. There is no detail showing this sign in the Contract Documents.

10C Prefabricated Canopies

1. This Final GMP does not include the prefabricated canopy called out on A2.10B. It is shown on A2.10B but it is not shown on any elevations or section cuts.
2. This Final GMP includes Mitchell Metals as pre-fabricated canopy trade partner to meet design intent.

11A Food Service Equipment

1. This Final GMP assumes the Cafeteria Point-of-Sale (POS) system is furnished and installed by Owner.
2. This Final GMP assumes that the exterior refrigeration condenser units for the walk-in refrigeration units (x3) will be located on the roof above the kitchen. No location is currently shown.

11B Residential Appliances

1. This Final GMP includes the following residential appliances:
   a) (Qty 1) Summit 4.2 cu. ft 24 Inch Built-In Undercounter Refrigerator, model number - AL55
   b) (Qty 18) Whirlpool 25.2 cu. ft Full-Depth French Door Bottom Mount Refrigerator, model number - WRFF3036RZ
   c) (Qty 23) GE ADA Compliant Stainless Steel Interior Dishwasher, model number - GDT226SSLSS
   d) (Qty 10) GE 30" Free-Standing Electric Range, model number - GRF40HSVSS
   e) (Qty 10) GE Profile 30" Under The Cabinet Hood, model number - PVX7300SJSS
   f) (Qty 3) 525 lb. Prodigy ELITE® Full Cube Ice Machine w/ Bin - 536 lb. Storage, model number - MC0530MA-1/B530P
   g) (Qty 5) GE Profile 2.2 Cu. Ft. Built-In Sensor Microwave Oven, model number - PEB7227ANDD
      a. GE Required 27” Built-In Trim Kit, model number – JX7227SLSS

11C Athletic Equipment

1. This Final GMP includes an Owner Allowance for Fitness Room Equipment.
2. This Final GMP includes an Owner Allowance for Weight Room Equipment.
3. This Final GMP does not include any equipment at the JROTC, as it is assumed to be Owner Provided FF&E.
4. This Final GMP excludes the gym divider curtains called out in Specification 11 66 23, which was specified to not be included in the gym.

11F Façade Maintenance Equipment

1. This Final GMP includes façade maintenance per Pro Bel preliminary layout (Exhibit F).

11G Commercial Laundry Equipment

1. This Final GMP includes an alternate to the Commercial Laundry Equipment called out in the documents as the trade contractor was not able to obtain pricing on the Basis of Design. Please see below model numbers:
   a) S1 Residential Washer at rooms 0107, 0412, 0501.2, and 0503.1: Unimac Light Commercial Washer, model UFNE5BJP115TW01
   b) S2 Residential Dryer at rooms 0107, 0412, 0501.2, and 0503.1: Unimac Light Commercial Electric Dryer, model UDEE5BGS173CW01
   c) Commercial Washer at Laundry 1308: Unimac 40-pound cabinet Washer-Extractor, model number UCT040QN0VXU70B000
   d) Commercial Dryer at 1308: Unimac 55-pound gas drying tumbler, model number UT055NVN0RBA6W0000

12A Window Treatments

1. This Final GMP does not include Horizontal Louver blinds per Specification 12 321 13 as none is shown in the plans.
2. This Final GMP includes 145 linear feet of a blackout shades at Drama Classroom/Black Box 1526. Extents are currently unclear.
3. Interior Finish Legend A8.20 notes Motorized Roller Shade with Location: Gymnasium. No motorized blackout shades are included at the Gymnasium as none are shown.

12B.1 Millwork & Manufactured Casework

1. This Final GMP includes windowsills where the window is elevated off the floor. Storefronts and windows that extend to the floor do not have sills included. Sills included based on Finish Note on sheet A8.20 “All Windows To Have Solid Surface Sill, U.N.O.”.
2. This Final GMP includes an Owner Allowance for the reclaimed wood wall on A7.35 as a product/manufacturer was not provided.
3. This Final GMP includes an alternate product for the wood trophy cases. Please see Exhibit D.
4. This Final GMP includes WDT-1 Wood Trim only at locations indicated in the RFI #95.
5. This Final GMP excludes Media Shelving and Mobile Library Shelves. These are OFOI per RFI Response #20.
6. This Final GMP excludes single source responsibility for all architectural woodwork and countertops.

12B.2 Lab Casework

1. This Final GMP excludes the below for the casework:
    a. Locks other than teacher cabinets as drawn
    b. Pull out trays
    c. Non-standard colors
2. This Final GMP excludes the below for the fume hoods:
    a. Horizontal or combination sashes
    b. Distillation racks
    c. Oxy-cleaned fixtures or piping
3. This Final GMP includes ¼” laminated glass at the glazed doors of the upper cabinets.

12C Auditorium Seating

1. This Final GMP does not include wood seat pan, which is not available on this model (approved manufacturer -Hussey Seating, per RFI#13 response).

12D Telescoping Bleachers

2. This Final GMP does not include choral risers at Middle School or High School Choir Rooms. All seating/tiered risers in these locations are assumed to be Owner-Furnished FF&E.
3. This Final GMP includes manufacturer standard polymer option seating type.
4. This Final GMP includes an estimate of $5,000 per end curtain Xtreme Logo (3 color signature logo).

14A Elevators

1. This Final GMP Includes KONE as Elevator Trade Partner. KONE payment terms of fifty-percent (50%) due at Subcontract execution, thirty percent (30%) due at delivery of material to site, and twenty percent (20%) due as monthly progress payments based on installation completion shall be incorporated.
2. Shaft sizes will be modified to accommodate KONE equipment as needed.
3. This Final GMP includes 2-Way communication devices in elevator cabs per code.
4. This Final GMP includes spare data cabling in elevator traveling cables. Security provisions (card readers and cameras) are not included and shall be provided by others if required.
5. This Final GMP includes KONE standard cab and ceiling finishes.
6. This Final GMP includes cellular devices for elevator controllers. Cost of cellular service shall be paid by Owner after substantial completion.

21A Fire Protection

1. This Final GMP includes a design build fire sprinkler system to meet local AHJ Requirements.
2. This Final GMP includes fire protection drawings with National Institute for Certification in Engineering Technologies (NICET) Stamp for submission to AHJ. Professional Engineer (PE) Stamp of fire protection drawings is not included.
3. This Final GMP includes dry systems at metal panel soffits at courtyard entries and middle school art patio.
4. This Final GMP includes free-standing, remote FDCs per the Contract Documents.

22A Plumbing

1. This Final GMP includes new gas service is from the meter to the building. Gas meter and service feed to the meter is by the utility company.

23A HVAC & Building Controls

1. Ductwork layout and installation will be coordinated via Building Information Modeling and shop drawings process to meet the architectural layouts as shown and mechanical design criteria.
2. This Final GMP includes mechanical equipment by manufacturers approved in the specification. Basis of design equipment is not carried on all equipment types.
3. This Final GMP includes building automation and controls system by CCI.
4. This Final GMP includes all roof top units (RTUs) that are 5-ton capacity and below to be single stage cooling.
5. This Final GMP does not include dryer booster fans as none are shown in plans or schedules.

26A Electrical

1. This Final GMP includes raceway and pull-string for Owner low-voltage contractor from in-wall devices to accessible ceilings only in accordance with the Electrical Auxiliary plans. Structured cabling for data/IT and/or security (cameras/card readers, etc.) is not included.
2. This Final GMP includes cable tray and sleeves as shown in the Electrical Auxiliary plans. Additional sleeves and firestopping of Owner's low voltage contractor's work is not included.
3. This Final GMP includes grounding to bus bar as shown in the contract documents. Grounding of Owner provided low voltage systems (racks/panels) is assumed to be by Owner's low voltage provider.
4. This Final GMP includes raceway and quazite boxes for incoming fiber optic cabling per site electrical plan. Intercept and re-route of fiber optic cable is assumed to be by Owner's service provider.
5. This Final GMP includes fire alarm system by Johnson Controls.
6. This Final GMP includes intercom & clock system by SWC.
7. This Final GMP does not include EV Charging Stations or associated raceway, cabling, or Final connections. This work is to be performed turnkey by Georgia Power. It is assumed that Georgia Power will complete this work in accordance with the Gilbane project schedule. Failure to complete this work by Georgia Power, and any associated delays to Substantial Completion and/or Final inspections by AHJ, are considered outside the scope of this Final GMP.
8. This Final GMP does not include Parking Lot Site Lighting, Athletic Field Lighting, or associated raceway, cabling, or Final connections. This work is to be performed turnkey by Georgia Power. It is assumed that Georgia Power will complete this work in accordance with the Gilbane project schedule. Failure to complete this work by Georgia Power, and any associated delays to Substantial Completion and/or Final inspections by AHJ, are considered outside the scope of this Final GMP.
9. This Final GMP includes Emergency Responder Radio Communication System (ERRCS) installation and testing. Distributed Antenna System for cellular service inside the building is not included.

27A Audio Visual

1. This Final GMP does not include equipment or cabling for CCTV, Access Control, or Intrusion Detection. Pathway only is included.
2. This Final GMP includes an Owner Allowance for AV Model upgrades based on 2030 Tech.

31A Sitework & Utilities

1. This Final GMP excludes the domestic water meter, fire water meter and irrigation meter and associated vaults. These are assumed to be furnished and installed by Dekalb Co. Watershed.
2. This Final GMP excludes the natural gas line and meter which is assumed to be by Atlanta Gas Light (AGL).
3. This Final GMP does not include additional accommodations for building addressing to satisfy Atlanta Gas Light requirements for concurrent services at single address. It is assumed that this coordination will be conducted by Owner.
4. This Final GMP does not include micro-bioretention soils or plantings at the detention pond as none are shown/required based on discussion with Civil Engineer.
5. This Final GMP includes an Owner Allowance for Unsuitable Soils/Rock Removal in the amount of $250,000.
6. This Final GMP excludes tap fees.
7. This Final GMP does not include environmental permitting and/or testing/sampling associated with the sanitary sewer aerial creek crossing. It is assumed these items will be provided by the Civil Engineer and Owner's Testing Agency, respectively.
8. This Final GMP does not include any undercutting and/or ground improvements at the aerial creek crossing. No Geotechnical information has been provided.
9. This Final GMP includes an Owner Allowance for MSE Retaining Wall & Guardrail not shown at the Fire Access Lane adjacent to the Stewart Road Entry. This wall is assumed to be 10'H (avg) and 450' long. Based on site conditions a retaining wall will be needed at the back of curb in this location.

31B Aggregate Piers

1. This Final GMP includes Delegated-Design rammed aggregate pier system per loads provided the Structural Engineer of Record.

32A Athletic Fields & Equipment

1. At the baseball/softball field, this Final GMP includes Fielder's Choice 50 Sport Turf in the infield, and PowerHouse 46Q Sport Turf in the outfield and foul areas. Please see Exhibit E.
2. At the football/soccer field, this Final GMP includes GameChanger 46Q Sport Turf. Please see Exhibit E.
3. This Final GMP includes an Owner Allowance for custom logos at the center and end zones of the football/soccer field.
4. This Final GMP includes the below profile for the athletic track is included:
    - 4" crushed stone base
    - 2" 19mm asphalt binder course
    - 1.5" 9.5mm type II asphalt topping
5. Track drainage design included in 100% CD Documents is currently incomplete. This GMP assumes drainage system similar to that shown in Exhibit E.1 – Track Drainage Assumptions.
6. This Final GMP includes the Track Surface BSS 300 by Beynon Sports. An add alternate is provided for Beynon BSS 1000.
7. This Final GMP includes dugout rails, netting and padding.

32B Tennis Courts

1. This Final GMP does not include a concrete header curb at the tennis courts as it is not shown.

32C Landscape & Hardscape

1. This Final GMP includes the below irrigation system at all landscape areas of the site. See Exhibit G.

2. This Final GMP assumes that any costs associated with tree recompensing will be the responsibility of the Owner.
3. This Final GMP includes 1-year maintenance for landscaping.
4. This Final GMP does not include hand watering beyond substantial completion.
5. This Final GMP does not include engineered soils as they are not required.
6. This Final GMP includes 4" of topsoil per Specification Section 32 90 00.

32D Asphalt Paving

1. This Final GMP does not include any mill and overlay of existing asphalt at Aztec Road and Stewart Road. An add alternate is provided.

32E Striping, Site Signage

1. This Final GMP includes band practice numbers and striping per Sheet L1.02.

32F Fencing

1. This Final GMP includes a yellow topper and windscreen at the baseball and football chain link fencing only.
2. This Final GMP includes 7' High Ameristar Impasse II Strong Hold Picket Fencing at the Equipment Patio and Art Patio (0106.4) per Sheet AS1.10. This fencing is not included as 4' high or 8' high as called out by Note G26 and G27 on Sheet A1.101A. This fencing is included as standard black.
3. This Final GMP includes a 4' high standard black 3-rail ornamental fencing with an egress gate at the MS Dining Patio (A1.10D).
4. This Final GMP includes 30' wide swing arm gates at two locations as shown on Sheet C1.01. Two gates are included per location. These are assumed to be mechanically operated.

Document Enumeration

The following documents were used in the preparation of this Final GMP


Plans & Other Documents

1. Exhibit A – 100% CD Drawing Log
2. Exhibit B – 100% CD Specification Log
3. Exhibit C – RFI Log
4. Exhibit D – Trophy Display Case Alternate
5. Exhibit E – Turf Specifications
6. Exhibit E.1 – Track Drainage Assumptions
7. Exhibit F – Pro Bel Façade Maintenance Layout
8. Exhibit G – Irrigation Layout
9. Appendix A – Geotech Report
10. Appendix B – Science Lab Drawings 07.23.2024
11. Appendix C – Fume Hood Drawings
12. Addendum 1
    a. Narrative
    b. Drawings
        i. Addendum 1_Architecture
        ii. Addendum 1_Food Service
        iii. Addendum 1_Landscape
        iv. Addendum 1_Plumbing
        v. Addendum 1 _Structural
        vi. Addendum 1_Theatrical
        vii. Addendum 1_Electrical
        viii. Addendum 1_HVAC
    c. RFI Log
    d. Specs
        i. 00 01 10-Table of Contents_AD1
        ii. Addendum 1_Digital Addressable Fire Alarm System-28.31.00
        iii. Addendum 1_Door Hardware (08.71.00)
        iv. Addendum 1_Plumbing Systems Testing (22.70.00)
        v. Addendum 1_Specs_Steel Decking (05.31.00)
        vi. Addendum 1_Track and Field Equipment (68.33.43)
    e. Substitution Request
        i. AALCO GYMNASIUM EQUIPMENT - APPROVED AS NOTED
        ii. AVL Substitution Request-signed - APPROVED AS NOTED
        iii. Cardinal Acoustics Substitution Request Form - APPROVED AS NOTED
        iv. Frasch Substitution Request Sequoyah MS and HS - NOTE MARKINGS
7. Addendum 2
    a. Narrative
        i. ADDENDUM 2
        ii. Addendum-2_Theatrical-Narrative

b. Drawings
    i. Addendum-2_Architecture
    ii. Addendum-2_Field House
    iii. Addendum-2_Plumbing
    iv. Addendum-2_Theatrical
c. RFI Log
d. Specs
    i. 22 11 19 - Domestic Water Piping Specialties
    ii. 22 70 00 - Plumbing Systems Testing

8. Addendum 2 Revised

a. Narrative
    i. ADDENDUM 2R Summary
    ii. Sequoyah Addendum #2 Revised
b. Drawings
    i. Architecture Drawings Addendum 2R
    ii. M-Set
c. RFI Log

 

Detail

Sequoyah Middle & High School

Dekalb County School District
Doraville, GA
Allowances

3/13/2025
R0

	OWNER ALLOWANCES		DIRECT COST
01	Escalation (2% Direct Cost)	$	3,672,571
02	Abatement - Hazardous Material Removal	$	500,000
03	Glazing Sill Supports not Currently Shown ($100/LF)	$	118,200
04	Custom Logo / Text Allowance @ HS Main Gym, Aux Gym	$	10,000
05	Interior Graphic Signage Allowance	$	50,000
08	Reclaimed Wood Wall on A7.35	$	30,205
09	AV Model Upgrades Based on 2030 Tech	$	100,000
10	Rock Removal/Unsuitable Soils	$	250,000
11	Custom Logos at the Center and End Zones of the Football/Soccer Field	$	78,000
12	MSE Retaining Wall & Guardrail at Fire Access Lane	$	171,000
13	Exterior Signage - 35'x 3'-6" Sign with 1'6" Aluminum Lettering at Main Entry	$	30,000
14	Exterior Signage - 6'x 33' School Sign with 2' Aluminum Lettering at Rear of MS Gym	$	30,000

Sequoyah Middle & High School

Dekalb County School District

Doraville, GA

Alternates


3/13/2025

R0

			TOTAL COST
1	Mill & Overlay Aztec Road After Construction (10,000 SY)	$	283,950
2	Track Surface BSS 1000 in lieu of BSS 300 by Beynon Sports	$	74,220

Schedule and Logistics

Activity ID	Activity Name	Orig Dur	Remaining Duration	Start	Finish
Sequoyah Middle and High School GMP Schedule		1648	1156	22-Feb-23 A	27-Aug-29
Milestones		1648	1146	22-Feb-23 A	27-Aug-29
MLS-1000	Project Kick-Off	0	0	22-Feb-23 A	
MLS-1010	Site Mobilization (Phase 1)	0	0	16-Sep-24 A	
A14420	Dekalb County Issue NTP	0	0	17-Feb-25*	
A15410	Building Permit Attained	0	0	09-Apr-25	
A15380	GMP (Board Approval)	0	0		17-Apr-25
A14370	Foundations Start (Phase 1)	0	0	06-Jun-25	
A14340	Steel Erection Start (Phase 1)	0	0	25-Sep-25	
A14280	Temporary Power	0	0		08-Dec-25
A14920	Phase 1 Middle School Tower Steel Structure Complete	0	0		17-Dec-25
A14950	Middle School Kitchen & Gym Area	0	0		12-Jan-26
A14930	Phase 2 High School Steel Structure Complete	0	0		01-May-26
A14390	Dry-in (Phase 1)	0	0		16-Jun-26
A14300	Permanent Power	0	0		12-Oct-26
A14290	Conditioned Air Available (Phase 1)	0	0		09-Nov-26
A14250	Site Office Trailer Relocation (Phase 2)	0	0	14-Dec-26*	
MLS-1020	Middle School Substantial Completion	0	0		15-Jun-27
A14600	Middle School End Of Year Turn-over Time	5	5	15-Jun-27	22-Jun-27
A14260	Close Out (Phase 1)	50	50	15-Jun-27	25-Aug-27
A14610	Cary Reynolds & Sequoyah Existing School Relocation	15	15	22-Jun-27	14-Jul-27
A14620	Existing Schools Hazardous Abatement	40	40	07-Jul-27	01-Sep-27
A14240	Phase 2 Demolition Start	0	0	04-Aug-27	
A14360	Foundations Start (Phase 2)	0	0	30-Sep-27	
A14350	Steel Erection Start (Phase 2) (Structure Start)	0	0	01-Mar-28	
A14940	Phase 2 Admin, Gym & Theater Areas Steel Structure Complete	0	0		24-Apr-28
A14380	Dry-in (Phase 2)	0	0		10-Jul-28
A14400	Conditioned Air Available (Phase 2)	0	0		27-Sep-28
MLS-1030	Phase 2 Substantial Completion	0	0		15-Jun-29
A14270	Close Out (Phase 2)	50	50	15-Jun-29	27-Aug-29
Preconstruction		1519	1027	22-Feb-23 A	23-Feb-29
Design		795	303	22-Feb-23 A	14-Apr-26
DES-1000	Stakeholder Engagement & Preliminary Reports/Concepts	92	0	22-Feb-23 A	30-Jun-23 A
DES-1010	Schematic Design	53	0	03-Jul-23 A	15-Sep-23 A
DES-1020	Design Development	100	0	06-Oct-23 A	29-Feb-24 A
DES-1030	Construction Documents	138	0	01-Mar-24 A	13-Sep-24 A
DES-1040	30% Construction Documents	0	0		21-Jun-24 A
DES-1050	80% Construction Documents	0	0		13-Sep-24 A
A14530	80% CD Estimate	25	0	16-Sep-24 A	18-Oct-24 A
A14570	Submit 80% GMP Pricing To DCSD & GMC	0	0		18-Oct-24 A

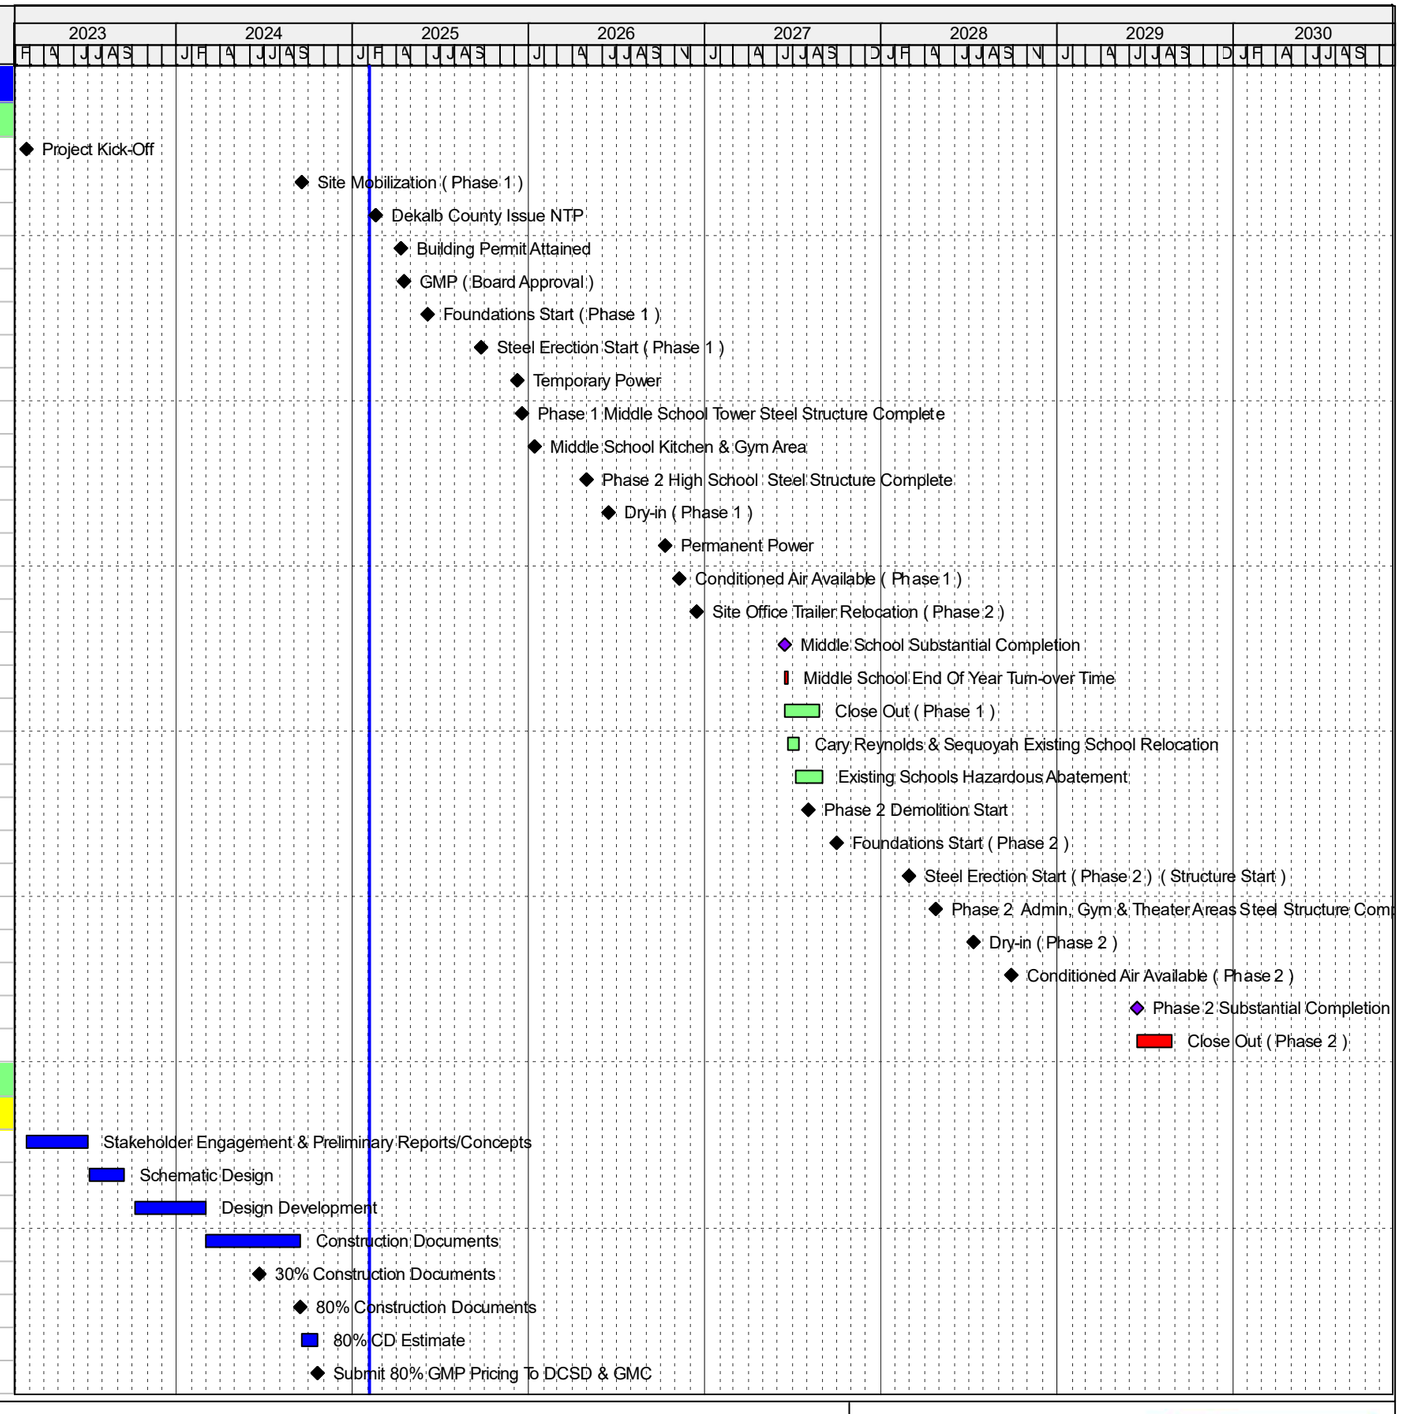


Remaining Level of Effort
Actual Level of Effort
Actual Work
Remaining Work
Critical Remaining Work
Summary Milestones
Critical Milestones
Milestone

Sequoyah Middle and High School GMP Schedule

Gilbane

Activity ID	Activity Name	Orig Dur	Remaining Duration	Start	Finish
A14550	80% CD Price Comment Incorporation	20	0	21-Oct-24 A	18-Nov-24 A
DES-1060	100% Construction Documents	0	0	13-Dec-24 A	
A15340	GMC Transmit BIM Model	35	1	13-Dec-24 A	03-Feb-25
A15470	DeKalb Located Sanitary Structure	0	0		19-Dec-24 A
A15360	Addendum 1	0	0	10-Jan-25 A	
A14540	Final GMP Pricing	36	20	10-Jan-25 A	28-Feb-25
A15480	Sanitary Structrue Design Team Meeting	0	0		16-Jan-25 A
A15490	Sanitary Structure As-Built Sent To Design Team	0	0		23-Jan-25 A
A15500	Sanitary Re-route Redsign	12	5	23-Jan-25 A	07-Feb-25
A15370	Addendum 2	0	0	24-Jan-25 A	
A16050	Addendum 2 Revisions	0	0	05-Feb-25*	
A14840	Building Electrical Load Calculations (To Release Permanent Tra	0	0		28-Feb-25
A16060	Addendum 3	0	0	28-Feb-25*	
A14560	Submit Final GMP Pricing To DCSD & GMC	0	0		28-Feb-25
A15390	Building Permit Comment Reconciliation (GMC)	10	10	12-Mar-25	25-Mar-25
Design Load Calculations		43	19	08-Nov-24 A	28-Feb-25
A15430	Gilbane & GMC Square D Redesign Meeting Review	0	0		08-Nov-24 A
A15450	Gilbane Sent Design Options To GMC	0	0		11-Nov-24 A
A15460	GMC Responded (Not Incorporating Design Change After 100%	0	0		11-Dec-24 A
A15440	Electrical Redesign	40	19	16-Dec-24 A	28-Feb-25
Georgia Power		473	297	07-May-24 A	14-Apr-26
Transformer		297	297	10-Feb-25	14-Apr-26
A14770	Temp Transformer Sizing (Sent To GA Power)	0	0		10-Feb-25
A14780	Temp Transformer Lead Times	200	200	11-Feb-25	21-Nov-25
A11290	Permanent Transformers (Georgia Power Processing)	30	30	28-Feb-25	11-Apr-25
A12670	Permanent Transformer Leadtimes (120/208 & 277/480)	250	250	11-Apr-25	08-Apr-26
A14710	Install UG For Temp Transformer	10	10	07-Nov-25	21-Nov-25
A14720	Install Temp Transformer	3	3	24-Nov-25	26-Nov-25
A14760	Set & Connect Temp Eyline Panel	5	5	01-Dec-25	05-Dec-25
A14740	Set Permanent Transformer	2	2	08-Apr-26	10-Apr-26
A14750	Connect Permanent Transformer	2	2	10-Apr-26	14-Apr-26
Power Poles & Line Relocation (Design change To Avoid)		91	0	07-May-24 A	07-Oct-24 A
A14790	Pole And Transformer Relocation Meeting (Distribution Team)	0	0		07-May-24 A
A14800	Pole and Transmission Relocation Meeting (Transmission Team	0	0		30-May-24 A
A14830	GA Power Schedule Kick off Meeting	1	0	03-Jun-24 A	19-Jul-24 A
A14810	Kick-off Meeting For Non Binding Relocation Estimate & Time lin	25	0	03-Sep-24 A	07-Oct-24 A
Permitting		195	47	01-Jul-24 A	08-Apr-25
A14440	Owner Affidavit Signatures For Trees	25	0	01-Jul-24 A	05-Aug-24 A
A14430	Owner Affidavit Signatures For LDP & Trailer	19	0	17-Jul-24 A	12-Aug-24 A
A12900	LDP	80	0	13-Aug-24 A	27-Dec-24 A

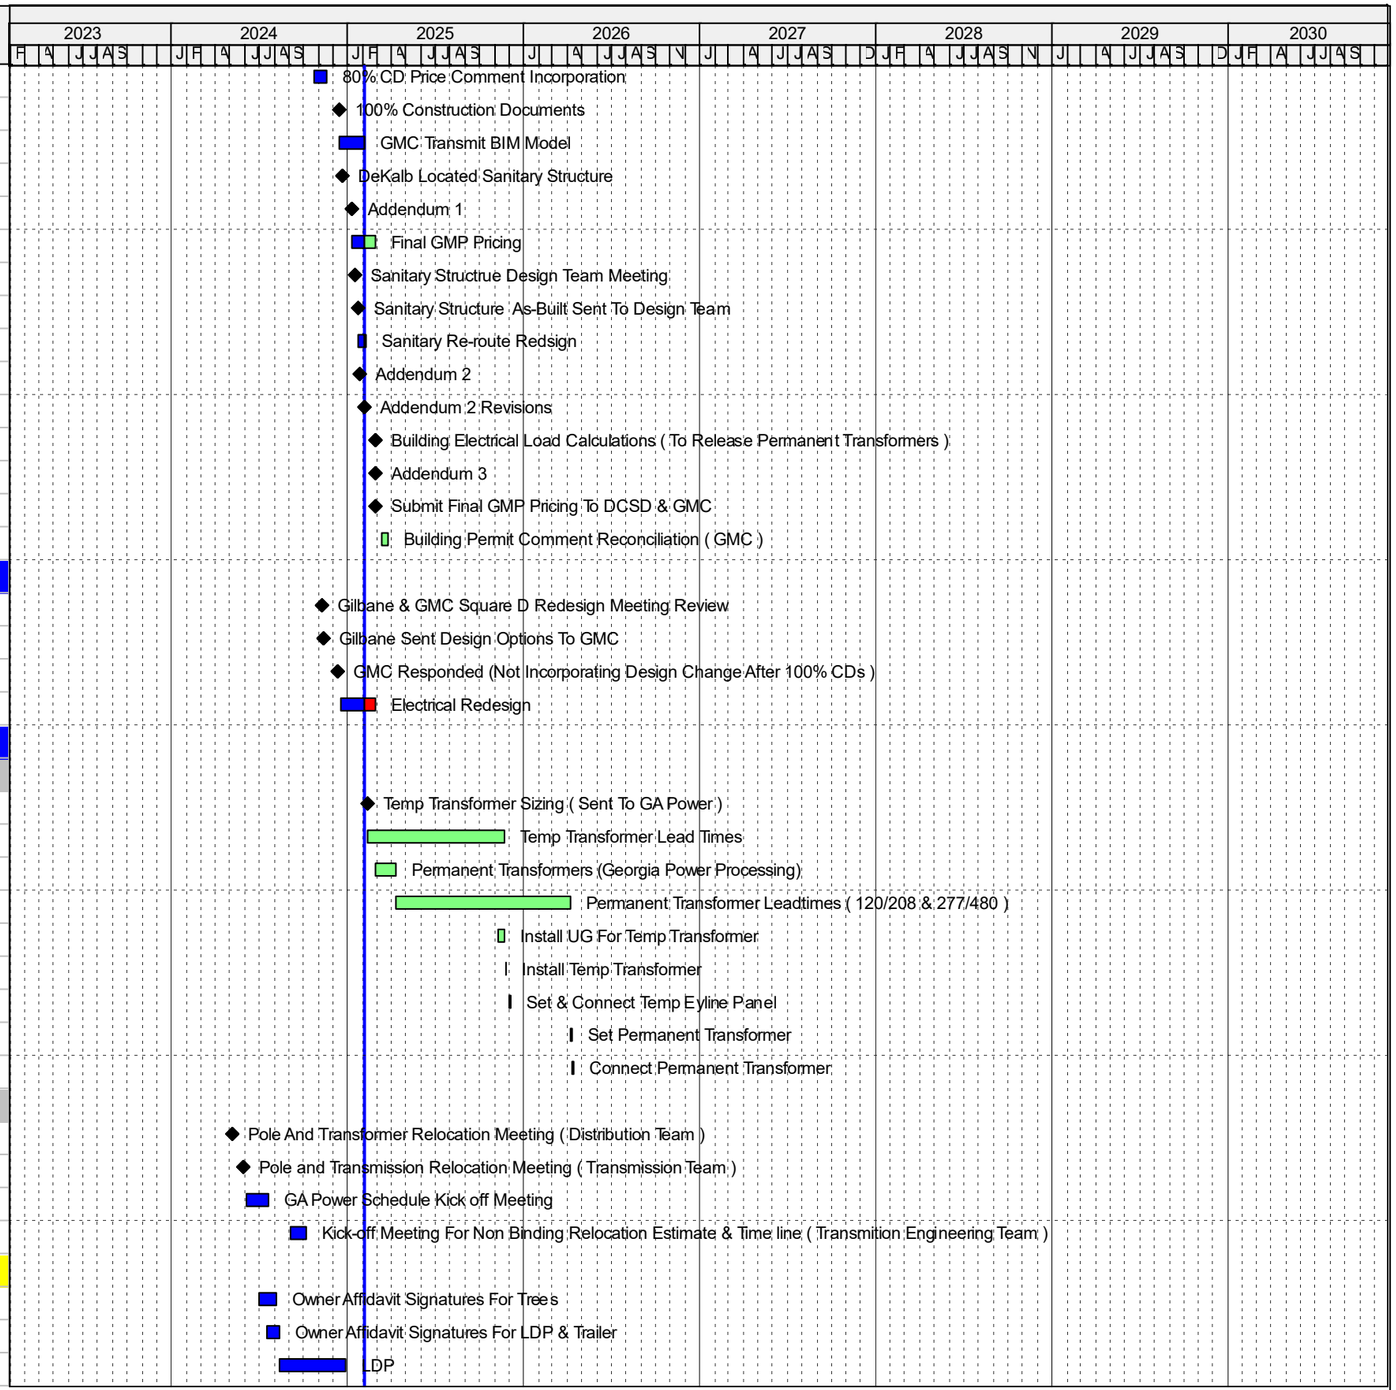


Remaining Level of Effort
Actual Level of Effort
Actual Work
Remaining Work
Critical Remaining Work
Summary Milestones
Critical Milestones
Milestone


Sequoyah Middle and High School GMP Schedule

Gilbane


Activity ID	Activity Name	Orig Dur	Remaining Duration	Start	Finish
A14640	Doraville City Comments	1	0	03-Sep-24 A	03-Sep-24 A
A14450	Tree Removal Permit	20	0	10-Sep-24 A	07-Oct-24 A
A15330	DCSD/ City Of Doraville LDP Negotiation	15	0	05-Dec-24 A	26-Dec-24 A
A15510	Gilbane Notified Of Doraville Permit Fees	0	0		12-Dec-24 A
PER-1000	Building Permit Review (Doraville & Dekalb)	60	27	16-Dec-24 A	11-Mar-25
A15520	Gilbane Paid Fees (Doraville LDP)	0	0		17-Dec-24 A
A15530	Doraville Issued LDP	0	0		17-Dec-24 A
A15540	Gilbane Notified Dekalb LDP (Sewer Access Fee Required)	0	0		19-Dec-24 A
A15550	Gilbane Direct to Pay (DeKalb Sewer Acces Fees)	0	0		06-Jan-25 A
A15560	Gilbane Paid (DeKalb Sewer Access Fees)	0	0		14-Jan-25 A
A15350	DeKalb LDP Release	15	0	14-Jan-25 A	14-Feb-25 A
A15400	Permit Approval (City of Doraville)	10	10	26-Mar-25	08-Apr-25
Contracting		110	76	13-Dec-24 A	19-May-25
Early Release/Long Lead Packages		110	76	13-Dec-24 A	19-May-25
Bid & Prep Trades Contracts		100	66	13-Dec-24 A	05-May-25
PRC-1000	Sitework	20	0	13-Dec-24 A	13-Jan-25 A
A14580	Food Service	20	0	13-Dec-24 A	13-Jan-25 A
A14470	Foundations Package	28	0	13-Dec-24 A	23-Jan-25 A
PRC-1130	Electrical Equipment	16	0	07-Jan-25 A	28-Jan-25 A
PRC-1160	Mechanical & Plumbing Eqipment Equipment	20	1	07-Jan-25 A	03-Feb-25
PRC-1100	Structural Steel	20	20	03-Feb-25	03-Mar-25
A15660	Glazing	20	20	03-Feb-25	03-Mar-25
A16100	Milwork	20	20	03-Feb-25	03-Mar-25
A16040	Stage Flooring	20	20	03-Feb-25	03-Mar-25
A14500	Lab Case Work	20	20	11-Feb-25	10-Mar-25
A15710	Exterior Metal Panels	20	20	10-Mar-25*	07-Apr-25
A15970	Flooring	25	25	10-Mar-25*	14-Apr-25
A15950	AV Systems	25	25	10-Mar-25*	14-Apr-25
A15980	Sports Flooring	25	25	10-Mar-25*	14-Apr-25
A16120	Bleachers & Specialty Seating	20	20	24-Mar-25*	21-Apr-25
A14490	Elevators	20	20	08-Apr-25	05-May-25
Trades Contract Approvel & Execution		90	76	14-Jan-25 A	19-May-25
A14590	Food Service	6	0	14-Jan-25 A	21-Jan-25 A
PRC-1190	Sitework	7	0	14-Jan-25 A	22-Jan-25 A
A14480	Foundations Package	10	4	24-Jan-25 A	06-Feb-25
PRC-1210	Electrical Equipment	10	7	29-Jan-25 A	11-Feb-25
PRC-1220	Mechanical & Plumbing Equipment	10	10	04-Feb-25	17-Feb-25
PRC-1200	Structural Steel	10	10	03-Mar-25	17-Mar-25
A15670	Glazing	10	10	03-Mar-25	17-Mar-25
A16110	Milwork	10	10	03-Mar-25	17-Mar-25

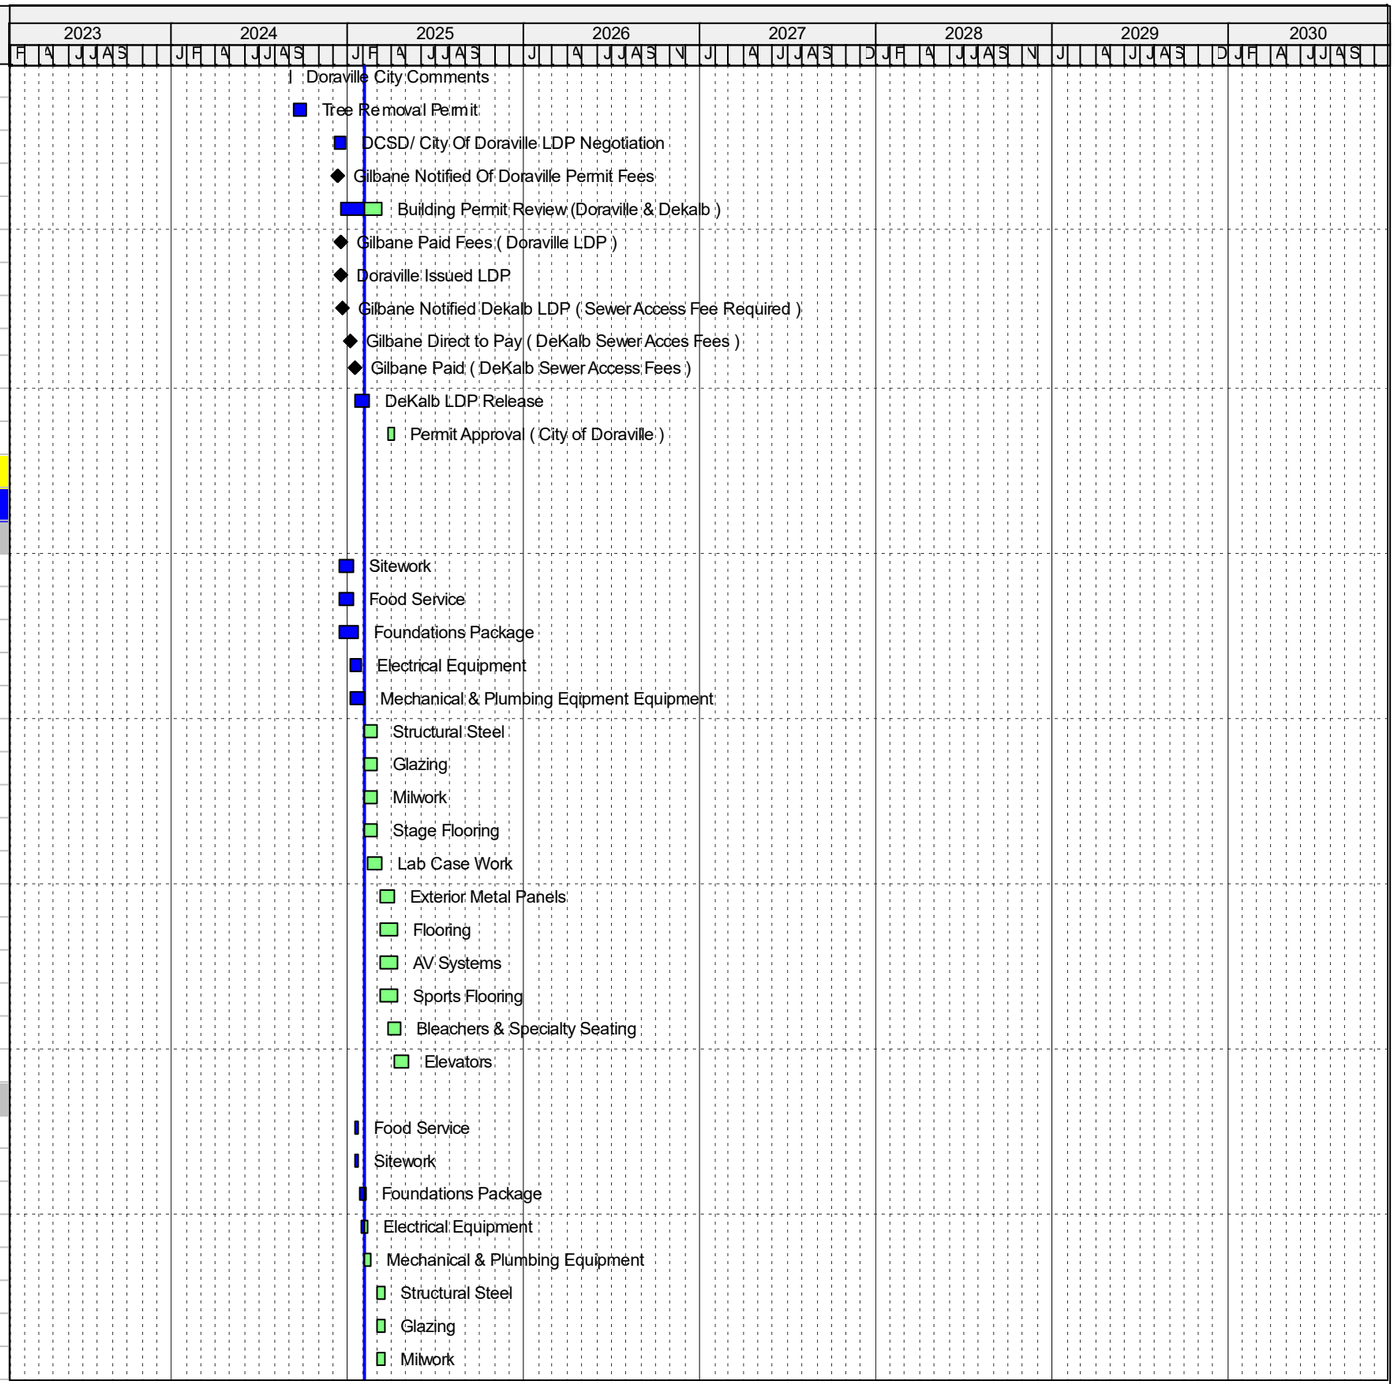

Activity ID	Activity Name	Orig Dur	Remaining Duration	Start	Finish
A16030	Stage Flooring	10	10	03-Mar-25	17-Mar-25
A14520	Lab Case Work	10	10	11-Mar-25	24-Mar-25
A15720	Exterior Metal Panels	10	10	07-Apr-25	21-Apr-25
A15990	Flooring	10	10	14-Apr-25	28-Apr-25
A15960	AV Systems	10	10	14-Apr-25	28-Apr-25
A16000	Sports Flooring	10	10	14-Apr-25	28-Apr-25
A16130	Bleachers & Specialty Seating	10	10	21-Apr-25	05-May-25
A14510	Elevators	10	10	06-May-25	19-May-25
Engineering		1060	1027	16-Dec-24 A	23-Feb-29
Submittals (Submittal & Approval)		971	938	16-Dec-24 A	16-Oct-28
Coordination		133	100	16-Dec-24 A	24-Jun-25
A11260	Load Calculations & Study	15	0	16-Dec-24 A	07-Jan-25 A
A15690	Cold Form Metal Framing (Engineered Shop Drawings)	1	1	03-Feb-25	04-Feb-25
A11270	BIM Coordination	60	60	04-Feb-25	28-Apr-25
A15680	Glazing Calculations (For Exteroir Wall Framing Loads)	0	0		05-May-25
A15700	Metal Panel Calculations	0	0		24-Jun-25
Electrical		130	130	28-Feb-25	03-Sep-25
A11280	Switch Gear	30	30	28-Feb-25	11-Apr-25
A12910	Bus Duct	30	30	28-Feb-25	11-Apr-25
A11310	Panels & Breakers	30	30	27-May-25	09-Jul-25
A11300	Generator	35	35	15-Jul-25	03-Sep-25
Plumbing		30	30	18-Feb-25	31-Mar-25
A11320	Fixtures	25	25	18-Feb-25	24-Mar-25
A12190	Gas Hot Water Boiler	30	30	18-Feb-25	31-Mar-25
A15870	Electric Water Heater	30	30	18-Feb-25	31-Mar-25
A11330	Pumps	30	30	18-Feb-25	31-Mar-25
Mechanical		60	60	18-Feb-25	12-May-25
Phase 1		30	30	18-Feb-25	31-Mar-25
A11360	Water Source Heat Pump (Middle School)	30	30	18-Feb-25	31-Mar-25
A12170	Energy Recovery Wheel	30	30	18-Feb-25	31-Mar-25
A15850	Fan (EF 0-1,2,3,4,5,6 & 1-1,6,8)	30	30	18-Feb-25	31-Mar-25
A12160	Split System (Ductless& Electric)	30	30	18-Feb-25	31-Mar-25
A12200	Water Source Heat Pump (High School)	30	30	18-Feb-25	31-Mar-25
A15860	Plate Frame Heat Exchanger (Primary Mech)	30	30	18-Feb-25	31-Mar-25
A11350	RTUs	30	30	18-Feb-25	31-Mar-25
A12180	Cooling Tower	30	30	18-Feb-25	31-Mar-25
Phase 2 (Gym, Auditorium, Administration)		30	30	01-Apr-25	12-May-25
A15880	Split Systems (SS HP-1,2)	30	30	01-Apr-25	12-May-25
A15920	Fans (EF 1-1,2,3,4,5,7)	30	30	01-Apr-25	12-May-25
A15900	RTUs (Admin.4 Thru 12)	30	30	01-Apr-25	12-May-25

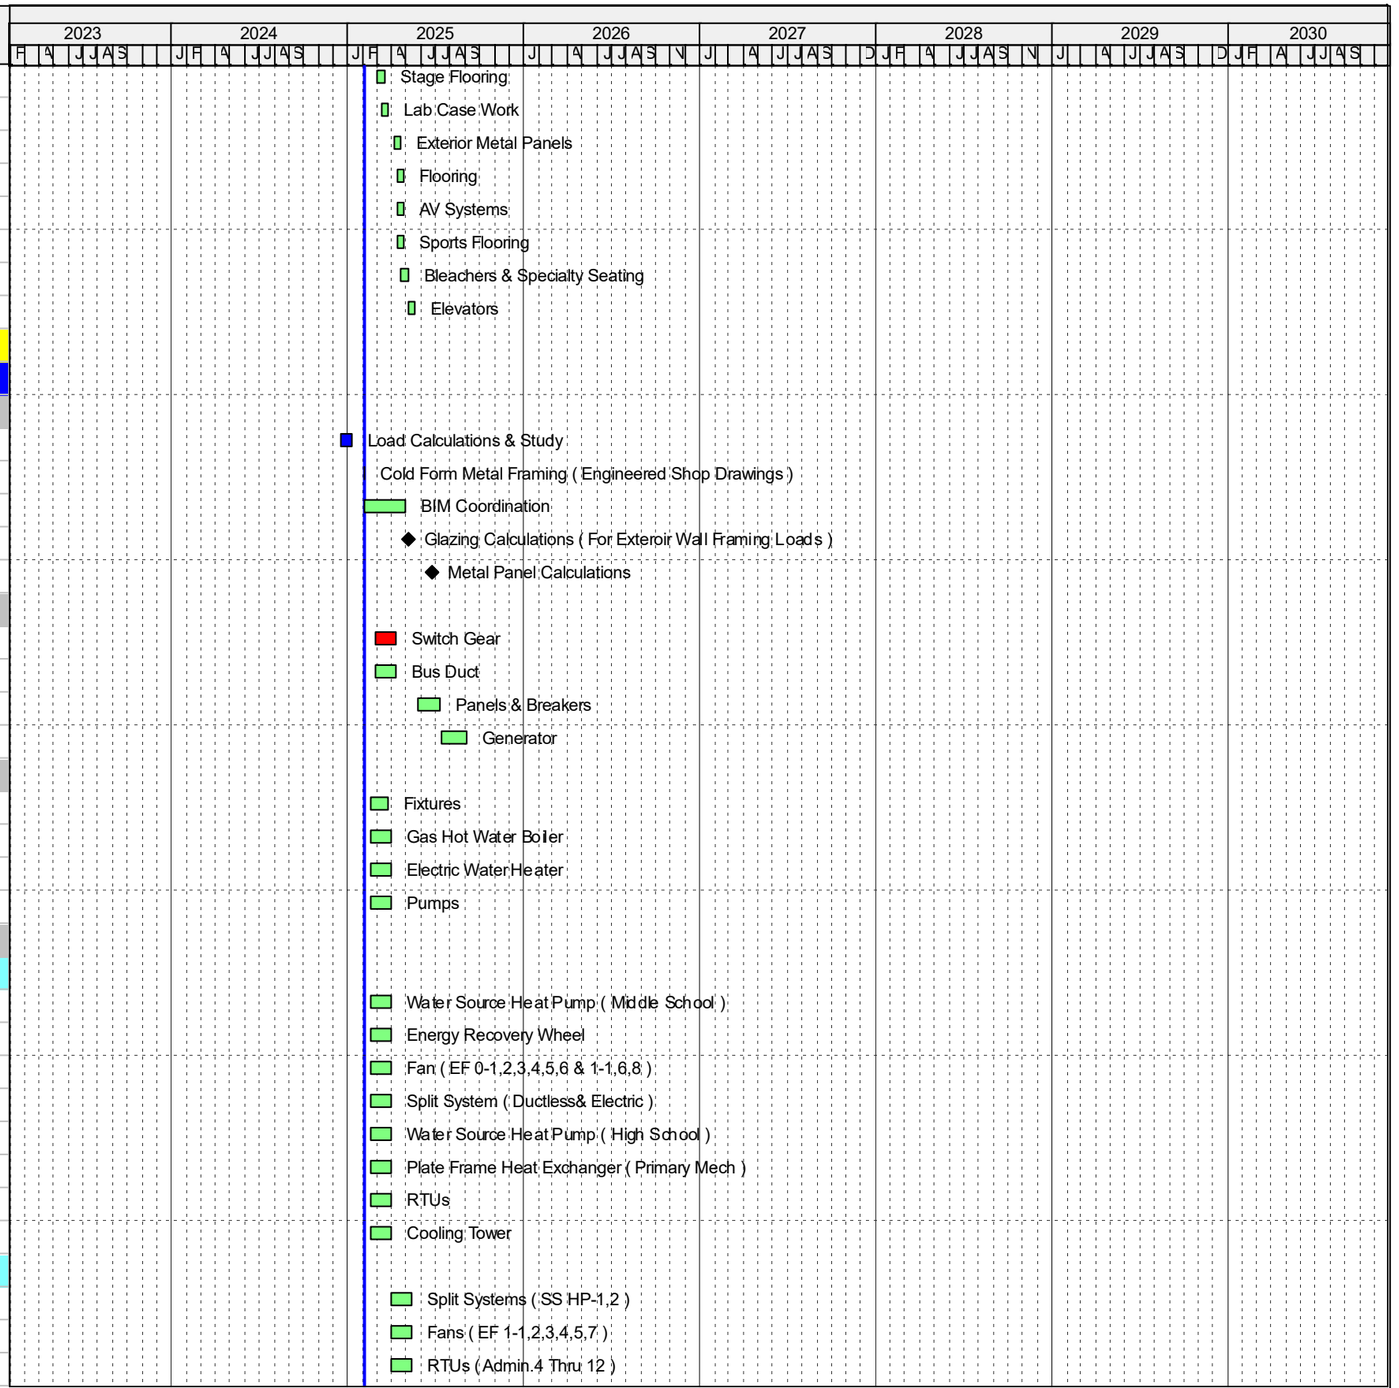

Activity ID	Activity Name	Orig Dur	Remaining Duration	Start	Finish
A15910	RTUs (Drama & Auditorium 13 Thru 19)	30	30	01-Apr-25	12-May-25
A15890	RTUs (Gym & Track 22 Thru 27)	30	30	01-Apr-25	12-May-25
Foundations		65	65	06-Mar-25	05-Jun-25
A12440	Rebar (Shop Drawing Development)	25	25	06-Mar-25	09-Apr-25
A11230	Shoring	15	15	10-Mar-25	28-Mar-25
A11220	Rebar (Submittal & Approval)	20	20	10-Apr-25	07-May-25
A11240	Concrete	20	20	08-May-25	05-Jun-25
Steel		230	230	17-Mar-25	12-Feb-26
Structure		230	230	17-Mar-25	12-Feb-26
A12210	Middle School Tower (Shop Drawing Development)	45	45	17-Mar-25	19-May-25
A11060	Middle School Tower (Submittal & Approval)	30	30	19-May-25	01-Jul-25
A12220	Middle School Gymnasium & Dining (Shop Drawing Developme	30	30	19-May-25	01-Jul-25
A11070	Middle School Gymnasium & Dining (Submittal & Approval)	30	30	01-Jul-25	13-Aug-25
A12230	High School Tower (Shop Drawing Development)	45	45	01-Jul-25	04-Sep-25
A11080	High School Tower (Submittal & Approval)	30	30	04-Sep-25	16-Oct-25
A12240	High School Gym & Track, Aux Gym (Shop Drawing Developme	30	30	04-Sep-25	16-Oct-25
A11090	High School Gym & Track, Aux Gym (Submittal & Approval)	30	30	16-Oct-25	02-Dec-25
A12250	Middle School & High School Administration (Shop Drawing De	30	30	16-Oct-25	02-Dec-25
A12260	High School Drama & Auditorium (Shop Drawing Development)	20	20	02-Dec-25	31-Dec-25
A11100	Middle School & High School Administration (Submittal & Appro	30	30	02-Dec-25	15-Jan-26
A11110	High School Drama & Auditorium (Submittal & Approval)	30	30	31-Dec-25	12-Feb-26
Misc. Metals		110	110	17-Mar-25	20-Aug-25
A12270	Stringers & Rails (St-01) (Shop Drawing Development)	25	25	17-Mar-25	21-Apr-25
A12280	Stringers & Rails (St-02) (Shop Drawing Development)	25	25	17-Mar-25	21-Apr-25
A12290	Stringers & Rails (St-3) (Shop Drawing Development)	25	25	17-Mar-25	21-Apr-25
A12300	Stringers & Rails (St-07) (Shop Drawing Development)	15	15	21-Apr-25	12-May-25
A12350	Stringers & Rails (St-06) (Shop Drawing Development)	25	25	21-Apr-25	27-May-25
A15930	Stringers & Rails (St-04) (Shop Drawing Development)	25	25	21-Apr-25	27-May-25
A12340	Stringers & Rails (St-05) (Shop Drawing Development)	25	25	21-Apr-25	27-May-25
A11120	Stringers & Rails (St-01) (Submittal & Approval)	30	30	21-Apr-25	03-Jun-25
A11130	Stringers & Rails (St-02) (Submittal & Approval)	30	30	21-Apr-25	03-Jun-25
A11140	Stringers & Rails (St-3) (Submittal & Approval)	30	30	21-Apr-25	03-Jun-25
A11150	Stringers & Rails (St-07) (Submittal & Approval)	30	30	12-May-25	24-Jun-25
A11200	Stringers & Rails (St-06) (Submittal & Approval)	30	30	27-May-25	09-Jul-25
A11180	Stringers & Rails (St-04) (Submittal & Approval)	30	30	27-May-25	09-Jul-25
A11190	Stringers & Rails (St-05) (Submittal & Approval)	30	30	27-May-25	09-Jul-25
A12310	Stringers & Rails At Running Track Access (Shop Drawing Devel	15	15	17-Jun-25	09-Jul-25
A12320	Spiral Stair (Shop Drawing Development)	15	15	17-Jun-25	09-Jul-25
A11160	Stringers & Rails At Running Track Access (Submittal & Approva	30	30	09-Jul-25	20-Aug-25
A11170	Spiral Stair (Submittal & Approval)	30	30	09-Jul-25	20-Aug-25

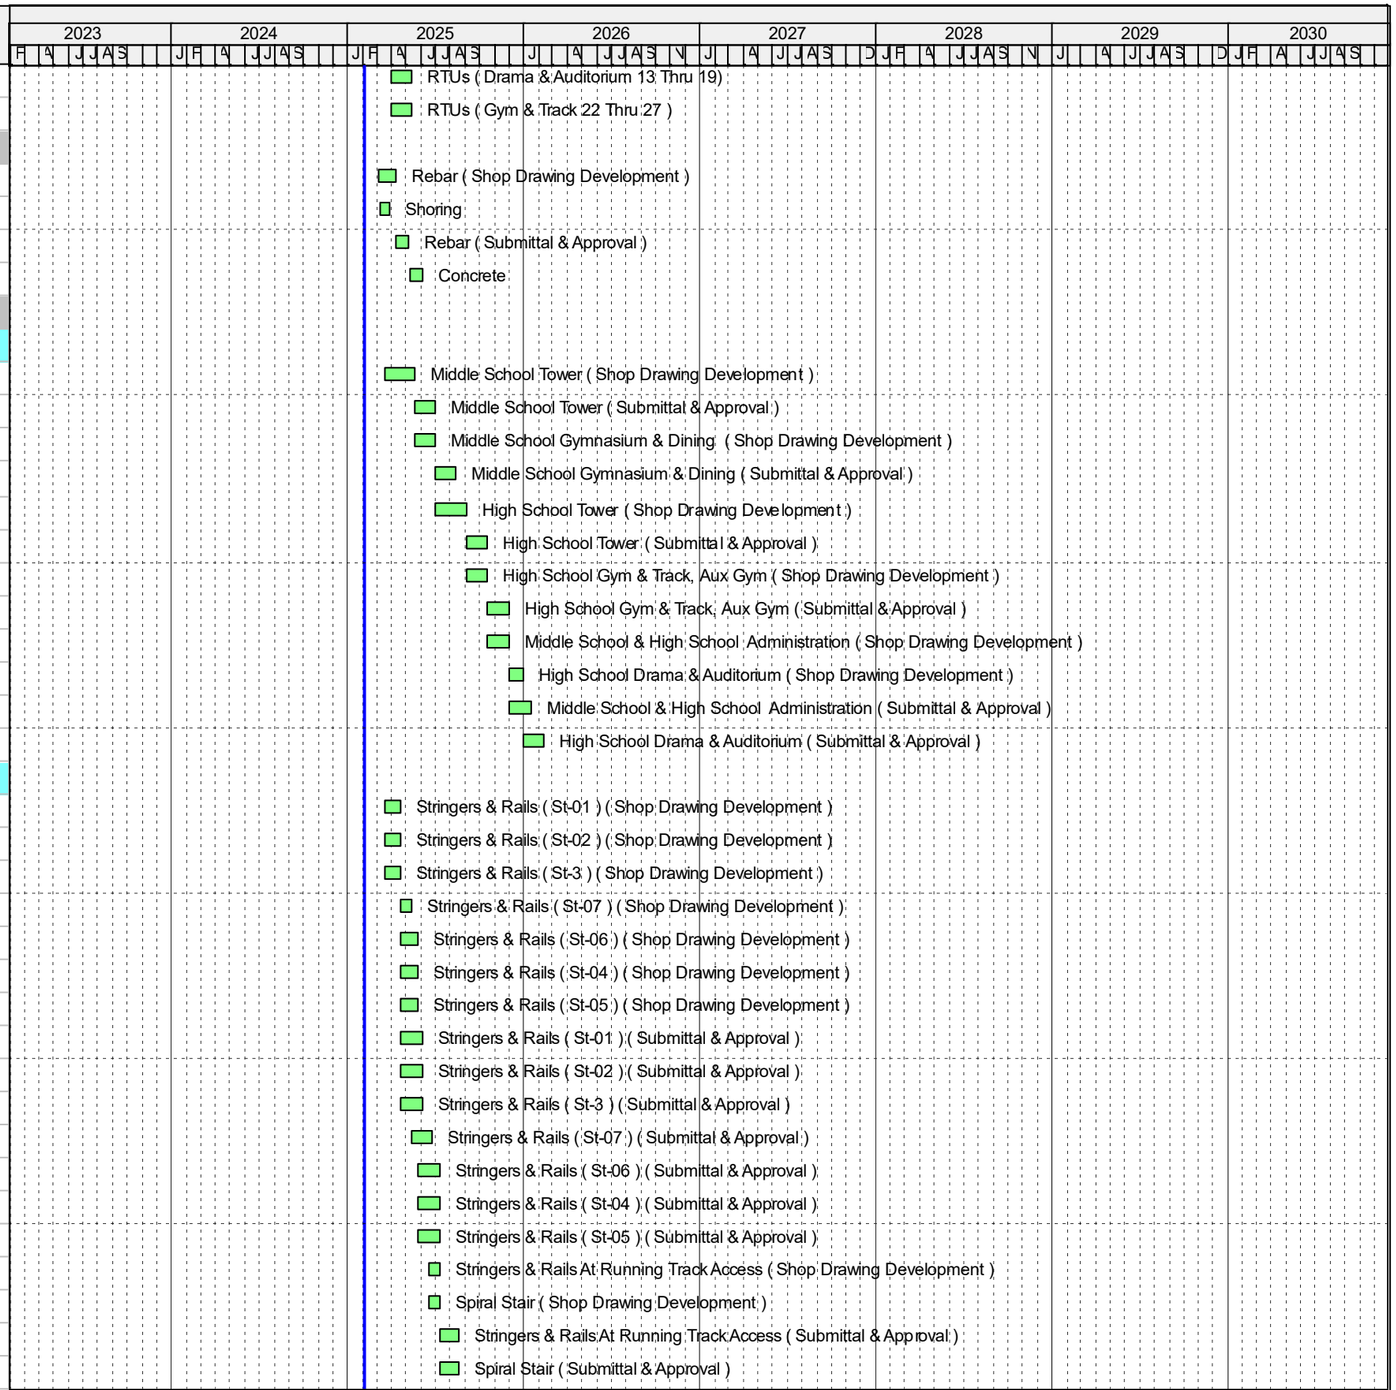


Remaining Level of Effort
Actual Level of Effort
Actual Work
Remaining Work
Critical Remaining Work
Summary Milestones
Critical Milestones
Milestone


Sequoyah Middle and High School GMP Schedule

Gilbane

Activity ID	Activity Name	Orig Dur	Remaining Duration	Start	Finish
Elevators		79	79	20-May-25	11-Sep-25
A11380	Elev 01 (Shop Drawings Development)	25	25	20-May-25	24-Jun-25
A11390	Elev 02 (Shop Drawings Development)	25	25	20-May-25	24-Jun-25
A12510	Elev 01 (Submittal & Approval)	20	20	25-Jun-25	23-Jul-25
A12520	Elev 02 (Submittal & Approval)	20	20	25-Jun-25	23-Jul-25
A11400	Elev 03 (Shop Drawings Development)	25	25	09-Jul-25	13-Aug-25
A12530	Elev 03 (Submittal & Approval)	20	20	13-Aug-25	11-Sep-25
Lab Case Work		45	45	25-Mar-25	27-May-25
A12540	Shop Drawing Development	25	25	25-Mar-25	28-Apr-25
A12550	Submittal & Approval	20	20	29-Apr-25	27-May-25
Frames & Glazing		710	710	17-Mar-25	07-Jan-28
A14100	Middle School & HIgh School Tower Galzing Frames, Glass	35	35	17-Mar-25	05-May-25
A14120	Middle School & HIgh School Gym & Dining Areas Glazing Fram	35	35	25-Sep-25	14-Nov-25
A14140	Interior Glazing Frames & Glass	35	35	19-Dec-25	10-Feb-26
A14110	Middle School & High School Administration & High School Din	35	35	24-Sep-27	15-Nov-27
A14130	Operable Partitions	35	35	15-Nov-27	07-Jan-28
Metal Panels		95	95	21-Apr-25	04-Sep-25
A12450	MCM 1 (Shop Drawings Development)	25	25	21-Apr-25	27-May-25
A12490	MCM 5 (Shop Drawings Development)	25	25	21-Apr-25	27-May-25
A12460	MCM 2 (Shop Drawings Development)	25	25	21-Apr-25	27-May-25
A12470	MCM 3 (Shop Drawings Development)	25	25	21-Apr-25	27-May-25
A12480	MCM4 (Shop Drawings Development)	25	25	21-Apr-25	27-May-25
A11510	MCM 1 (Submittal & Approval)	20	20	27-May-25	24-Jun-25
A11530	MCM 2 (Submittal & Approval)	20	20	27-May-25	24-Jun-25
A11540	MCM 3 (Submittal & Approval)	20	20	27-May-25	24-Jun-25
A11550	MCM4 (Submittal & Approval)	20	20	27-May-25	24-Jun-25
A11560	MCM 5 (Submittal & Approval)	20	20	27-May-25	24-Jun-25
A12500	MCM 6 (Mural) (Shop Drawings Development)	40	40	27-May-25	23-Jul-25
A11570	MCM 6 (Mural) (Submittal & Approval)	30	30	23-Jul-25	04-Sep-25
Exterior CFMF		160	160	24-Jun-25	12-Feb-26
A15730	Middle School Tower (Shop Drawing Development)	40	40	24-Jun-25	20-Aug-25
A15740	Middle School Tower (Shop Drawing Review & Approval)	20	20	20-Aug-25	18-Sep-25
A15750	Central Plant (Shop Drawing Development)	30	30	20-Aug-25	02-Oct-25
A15760	Central Plant (Shop Drawing Review & Approval)	20	20	02-Oct-25	30-Oct-25
A15770	High School Tower (Shop Drawing Development)	40	40	02-Oct-25	02-Dec-25
A15780	High School Tower (Shop Drawing Review & Approval)	20	20	02-Dec-25	31-Dec-25
A15790	Administration (Shop Drawing Development)	30	30	02-Dec-25	15-Jan-26
A15800	Administration (Shop Drawing Review & Approval)	20	20	15-Jan-26	12-Feb-26
Kitchen Equipment		45	45	19-Feb-25	22-Apr-25
A12580	Shop Drawing Development	25	25	19-Feb-25	25-Mar-25

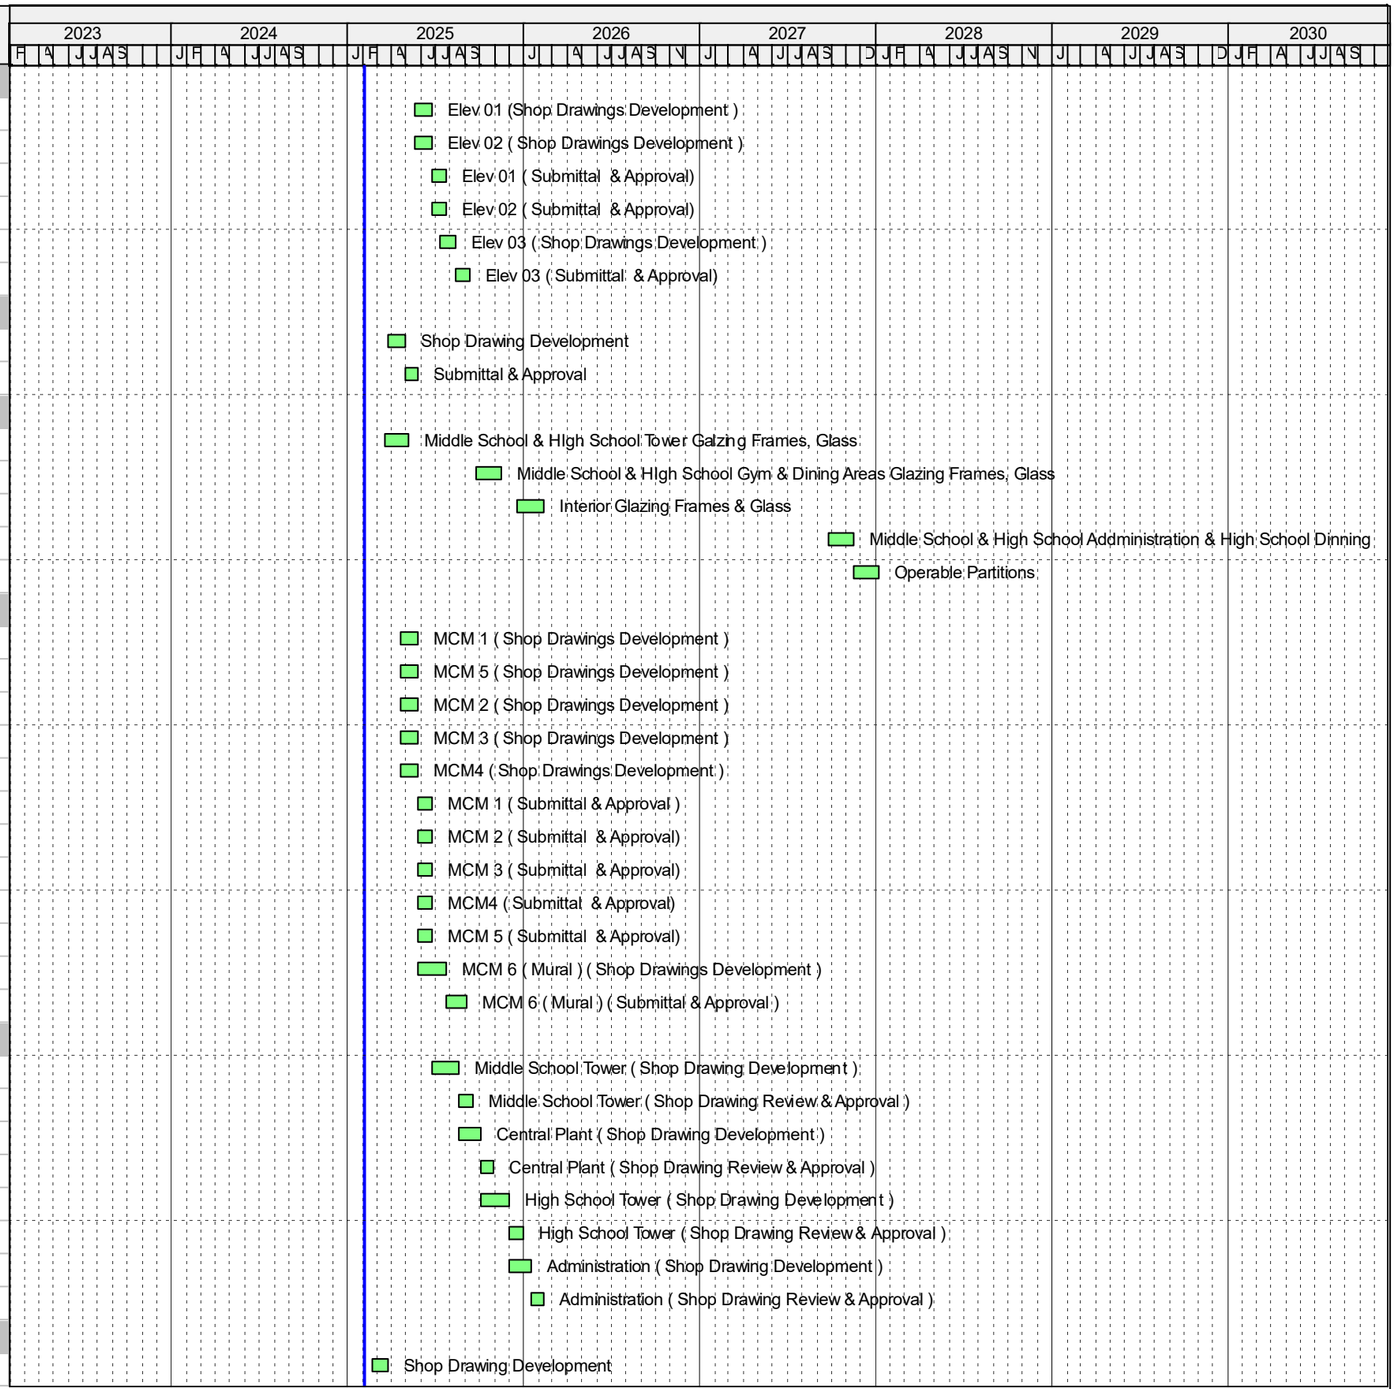

Activity ID	Activity Name	Orig Dur	Remaining Duration	Start	Finish
A12590	Submittal & Approval	20	20	26-Mar-25	22-Apr-25
Specialty Flooring		50	50	17-Mar-25	27-May-25
A16020	Stage Flooring	20	20	17-Mar-25	14-Apr-25
A12410	Rubber Flooring & Stair Treades	20	20	28-Apr-25	27-May-25
A12370	Carpet	20	20	28-Apr-25	27-May-25
A12380	LVT	20	20	28-Apr-25	27-May-25
A12400	Polished & Sealed Concrete	20	20	28-Apr-25	27-May-25
A12420	Wood Flooring (Sports Flooring)	20	20	28-Apr-25	27-May-25
A12390	Tile (HTF-1, HTF-2 & Quarry Tile)	20	20	28-Apr-25	27-May-25
A16010	Quary Tile	20	20	28-Apr-25	27-May-25
Show & A/V Systems		785	785	28-Apr-25	05-Jun-28
A11520	Equipment	25	25	28-Apr-25	03-Jun-25
A12430	Infrastructure	25	25	28-Apr-28	05-Jun-28
Finishes		908	908	17-Mar-25	16-Oct-28
A11760	Millwork	20	20	17-Mar-25	14-Apr-25
A11740	Gym Bleachers	20	20	05-May-25	03-Jun-25
A11750	Drama & Auditorium Seating	20	20	05-May-25	03-Jun-25
A11770	Paint & Coatings	20	20	19-May-26	17-Jun-26
A11730	Drapery	20	20	18-Sep-28	16-Oct-28
Leadtimes		1022	1022	10-Feb-25	23-Feb-29
Civil		386	386	10-Feb-25	18-Aug-26
A15570	Sanitary Re-route Structures & Pipe	20	20	10-Feb-25	07-Mar-25
A11450	Storm & Sanitary Structure	25	25	25-Feb-25	01-Apr-25
A11470	Water Meter & Vault Castings	45	45	18-Mar-25	20-May-25
A11460	Pipe	25	25	15-Apr-25	20-May-25
A11440	Grease Trap	20	20	21-Jul-26	18-Aug-26
Electrical		350	350	11-Apr-25	28-Aug-26
A12600	Switch Board (MP-L & MP-H)	350	350	11-Apr-25	28-Aug-26
A12620	Middle School bus Duct	200	200	28-Apr-25	12-Feb-26
A12700	Level -01 Panels (SB-1, LS-1, LP-3, HP-2)	200	200	28-May-25	13-Mar-26
A12630	MS Panels (LS-08 Thru LS-11)	150	150	09-Jul-25	12-Feb-26
A12640	MS Panels (LP-10 Thru LP-13)	150	150	09-Jul-25	12-Feb-26
A12650	MS Panels (HP-09 Thru HP-12)	150	150	09-Jul-25	12-Feb-26
A12660	MS Panels (SB-5 Thru SB6)	150	150	09-Jul-25	12-Feb-26
A12720	MS Panels (MSL1-10)	150	150	09-Jul-25	12-Feb-26
A12680	Generator	250	250	03-Sep-25	28-Aug-26
A12610	High School Bus Duct	150	150	29-Oct-25	04-Jun-26
A12710	HS Panels (HSL -01 Thru HSL -12)	150	150	29-Oct-25	04-Jun-26
A12730	HS Panels (SB -02 Thru SB-04)	150	150	29-Oct-25	04-Jun-26
A12740	HS Panels (HP -03 Thru HP-08)	150	150	29-Oct-25	04-Jun-26

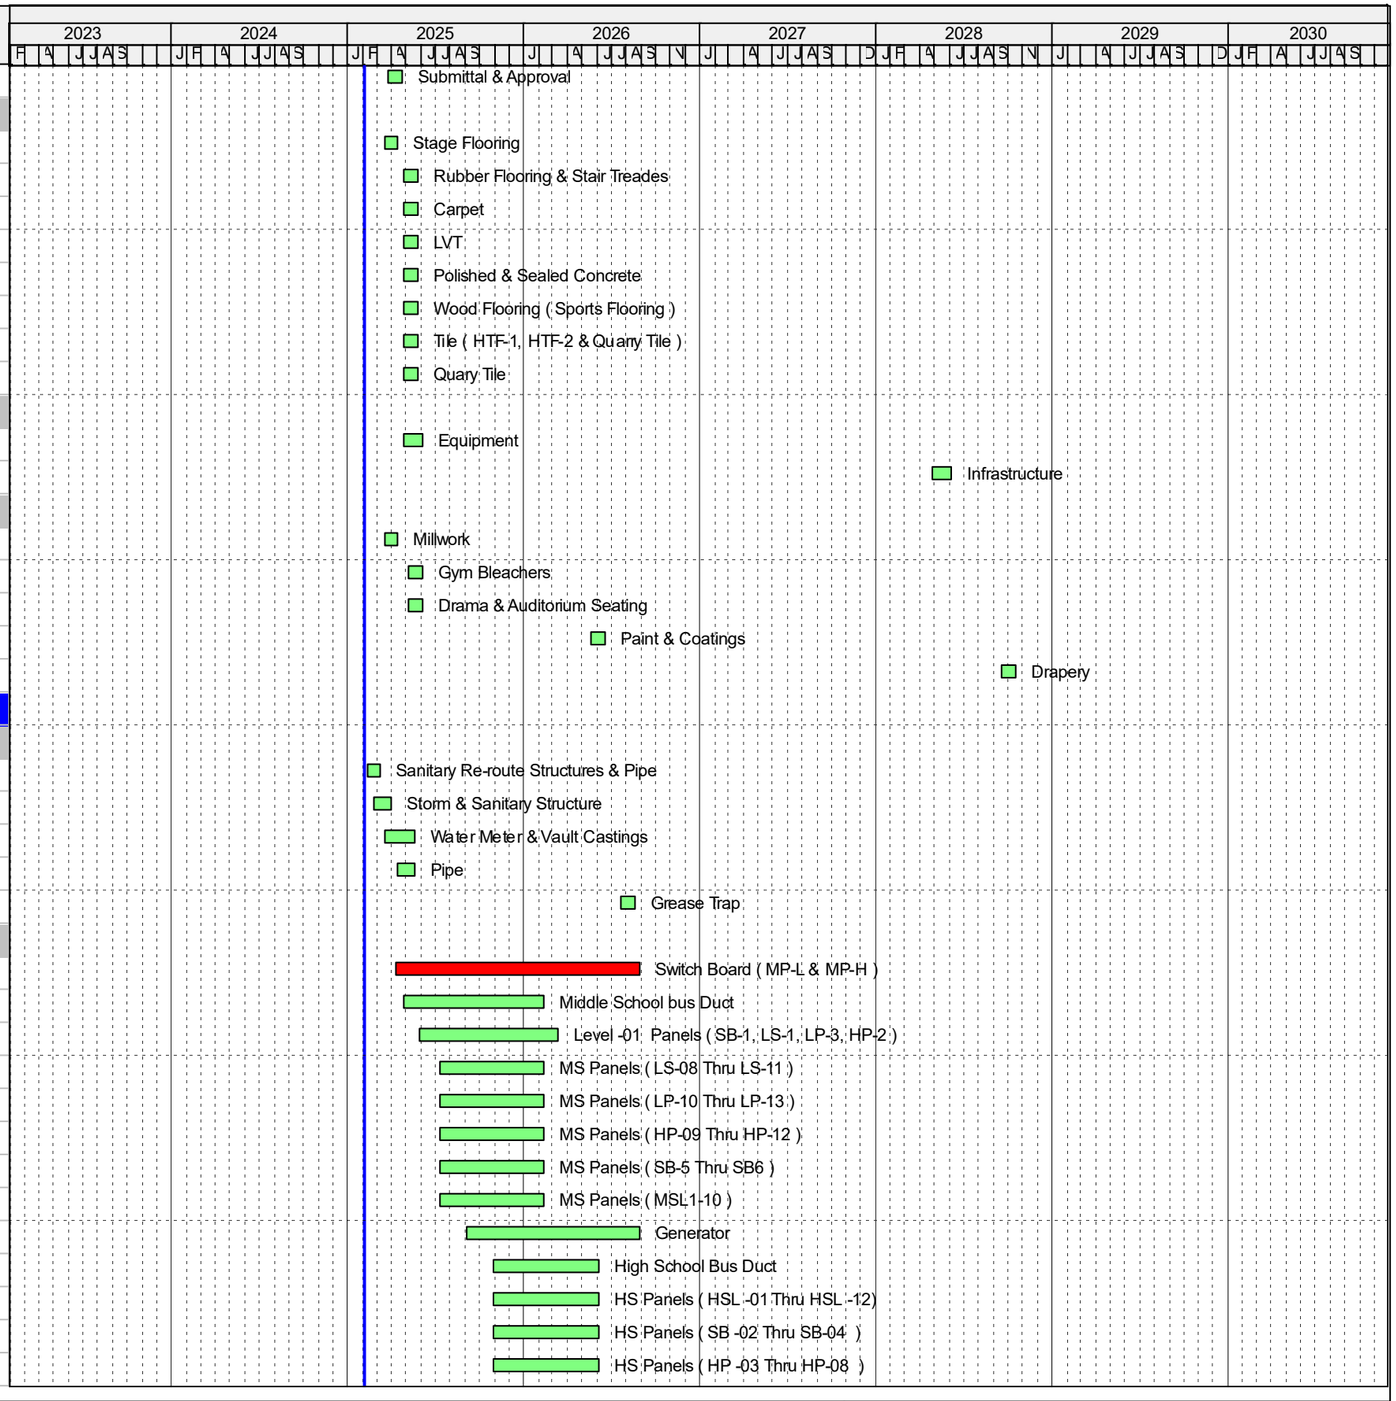


Finish Date: 27-Aug-29
Data Date: 03-Feb-25

Remaining Level of Effort
Actual Level of Effort
Actual Work
Remaining Work
Critical Remaining Work
Summary Milestones
Critical Milestones
Milestone


Sequoyah Middle and High School GMP Schedule

Gilbane

Activity ID	Activity Name	Orig Dur	Remaining Duration	Start	Finish
A12750	HS Panels (LP -04 Thru LP-09)	150	150	29-Oct-25	04-Jun-26
A12760	HS Panels (LS -03 Thru LS-07)	150	150	29-Oct-25	04-Jun-26
A11480	Transfer Switch (400 & 600 AMP)	200	200	13-Nov-25	28-Aug-26
A12690	Primary Panels (SBD, LSD, LPK, HPK, LP1, HP1, LP2, LS2)	200	200	13-Nov-25	28-Aug-26
Mechanical & Plumbing		811	811	01-Apr-25	14-Jun-28
Phase 1		332	332	01-Apr-25	23-Jul-26
A13130	Energy Recovery Wheels	220	220	01-Apr-25	12-Feb-26
A13190	Water Source Heat Pump (Middle School Tower)	220	220	01-Apr-25	12-Feb-26
A13110	RTUs MS Tower (1-3)	250	250	28-Apr-25	23-Apr-26
A13330	RTUs MS Gym (41-42)	250	250	28-Apr-25	23-Apr-26
A13340	RTUs Kitchen Dinning (28-36)	250	250	28-Apr-25	23-Apr-26
A13180	Fan (EF 0-1,2,3,4,5,6 & 1-1,6,8)	180	180	28-May-25	12-Feb-26
A13150	Cooling Tower (Mech Yard)	200	200	02-Jun-25	18-Mar-26
A13310	Plate Frame Heat Exchanger (Primary Mech)	200	200	10-Jun-25	26-Mar-26
A13140	Pump (Primary Mech)	160	160	07-Jul-25	24-Feb-26
A13160	Gas Hot Water Boiler (Primary Mech)	180	180	09-Jul-25	26-Mar-26
A13170	Electric Water Heater	180	180	09-Jul-25	26-Mar-26
A13350	Water Source Heat Pump (High School Tower)	220	220	24-Jul-25	05-Jun-26
A13320	RTUs HS Tower (38-40)	250	250	28-Jul-25	23-Jul-26
A13120	Split Systems	160	160	12-Nov-25	01-Jul-26
Phase 2 (Gym, Auditorium, Administration)		469	469	06-Aug-26	14-Jun-28
A13280	Split Systems (SS HP-1,2)	100	100	06-Aug-26	30-Dec-26
A13300	RTUs (Gym & Track 22 Thru 27)	250	250	06-May-27	02-May-28
A13200	RTUs (Admin.4 Thru 12)	250	250	18-Jun-27	14-Jun-28
A13290	RTUs (Drama & Auditorium 13 Thru 19)	250	250	18-Jun-27	14-Jun-28
A13270	Fans (EF 1-1,2,3,4,5,7)	180	180	03-Aug-27	19-Apr-28
Steel		698	698	01-Jul-25	05-Apr-28
Structure		698	698	01-Jul-25	05-Apr-28
A10900	Middle School Tower	60	60	01-Jul-25	25-Sep-25
A10910	Middle School Gymnasium & Dining	40	40	13-Aug-25	09-Oct-25
A10920	High School Tower	60	60	16-Oct-25	15-Jan-26
A10930	High School Gym & Track, Aux Gym	75	75	10-Nov-27	01-Mar-28
A10940	Middle School & High School Administration	75	75	06-Dec-27	22-Mar-28
A10950	High School Drama & Auditorium	75	75	20-Dec-27	05-Apr-28
Misc. Metals		669	669	29-Jul-25	22-Mar-28
A10960	Stringers & Rails (MS St-01)	40	40	29-Jul-25	23-Sep-25
A10970	Stringers & Rails (MS St-02)	40	40	07-Aug-25	02-Oct-25
A10980	Stringers & Rails (MS St-3)	40	40	18-Aug-25	13-Oct-25
A10990	Stringers & Rails (MS St-07)	30	30	08-Oct-25	19-Nov-25
A11020	Stringers & Rails (HS St-04)	40	40	31-Oct-25	31-Dec-25

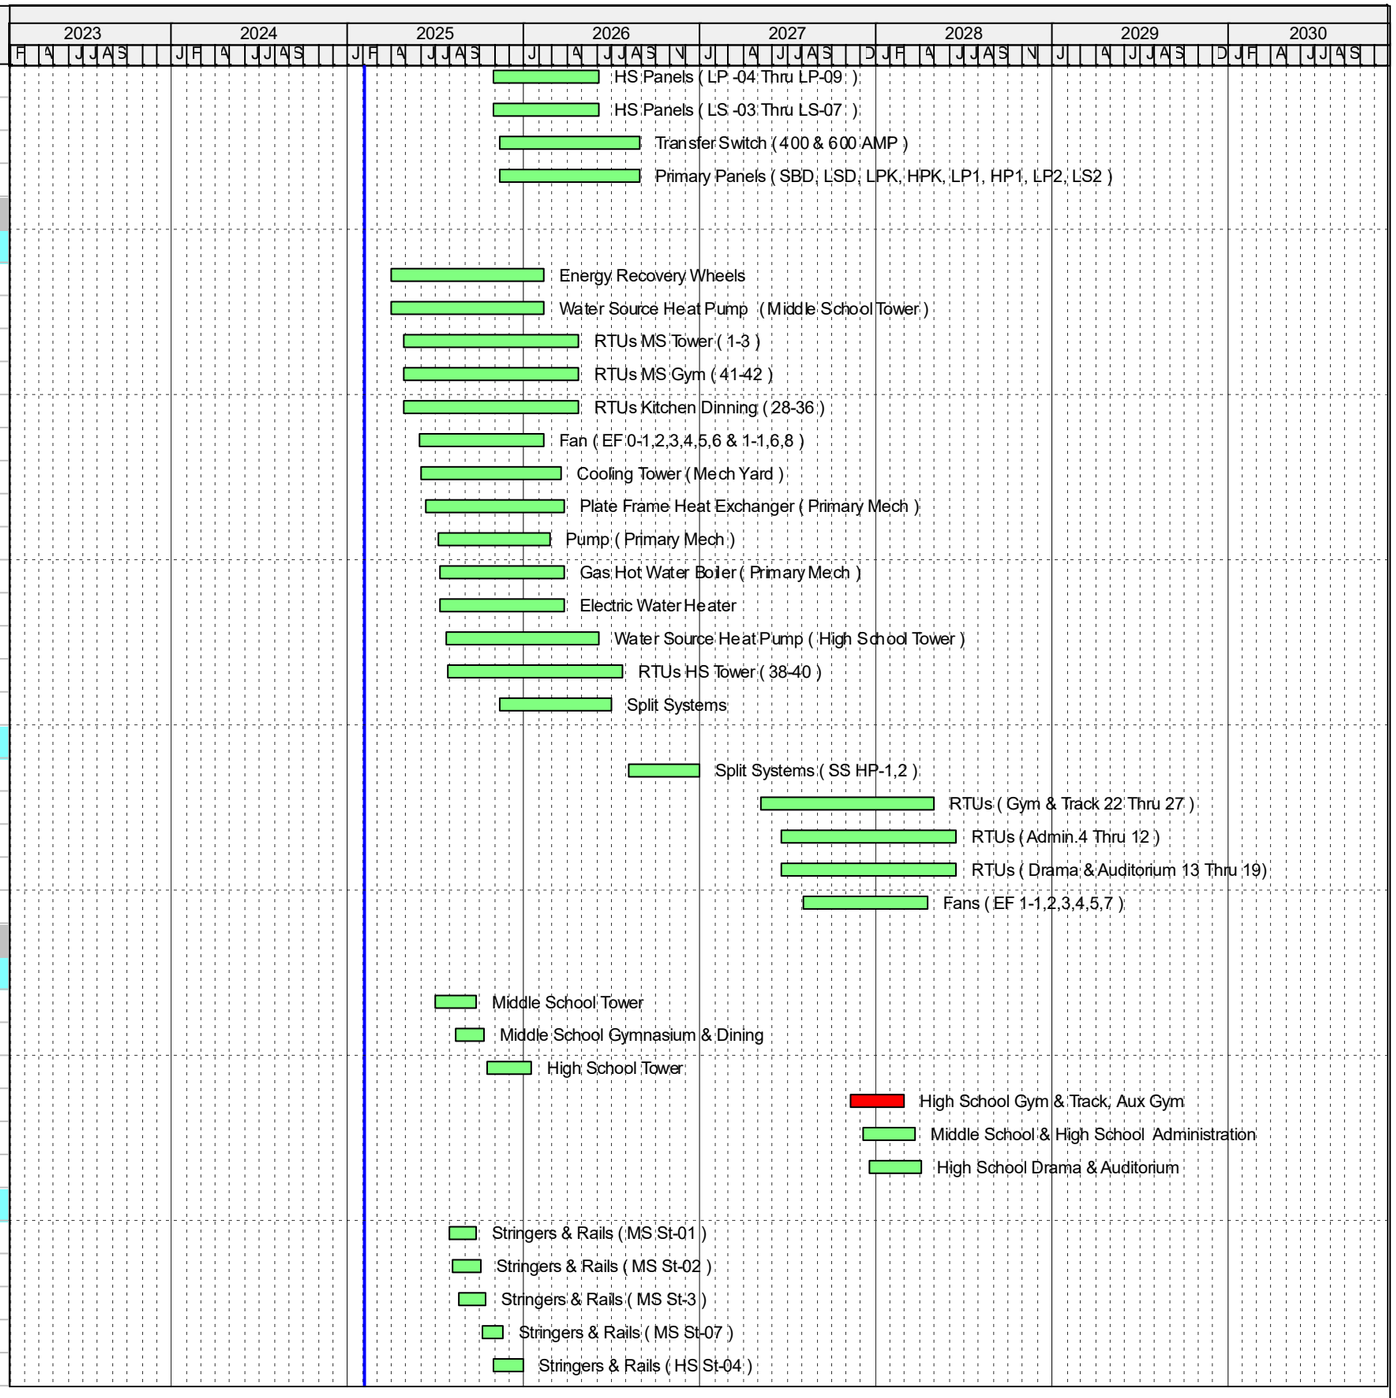

Activity ID	Activity Name	Orig Dur	Remaining Duration	Start	Finish
A11030	Stringers & Rails (HS St-05)	40	40	24-Nov-25	22-Jan-26
A11040	Stringers & Rails (HS St-06)	40	40	08-Dec-25	03-Feb-26
A11000	Stringers & Rails At Running Track Access	50	50	12-Jan-28	22-Mar-28
A11010	Spiral Stair (Auditorium)	30	30	19-Jan-28	01-Mar-28
Exteroir CFMF		643	643	09-Oct-25	26-Apr-28
A15810	Middle School Tower	40	40	09-Oct-25	09-Dec-25
A15820	Central Plant	30	30	08-Jan-26	19-Feb-26
A15830	High School Tower	40	40	23-Feb-26	20-Apr-26
A15840	Administration	30	30	15-Mar-28	26-Apr-28
Plumbing		774	774	23-Jan-26	14-Feb-29
A11500	Water Fountain Frames (Middle School)	60	60	23-Jan-26	17-Apr-26
A13360	Water Fountain Frames (High School)	60	60	29-Apr-26	24-Jul-26
A13020	Water Fountains (Middle School)	120	120	30-Jun-26	22-Dec-26
A13400	Plumbing Fixtures (Middle School)	80	80	26-Aug-26	22-Dec-26
A13370	Water Fountains (High School)	120	120	09-Sep-26	03-Mar-27
A13410	Plumbing Fixtures (High School)	80	80	04-Nov-26	03-Mar-27
A13380	Water Fountain Frames (Phase 2)	60	60	17-Apr-28	12-Jul-28
A13390	Water Fountains (Phase 2)	120	120	22-Aug-28	14-Feb-29
A13420	Plumbing Fixtures (Phase 2)	80	80	18-Oct-28	14-Feb-29
Metal Panels		137	137	12-Dec-25	26-Jun-26
Phase 1		40	40	12-Dec-25	10-Feb-26
A11580	MCM 1	40	40	12-Dec-25	10-Feb-26
A11590	MCM 2	40	40	12-Dec-25	10-Feb-26
A11600	MCM 3	40	40	12-Dec-25	10-Feb-26
A11610	MCM 4	40	40	12-Dec-25	10-Feb-26
A11620	MCM 5	40	40	12-Dec-25	10-Feb-26
Phase 2		60	60	02-Apr-26	26-Jun-26
A11690	MCM 6 (Mural)	60	60	02-Apr-26	26-Jun-26
A11640	MCM 1	40	40	30-Apr-26	26-Jun-26
A11650	MCM 2	40	40	30-Apr-26	26-Jun-26
A11660	MCM 3	40	40	30-Apr-26	26-Jun-26
A11670	MCM 4	40	40	30-Apr-26	26-Jun-26
A11680	MCM 5	40	40	30-Apr-26	26-Jun-26
Frames & Glazing		871	871	12-Sep-25	23-Feb-29
Phase 1		296	296	12-Sep-25	13-Nov-26
A13430	Glazing Frames (Middle School Tower)	100	100	12-Sep-25	06-Feb-26
A13470	Glazing Frames (Middle School Gym Kitchen)	100	100	14-Nov-25	09-Apr-26
A13490	Glazing Frames (High School)	100	100	05-Feb-26	26-Jun-26
A13440	Glass (Middle School Tower)	20	20	06-Feb-26	06-Mar-26
A13560	Interior Glazing Frames	100	100	10-Feb-26	01-Jul-26

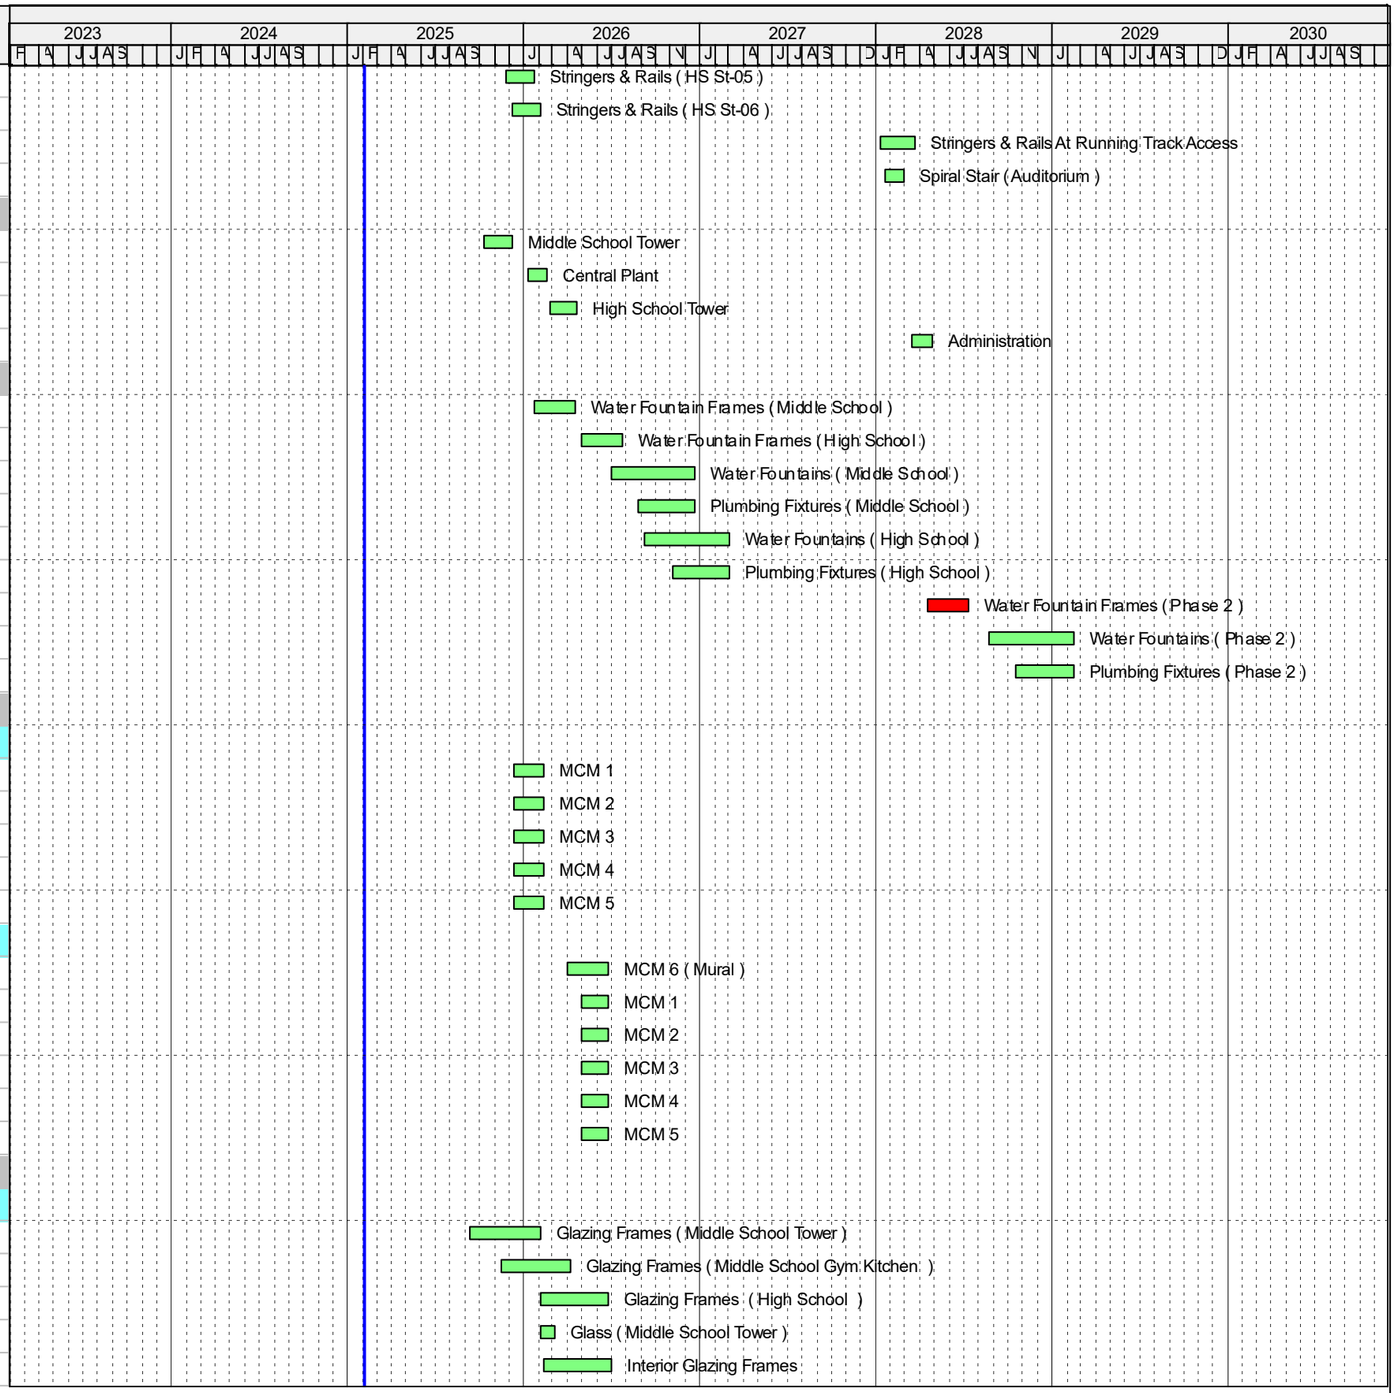


Remaining Level of Effort
Actual Level of Effort
Actual Work
Remaining Work
Critical Remaining Work
Summary Milestones
Critical Milestones
Milestone

Sequoyah Middle and High School GMP Schedule

Gilbane

Activity ID	Activity Name	Orig Dur	Remaining Duration	Start	Finish
A13480	Glass (Middle School Gym Kitchen)	20	20	15-Apr-26	13-May-26
A13500	Glass (High School)	20	20	24-Jun-26	23-Jul-26
A13570	Interior Glass	20	20	15-Oct-26	13-Nov-26
Phase 2		309	309	06-Dec-27	23-Feb-29
A13450	Glazing Frames (High School Dining & Gym)	100	100	06-Dec-27	26-Apr-28
A13510	Glazing Frames (MS & HS Administration & Drama)	100	100	21-Dec-27	11-May-28
A13460	Glass (High School Dining & Gym)	20	20	17-Apr-28	15-May-28
A13530	Operable Glass Partitions	140	140	28-Apr-28	16-Nov-28
A13540	Interior Glazing Frames	100	100	11-May-28	03-Oct-28
A13520	Glass (MS & HS Administration & Drama)	20	20	22-May-28	20-Jun-28
A13550	Interior Glass	20	20	26-Jan-29	23-Feb-29
Specialty Flooring		613	613	14-Aug-26	19-Jan-29
A12820	Wood Flooring MS Gym	65	65	14-Aug-26	17-Nov-26
A12810	Rubber Flooring & Stair Treades MS	40	40	17-Sep-26	13-Nov-26
A12770	Carpet MS	35	35	24-Sep-26	13-Nov-26
A12780	LVT MS	30	30	01-Oct-26	13-Nov-26
A12790	Tile (HTF-1, HTF-2 & Quarry Tile)	40	40	01-Oct-26	01-Dec-26
A12800	Polished & Sealed Concrete	20	20	15-Oct-26	13-Nov-26
A12870	Rubber Flooring & Stair Treades HS	40	40	30-Nov-26	27-Jan-27
A12850	Carpet HS	35	35	07-Dec-26	27-Jan-27
A12860	LVT HS	30	30	14-Dec-26	27-Jan-27
A12830	Wood Flooring HS Aux. Gym. & Gym	65	65	14-Jun-28	15-Sep-28
A12840	Wood Flooring (Drama & Auditorium Stage)	65	65	01-Aug-28	01-Nov-28
A12880	Carpet (Administration MS, HS)	35	35	29-Nov-28	19-Jan-29
A12890	LVT (Administration MS, HS)	30	30	06-Dec-28	19-Jan-29
Show & A/V Systems		200	200	12-Jan-28	23-Oct-28
A15940	B&D Speakers & AMPs	200	200	12-Jan-28	23-Oct-28
A14220	Show System	120	120	03-May-28	23-Oct-28
Elevators		300	300	24-Jul-25	29-Sep-26
A11410	Elev 01	220	220	24-Jul-25	05-Jun-26
A11420	Elev 02	220	220	03-Oct-25	17-Aug-26
A11430	Elev 03	220	220	17-Nov-25	29-Sep-26
Lab Case Work		430	430	28-May-25	10-Feb-27
A14210	Lab Case Work (Middle School)	120	120	28-May-25	14-Nov-25
A14200	Lab Case Work (High School)	120	120	18-Aug-26	10-Feb-27
Kitchen Equipment		80	80	19-Aug-26	15-Dec-26
A12930	Walk-in (Cooler/ Freezer)	80	80	19-Aug-26	15-Dec-26
A12940	Cooking Equipment	80	80	19-Aug-26	15-Dec-26
A12920	Hoods	60	60	17-Sep-26	15-Dec-26
Finishes		658	658	17-Jul-26	23-Feb-29

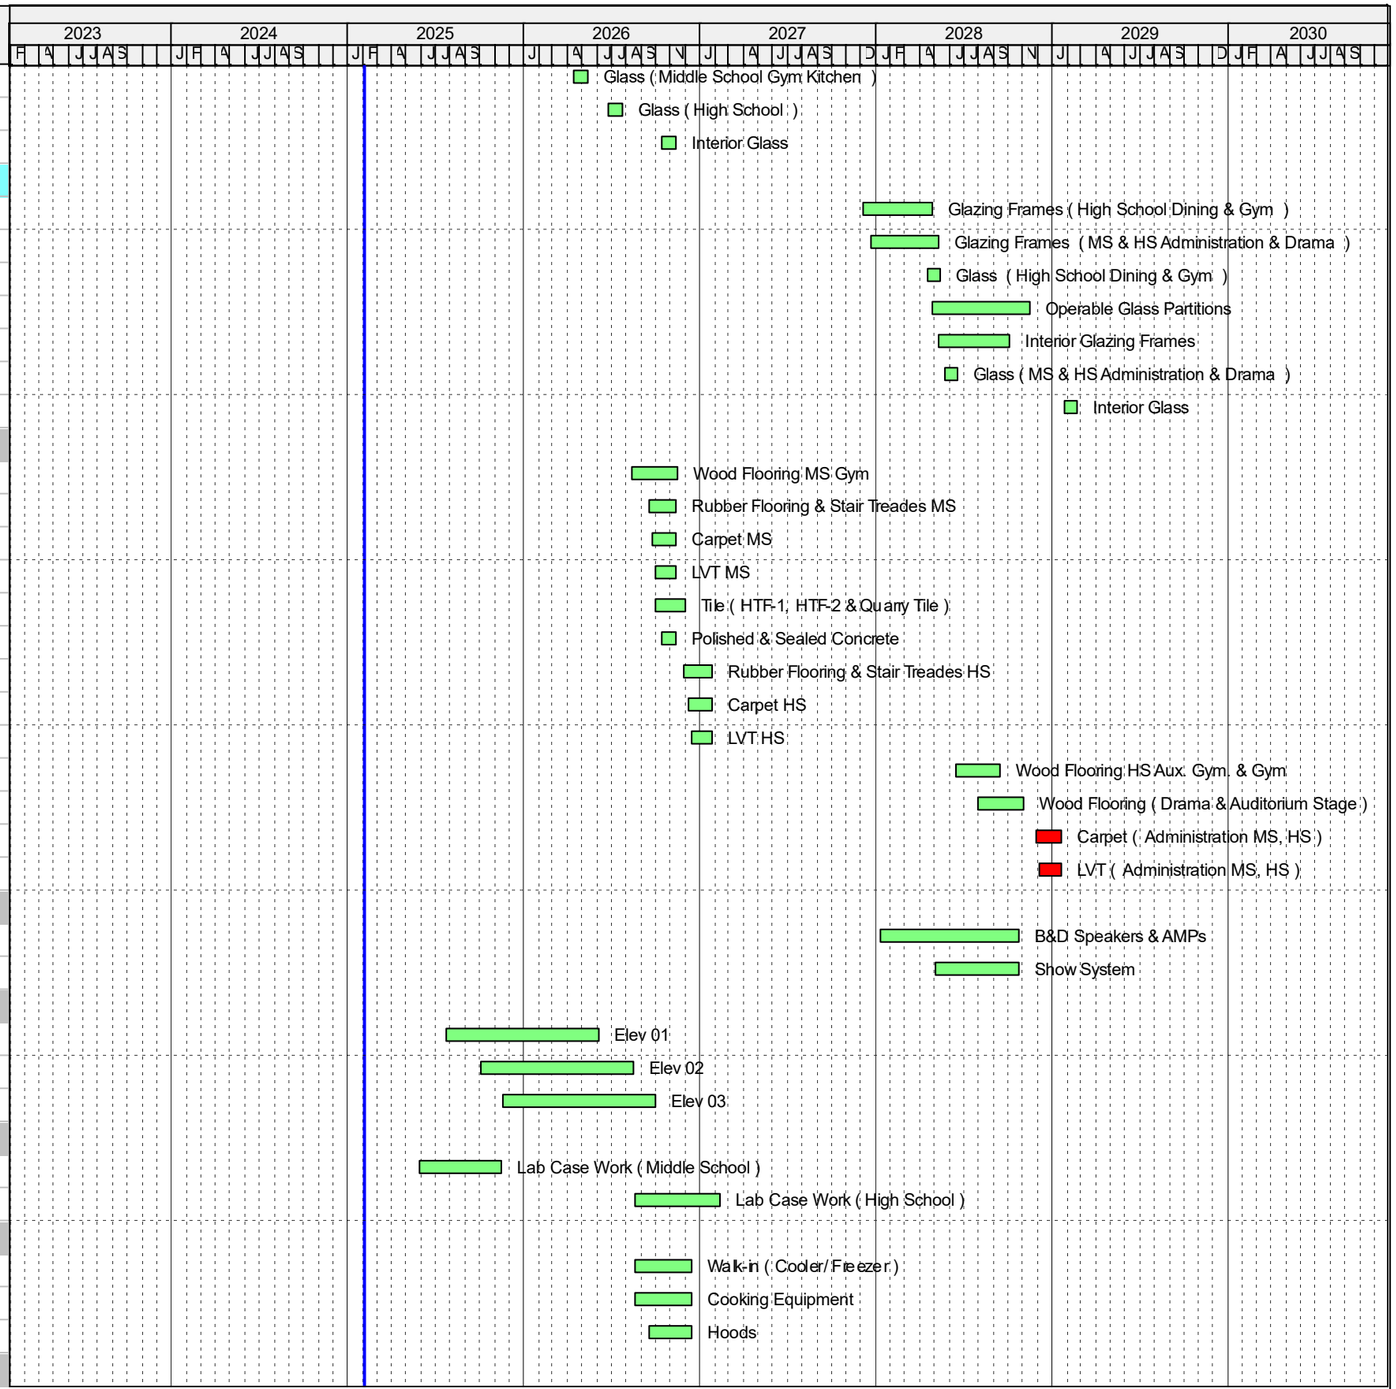

Remaining Level of Effort
Actual Level of Effort
Actual Work
Remaining Work
Critical Remaining Work
Summary Milestones
Critical Milestones
Milestone

Sequoyah Middle and High School GMP Schedule

Gilbane

Activity ID	Activity Name	Orig Dur	Remaining Duration	Start	Finish
A11700	Middle School Gym Bleachers	100	100	17-Jul-26	10-Dec-26
A16070	Milwork MS	60	60	02-Sep-26	01-Dec-26
A16080	Milwork HS	60	60	12-Nov-26	10-Feb-27
A11710	High School Gym, Aux Gym Bleachers & Drama, Auditorium Sea	100	100	24-May-28	16-Oct-28
A16090	Milwork Administration	60	60	13-Nov-28	09-Feb-29
A11720	JROTC Range Equipment	60	60	29-Nov-28	23-Feb-29
Construction		1235	1101	29-Jul-24 A	15-Jun-29
Phase I		1171	1037	29-Jul-24 A	16-Mar-29
Middle School Tower & Gym, Dining		1171	1037	29-Jul-24 A	16-Mar-29
Exterior Work		565	431	29-Jul-24 A	21-Oct-26
Civil		565	431	29-Jul-24 A	21-Oct-26
Mobilization		344	210	29-Jul-24 A	08-Dec-25
A14630	Install Site Fencing	3	0	29-Jul-24 A	31-Jul-24 A
A4410	Install Temp Power & Distribution (Trailer)	5	0	09-Sep-24 A	13-Sep-24 A
A4420	Connect Water Lines	3	0	11-Sep-24 A	13-Sep-24 A
A1160	Mobilization & Trailer Setup	10	0	16-Sep-24 A	27-Sep-24 A
A14650	Tree Removal Back Of School & Aztec Road	10	0	08-Oct-24 A	21-Oct-24 A
A4430	Install Silt Fencing & BMPs	6	6	10-Feb-25	18-Feb-25
A1010	Clear & Grading	30	30	18-Feb-25	01-Apr-25
A1000	Relocate Sanitary Sewer	15	15	10-Mar-25	28-Mar-25
A14320	Set New Permanent Power Poles & Meeter (GA Power)	4	4	24-Nov-25	01-Dec-25
A14330	Install Temp Power Distribution Panel (Building)	5	5	02-Dec-25	08-Dec-25
Detention & Stewart Road & Midddle School Parking		395	395	01-Apr-25	21-Oct-26
Detention Ponds		10	10	01-Apr-25	15-Apr-25
A1020	Install Detention Area	10	10	01-Apr-25	15-Apr-25
Stewart Rd. Extension		385	385	15-Apr-25	21-Oct-26
A1030	Install UG Storm to Detention Area Along Stewart Rd	10	10	15-Apr-25	29-Apr-25
A1050	Grade Stewart Rd Extension & Stone	15	15	29-Apr-25	20-May-25
A1300	Install Sanitary Sewer	15	15	29-Apr-25	20-May-25
A1310	Install Domestic Water & Fire Water Vaults & City Taps	10	10	20-May-25	04-Jun-25
A1280	Install Fire Water	10	10	04-Jun-25	18-Jun-25
A1290	Install Domestic Water	10	10	04-Jun-25	18-Jun-25
A14850	Install Gas Line To Mech Yard Area	10	10	10-Aug-26	24-Aug-26
A4260	Install Curb & Gutter (Stewart Rd. Extention & Parking Lot)	10	10	24-Aug-26	08-Sep-26
A4270	Fine Grade (Stewart Rd. Extension & Parking Lot)	5	5	08-Sep-26	15-Sep-26
A4280	Install Binder (Stewart Rd. Extension & Parking Lot)	5	5	15-Sep-26	22-Sep-26
A4290	Install Wearing Surface (Stewart Rd. Extension & Parking Lot)	3	3	16-Oct-26	21-Oct-26
Middle School Parking Lot		0	0		
Building Pad		23	23	31-Mar-25	30-Apr-25
A14190	Install Lagging Wall	15	15	31-Mar-25	18-Apr-25




Remaining Level of Effort
Actual Level of Effort
Actual Work
Remaining Work
Critical Remaining Work
Summary Milestones
Critical Milestones
Milestone

Sequoyah Middle and High School GMP Schedule

Gilbane

Activity ID	Activity Name	Orig Dur	Remaining Duration	Start	Finish
A1080	Cut Building Pad To Grade	8	8	21-Apr-25	30-Apr-25
Equipment Yards		122	122	18-Mar-26	09-Sep-26
A4060	Set Cooling Tower	6	6	18-Mar-26	26-Mar-26
A4040	Set transformer (GA Power)	5	5	01-Apr-26	08-Apr-26
A3220	Install Grease Traps	4	4	18-Aug-26	24-Aug-26
A4050	Set Generator & Connect	6	6	31-Aug-26	09-Sep-26
Hardscape & Landscaping		39	39	11-Aug-26	06-Oct-26
A4240	Place MS Dining Patio	5	5	11-Aug-26	18-Aug-26
A4230	Place Loading Dock Paving	5	5	24-Aug-26	31-Aug-26
A4250	Place Side Walks	20	20	08-Sep-26	06-Oct-26
Foundation		113	113	01-May-25	09-Oct-25
Install Aggregate Piers		33	33	01-May-25	17-Jun-25
A15620	Aggregate Piers (Foundation Wall & HS Gym)	5	5	01-May-25	07-May-25
A15580	Aggregate Piers (M1& M2)	8	8	08-May-25	19-May-25
A15590	Aggregate Piers (M4& M3)	5	5	20-May-25	27-May-25
A15600	Aggregate Piers (M5)	5	5	28-May-25	03-Jun-25
A15610	Aggregate Piers (H1 &H2 & H3)	10	10	04-Jun-25	17-Jun-25
Middle School Tower		56	56	06-Jun-25	25-Aug-25
A1180	Install Spread Footings	20	20	06-Jun-25	03-Jul-25
A1190	Install Continues Stripe Footings	30	30	13-Jun-25	25-Jul-25
A1320	Form Slab Edge M1	5	5	07-Jul-25	11-Jul-25
A1230	UG SOG M1	10	10	07-Jul-25	18-Jul-25
A1210	Prep SOG M1	7	7	21-Jul-25	29-Jul-25
A1200	Lay CMU To Finish Floor	10	10	21-Jul-25	01-Aug-25
A1330	Form Slab Edge M2	5	5	28-Jul-25	01-Aug-25
A1220	Place SOG M1	2	2	30-Jul-25	31-Jul-25
A1240	UG SOG M2	10	10	30-Jul-25	12-Aug-25
A1250	Prep SOG M2	7	7	13-Aug-25	21-Aug-25
A1260	Place SOG M2	2	2	22-Aug-25	25-Aug-25
Middle School Gymnasium & Dinning		108	108	08-May-25	09-Oct-25
A1170	Install Foundation Wall Foundations	20	20	08-May-25	05-Jun-25
A1040	Install Foundation Wall	40	40	06-Jun-25	01-Aug-25
A3010	Install Strip Foundations	45	45	17-Jun-25	19-Aug-25
A1270	Install Water Proofing & French Drain Along Foundation Wall	10	10	04-Aug-25	15-Aug-25
A3040	Lay CMU To Finish Floor	15	15	06-Aug-25	26-Aug-25
A3030	Install UG Utilities SOG (M-03)	7	7	15-Aug-25	25-Aug-25
A3020	Install Spread Foundations	10	10	20-Aug-25	03-Sep-25
A3050	Prep SOG (M-03)	6	6	26-Aug-25	03-Sep-25
A3200	Install UG Utilities SOG (M-04)	7	7	26-Aug-25	04-Sep-25
A3170	Place SOG (M-03)	2	2	04-Sep-25	05-Sep-25

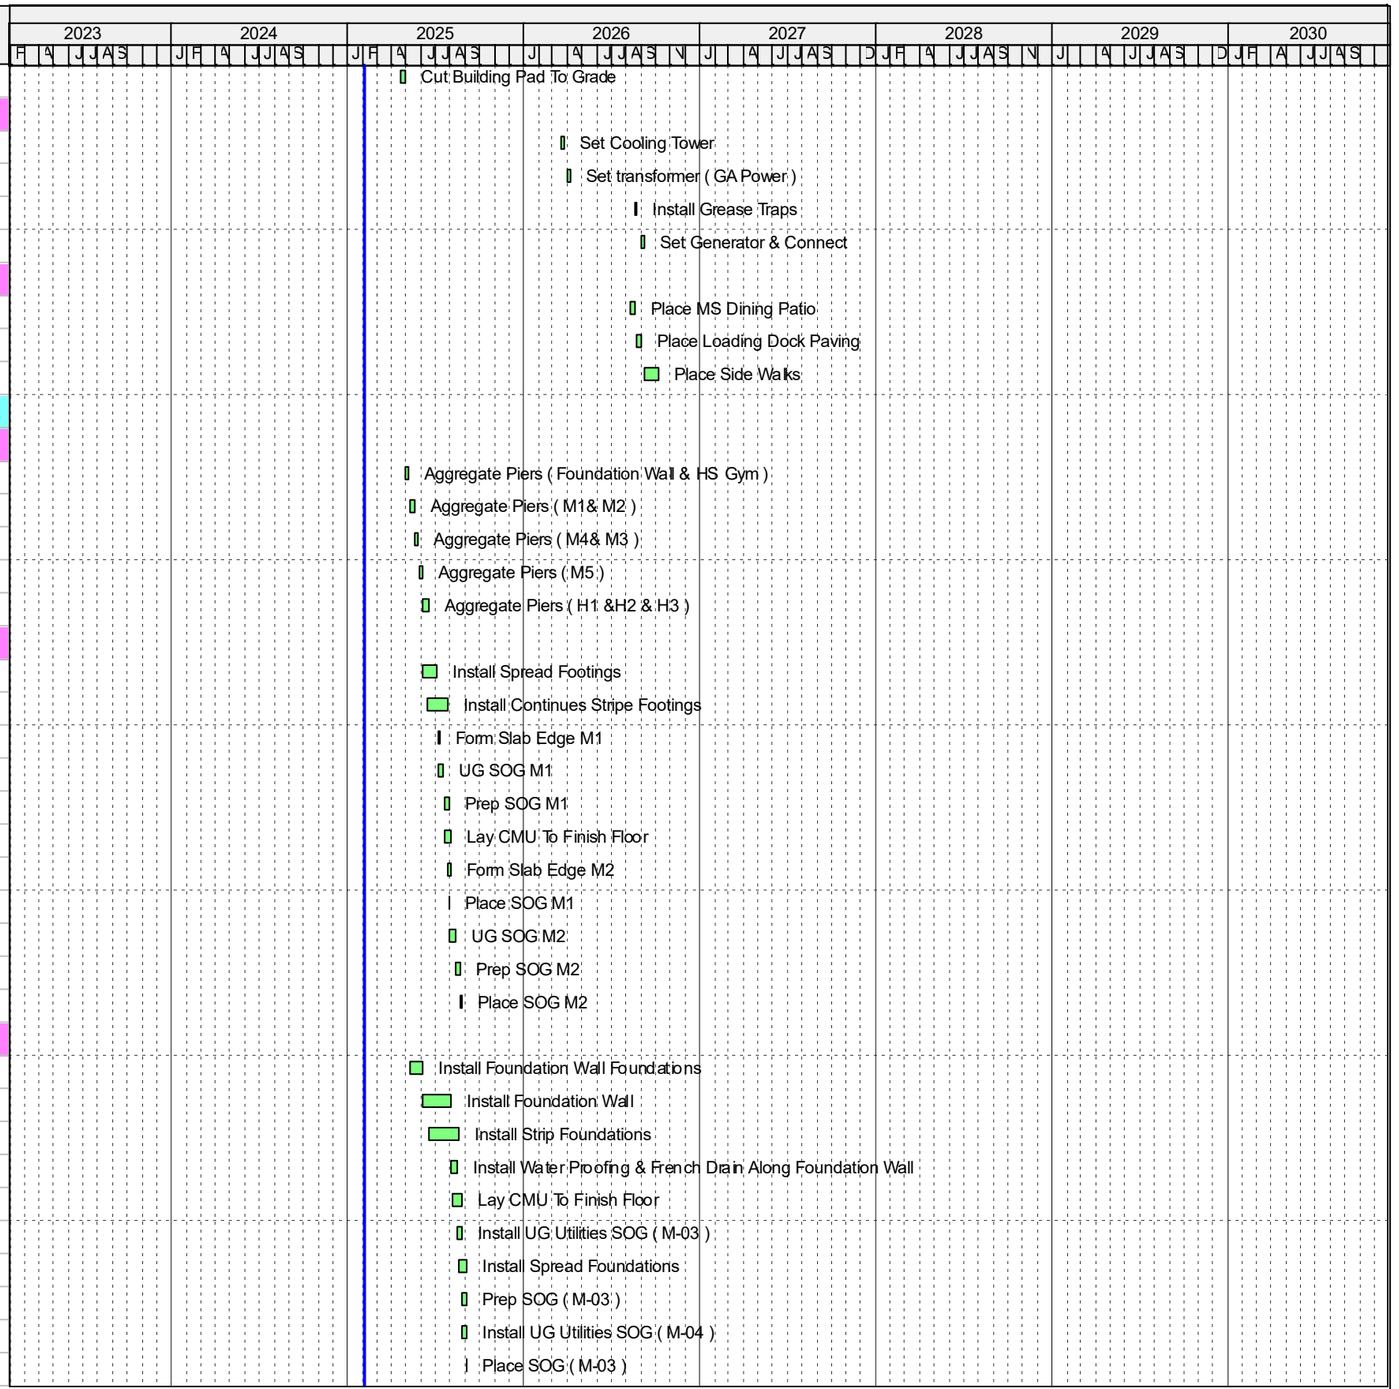


Remaining Level of Effort
Actual Level of Effort
Actual Work
Remaining Work
Critical Remaining Work
Summary Milestones
Critical Milestones
Milestone

Sequoyah Middle and High School GMP Schedule

Gilbane

Activity ID	Activity Name	Orig Dur	Remaining Duration	Start	Finish
A3150	Prep SOG (M-04)	6	6	05-Sep-25	12-Sep-25
A3210	Install UG Utilities SOG (M-05)	15	15	05-Sep-25	25-Sep-25
A3180	Place SOG (M-04)	2	2	15-Sep-25	16-Sep-25
A3160	Prep SOG (M-05)	8	8	26-Sep-25	07-Oct-25
A3190	Place SOG (M-05)	2	2	08-Oct-25	09-Oct-25
Structure		188	188	01-Aug-25	30-Apr-26
Middle School Tower		118	118	01-Aug-25	22-Jan-26
A1340	Lay Stair One	10	10	01-Aug-25	14-Aug-25
A1350	Lay Stair 2 & Core Area	20	20	26-Aug-25	23-Sep-25
A12980	Install Stair -01	7	7	24-Sep-25	02-Oct-25
A1360	Lay Stair 3	10	10	24-Sep-25	07-Oct-25
A1370	Erect Steel Structure M1 (All Levels)	20	20	25-Sep-25	23-Oct-25
A12990	Install Stair -02	7	7	03-Oct-25	13-Oct-25
A13000	Install Star -03	7	7	14-Oct-25	22-Oct-25
A1390	Install Decking M1 (Level 01)	4	4	23-Oct-25	29-Oct-25
A1380	Erect Steel Structure M2 (All Levels)	20	20	23-Oct-25	21-Nov-25
A1440	Install Decking M1 (Level 02)	4	4	29-Oct-25	04-Nov-25
A1430	Lay Out Track & Shoot "Z" Clips To Beam M1 (Level 00)	10	10	29-Oct-25	13-Nov-25
A1490	Install Decking M1 (Level 03)	4	4	04-Nov-25	10-Nov-25
A1400	In-slab Rough-in M1 (Level 01)	8	8	04-Nov-25	17-Nov-25
A1530	Install Decking M1 (Level Roof)	4	4	10-Nov-25	17-Nov-25
A1450	In-slab Rough-in M1 (Level 01)	8	8	10-Nov-25	21-Nov-25
A1410	Prep Composite Deck M1 (Level 01)	4	4	17-Nov-25	21-Nov-25
A1500	In-slab Rough-in M1 (Level 01)	8	8	17-Nov-25	01-Dec-25
A1420	Place Composite Slab M1 (Level 01)	2	2	21-Nov-25	25-Nov-25
A1550	Install Decking M2 (Level 01)	4	4	21-Nov-25	01-Dec-25
A1460	Prep Composite Deck M1 (Level 02)	4	4	21-Nov-25	01-Dec-25
A12060	Apply Fire Proofing (M1 Level 00)	5	5	25-Nov-25	04-Dec-25
A15040	Lay Out Track & Shoot "Z" Clips To Beam M1 (Level 01)	8	8	25-Nov-25	09-Dec-25
A1470	Place Composite Slab M1 (Level 02)	2	2	01-Dec-25	03-Dec-25
A1560	Install Decking M2 (Level 02)	4	4	01-Dec-25	05-Dec-25
A1510	Prep Composite Deck M1 (Level 03)	4	4	01-Dec-25	05-Dec-25
A15050	Lay Out Track & Shoot "Z" Clips To Beam M1 (Level 02)	8	8	03-Dec-25	15-Dec-25
A12070	Apply Fire Proofing (M1 Level 01)	5	5	04-Dec-25	11-Dec-25
A1520	Place Composite Slab M1 (Level 03)	2	2	05-Dec-25	09-Dec-25
A1580	Install Decking M2 (Level 03)	4	4	05-Dec-25	11-Dec-25
A1570	In-slab Rough-in M1 (Level 01)	8	8	05-Dec-25	17-Dec-25
A12080	Apply Fire Proofing (M1 Level 02)	5	5	09-Dec-25	16-Dec-25
A15060	Lay Out Track & Shoot "Z" Clips To Beam M1 (Level 03)	8	8	09-Dec-25	19-Dec-25
A1600	Install Decking M2 (Level Roof)	4	4	11-Dec-25	17-Dec-25

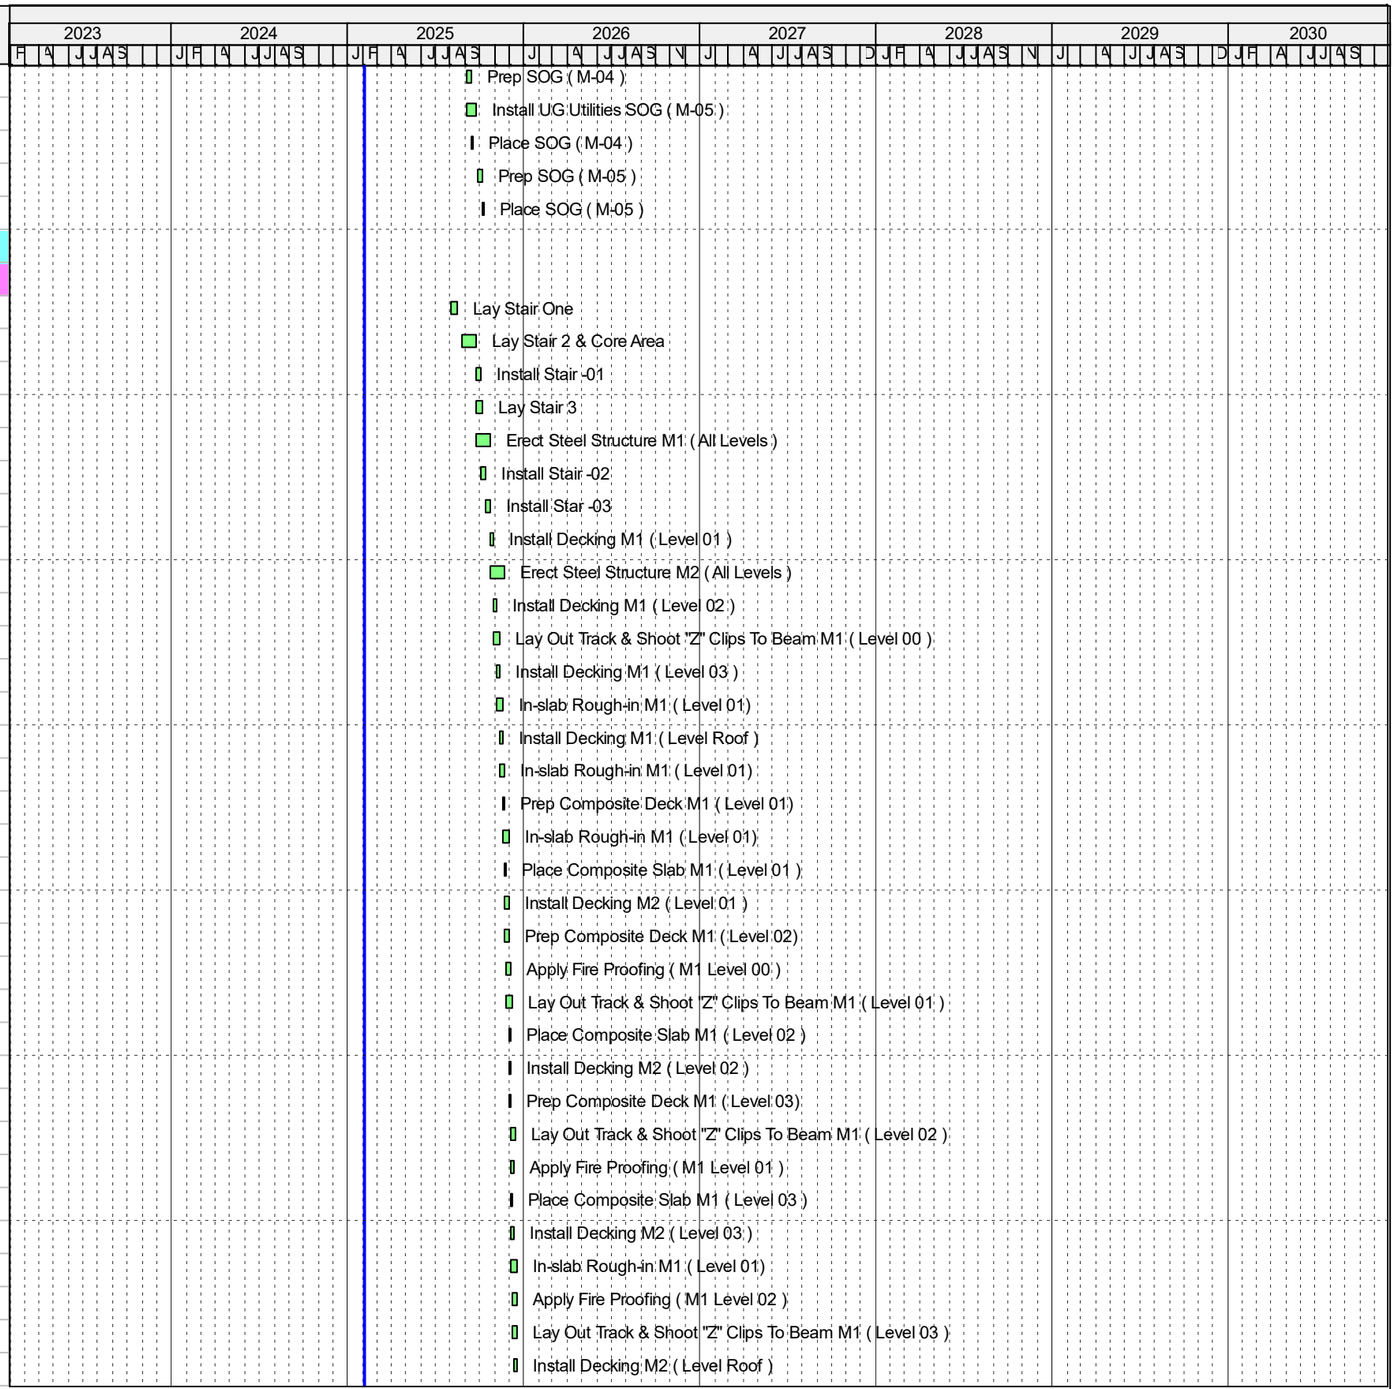


Remaining Level of Effort
Actual Level of Effort
Actual Work
Remaining Work
Critical Remaining Work
Summary Milestones
Critical Milestones
Milestone


Sequoyah Middle and High School GMP Schedule

Gilbane

Activity ID	Activity Name	Orig Dur	Remaining Duration	Start	Finish
A1590	In-slab Rough-in M1 (Level 01)	8	8	11-Dec-25	23-Dec-25
A12090	Apply Fire Proofing (M1 Level 03)	5	5	16-Dec-25	23-Dec-25
A1610	Prep Composite Deck M2 (Level 01)	4	4	17-Dec-25	23-Dec-25
A1630	In-slab Rough-in M1 (Level 01)	8	8	17-Dec-25	30-Dec-25
A1540	Install Roof Curbs & Penitrations M1& M2 (Level Roof)	8	8	17-Dec-25	30-Dec-25
A15070	Lay Out Track & Shoot "Z" Clips To Beam M2 (Level 00)	8	8	19-Dec-25	02-Jan-26
A1620	Place Composite Slab M2 (Level 01)	2	2	23-Dec-25	26-Dec-25
A1640	Prep Composite Deck M2 (Level 02)	4	4	23-Dec-25	30-Dec-25
A12100	Apply Fire Proofing (M2 Level 00)	5	5	26-Dec-25	05-Jan-26
A15080	Lay Out Track & Shoot "Z" Clips To Beam M2 (Level 01)	8	8	26-Dec-25	08-Jan-26
A1650	Place Composite Slab M2 (Level 02)	2	2	30-Dec-25	02-Jan-26
A1660	Prep Composite Deck M2 (Level 03)	4	4	30-Dec-25	06-Jan-26
A15090	Lay Out Track & Shoot "Z" Clips To Beam M2 (Level 02)	8	8	02-Jan-26	14-Jan-26
A12110	Apply Fire Proofing (M2 Level 01)	5	5	05-Jan-26	12-Jan-26
A1670	Place Composite Slab M2 (Level 03)	2	2	06-Jan-26	08-Jan-26
A12120	Apply Fire Proofing (M2 Level 02)	5	5	08-Jan-26	15-Jan-26
A15100	Lay Out Track & Shoot "Z" Clips To Beam M2 (Level 03)	8	8	08-Jan-26	20-Jan-26
A12130	Apply Fire Proofing (M2 Level 03)	5	5	15-Jan-26	22-Jan-26
Middle School Gymnasium & Dining		156	156	17-Sep-25	30-Apr-26
Middle School Gymnasium & Locker Rooms		51	51	17-Sep-25	01-Dec-25
A3060	Lay CMU	25	25	17-Sep-25	21-Oct-25
A3070	Install Bar Joist	7	7	22-Oct-25	30-Oct-25
A3080	Install Decking	13	13	31-Oct-25	19-Nov-25
A3590	Set roof Top Curbs And Penetrations	6	6	20-Nov-25	01-Dec-25
Middle Kitchen & Dining Areas		131	131	22-Oct-25	30-Apr-26
A3090	Lay CMU (Including South Wall Of Gym & Track To low Roof Ele	20	20	22-Oct-25	19-Nov-25
A13010	Install Stair -07	5	5	20-Nov-25	26-Nov-25
A3100	Erect Steel Structure	18	18	21-Nov-25	19-Dec-25
A3110	Install Decking (Level -01)	7	7	19-Dec-25	31-Dec-25
A4030	Install Decking (Level Roof)	7	7	31-Dec-25	12-Jan-26
A3850	Install Roof Top Curbs & Penetrattions	5	5	12-Jan-26	19-Jan-26
A3820	In-Slab Rough-in Composite Deck (Level 01)	7	7	12-Jan-26	21-Jan-26
A3830	Prep Composite Deck (Level 01)	5	5	21-Jan-26	28-Jan-26
A3780	Place Composite Deck (Level 01)	2	2	28-Jan-26	30-Jan-26
A12140	Apply Fire Proofing (Level 00)	7	7	30-Jan-26	10-Feb-26
A12150	Apply Fire Proofing (Level 01)	7	7	10-Feb-26	19-Feb-26
A3860	Set Roof Top Equipment	5	5	23-Apr-26	30-Apr-26
Exterior Envelope		186	186	09-Dec-25	01-Sep-26
Middle School Tower		131	131	09-Dec-25	15-Jun-26
A1790	Frame M1 (All Levels)	28	28	09-Dec-25	20-Jan-26

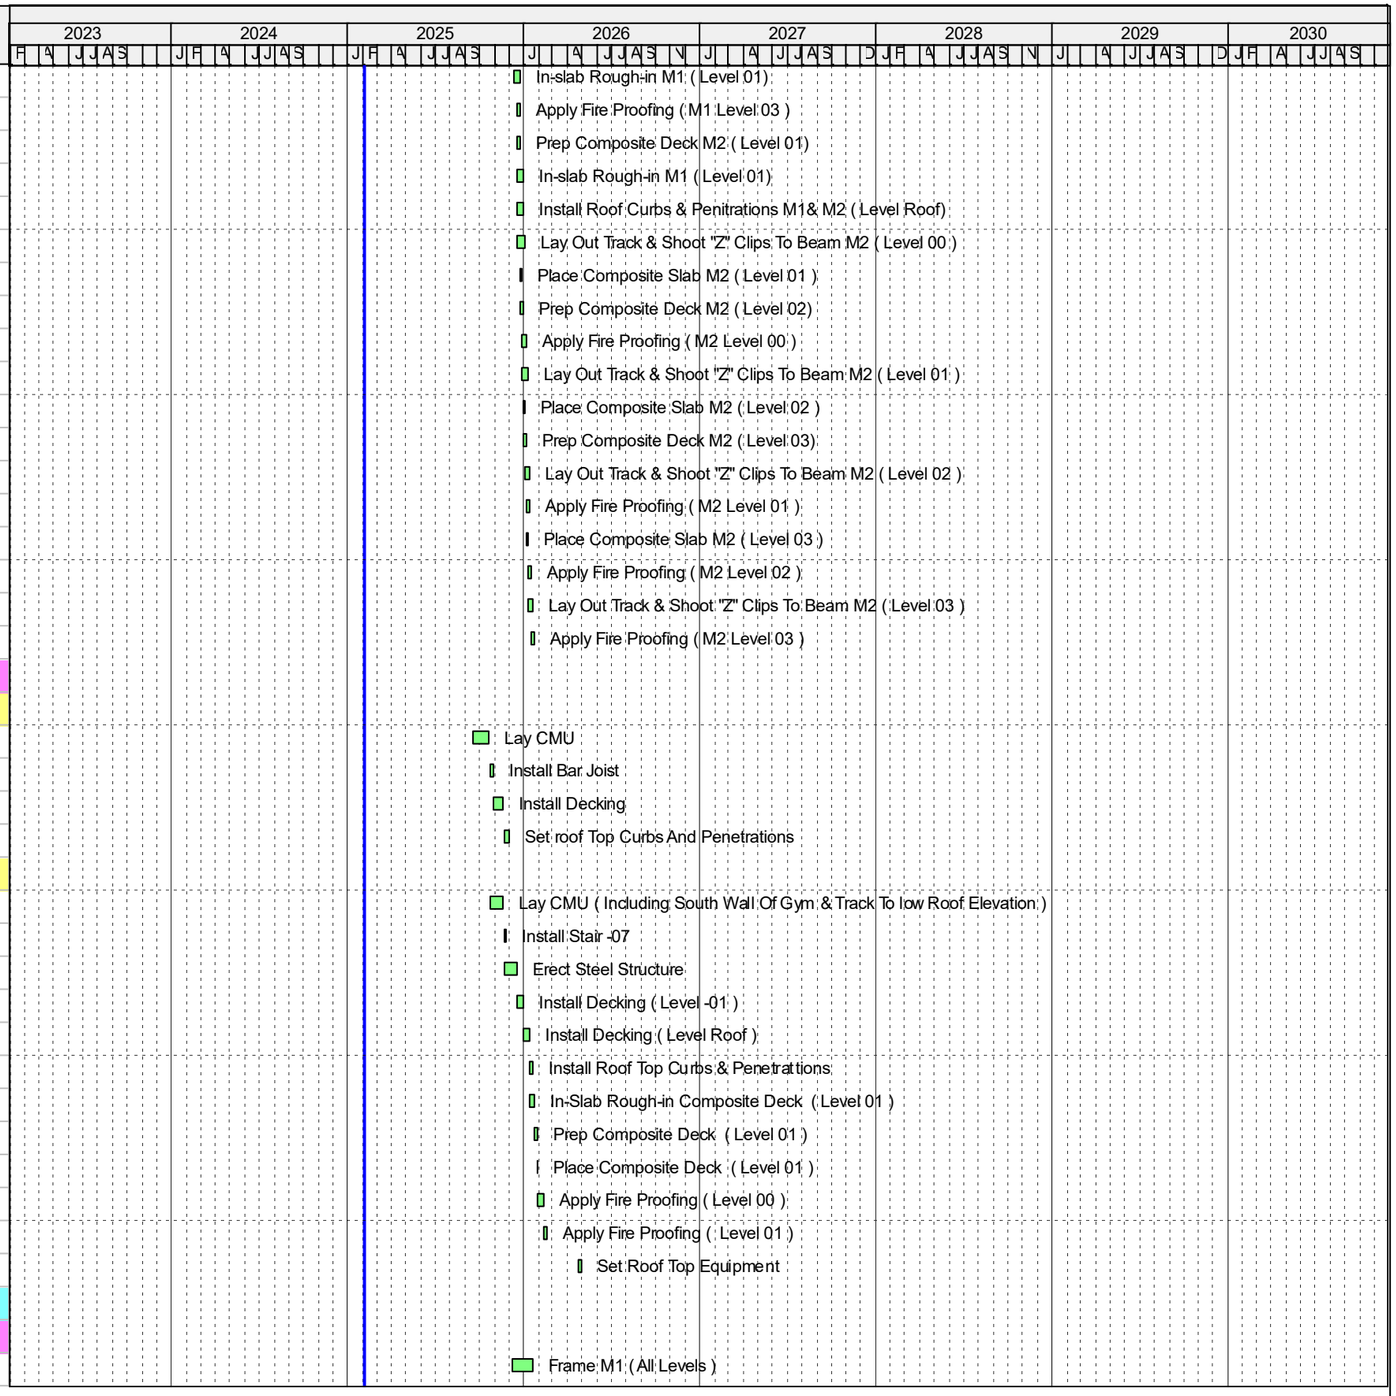

Activity ID	Activity Name	Orig Dur	Remaining Duration	Start	Finish
A1750	Install Sheathing M1 (All Levels)	20	20	19-Dec-25	20-Jan-26
A1800	Apply Air Barrier M1 (All Levels)	15	15	20-Jan-26	10-Feb-26
A1860	Frame M2 (All Levels)	28	28	20-Jan-26	27-Feb-26
A1870	Install Sheathing M2 (All Levels)	20	20	30-Jan-26	27-Feb-26
A1830	Field Measure For Metal Panels M1 (All Levels)	10	10	10-Feb-26	24-Feb-26
A1770	Install Glazing Frames M1 (All Levels)	18	18	10-Feb-26	06-Mar-26
A2180	Install Roof Drain Laterals & Fixtures	15	15	12-Feb-26	05-Mar-26
A1880	Apply Air Barrier M2 (All Levels)	15	15	27-Feb-26	20-Mar-26
A1810	Install Glazing M1 (All Levels)	20	20	06-Mar-26	03-Apr-26
A1820	Install Metal Panels M1 (All Levels)	40	40	10-Mar-26	05-May-26
A1900	Field Measure For Metal Panels M2 (All Levels)	10	10	20-Mar-26	03-Apr-26
A1890	Install Glazing Frames M2 (All Levels)	18	18	20-Mar-26	15-Apr-26
A1840	Install Masonry M1& M2 (00 Level)	15	15	15-Apr-26	06-May-26
A1910	Install Glazing M2 (All Levels)	20	20	15-Apr-26	13-May-26
A1920	Install Metal Panels M2 (All Levels)	40	40	17-Apr-26	15-Jun-26
Middle School Gymnasium & Dinning		136	136	19-Feb-26	01-Sep-26
A14860	Frame Parapet Walls	5	5	19-Feb-26	26-Feb-26
A3410	Exterior Framing	8	8	19-Feb-26	03-Mar-26
A14870	Hang Inside Parapet Walls	5	5	26-Feb-26	05-Mar-26
A3420	Hang Sheathing	7	7	03-Mar-26	12-Mar-26
A3370	Apply Weather Barrier	20	20	12-Mar-26	09-Apr-26
A3380	Field Measure For Metal Panels	10	10	09-Apr-26	23-Apr-26
A3330	Install Glazing Frames	20	20	09-Apr-26	07-May-26
A3350	Lay Brick Veneer	22	22	07-May-26	09-Jun-26
A3340	Install Glazing	23	23	13-May-26	16-Jun-26
A3360	Install Metal Panels	45	45	15-Jun-26	18-Aug-26
A3390	Install Aluminum Canopy	10	10	18-Aug-26	01-Sep-26
Roofing		133	133	17-Feb-26	25-Aug-26
A1930	Middle School Tower Roofing	35	35	17-Feb-26	07-Apr-26
A3840	Kitchen & Dining Area Roofing	15	15	05-Mar-26	26-Mar-26
A3230	Middle School Gymnasium & Locker Room Roofing	20	20	26-Mar-26	23-Apr-26
A12960	Install Coping Caps MS Gymnasium & Locker Room Areas	4	4	09-Jun-26	15-Jun-26
A12950	Install Coping Caps MS Tower	7	7	15-Jun-26	24-Jun-26
A12970	Install Coping Caps Kitchen & Dining Areas	5	5	18-Aug-26	25-Aug-26
Interior Work		838	838	20-Nov-25	16-Mar-29
Middle School Tower		364	364	08-Jan-26	15-Jun-27
Inspection & Commisioning		55	55	29-Mar-27	15-Jun-27
A6280	Final Inspections	10	10	29-Mar-27	12-Apr-27
A14880	Punch Out	10	10	29-Mar-27	12-Apr-27
A15650	Gilbane Final Commisioning & Cleaning	45	45	12-Apr-27	15-Jun-27

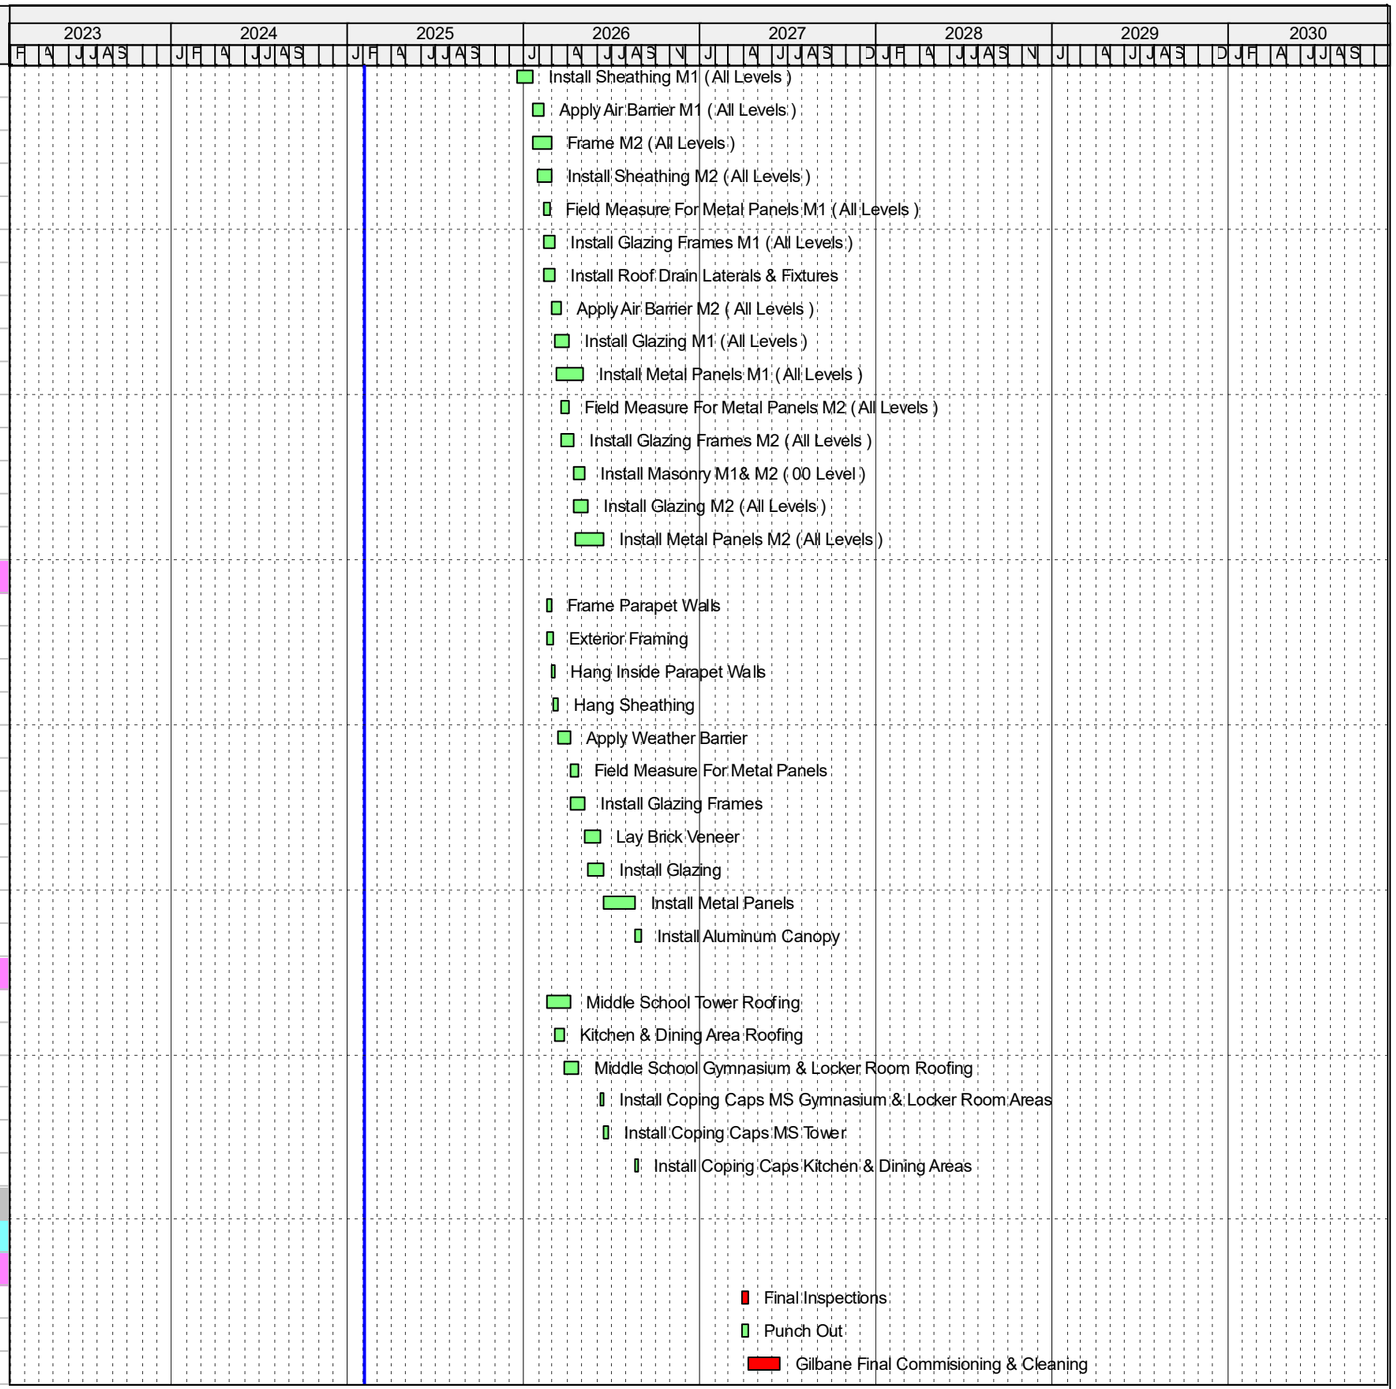


Remaining Level of Effort
Actual Level of Effort
Actual Work
Remaining Work
Critical Remaining Work
Summary Milestones
Critical Milestones
Milestone

Sequoyah Middle and High School GMP Schedule

Gilbane

Activity ID	Activity Name	Orig Dur	Remaining Duration	Start	Finish
Plan MEP Risers & Elevator		186	186	08-Jan-26	29-Sep-26
A2220	Install Sprinkler Riser (Middle School Tower)	10	10	08-Jan-26	22-Jan-26
A2210	Install HVAC Duct Riser (Middle School Tower)	13	13	22-Jan-26	10-Feb-26
A2200	Install Plumbing Riser (Middle School Tower)	15	15	22-Jan-26	12-Feb-26
A2190	Install Electrical Riser (Middle School Tower)	15	15	12-Feb-26	05-Mar-26
A8530	Install Process Piping Riser	10	10	05-Mar-26	19-Mar-26
A3800	Install Elevator -01	50	50	08-Jun-26	17-Aug-26
A8510	Install Elevator -02	30	30	18-Aug-26	29-Sep-26
Interior Level 03		260	260	22-Jan-26	02-Feb-27
A2980	Install Fire Sprinkler Main Runs	15	15	22-Jan-26	12-Feb-26
A14960	Frame Priority Walls	10	10	29-Jan-26	12-Feb-26
A14970	Top Out & Finish Priority Walls	10	10	12-Feb-26	26-Feb-26
A2990	Install OH Mechanical Main Trunk Lines	20	20	13-Feb-26	12-Mar-26
A3000	Install OH Electrical Main Runs / Rough	20	20	05-Mar-26	02-Apr-26
A2780	Install OH Plumbing	8	8	13-Mar-26	24-Mar-26
A8560	Install Process Piping	10	10	19-Mar-26	02-Apr-26
A2770	Insulate Duct Mains Runs	8	8	07-Apr-26	17-Apr-26
A2760	Frame Walls	14	14	17-Apr-26	07-May-26
A2790	In-Wall Rough	18	18	07-May-26	03-Jun-26
A2800	In-Wall Inspections	5	5	03-Jun-26	10-Jun-26
A2810	Hang Walls	15	15	10-Jun-26	01-Jul-26
A2820	Finish Walls	10	10	01-Jul-26	16-Jul-26
A2830	Prime And First Coat	5	5	16-Jul-26	23-Jul-26
A2840	Install ACT Grid	15	15	23-Jul-26	13-Aug-26
A2850	Make Sprinkler Drops Into Ceiling	5	5	13-Aug-26	20-Aug-26
A2860	Install Grilles & Difussers	10	10	20-Aug-26	03-Sep-26
A2870	Install Lighting	12	12	03-Sep-26	22-Sep-26
A2880	OH Inspections	5	5	22-Sep-26	29-Sep-26
A2890	Install ACT Tile	13	13	26-Oct-26	13-Nov-26
A2900	Install Flooring	10	10	13-Nov-26	01-Dec-26
A2910	Install Lockers	7	7	01-Dec-26	10-Dec-26
A2920	Install Millwork	15	15	01-Dec-26	22-Dec-26
A2930	Set Plumbing Fixtures	8	8	22-Dec-26	05-Jan-27
A2940	Install Doors	4	4	05-Jan-27	11-Jan-27
A2950	Install RR Partitions	8	8	05-Jan-27	15-Jan-27
A2960	Trim-out	10	10	11-Jan-27	25-Jan-27
A2970	Final Paint	6	6	25-Jan-27	02-Feb-27
Interior Level 02		258	258	12-Feb-26	19-Feb-27
A14980	Frame Priority Walls	10	10	12-Feb-26	26-Feb-26
A2730	Install Fire Sprinkler Main Runs	15	15	12-Feb-26	05-Mar-26

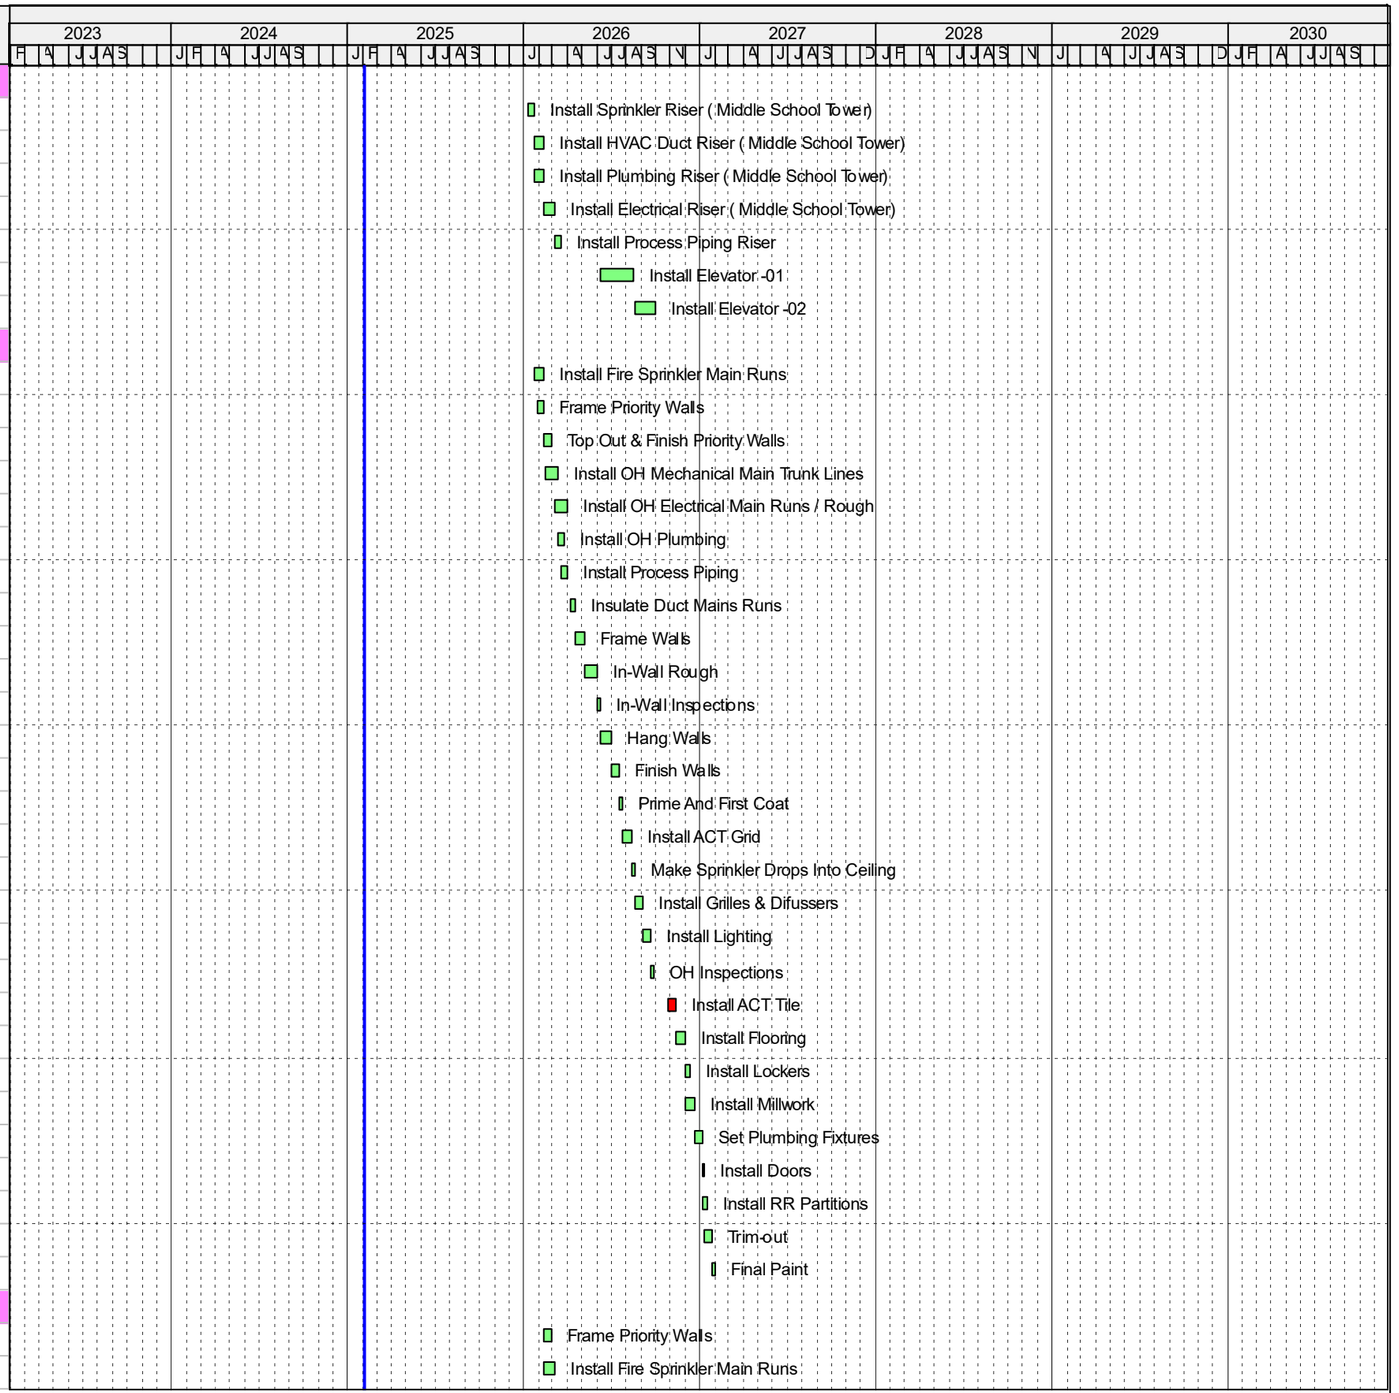


Remaining Level of Effort
Actual Level of Effort
Actual Work
Remaining Work
Critical Remaining Work
Summary Milestones
Critical Milestones
Milestone

Sequoyah Middle and High School GMP Schedule

Gilbane

Activity ID	Activity Name	Orig Dur	Remaining Duration	Start	Finish
A14990	Top Out & Finish Priority Walls	10	10	26-Feb-26	12-Mar-26
A2740	Install OH Mechanical Main Trunk Lines	20	20	13-Mar-26	09-Apr-26
A8570	Install Process Piping	10	10	02-Apr-26	16-Apr-26
A2750	Install OH Electrical Main Runs / Rough	20	20	02-Apr-26	30-Apr-26
A2530	Install OH Plumbing	8	8	10-Apr-26	21-Apr-26
A2520	Insulate Duct Mains Runs	8	8	17-Apr-26	29-Apr-26
A2510	Frame Walls	14	14	07-May-26	28-May-26
A2540	In-Wall Rough	18	18	28-May-26	23-Jun-26
A2550	In-Wall Inspections	5	5	23-Jun-26	30-Jun-26
A2560	Hang Walls	15	15	01-Jul-26	23-Jul-26
A2570	Finish Walls	10	10	23-Jul-26	06-Aug-26
A2580	Prime And First Coat	5	5	06-Aug-26	13-Aug-26
A2590	Install ACT Grid	15	15	13-Aug-26	03-Sep-26
A2600	Make Sprinkler Drops Into Ceiling	5	5	03-Sep-26	11-Sep-26
A2610	Install Grilles & Diffusers	10	10	11-Sep-26	25-Sep-26
A2620	install Lighting	12	12	25-Sep-26	13-Oct-26
A2630	OH Inspections	5	5	13-Oct-26	20-Oct-26
A2640	Install ACT Tile	13	13	13-Nov-26	04-Dec-26
A2650	Install Flooring	10	10	04-Dec-26	18-Dec-26
A2660	Install Lockers	7	7	18-Dec-26	30-Dec-26
A2670	Install Millwork	15	15	18-Dec-26	12-Jan-27
A2680	Set Plumbing Fixtures	8	8	12-Jan-27	22-Jan-27
A2690	Install Doors	4	4	22-Jan-27	28-Jan-27
A2700	Install RR Partitions	8	8	22-Jan-27	03-Feb-27
A2710	Trim-out	10	10	28-Jan-27	11-Feb-27
A2720	Final Paint	6	6	11-Feb-27	19-Feb-27
Interior Level 01		261	261	26-Feb-26	10-Mar-27
A15000	Frame Priority Walls	10	10	26-Feb-26	12-Mar-26
A2480	Install Fire Sprinkler Main Runs	15	15	05-Mar-26	26-Mar-26
A15010	Top Out & Finish Priority Walls	10	10	17-Mar-26	31-Mar-26
A2490	Install OH Mechanical Main Trunk Lines	20	20	10-Apr-26	07-May-26
A8580	Install Process Piping	10	10	16-Apr-26	30-Apr-26
A2500	Install OH Electrical Main Runs / Rough	20	20	30-Apr-26	29-May-26
A2280	Install OH Plumbing	8	8	08-May-26	19-May-26
A2270	Insulate Duct Mains Runs	8	8	08-May-26	19-May-26
A2260	Frame Walls	14	14	28-May-26	17-Jun-26
A2290	In-Wall Rough	18	18	17-Jun-26	14-Jul-26
A2300	In-Wall Inspections	5	5	14-Jul-26	21-Jul-26
A2310	Hang Walls	15	15	23-Jul-26	13-Aug-26
A2320	Finish Walls	10	10	13-Aug-26	27-Aug-26

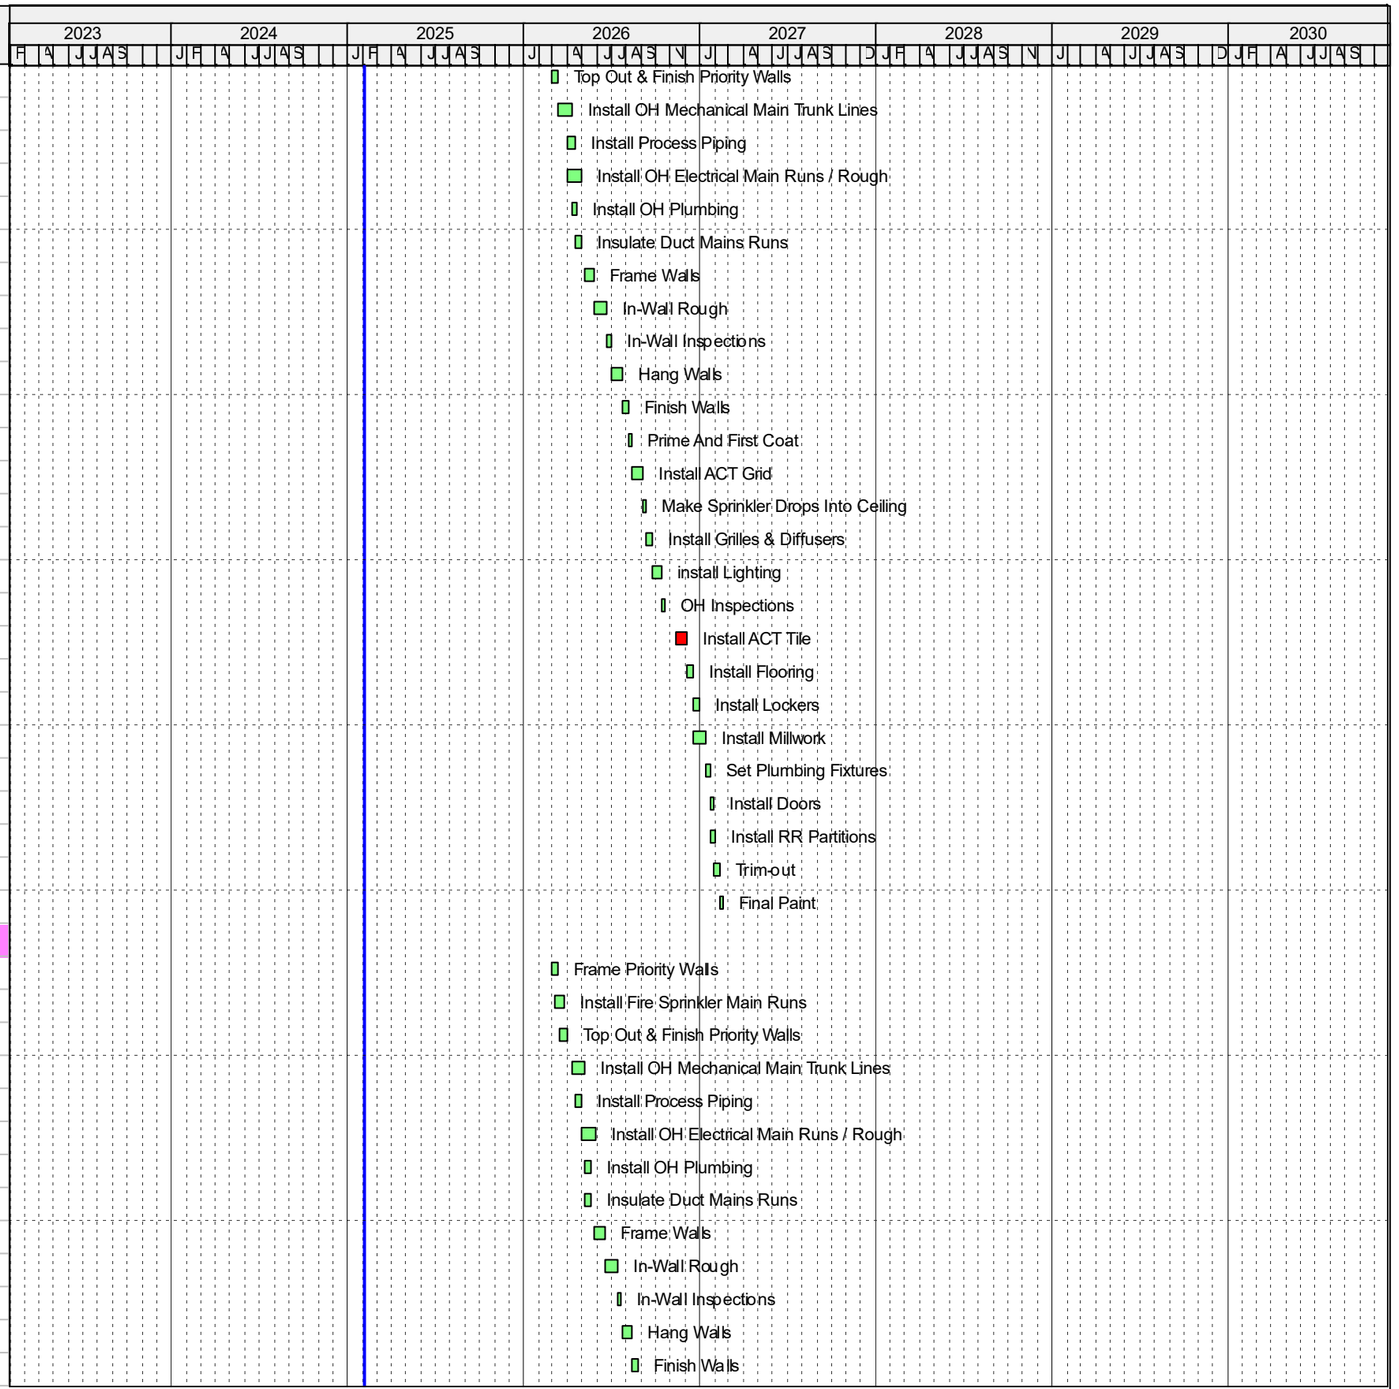


Remaining Level of Effort
Actual Level of Effort
Actual Work
Remaining Work
Critical Remaining Work
Summary Milestones
Critical Milestones
Milestone

Sequoyah Middle and High School GMP Schedule

Gilbane

Activity ID	Activity Name	Orig Dur	Remaining Duration	Start	Finish
A2330	Prime And First Coat	5	5	27-Aug-26	03-Sep-26
A2340	Install ACT Grid	15	15	03-Sep-26	25-Sep-26
A2350	Make Sprinkler Drops Into Ceiling	5	5	25-Sep-26	02-Oct-26
A2360	Install Grilles & Diffusers	10	10	02-Oct-26	16-Oct-26
A2370	install Lighting	12	12	16-Oct-26	03-Nov-26
A2380	OH Inspections	5	5	03-Nov-26	10-Nov-26
A2390	Install ACT Tile	13	13	04-Dec-26	23-Dec-26
A2400	Install Flooring	10	10	23-Dec-26	08-Jan-27
A2410	Install Lockers	7	7	08-Jan-27	19-Jan-27
A2420	Install Millwork	15	15	08-Jan-27	29-Jan-27
A2430	Set Plumbing Fixtures	8	8	29-Jan-27	10-Feb-27
A2440	Install Doors	4	4	10-Feb-27	16-Feb-27
A2450	Install RR Partitions	8	8	10-Feb-27	22-Feb-27
A2460	Trim-out	10	10	16-Feb-27	02-Mar-27
A2470	Final Paint	6	6	02-Mar-27	10-Mar-27
Interior Level 00		264	264	12-Mar-26	29-Mar-27
A15020	Frame Priority Walls	10	10	12-Mar-26	26-Mar-26
A2150	Install Fire Sprinkler Main Runs	15	15	26-Mar-26	16-Apr-26
A15030	Top Out & Finish Priority Walls	10	10	06-Apr-26	20-Apr-26
A8590	Install Process Piping	10	10	30-Apr-26	14-May-26
A1940	Install OH Mechanical Main Trunk Lines	20	20	08-May-26	05-Jun-26
A1950	Install OH Electrical Main Runs / Rough	20	20	29-May-26	26-Jun-26
A2040	Insulate Duct Mains Runs	8	8	08-Jun-26	17-Jun-26
A2050	Install OH Plumbing	8	8	08-Jun-26	17-Jun-26
A1960	Frame Walls	14	14	18-Jun-26	08-Jul-26
A1970	In-Wall Rough	18	18	09-Jul-26	03-Aug-26
A2120	In-Wall Inspections	5	5	04-Aug-26	10-Aug-26
A1980	Hang Walls	15	15	13-Aug-26	03-Sep-26
A1990	Finish Walls	10	10	03-Sep-26	18-Sep-26
A2000	Prime And First Coat	5	5	18-Sep-26	25-Sep-26
A2010	Install ACT Grid	15	15	25-Sep-26	16-Oct-26
A2160	Make Sprinkler Drops Into Ceiling	5	5	16-Oct-26	23-Oct-26
A2020	Install Grilles & Diffusers	10	10	23-Oct-26	06-Nov-26
A2030	install Lighting	12	12	06-Nov-26	25-Nov-26
A2110	OH Inspections	5	5	25-Nov-26	04-Dec-26
A2230	Install ACT Tile	13	13	23-Dec-26	13-Jan-27
A2070	Install Flooring	10	10	13-Jan-27	27-Jan-27
A2080	Install Lockers	7	7	27-Jan-27	05-Feb-27
A2250	Install Millwork	15	15	27-Jan-27	17-Feb-27
A2060	Set Plumbing Fixtures	8	8	17-Feb-27	01-Mar-27

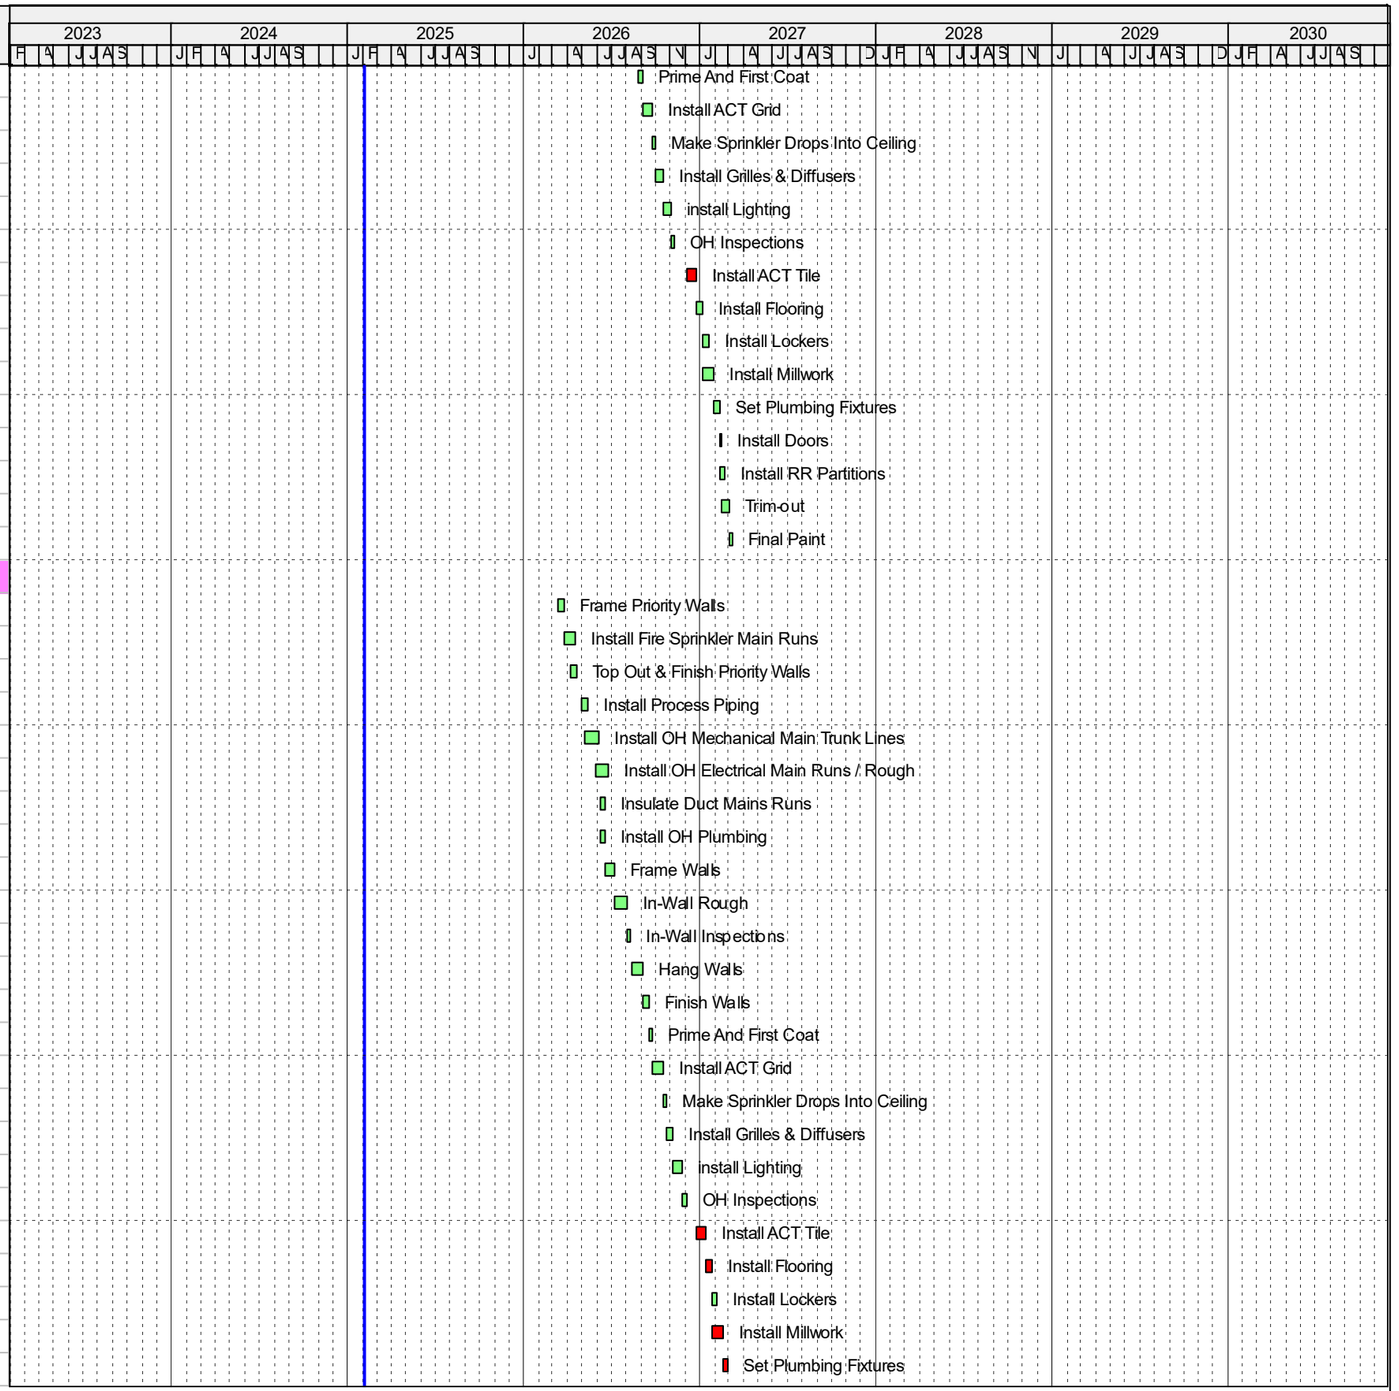


Remaining Level of Effort
Actual Level of Effort
Actual Work
Remaining Work
Critical Remaining Work
Summary Milestones
Critical Milestones
Milestone

Sequoyah Middle and High School GMP Schedule

Gilbane

Activity ID	Activity Name	Orig Dur	Remaining Duration	Start	Finish
A2090	Install Doors	4	4	01-Mar-27	05-Mar-27
A2240	Install RR Partitions	8	8	01-Mar-27	11-Mar-27
A2140	Trim-out	10	10	05-Mar-27	19-Mar-27
A2130	Final Paint	6	6	19-Mar-27	29-Mar-27
Middle School Gymnasium & Dining		838	838	20-Nov-25	16-Mar-29
Middle School Gymnasium & Locker Rooms		273	273	20-Nov-25	22-Dec-26
A3540	OH Plumbing (Roof Drains)	8	8	20-Nov-25	03-Dec-25
A3240	Install OH Mech	15	15	20-Feb-26	13-Mar-26
A3530	Install Fire Sprinkle Mains	8	8	24-Feb-26	06-Mar-26
A3250	Install OH Electrical	20	20	13-Mar-26	10-Apr-26
A3560	Frame Hard Ceilings (Locker Rooms)	6	6	23-Mar-26	31-Mar-26
A4220	OH Rough-in In Hard Ceilings	10	10	31-Mar-26	14-Apr-26
A8600	Install Process Piping	10	10	02-Apr-26	16-Apr-26
A4210	OH Inspections	5	5	14-Apr-26	21-Apr-26
A3570	Hang Hard Ceilings (Locker Rooms)	5	5	21-Apr-26	28-Apr-26
A3580	Finish Hard Ceilings (Locker Rooms)	5	5	28-Apr-26	05-May-26
A3260	Prime And First Coat CMU & Ceilings	10	10	05-May-26	19-May-26
A3270	Fog Out Ceiling	8	8	19-May-26	01-Jun-26
A3280	Install Basket Ball Goals	10	10	01-Jun-26	15-Jun-26
A3290	Install Score Board & Systems	7	7	15-Jun-26	24-Jun-26
A3300	Install Flooring (Gymnasium Flooring)	15	15	17-Nov-26	10-Dec-26
A3310	Install Bleachers	8	8	10-Dec-26	22-Dec-26
Middle School PE Storage & Band & Orchestra Rooms		271	271	04-Dec-25	31-Dec-26
A3500	OH Plumbing For Roof Drains	5	5	04-Dec-25	10-Dec-25
A3490	Install Fire Sprinkler Mains	5	5	06-Mar-26	13-Mar-26
A3470	OH Mech	8	8	13-Mar-26	25-Mar-26
A8550	Install Process Piping Main Lines & Valve Off & AT Tower	10	10	19-Mar-26	02-Apr-26
A3480	OH Electrical Rough	8	8	25-Mar-26	06-Apr-26
A3920	Frame Walls	10	10	06-Apr-26	20-Apr-26
A8610	Install Process Piping	10	10	16-Apr-26	30-Apr-26
A3950	In-Wall Rough	7	7	20-Apr-26	29-Apr-26
A3960	In-Wall Inspections	5	5	29-Apr-26	06-May-26
A3930	Hang Walls	8	8	06-May-26	18-May-26
A3940	Finish Walls	7	7	18-May-26	28-May-26
A3900	Prime & First Coat Walls	5	5	28-May-26	04-Jun-26
A3600	install ACT Grid	8	8	04-Jun-26	16-Jun-26
A3610	Install Grills & Diffusers In Grid	6	6	16-Jun-26	24-Jun-26
A3630	Make Sprinkler Drops in Grid	5	5	24-Jun-26	01-Jul-26
A3620	install Lighting In Grid	7	7	01-Jul-26	13-Jul-26
A3640	OH inspections	5	5	13-Jul-26	20-Jul-26

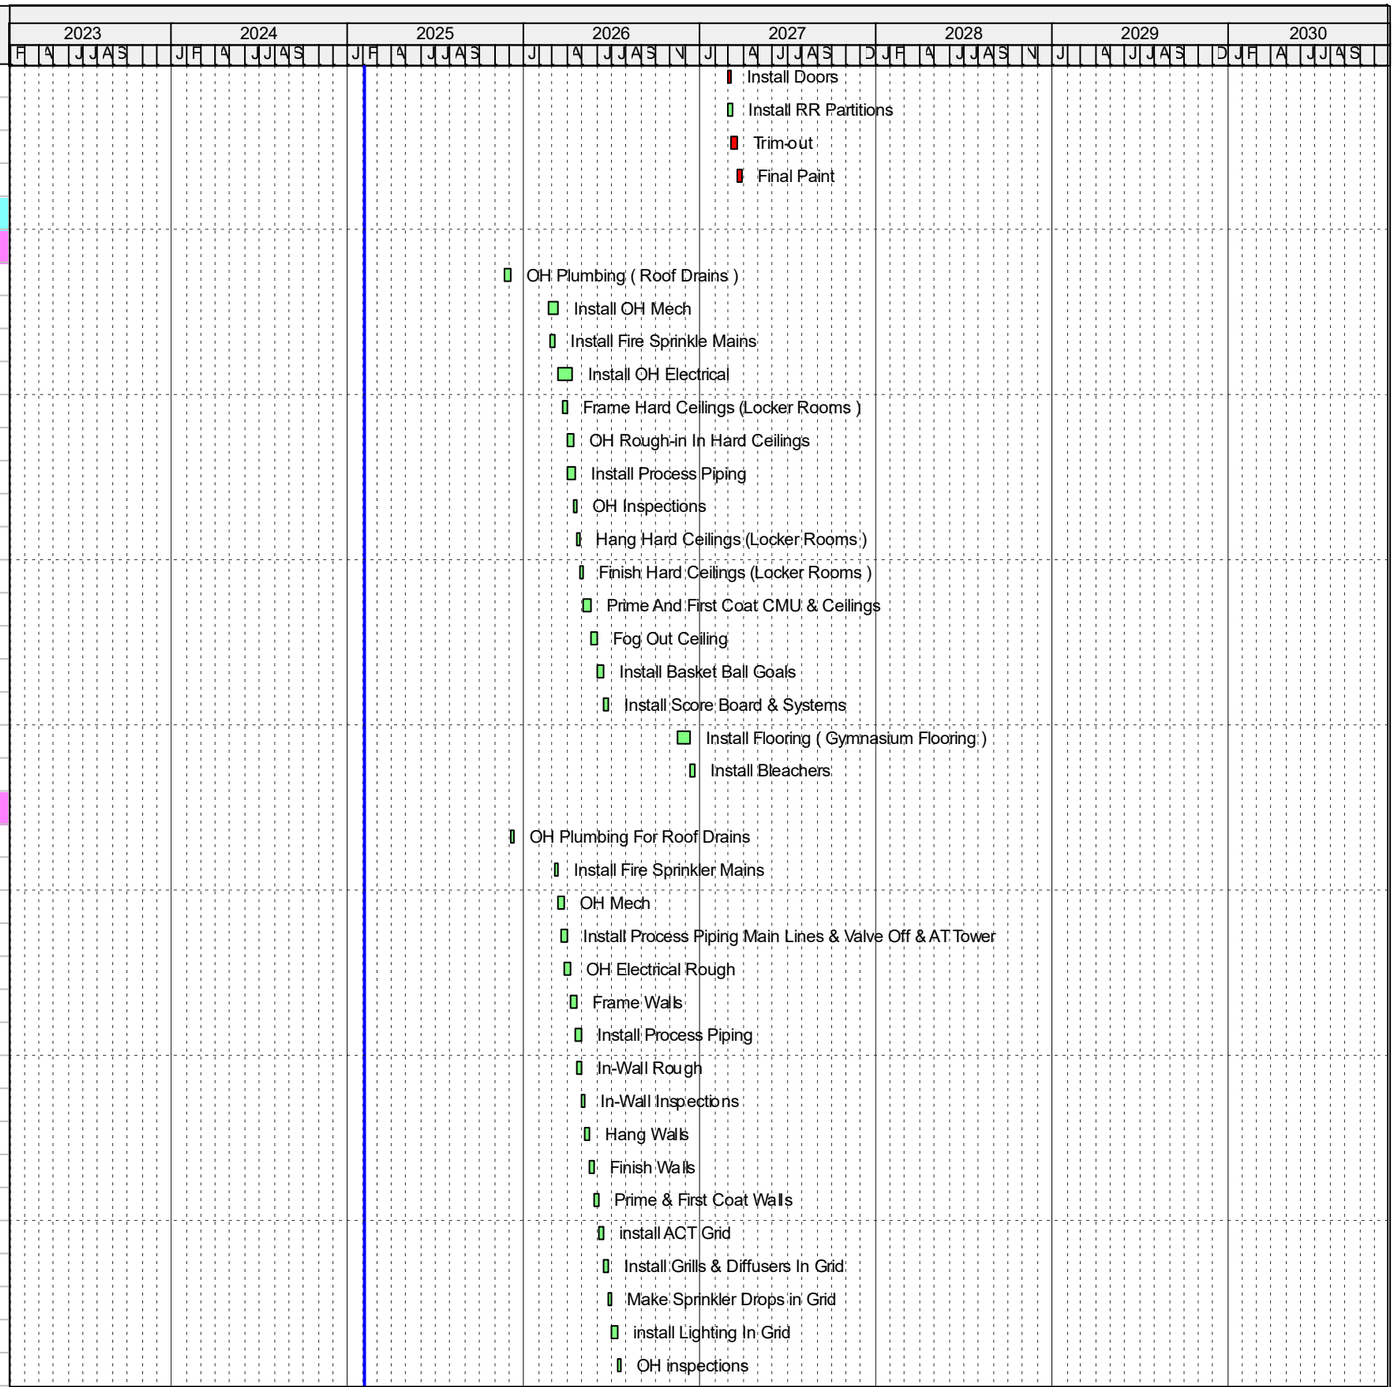


Remaining Level of Effort
Actual Level of Effort
Actual Work
Remaining Work
Critical Remaining Work
Summary Milestones
Critical Milestones
Milestone


Sequoyah Middle and High School GMP Schedule

Gilbane


Activity ID	Activity Name	Orig Dur	Remaining Duration	Start	Finish
A3650	Install ACT Tiles	6	6	09-Nov-26	18-Nov-26
A3910	Final Paint	4	4	18-Nov-26	24-Nov-26
A3660	Install Acoustical Wall Treatments	6	6	24-Nov-26	04-Dec-26
A4190	Install Flooring	8	8	04-Dec-26	16-Dec-26
A4180	Install Doors & Hardware	4	4	16-Dec-26	22-Dec-26
A3970	Trim-Out & Accesories Install	10	10	16-Dec-26	31-Dec-26
Middle School Kitchen & Dining Areas		270	270	05-Jan-26	28-Jan-27
A3890	Install Roof Drain Risers	5	5	05-Jan-26	12-Jan-26
A3520	OH Plumbing	10	10	21-Jan-26	04-Feb-26
A3440	OH Mechanical	15	15	30-Jan-26	20-Feb-26
A3510	Install Fire Sprinkler Mains	10	10	10-Feb-26	24-Feb-26
A3450	OH Electrical Rough	15	15	20-Feb-26	13-Mar-26
A3740	Frame Hard Ceilings	6	6	13-Mar-26	23-Mar-26
A4070	OH Rough-in In Hard Ceiling	10	10	23-Mar-26	06-Apr-26
A8540	Install Process Piping Main Lines & Valve Off	10	10	02-Apr-26	16-Apr-26
A8620	Install Process Piping	10	10	30-Apr-26	14-May-26
A3710	OH Inspections	5	5	14-May-26	21-May-26
A3750	Hang Hard Ceilings	5	5	21-May-26	29-May-26
A3760	Finish Hard Ceilings	6	6	29-May-26	08-Jun-26
A3730	Prime & First Coat	4	4	08-Jun-26	12-Jun-26
A4110	Install RR Fixtures	7	7	12-Jun-26	23-Jun-26
A3670	Install ACT Grid	10	10	12-Jun-26	26-Jun-26
A4120	Install RR Partitions & Accessories	6	6	23-Jun-26	01-Jul-26
A3680	Install Grill And Diffuser In Grid	6	6	26-Jun-26	07-Jul-26
A3700	Make Sprinkler Drops In Grid	5	5	07-Jul-26	14-Jul-26
A3550	Install Kitchen Fire Suppression System	5	5	07-Jul-26	14-Jul-26
A3690	Install Lighting in Grid	7	7	14-Jul-26	23-Jul-26
A4080	OH Inspections (ACT Ceiling Areas)	5	5	23-Jul-26	30-Jul-26
A3720	Install ACT Tile	7	7	18-Nov-26	01-Dec-26
A3770	Install Lockers	3	3	01-Dec-26	04-Dec-26
A4170	Install Flooring (Kitchen Area)	10	10	01-Dec-26	15-Dec-26
A4150	Trim Out	10	10	01-Dec-26	15-Dec-26
A4140	Final Paint	6	6	15-Dec-26	23-Dec-26
A4160	Install Flooring (Main Area)	15	15	15-Dec-26	07-Jan-27
A3430	Install Kitchen Equipment	20	20	15-Dec-26	14-Jan-27
A4200	Install Doors & Hardware	5	5	07-Jan-27	14-Jan-27
A4130	MEP Connections To Kitchen Equipment	5	5	14-Jan-27	21-Jan-27
A3460	Install Serving Line Millwork	5	5	14-Jan-27	21-Jan-27
A4090	Health Department Inspections	4	4	21-Jan-27	27-Jan-27
A4100	Kitchen Burn-in	5	5	21-Jan-27	28-Jan-27

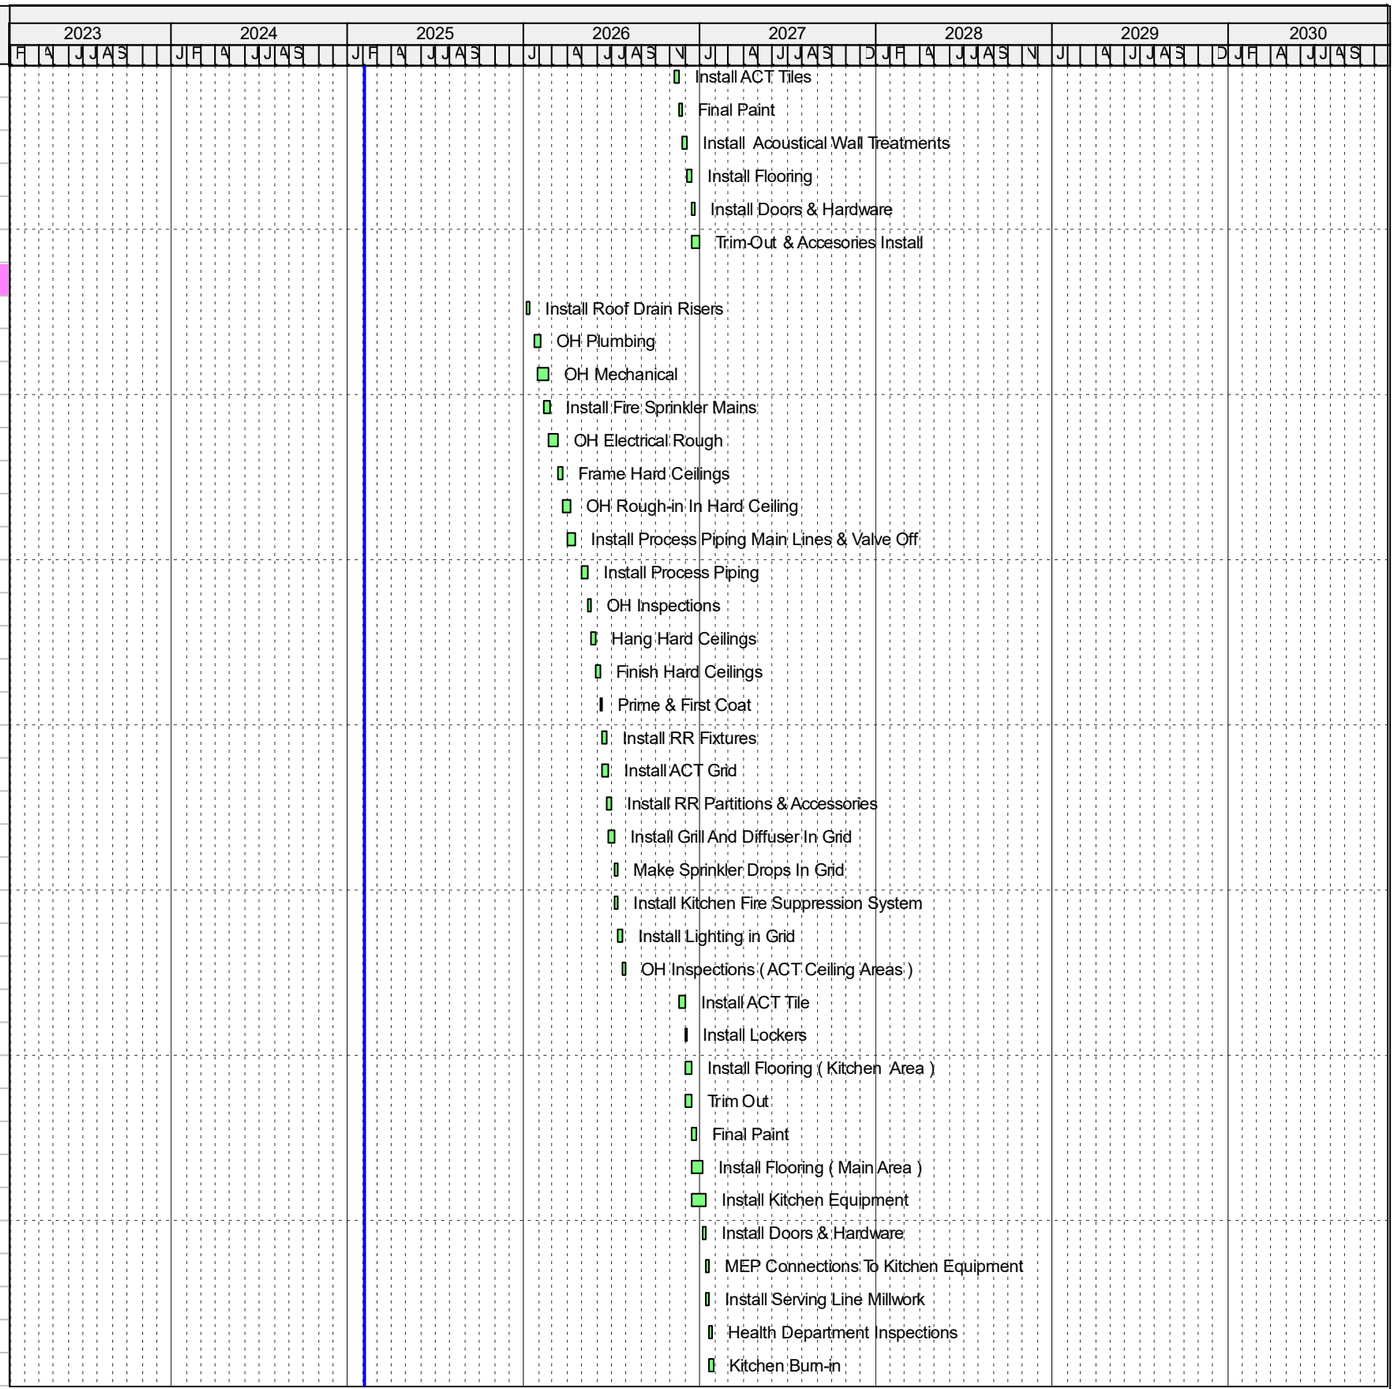

Activity ID	Activity Name	Orig Dur	Remaining Duration	Start	Finish
High School Fitness & Lockers (Level 01)		810	810	05-Jan-26	16-Mar-29
A3870	Install Roof Drain Riser	5	5	05-Jan-26	12-Jan-26
A3880	Install Roof Drain & Latterals	7	7	12-Jan-26	21-Jan-26
A8630	Install Process Piping	10	10	14-May-26	29-May-26
A14150	Install JROTC Rang Systems	15	15	23-Feb-29	16-Mar-29
Main Mechanical & Fire Pump & Electrical Rooms		181	181	24-Feb-26	09-Nov-26
A4020	Install Fire Protection Pumps	15	15	24-Feb-26	17-Mar-26
A4000	Set Pumps & Boilers & Heat Exchanger	15	15	26-Mar-26	16-Apr-26
A3980	Set Permanent Transformers	10	10	08-Apr-26	22-Apr-26
A4010	Pipe To Pumps & Boilers & Heat Exchanger	25	25	16-Apr-26	21-May-26
A3120	Insulate Pipe To Pumps & Boilers & Heat Exchanger	5	5	21-May-26	29-May-26
A3130	Connect Switch Gear To Service	5	5	21-Aug-26	28-Aug-26
A3990	Set Distribution Panels	10	10	28-Aug-26	14-Sep-26
A3140	Pipe & Connect Power To MS Electrical Rooms	15	15	28-Aug-26	21-Sep-26
A14310	Pull Wire To Transformers & Heat Up	20	20	14-Sep-26	12-Oct-26
A15630	Equipment Start-up	20	20	12-Oct-26	09-Nov-26
Phase II		956	956	04-Sep-25	15-Jun-29
High School Tower		956	956	04-Sep-25	15-Jun-29
Exterior		360	360	04-Sep-25	09-Feb-27
Foundations		46	46	04-Sep-25	06-Nov-25
Tower HS-1		36	36	04-Sep-25	23-Oct-25
A4560	Install Strip Footings	12	12	04-Sep-25*	19-Sep-25
A4550	Install Spread Footings	5	5	10-Sep-25	16-Sep-25
A4570	Install UG Utilities SOG H1	10	10	24-Sep-25	07-Oct-25
A4600	Lay CMU To FF	4	4	07-Oct-25	10-Oct-25
A4580	Prep SOG H1	7	7	13-Oct-25	21-Oct-25
A4590	Place SOG H1	2	2	22-Oct-25	23-Oct-25
Tower HS-2		31	31	22-Sep-25	03-Nov-25
A6190	Install Spread Footings	5	5	22-Sep-25	26-Sep-25
A6200	Install Strip Footings	15	15	22-Sep-25	10-Oct-25
A6160	Install UG Utilities SOG H2	10	10	08-Oct-25	21-Oct-25
A6210	Lay CMU To FF	4	4	13-Oct-25	16-Oct-25
A6170	Prep SOG H2	7	7	22-Oct-25	30-Oct-25
A6180	Place SOG H2.	2	2	31-Oct-25	03-Nov-25
Tower HS-3		19	19	13-Oct-25	06-Nov-25
A6260	Install Strip Footings	4	4	13-Oct-25	16-Oct-25
A6250	Install Spread Footings	3	3	17-Oct-25	21-Oct-25
A6270	Lay CMU To FF	3	3	17-Oct-25	21-Oct-25
A6220	Install UG Utilities SOG H3	3	3	22-Oct-25	24-Oct-25
A6230	Prep SOG H3	3	3	31-Oct-25	04-Nov-25

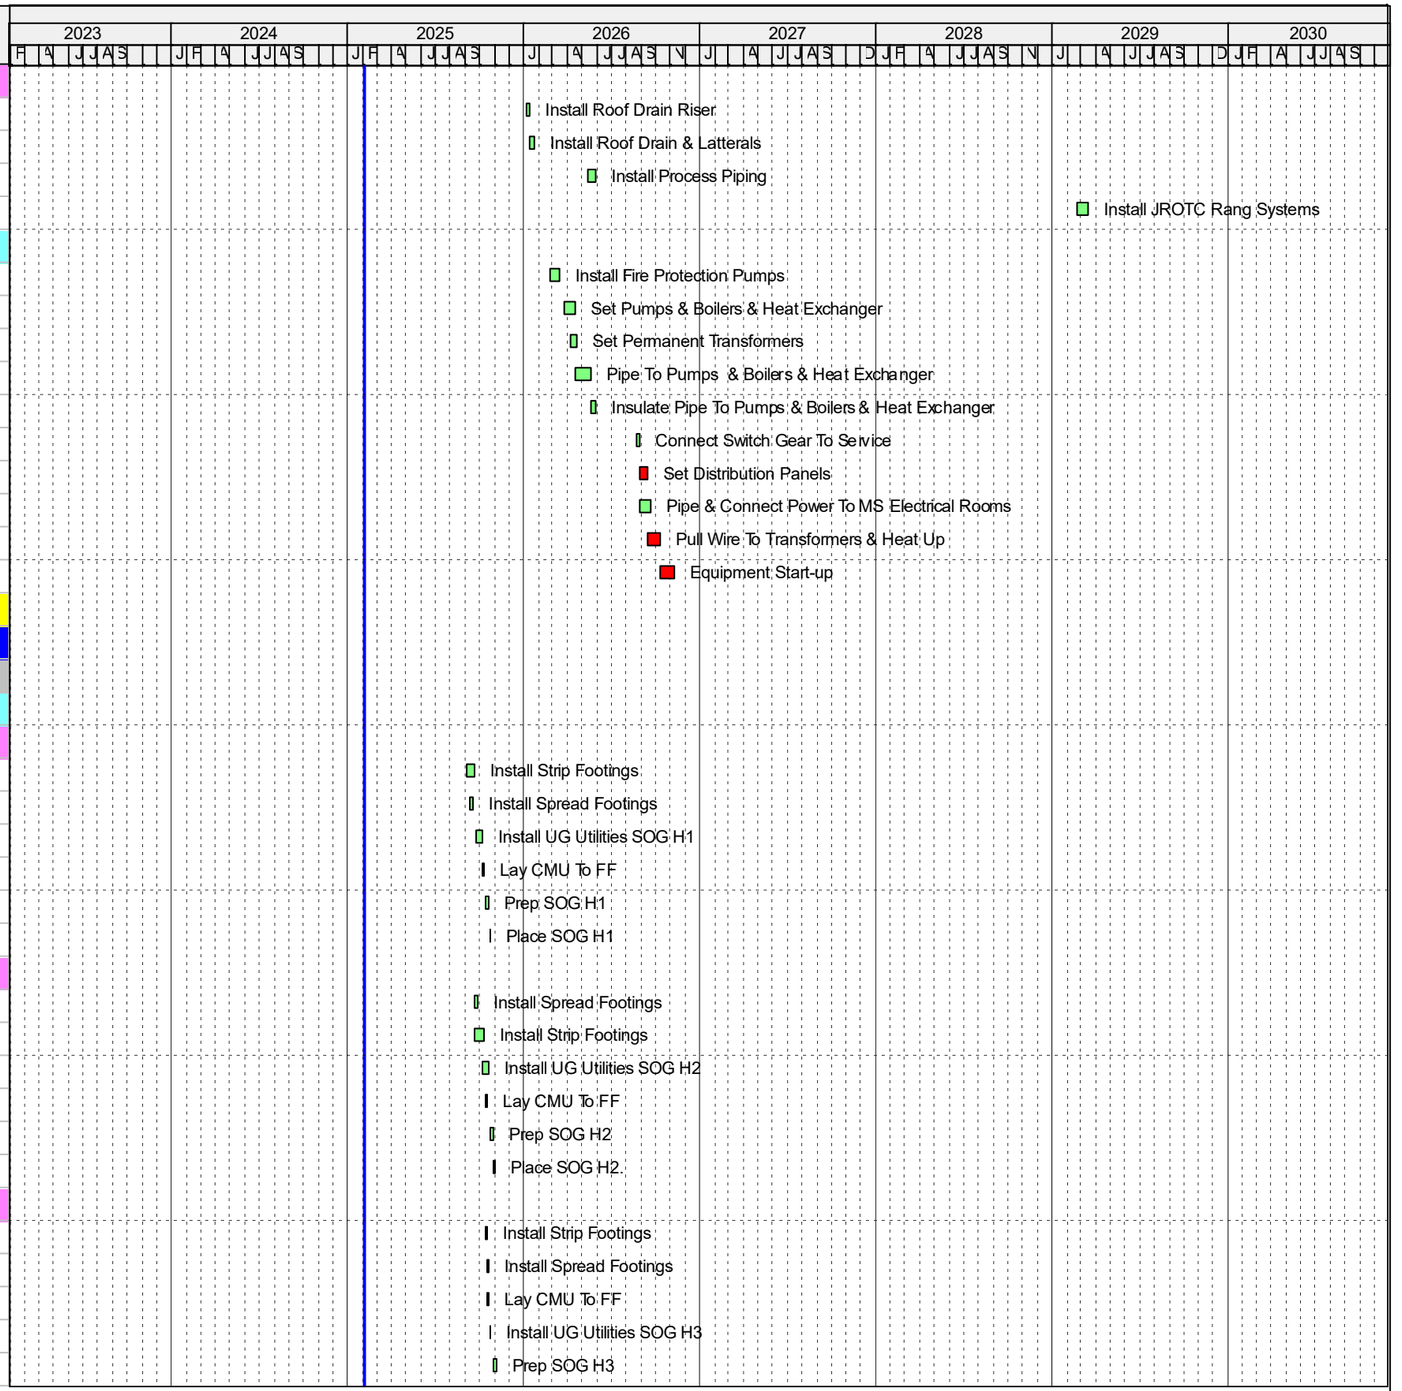

Activity ID	Activity Name	Orig Dur	Remaining Duration	Start	Finish
A6240	Place SOG H3	2	2	05-Nov-25	06-Nov-25
Structure		148	148	20-Nov-25	23-Jun-26
Tower HS-1		103	103	20-Nov-25	20-Apr-26
A4890	Lay CMU (Stair 04)	10	10	20-Nov-25	05-Dec-25
A13030	Install Stair -04	8	8	13-Jan-26	22-Jan-26
A5190	Erect Steel Structure H1 (All Levels)	20	20	15-Jan-26	12-Feb-26
A5210	Install Decking H1 (Level 01)	4	4	12-Feb-26	18-Feb-26
A5220	Install Decking H1 (Level 02)	4	4	18-Feb-26	24-Feb-26
A5240	Install Decking H1 (Level 03)	4	4	24-Feb-26	02-Mar-26
A5230	In-slab Rough-in H1 (Level 01)	8	8	24-Feb-26	06-Mar-26
A6060	Install Decking H1 (Level 04)	4	4	02-Mar-26	06-Mar-26
A5250	In-slab Rough-in H1 (Level 02)	8	8	02-Mar-26	12-Mar-26
A15200	Lay Out Track & Shoot "Z" Clips To Beam H1 (Level 00)	8	8	04-Mar-26	16-Mar-26
A5270	Prep Composite Deck H1 (Level 01)	4	4	06-Mar-26	12-Mar-26
A5260	Install Decking H1 (Level Roof)	4	4	06-Mar-26	12-Mar-26
A5280	In-slab Rough-in H1 (Level 03)	8	8	06-Mar-26	18-Mar-26
A5290	Place Composite Slab H1 (Level 01)	2	2	12-Mar-26	16-Mar-26
A5300	Prep Composite Deck H1 (Level 02)	4	4	12-Mar-26	18-Mar-26
A6070	In-slab Rough-in H1 (Level 04)	8	8	12-Mar-26	24-Mar-26
A11920	Apply Fire Proofing (H1 Level 00)	5	5	16-Mar-26	23-Mar-26
A15210	Lay Out Track & Shoot "Z" Clips To Beam H1 (Level 01)	8	8	16-Mar-26	26-Mar-26
A5320	Place Composite Slab H1 (Level 02)	2	2	18-Mar-26	20-Mar-26
A5330	Prep Composite Deck H1 (Level 03)	4	4	18-Mar-26	24-Mar-26
A15220	Lay Out Track & Shoot "Z" Clips To Beam H1 (Level 02)	8	8	20-Mar-26	01-Apr-26
A11930	Apply Fire Proofing (H1 Level 01)	5	5	23-Mar-26	30-Mar-26
A5350	Place Composite Slab H1 (Level 03)	2	2	24-Mar-26	26-Mar-26
A6080	Prep Composite Deck H1 (Level 04)	4	4	24-Mar-26	30-Mar-26
A15230	Lay Out Track & Shoot "Z" Clips To Beam H1 (Level 03)	8	8	26-Mar-26	07-Apr-26
A6090	Place Composite Slab H1 (Level 04)	2	2	30-Mar-26	01-Apr-26
A11940	Apply Fire Proofing (H1 Level 02)	5	5	30-Mar-26	06-Apr-26
A15240	Lay Out Track & Shoot "Z" Clips To Beam H1 (Level 04)	8	8	01-Apr-26	13-Apr-26
A11950	Apply Fire Proofing (H1 Level 03)	5	5	06-Apr-26	13-Apr-26
A11960	Apply Fire Proofing (H1 Level 04)	5	5	13-Apr-26	20-Apr-26
Tower HS-2		120	120	08-Dec-25	28-May-26
A4910	Lay CMU Elevator & Restrooms	17	17	08-Dec-25	31-Dec-25
A4900	Lay CMU (Stair 05)	7	7	02-Jan-26	12-Jan-26
A13040	Install Stair -05	8	8	23-Jan-26	03-Feb-26
A5200	Erect Steel Structure H2 (All Levels)	20	20	12-Feb-26	12-Mar-26
A5310	Install Decking H2 (Level 01)	4	4	12-Mar-26	18-Mar-26
A5340	Install Decking H2 (Level 02)	4	4	18-Mar-26	24-Mar-26

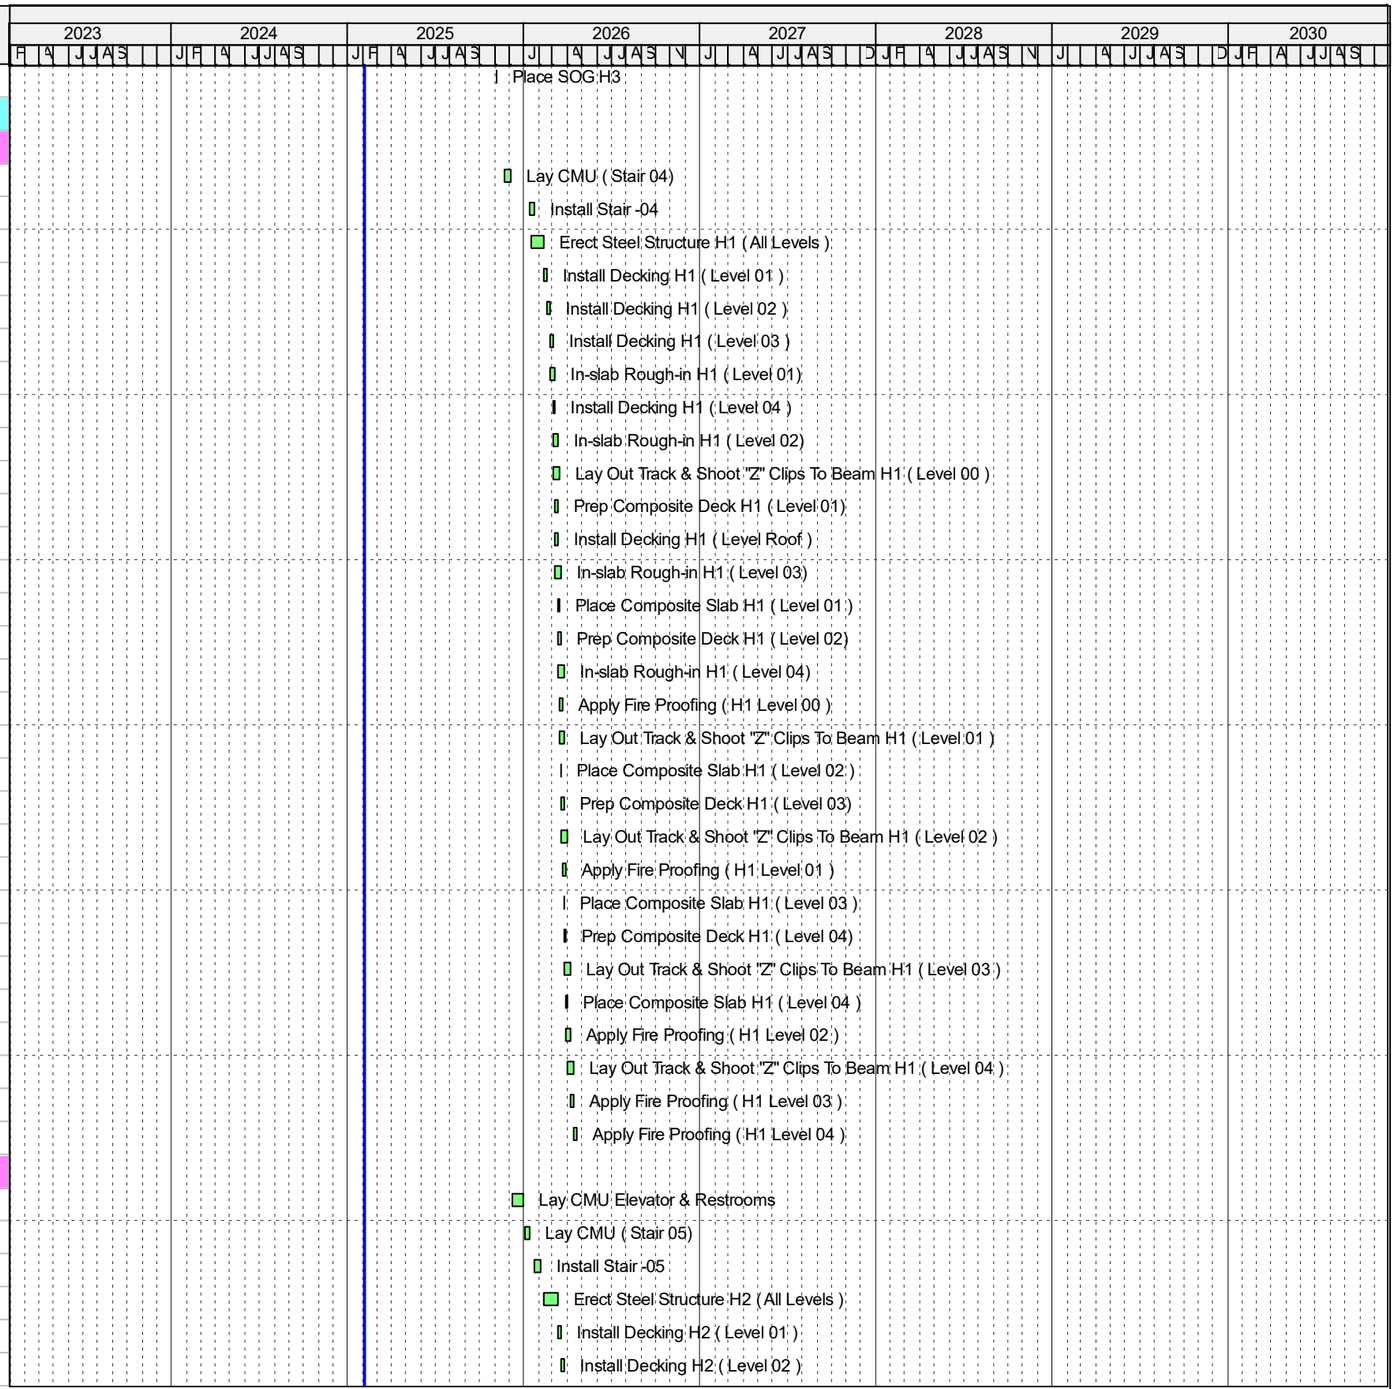


Remaining Level of Effort
Actual Level of Effort
Actual Work
Remaining Work
Critical Remaining Work
Summary Milestones
Critical Milestones
Milestone

Sequoyah Middle and High School GMP Schedule

Gilbane

Activity ID	Activity Name	Orig Dur	Remaining Duration	Start	Finish
A15250	Lay Out Track & Shoot "Z" Clips To Beam H2 (Level 00)	8	8	18-Mar-26	30-Mar-26
A5370	Install Decking H2 (Level 03)	4	4	24-Mar-26	30-Mar-26
A5360	In-slab Rough-in H2 (Level 01)	8	8	24-Mar-26	03-Apr-26
A5850	Install Decking H2 (Level 04)	4	4	30-Mar-26	03-Apr-26
A5380	In-slab Rough-in H2 (Level 02)	8	8	30-Mar-26	09-Apr-26
A5390	Install Decking H2 (Level Roof)	4	4	03-Apr-26	09-Apr-26
A5410	Prep Composite Deck H2 (Level 01)	4	4	03-Apr-26	09-Apr-26
A5420	In-slab Rough-in H2 (Level 03)	8	8	03-Apr-26	15-Apr-26
A5430	Place Composite Slab H2 (Level 01)	2	2	09-Apr-26	13-Apr-26
A5440	Prep Composite Deck H2 (Level 02)	4	4	09-Apr-26	15-Apr-26
A6130	In-slab Rough-in H2 (Level 04)	8	8	09-Apr-26	21-Apr-26
A5400	Install Roof Curbs & Penitrations H1& H2 (Level Roof)	8	8	09-Apr-26	21-Apr-26
A15290	Lay Out Track & Shoot "Z" Clips To Beam H2 (Level 01)	8	8	13-Apr-26	23-Apr-26
A5450	Place Composite Slab H2 (Level 02)	2	2	15-Apr-26	17-Apr-26
A5460	Prep Composite Deck H2 (Level 03)	4	4	15-Apr-26	21-Apr-26
A11970	Apply Fire Proofing (H2 Level 00)	5	5	20-Apr-26	27-Apr-26
A5470	Place Composite Slab H2 (Level 03)	2	2	21-Apr-26	23-Apr-26
A6140	Prep Composite Deck H2 (Level 04)	4	4	21-Apr-26	27-Apr-26
A15280	Lay Out Track & Shoot "Z" Clips To Beam H2 (Level 02)	8	8	23-Apr-26	05-May-26
A6150	Place Composite Slab H2 (Level 04)	2	2	27-Apr-26	29-Apr-26
A11980	Apply Fire Proofing (H2 Level 01)	5	5	27-Apr-26	04-May-26
A11990	Apply Fire Proofing (H2 Level 02)	5	5	04-May-26	11-May-26
A15270	Lay Out Track & Shoot "Z" Clips To Beam H2 (Level 03)	8	8	05-May-26	15-May-26
A12000	Apply Fire Proofing (H2 Level 03)	5	5	11-May-26	18-May-26
A15260	Lay Out Track & Shoot "Z" Clips To Beam H2 (Level 04)	8	8	15-May-26	28-May-26
A11890	Apply Fire Proofing (H2 Level 04)	5	5	18-May-26	26-May-26
Tower HS-3		114	114	13-Jan-26	23-Jun-26
A4920	Lay CMU (Stair 06) & Teacher Work Room	15	15	13-Jan-26	02-Feb-26
A13050	Install Stair -06	8	8	04-Feb-26	13-Feb-26
A5860	Erect Steel Structure H3 (All Levels)	15	15	12-Mar-26	02-Apr-26
A5930	Install Decking H3 (Level 01)	4	4	09-Apr-26	15-Apr-26
A5940	Install Decking H3 (Level 02)	4	4	15-Apr-26	21-Apr-26
A15320	Lay Out Track & Shoot "Z" Clips To Beam H3 (Level 01)	8	8	15-Apr-26	27-Apr-26
A5960	Install Decking H3 (Level 03)	4	4	21-Apr-26	27-Apr-26
A5950	In-slab Rough-in H3 (Level 01)	8	8	21-Apr-26	01-May-26
A5980	Install Decking H3 (Level Roof)	4	4	27-Apr-26	01-May-26
A5970	In-slab Rough-in H3 (Level 02)	8	8	27-Apr-26	07-May-26
A5990	Prep Composite Deck H3 (Level 01)	4	4	01-May-26	07-May-26
A4930	Install Roof Curbs & Penitrations	5	5	01-May-26	08-May-26
A6000	In-slab Rough-in H3 (Level 03)	8	8	01-May-26	13-May-26

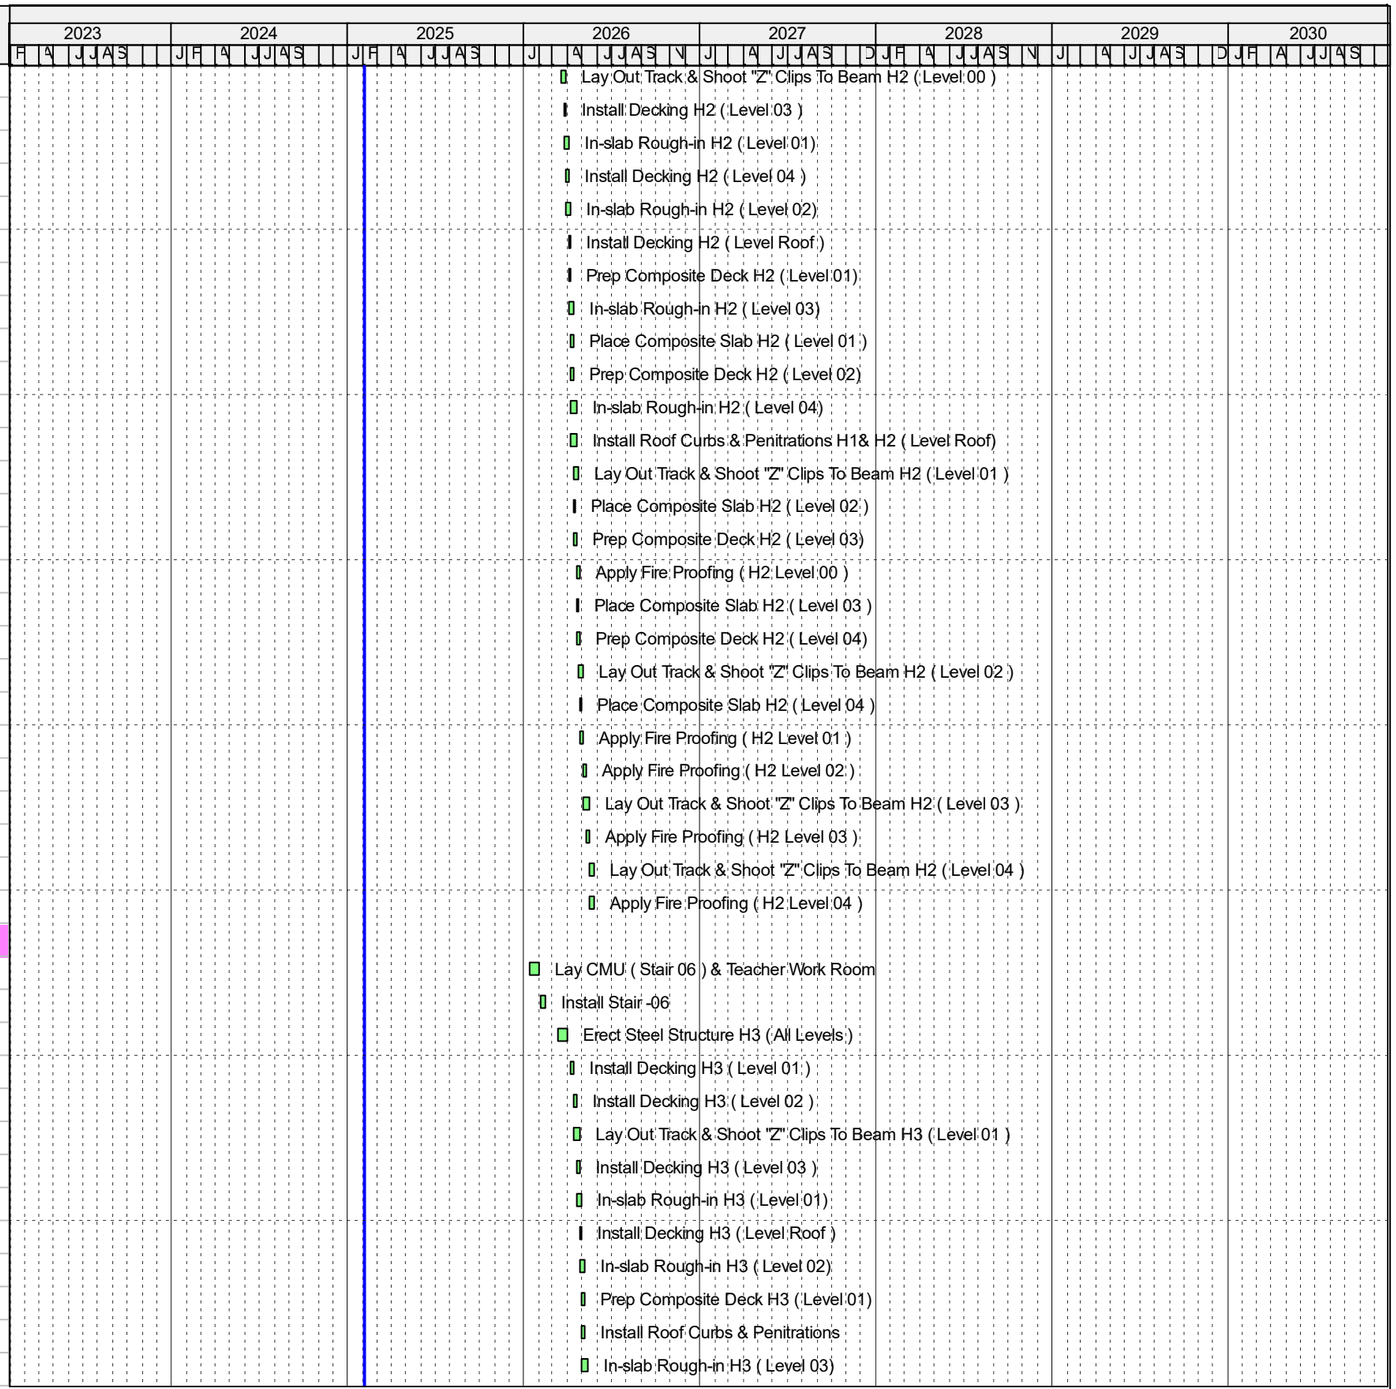


Remaining Level of Effort
Actual Level of Effort
Actual Work
Remaining Work
Critical Remaining Work
Summary Milestones
Critical Milestones
Milestone


Sequoyah Middle and High School GMP Schedule

Gilbane

Activity ID	Activity Name	Orig Dur	Remaining Duration	Start	Finish
A6010	Place Composite Slab H3 (Level 01)	2	2	07-May-26	11-May-26
A6020	Prep Composite Deck H3 (Level 02)	4	4	07-May-26	13-May-26
A15310	Lay Out Track & Shoot "Z" Clips To Beam H3 (Level 02)	8	8	11-May-26	21-May-26
A6030	Place Composite Slab H3 (Level 02)	2	2	13-May-26	15-May-26
A6040	Prep Composite Deck H3 (Level 03)	4	4	13-May-26	19-May-26
A6050	Place Composite Slab H3 (Level 03)	2	2	19-May-26	21-May-26
A15300	Lay Out Track & Shoot "Z" Clips To Beam H3 (Level 03)	8	8	21-May-26	03-Jun-26
A12010	Apply Fire Proofing (H3 Level 00)	5	5	26-May-26	02-Jun-26
A12020	Apply Fire Proofing (H3 Level 01)	5	5	02-Jun-26	09-Jun-26
A11900	Apply Fire Proofing (H3 Level 02)	5	5	09-Jun-26	16-Jun-26
A11910	Apply Fire Proofing (H3 Level 03)	5	5	16-Jun-26	23-Jun-26
Exterior Envelope		203	203	20-Apr-26	09-Feb-27
High School Tower		203	203	20-Apr-26	09-Feb-27
A6480	Install Roof Drain Laterals & Fixtures	15	15	20-Apr-26	11-May-26
A6430	Frame H1 (All Levels)	23	23	20-Apr-26	21-May-26
A6460	Install Roof Drain Riser	10	10	11-May-26	26-May-26
A6440	Install Sheathing H1 (All Levels)	10	10	21-May-26	05-Jun-26
A6450	Frame MH2 (All Levels)	20	20	21-May-26	19-Jun-26
A6490	Apply Air Barrier H1 (All Levels)	15	15	05-Jun-26	26-Jun-26
A6470	Install Sheathing H2 (All Levels)	8	8	19-Jun-26	01-Jul-26
A6600	Frame MH3 (All Levels)	13	13	23-Jun-26	13-Jul-26
A6510	Field Measure For Metal Panels H1 (All Levels)	10	10	26-Jun-26	13-Jul-26
A6500	Install Glazing Frames H1 (All Levels)	18	18	26-Jun-26	23-Jul-26
A6520	Apply Air Barrier H2 (All Levels)	15	15	01-Jul-26	23-Jul-26
A6690	H3 Exterior Ceiling MEP OH Rough For Slab (Level 00)	5	5	06-Jul-26	13-Jul-26
A6670	Install Masonry H1 (00 Level)	15	15	10-Jul-26	31-Jul-26
A6610	Install Sheathing H3 (All Levels)	6	6	13-Jul-26	21-Jul-26
A6700	H3 Exterior Ceiling Framing (Level 00)	6	6	13-Jul-26	21-Jul-26
A6710	H3 Exterior Ceiling MEP OH Rough In Framing (Level 00)	4	4	21-Jul-26	27-Jul-26
A6620	Apply Air Barrier H3 (All Levels)	15	15	21-Jul-26	11-Aug-26
A6560	Field Measure For Metal Panels H2 (All Levels)	10	10	23-Jul-26	06-Aug-26
A6550	Install Glazing Frames H2 (All Levels)	18	18	23-Jul-26	18-Aug-26
A6530	Install Glazing H1 (All Levels)	20	20	23-Jul-26	20-Aug-26
A6720	H3 Exterior Ceiling OH Inspection (Level 00)	3	3	27-Jul-26	30-Jul-26
A6540	Install Metal Panels H1 (All Levels)	40	40	27-Jul-26	22-Sep-26
A6730	H3 Exterior Ceiling Hang Sheathing (Level 00)	5	5	30-Jul-26	06-Aug-26
A6570	Install Masonry H2 (00 Level)	15	15	05-Aug-26	26-Aug-26
A6640	Field Measure For Metal Panels H3 (All Levels)	10	10	11-Aug-26	25-Aug-26
A6630	Install Glazing Frames H3 (All Levels)	18	18	18-Aug-26	14-Sep-26
A6580	Install Glazing H2 (All Levels)	20	20	18-Aug-26	16-Sep-26

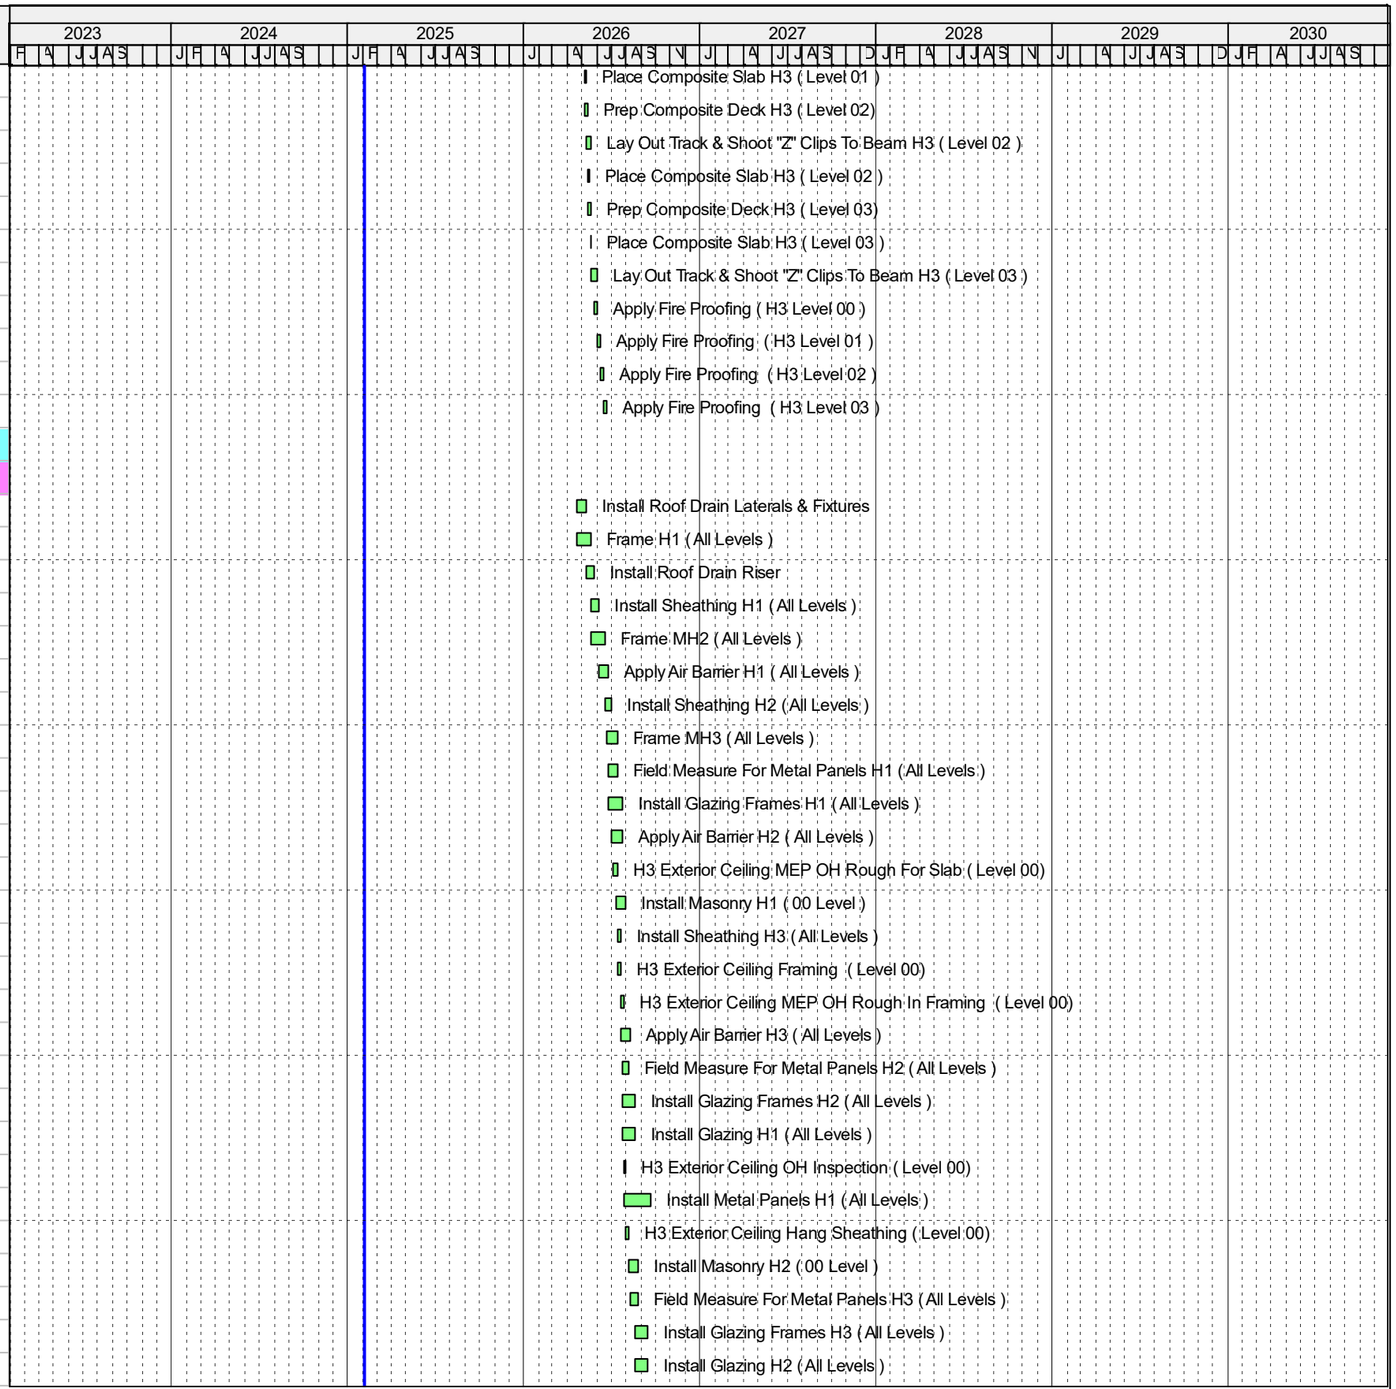

Activity ID	Activity Name	Orig Dur	Remaining Duration	Start	Finish
A6680	Install Masonry H3 (00 Level)	15	15	31-Aug-26	22-Sep-26
A6650	Install Glazing H3 (All Levels)	20	20	14-Sep-26	12-Oct-26
A6590	Install Metal Panels H2 (All Levels)	40	40	22-Sep-26	18-Nov-26
A6660	Install Metal Panels H3 (All Levels)	40	40	18-Nov-26	19-Jan-27
A7170	Install Cooping Caps	15	15	19-Jan-27	09-Feb-27
Roofing		28	28	19-Jun-26	30-Jul-26
A8640	Install Roofing H1 & H2	16	16	19-Jun-26	14-Jul-26
A8650	Install Roofing H3	7	7	14-Jul-26	23-Jul-26
A14160	Set Roof Top Equipment (H1-3)	5	5	23-Jul-26	30-Jul-26
Interior		792	792	29-Apr-26	15-Jun-29
Inspections & Comisioning		495	495	01-Jul-27	15-Jun-29
A15110	High School Tower Punch	15	15	01-Jul-27	22-Jul-27
A8710	Final Inspections High School Tower	10	10	20-Jul-27	02-Aug-27
A14230	Final Inspections (Phase 2)	10	10	29-Mar-29	12-Apr-29
A15640	Gilbane Final Commisioning, Cleaning	45	45	12-Apr-29	15-Jun-29
MEP Risers & Elevator		167	167	29-Apr-26	28-Dec-26
A8460	Install Sprinkler Riser (High School Tower)	10	10	29-Apr-26	13-May-26
A8480	Install HVAC Duct Riser (High School Tower)	13	13	13-May-26	02-Jun-26
A8470	Install Plumbing Riser (High School Tower)	15	15	13-May-26	04-Jun-26
A8520	Install Process Piping Riser	10	10	14-May-26	29-May-26
A8490	Install Electrical Riser (High School Tower)	15	15	04-Jun-26	25-Jun-26
A8500	Install Elevator -03	60	60	30-Sep-26	28-Dec-26
Level 04		237	237	04-May-26	12-Apr-27
A8450	Frame Priority Walls	10	10	04-May-26	18-May-26
A8200	Install Fire Sprinkler Main Runs	15	15	13-May-26	04-Jun-26
A9990	Top Out & Finish Priority Walls	10	10	26-May-26	09-Jun-26
A8660	Install Process Piping	10	10	29-May-26	12-Jun-26
A8210	Install OH Mechanical Main Trunk Lines	20	20	08-Jun-26	06-Jul-26
A8220	Install OH Electrical Main Runs / Rough	20	20	22-Jun-26	20-Jul-26
A8240	Install OH Plumbing	8	8	07-Jul-26	16-Jul-26
A8230	Insulate Duct Mains Runs	8	8	14-Jul-26	24-Jul-26
A8250	Frame Walls	14	14	24-Jul-26	13-Aug-26
A8260	In-Wall Rough	18	18	13-Aug-26	09-Sep-26
A8270	In-Wall Inspections	5	5	09-Sep-26	16-Sep-26
A8280	Hang Walls	15	15	16-Sep-26	07-Oct-26
A8290	Finish Walls	10	10	07-Oct-26	21-Oct-26
A8300	Prime And First Coat	5	5	21-Oct-26	28-Oct-26
A8310	Install ACT Grid	15	15	28-Oct-26	19-Nov-26
A8320	Make Sprinkler Drops Into Ceiling	5	5	19-Nov-26	30-Nov-26
A8330	Install Grilles & Diffusers	10	10	30-Nov-26	14-Dec-26

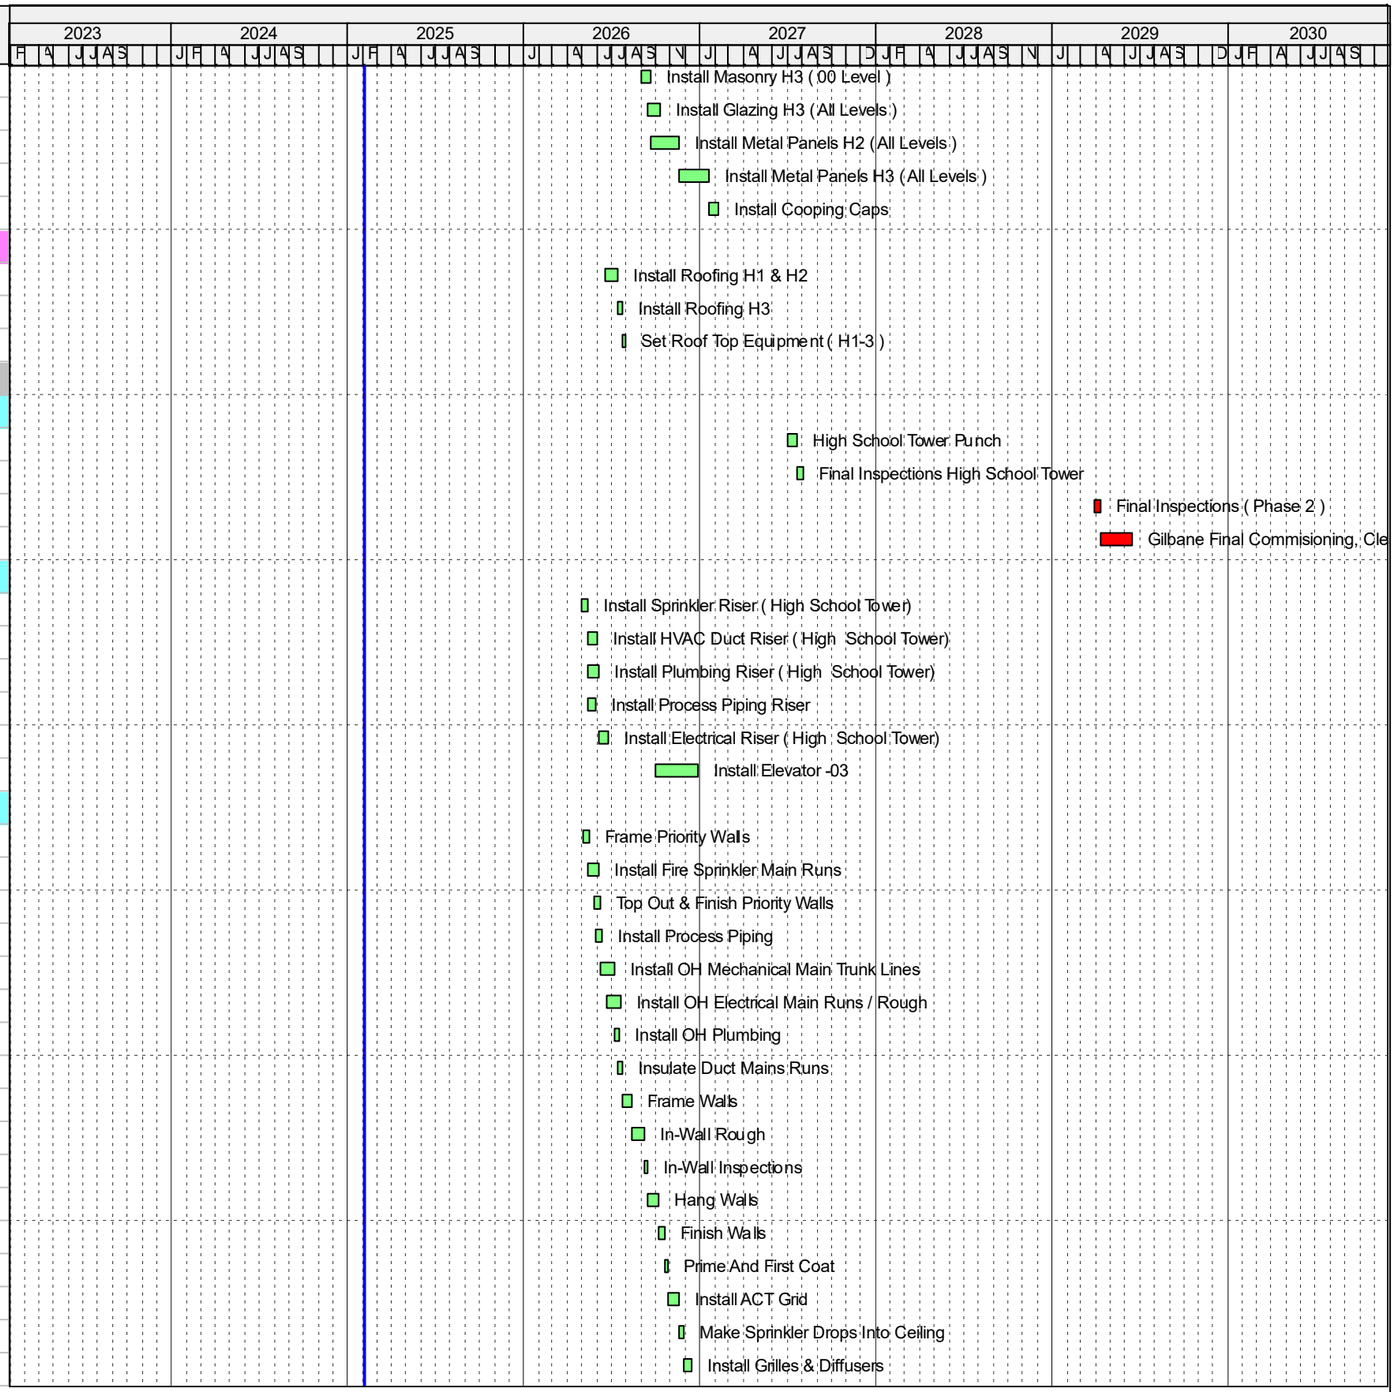


Remaining Level of Effort
Actual Level of Effort
Actual Work
Remaining Work
Critical Remaining Work
Summary Milestones
Critical Milestones
Milestone

Sequoyah Middle and High School GMP Schedule

Gilbane

Activity ID	Activity Name	Orig Dur	Remaining Duration	Start	Finish
A8340	install Lighting	12	12	14-Dec-26	31-Dec-26
A8350	OH Inspections	5	5	31-Dec-26	08-Jan-27
A8360	Install ACT Tile	13	13	08-Jan-27	27-Jan-27
A8370	Install Flooring	10	10	27-Jan-27	10-Feb-27
A8380	Install Lockers	7	7	10-Feb-27	19-Feb-27
A8390	Install Millwork	15	15	10-Feb-27	03-Mar-27
A8400	Set Plumbing Fixtures	8	8	03-Mar-27	15-Mar-27
A8410	Install Doors	4	4	15-Mar-27	19-Mar-27
A8420	Install RR Partitions	8	8	15-Mar-27	25-Mar-27
A8430	Trim-out	10	10	19-Mar-27	02-Apr-27
A8440	Final Paint	6	6	02-Apr-27	12-Apr-27
Level 03		244	244	18-May-26	04-May-27
A15120	Frame Priority Walls	15	15	18-May-26	09-Jun-26
A7950	Install Fire Sprinkler Main Runs	15	15	04-Jun-26	25-Jun-26
A15130	Top Out & Finish Priority Walls	15	15	09-Jun-26	30-Jun-26
A8670	Install Process Piping	10	10	12-Jun-26	26-Jun-26
A7960	Install OH Mechanical Main Trunk Lines	20	20	07-Jul-26	03-Aug-26
A7970	Install OH Electrical Main Runs / Rough	20	20	21-Jul-26	17-Aug-26
A7980	Insulate Duct Mains Runs	8	8	04-Aug-26	13-Aug-26
A7990	Install OH Plumbing	8	8	04-Aug-26	13-Aug-26
A8000	Frame Walls	14	14	18-Aug-26	04-Sep-26
A8010	In-Wall Rough	18	18	08-Sep-26	01-Oct-26
A8020	In-Wall Inspections	5	5	02-Oct-26	08-Oct-26
A8030	Hang Walls	15	15	09-Oct-26	29-Oct-26
A8040	Finish Walls	10	10	30-Oct-26	13-Nov-26
A8050	Prime And First Coat	5	5	16-Nov-26	20-Nov-26
A8060	Install ACT Grid	15	15	23-Nov-26	15-Dec-26
A8070	Make Sprinkler Drops Into Ceiling	5	5	16-Dec-26	22-Dec-26
A8080	Install Grilles & Diffusers	10	10	23-Dec-26	07-Jan-27
A8090	install Lighting	12	12	08-Jan-27	25-Jan-27
A8100	OH Inspections	5	5	26-Jan-27	01-Feb-27
A8110	Install ACT Tile	13	13	02-Feb-27	18-Feb-27
A8120	Install Flooring	10	10	19-Feb-27	04-Mar-27
A8130	Install Lockers	7	7	05-Mar-27	15-Mar-27
A8140	Install Millwork	15	15	05-Mar-27	25-Mar-27
A8150	Set Plumbing Fixtures	8	8	26-Mar-27	06-Apr-27
A8160	Install Doors	4	4	07-Apr-27	12-Apr-27
A8170	Install RR Partitions	8	8	07-Apr-27	16-Apr-27
A8180	Trim-out	10	10	13-Apr-27	26-Apr-27
A8190	Final Paint	6	6	27-Apr-27	04-May-27

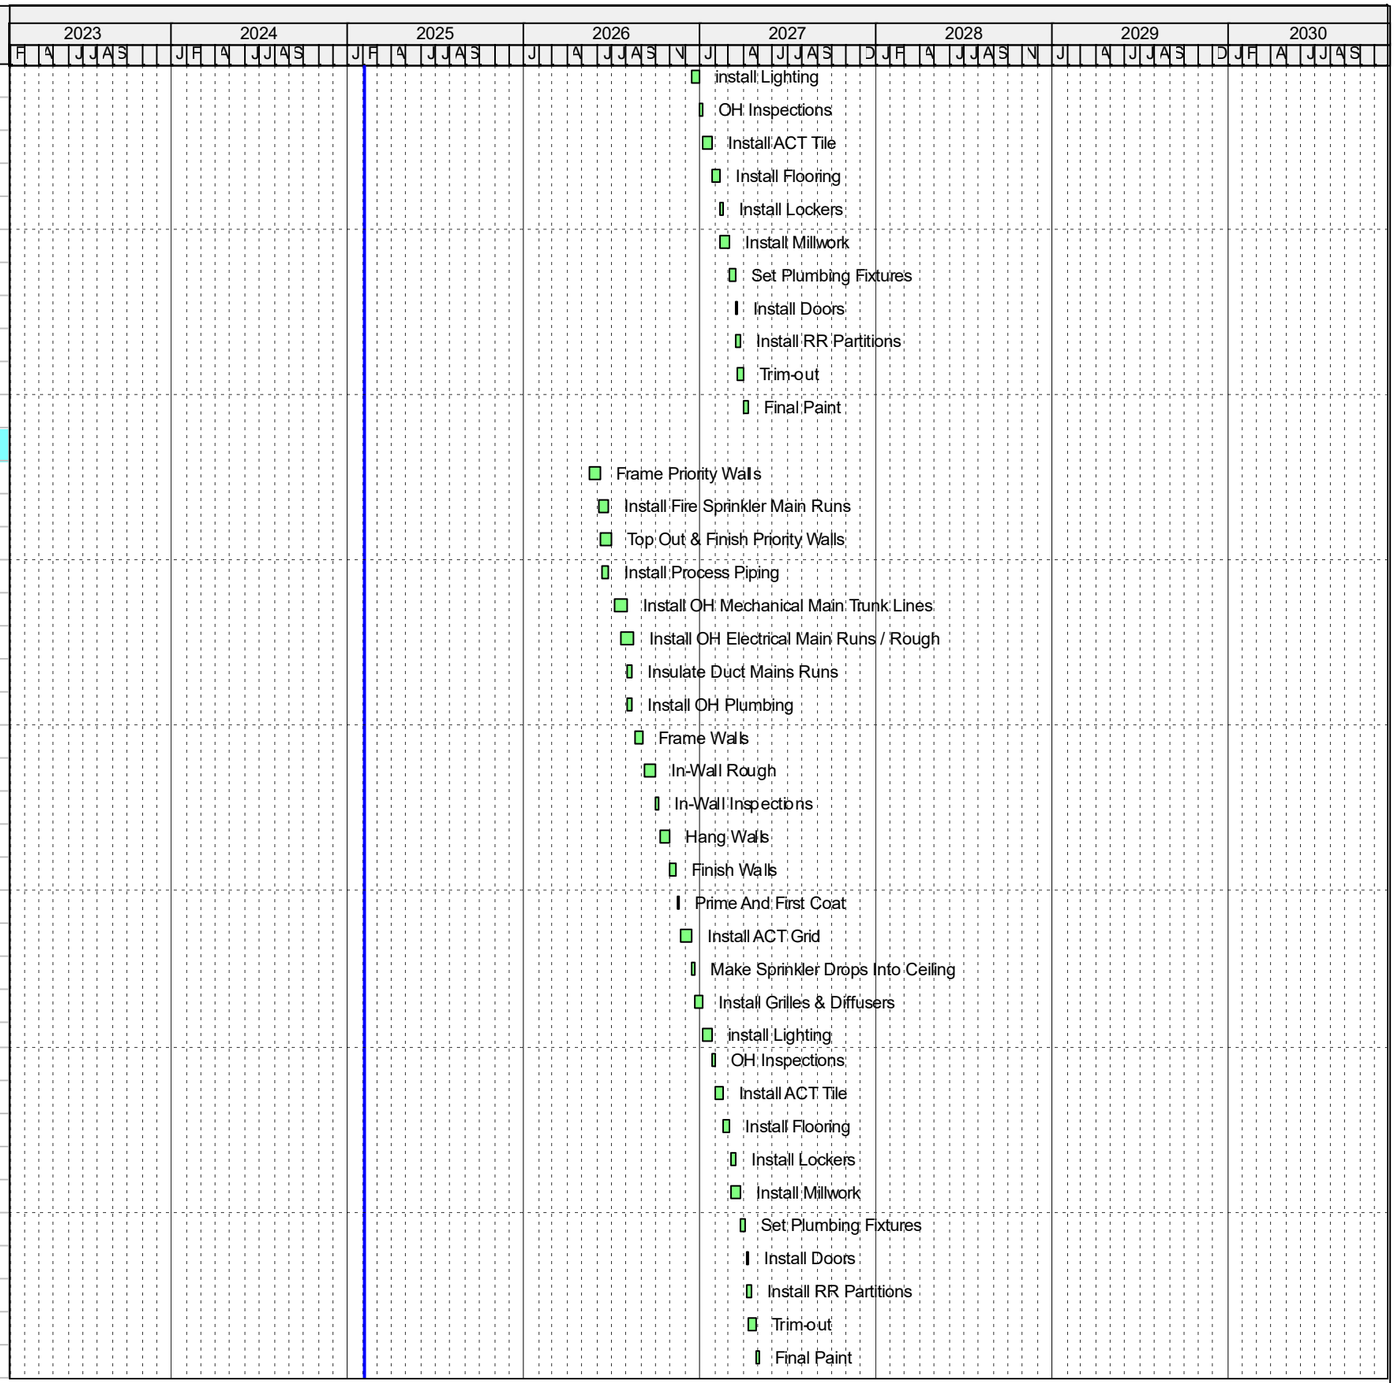


Remaining Level of Effort
Actual Level of Effort
Actual Work
Remaining Work
Critical Remaining Work
Summary Milestones
Critical Milestones
Milestone


Sequoyah Middle and High School GMP Schedule

Gilbane

Activity ID	Activity Name	Orig Dur	Remaining Duration	Start	Finish
Level 02		249	249	09-Jun-26	02-Jun-27
A15140	Frame Priority Walls	15	15	09-Jun-26	30-Jun-26
A7700	Install Fire Sprinkler Main Runs	15	15	25-Jun-26	17-Jul-26
A8680	Install Process Piping	10	10	26-Jun-26	13-Jul-26
A15150	Top Out & Finish Priority Walls	15	15	30-Jun-26	22-Jul-26
A7710	Install OH Mechanical Main Trunk Lines	20	20	04-Aug-26	31-Aug-26
A7720	Install OH Electrical Main Runs / Rough	20	20	18-Aug-26	15-Sep-26
A7730	Insulate Duct Mains Runs	8	8	01-Sep-26	11-Sep-26
A7740	Install OH Plumbing	8	8	01-Sep-26	11-Sep-26
A7750	Frame Walls	14	14	16-Sep-26	05-Oct-26
A7760	In-Wall Rough	18	18	06-Oct-26	29-Oct-26
A7770	In-Wall Inspections	5	5	30-Oct-26	05-Nov-26
A7780	Hang Walls	15	15	06-Nov-26	01-Dec-26
A7790	Finish Walls	10	10	02-Dec-26	15-Dec-26
A7800	Prime And First Coat	5	5	16-Dec-26	22-Dec-26
A7810	Install ACT Grid	15	15	23-Dec-26	14-Jan-27
A7820	Make Sprinkler Drops Into Ceiling	5	5	15-Jan-27	21-Jan-27
A7830	Install Grilles & Diffusers	10	10	22-Jan-27	04-Feb-27
A7840	install Lighting	12	12	05-Feb-27	22-Feb-27
A7850	OH Inspections	5	5	23-Feb-27	01-Mar-27
A7860	Install ACT Tile	13	13	02-Mar-27	18-Mar-27
A7870	Install Flooring	10	10	19-Mar-27	01-Apr-27
A7880	Install Lockers	7	7	02-Apr-27	12-Apr-27
A7890	Install Millwork	15	15	02-Apr-27	22-Apr-27
A7900	Set Plumbing Fixtures	8	8	23-Apr-27	04-May-27
A7910	Install Doors	4	4	05-May-27	10-May-27
A7920	Install RR Partitions	8	8	05-May-27	14-May-27
A7930	Trim-out	10	10	11-May-27	24-May-27
A7940	Final Paint	6	6	25-May-27	02-Jun-27
Level 01		254	254	30-Jun-26	30-Jun-27
A15160	Frame Priority Walls	15	15	30-Jun-26	22-Jul-26
A8690	Install Process Piping	10	10	13-Jul-26	27-Jul-26
A7450	Install Fire Sprinkler Main Runs	15	15	17-Jul-26	07-Aug-26
A15170	Top Out & Finish Priority Walls	15	15	22-Jul-26	12-Aug-26
A7460	Install OH Mechanical Main Trunk Lines	20	20	01-Sep-26	29-Sep-26
A7470	Install OH Electrical Main Runs / Rough	20	20	16-Sep-26	13-Oct-26
A7480	Insulate Duct Mains Runs	8	8	30-Sep-26	09-Oct-26
A7490	Install OH Plumbing	8	8	30-Sep-26	09-Oct-26
A7500	Frame Walls	14	14	14-Oct-26	02-Nov-26
A7510	In-Wall Rough	18	18	03-Nov-26	01-Dec-26

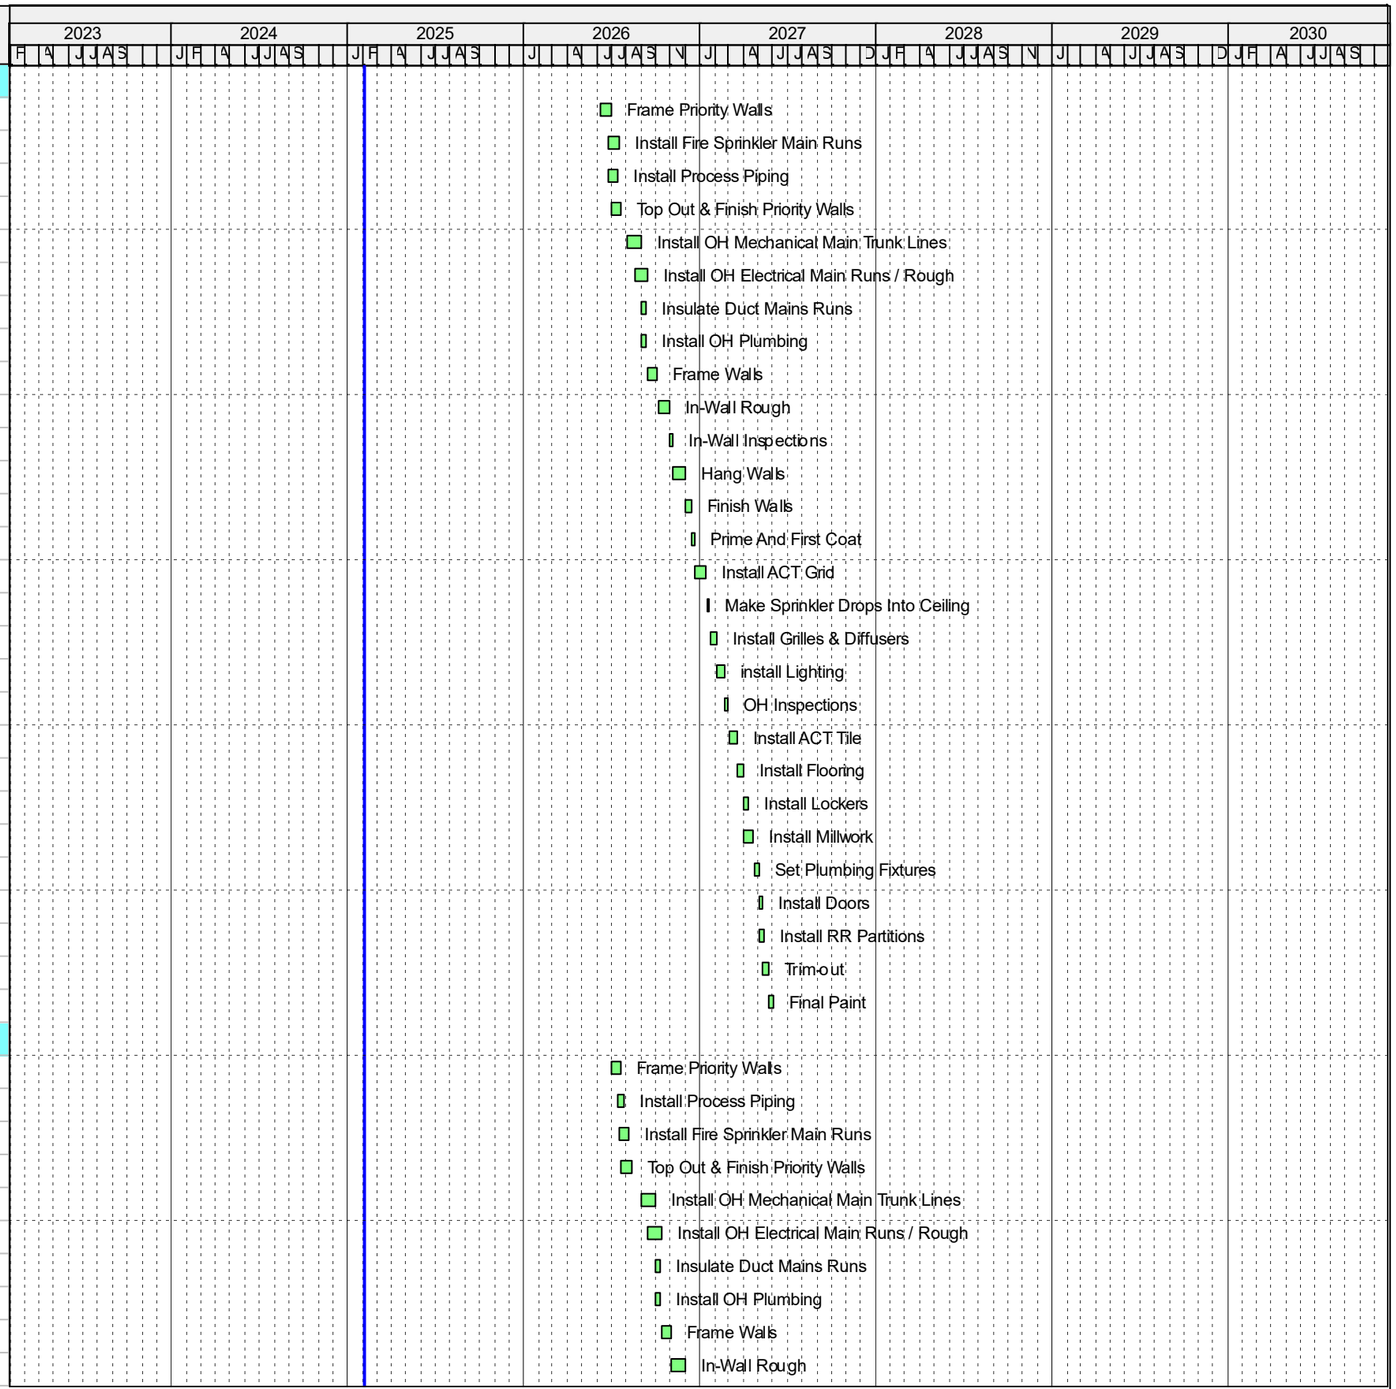

Activity ID	Activity Name	Orig Dur	Remaining Duration	Start	Finish
A7520	In-Wall Inspections	5	5	02-Dec-26	08-Dec-26
A7530	Hang Walls	15	15	09-Dec-26	30-Dec-26
A7540	Finish Walls	10	10	31-Dec-26	14-Jan-27
A7550	Prime And First Coat	5	5	15-Jan-27	21-Jan-27
A7560	Install ACT Grid	15	15	22-Jan-27	11-Feb-27
A7570	Make Sprinkler Drops Into Ceiling	5	5	12-Feb-27	18-Feb-27
A7580	Install Grilles & Diffusers	10	10	19-Feb-27	04-Mar-27
A7590	install Lighting	12	12	05-Mar-27	22-Mar-27
A7600	OH Inspections	5	5	23-Mar-27	29-Mar-27
A7610	Install ACT Tile	13	13	30-Mar-27	15-Apr-27
A7620	Install Flooring	10	10	16-Apr-27	29-Apr-27
A7630	Install Lockers	7	7	30-Apr-27	10-May-27
A7640	Install Millwork	15	15	30-Apr-27	20-May-27
A7650	Set Plumbing Fixtures	8	8	21-May-27	02-Jun-27
A7660	Install Doors	4	4	03-Jun-27	08-Jun-27
A7670	Install RR Partitions	8	8	03-Jun-27	14-Jun-27
A7680	Trim-out	10	10	09-Jun-27	22-Jun-27
A7690	Final Paint	6	6	23-Jun-27	30-Jun-27
Media Stair Case & Seating		8	8	03-Nov-26	13-Nov-26
A14410	Frame Stair & Seating Area	8	8	03-Nov-26	13-Nov-26
Level 00		257	257	22-Jul-26	27-Jul-27
A15180	Frame Priority Walls	15	15	22-Jul-26	12-Aug-26
A8700	Install Process Piping	10	10	27-Jul-26	10-Aug-26
A7200	Install Fire Sprinkler Main Runs	15	15	07-Aug-26	28-Aug-26
A15190	Top Out & Finish Priority Walls	15	15	12-Aug-26	02-Sep-26
A7210	Install OH Mechanical Main Trunk Lines	20	20	30-Sep-26	27-Oct-26
A7220	Install OH Electrical Main Runs / Rough	20	20	14-Oct-26	10-Nov-26
A7230	Insulate Duct Mains Runs	8	8	28-Oct-26	06-Nov-26
A7240	Install OH Plumbing	8	8	28-Oct-26	06-Nov-26
A7250	Frame Walls	14	14	09-Nov-26	01-Dec-26
A7260	In-Wall Rough	18	18	02-Dec-26	28-Dec-26
A7270	In-Wall Inspections	5	5	29-Dec-26	05-Jan-27
A7280	Hang Walls	15	15	06-Jan-27	26-Jan-27
A7290	Finish Walls	10	10	27-Jan-27	09-Feb-27
A7300	Prime And First Coat	5	5	10-Feb-27	16-Feb-27
A7310	Install ACT Grid	15	15	17-Feb-27	09-Mar-27
A7320	Make Sprinkler Drops Into Ceiling	5	5	10-Mar-27	16-Mar-27
A7330	Install Grilles & Diffusers	10	10	17-Mar-27	30-Mar-27
A7340	install Lighting	12	12	31-Mar-27	15-Apr-27
A7350	OH Inspections	5	5	16-Apr-27	22-Apr-27

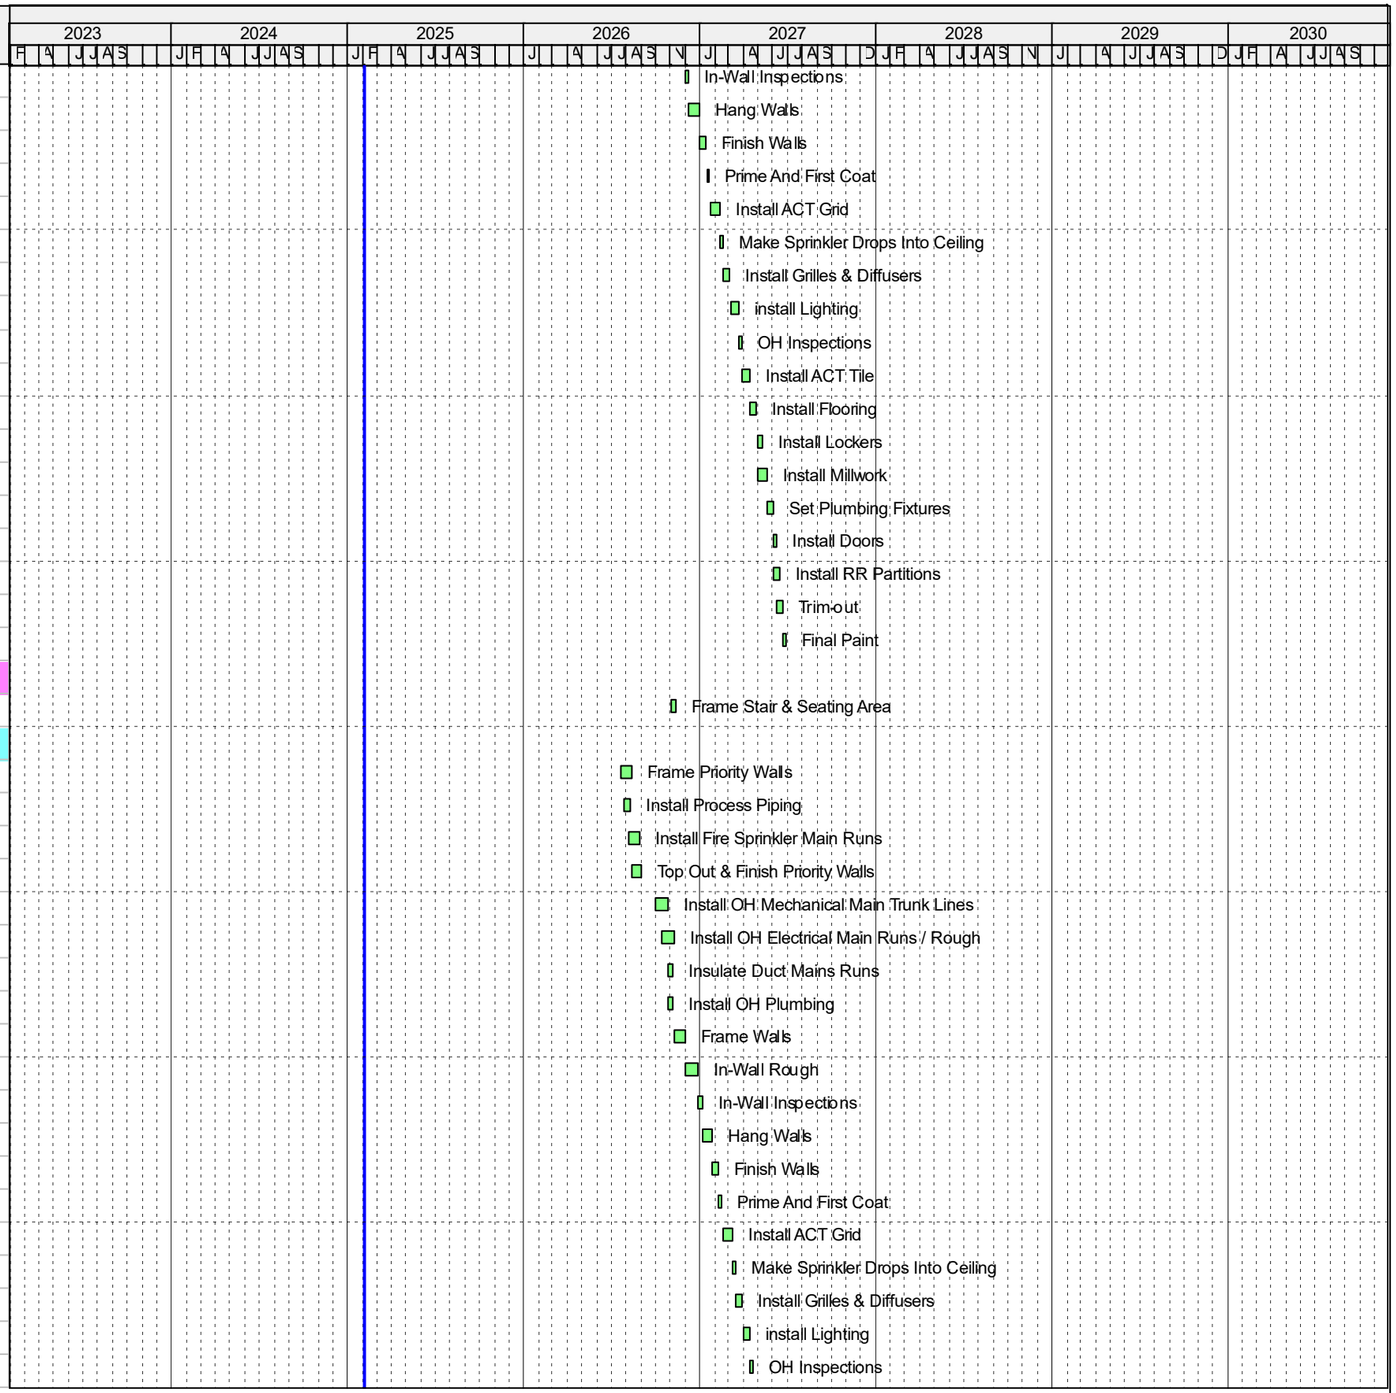


Remaining Level of Effort
Actual Level of Effort
Actual Work
Remaining Work
Critical Remaining Work
Summary Milestones
Critical Milestones
Milestone

Sequoyah Middle and High School GMP Schedule

Gilbane

Activity ID	Activity Name	Orig Dur	Remaining Duration	Start	Finish
A7360	Install ACT Tile	13	13	23-Apr-27	11-May-27
A7370	Install Flooring	10	10	12-May-27	25-May-27
A7380	Install Lockers	7	7	26-May-27	04-Jun-27
A7390	Install Millwork	15	15	26-May-27	16-Jun-27
A7400	Set Plumbing Fixtures	8	8	17-Jun-27	28-Jun-27
A7410	Install Doors	4	4	29-Jun-27	02-Jul-27
A7420	Install RR Partitions	8	8	29-Jun-27	09-Jul-27
A7430	Trim-out	10	10	06-Jul-27	19-Jul-27
A7440	Final Paint	6	6	20-Jul-27	27-Jul-27
Choir, Band & Orchestra Rooms		0	0		
Dance		0	0		
Visual Arts		0	0		
Life Skills & Early Childhood Lab		0	0		
Administration / Gym & Theater Areas		463	463	28-May-27	29-Mar-29
Exterior Work		394	394	28-May-27	20-Dec-28
Civil		394	394	28-May-27	20-Dec-28
Trailer Relocation		26	26	28-May-27	07-Jul-27
A4390	Connect Water Lines For Trailers	5	5	28-May-27	07-Jun-27
A4380	Set Temp Power Poles & Distrobution Panels	6	6	07-Jun-27	15-Jun-27
A4370	Re-set Up Trailers	5	5	15-Jun-27	22-Jun-27
A4440	Set Up Site Fencing & BMPs	10	10	22-Jun-27	07-Jul-27
Demo		75	75	07-Jul-27	21-Oct-27
A4320	Cup & Cap All Exsisting Utilities	8	8	07-Jul-27	19-Jul-27
A4330	Abatement Sequoyah MS	20	20	07-Jul-27	04-Aug-27
A14460	Abatement Cary Reynolds MS	20	20	04-Aug-27	01-Sep-27
A4340	Demolish Sequoyah Middle School (7th & 8th Grades)	30	30	04-Aug-27	16-Sep-27
A4350	Demolish Cary Reynolds Middle School (5th & 6th Grades)	25	25	16-Sep-27	21-Oct-27
Building (Level -01)		39	39	16-Sep-27	10-Nov-27
A5480	Cut Pad To Grade	5	5	16-Sep-27	23-Sep-27
A14910	Back Fill Gym Area Along Foundation Wall	5	5	27-Oct-27	03-Nov-27
A6360	Back Fill Foundation Walls	5	5	03-Nov-27	10-Nov-27
Main Parking & Drive		313	313	23-Sep-27	20-Dec-28
A5520	Cut Parking & Drive To Grade	8	8	23-Sep-27	05-Oct-27
A5530	Install UG Storm	15	15	05-Oct-27	26-Oct-27
A5540	Install Temp GAB	8	8	26-Oct-27	05-Nov-27
A5490	Install Water Lines	10	10	26-Oct-27	09-Nov-27
A13770	Install UG Power (Site Lighting & Field Support)	10	10	09-Nov-27	24-Nov-27
A13790	Install Pole Base (Parking Lot & Drive Lighting)	8	8	24-Nov-27	08-Dec-27
A13780	Set Light Pole (Georgia Power)	5	5	13-Mar-28	20-Mar-28
A13750	Install Irrigation	10	10	25-Apr-28	09-May-28

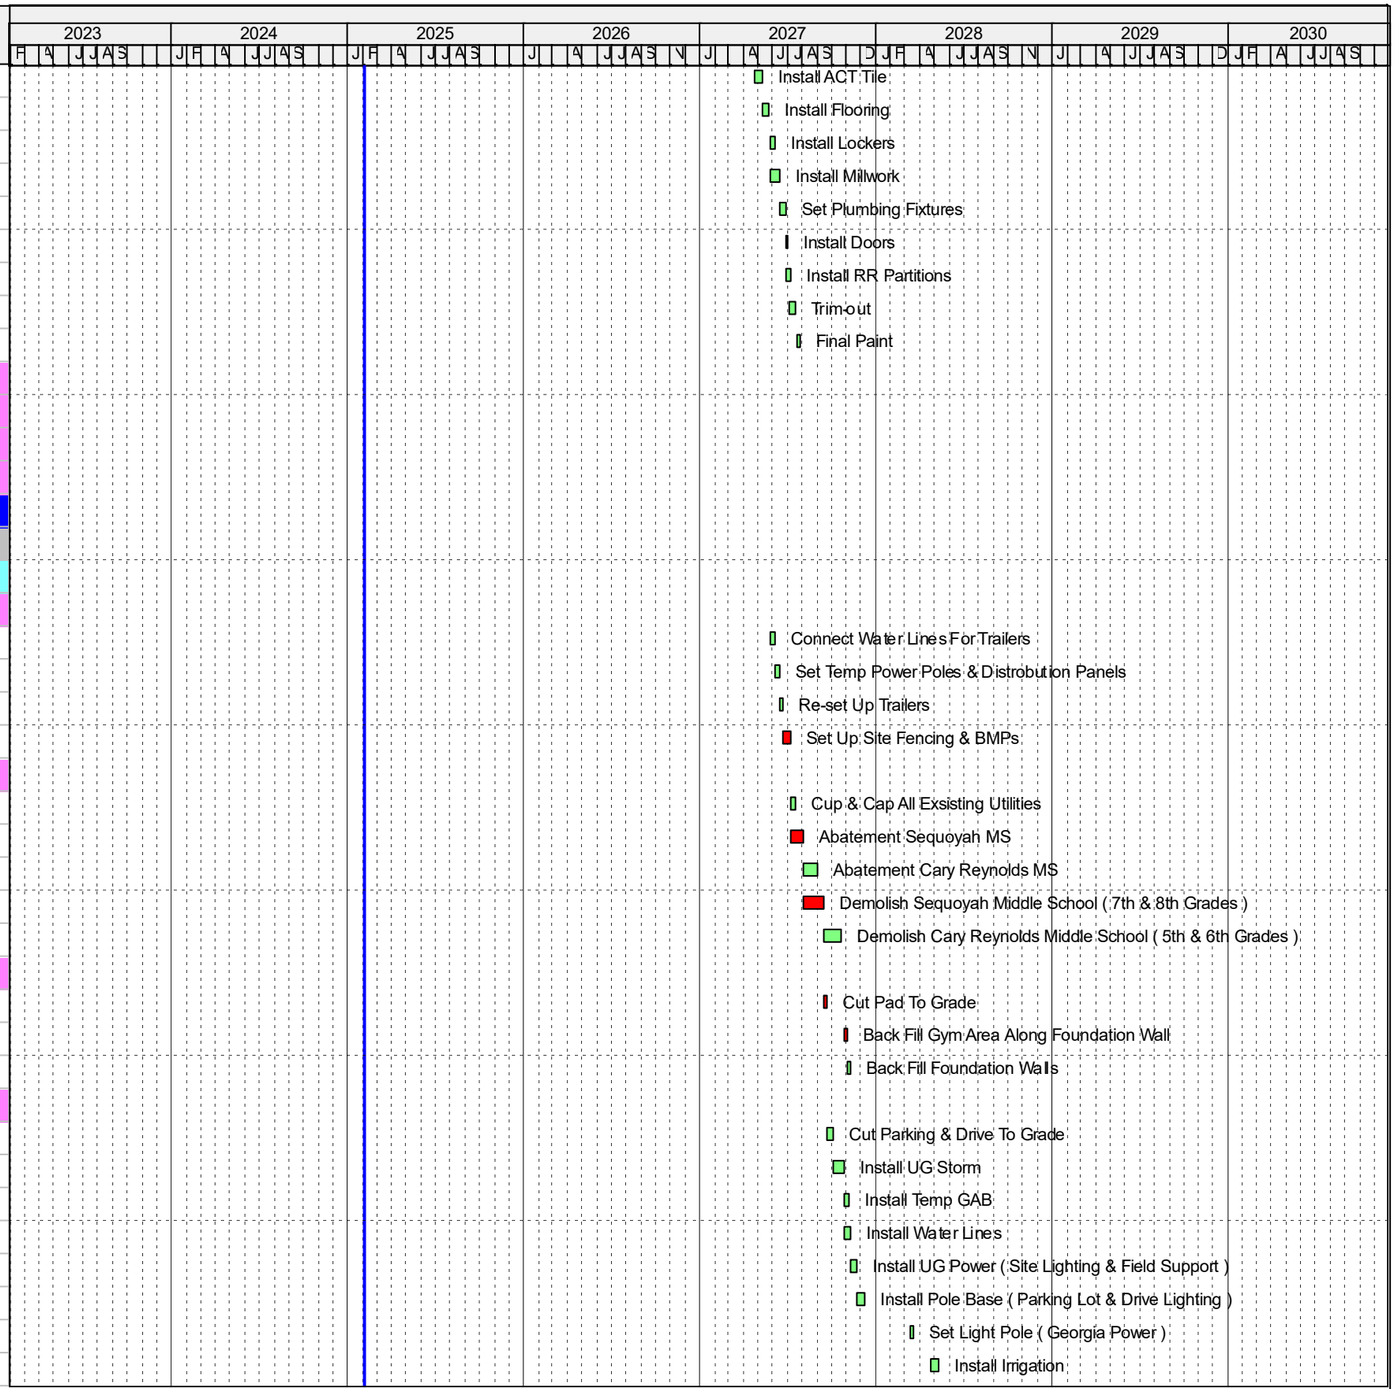


Remaining Level of Effort
Actual Level of Effort
Actual Work
Remaining Work
Critical Remaining Work
Summary Milestones
Critical Milestones
Milestone

Sequoyah Middle and High School GMP Schedule

Gilbane

Activity ID	Activity Name	Orig Dur	Remaining Duration	Start	Finish
A13740	Plant Trees	5	5	09-May-28	16-May-28
A13690	Install Curb And Gutter	10	10	14-Jun-28	28-Jun-28
A13700	Grade For Paving	8	8	28-Jun-28	11-Jul-28
A13710	Install Binder (Parking, Drive)	8	8	11-Jul-28	21-Jul-28
A13760	Install Landscaping	5	5	13-Sep-28	20-Sep-28
A13720	Install Wearing Surface (Parking, Drive, Field Apron& Drive Area	5	5	06-Dec-28	13-Dec-28
A13730	Stripe & Pant (Parking, Drive, Field aprkin& Drive Areas)	5	5	13-Dec-28	20-Dec-28
Football Field & Track		266	266	05-Oct-27	23-Oct-28
A5570	Cut Area To Grade	10	10	05-Oct-27	19-Oct-27
A5770	Install UG Storm	5	5	26-Oct-27	02-Nov-27
A5630	Install UG Power	10	10	24-Nov-27	10-Dec-27
A13810	Install Pole Base (Field Lighting)	10	10	08-Dec-27	22-Dec-27
A13870	Install Field Fencing	10	10	14-Feb-28	28-Feb-28
A14090	Install Field Lighting (Georgia Power)	10	10	28-Feb-28	13-Mar-28
A5590	Install Track Surface	15	15	13-Mar-28	03-Apr-28
A5580	Install Irrigation	5	5	09-May-28	16-May-28
A13900	Install Trees	5	5	16-May-28	23-May-28
A5610	Install Field Grass	10	10	14-Jun-28	28-Jun-28
A13680	Install Bleachers	15	15	02-Oct-28	23-Oct-28
Tennis Courts & Field House		99	99	19-Oct-27	13-Mar-28
A5760	Cut to Grade	5	5	19-Oct-27	26-Oct-27
A6290	Install UG Storm	8	8	02-Nov-27	15-Nov-27
A5550	Install Water Lines	3	3	01-Dec-27	06-Dec-27
A5640	UG Power	6	6	10-Dec-27	20-Dec-27
A13820	Install Pole Base (Field Lighting)	5	5	22-Dec-27	30-Dec-27
A5680	Install Court Fencing	5	5	07-Feb-28	14-Feb-28
A14080	Install Court Lighting (Georgia Power)	5	5	21-Feb-28	28-Feb-28
A5660	Install Court Surface	10	10	28-Feb-28	13-Mar-28
Baseball & Parking		223	223	26-Oct-27	13-Sep-28
A5750	Cut to Grade	8	8	26-Oct-27	05-Nov-27
A6300	Install UG Storm	13	13	15-Nov-27	06-Dec-27
A5560	Grade For Parking Area Paving	6	6	06-Dec-27	14-Dec-27
A5730	Install UG Water Lines	10	10	06-Dec-27	20-Dec-27
A13840	Temp Stone Road & Parking Area	4	4	14-Dec-27	20-Dec-27
A5650	UG Power	10	10	20-Dec-27	05-Jan-28
A13830	Install Pole Base (Field Lighting)	5	5	30-Dec-27	07-Jan-28
A5700	Install Dugout Structures	15	15	05-Jan-28	26-Jan-28
A13880	Install Field Fencing	8	8	26-Jan-28	07-Feb-28
A5710	Install Site lighting (Georgia Power)	10	10	07-Feb-28	21-Feb-28
A5690	Install Irrigation	5	5	16-May-28	23-May-28

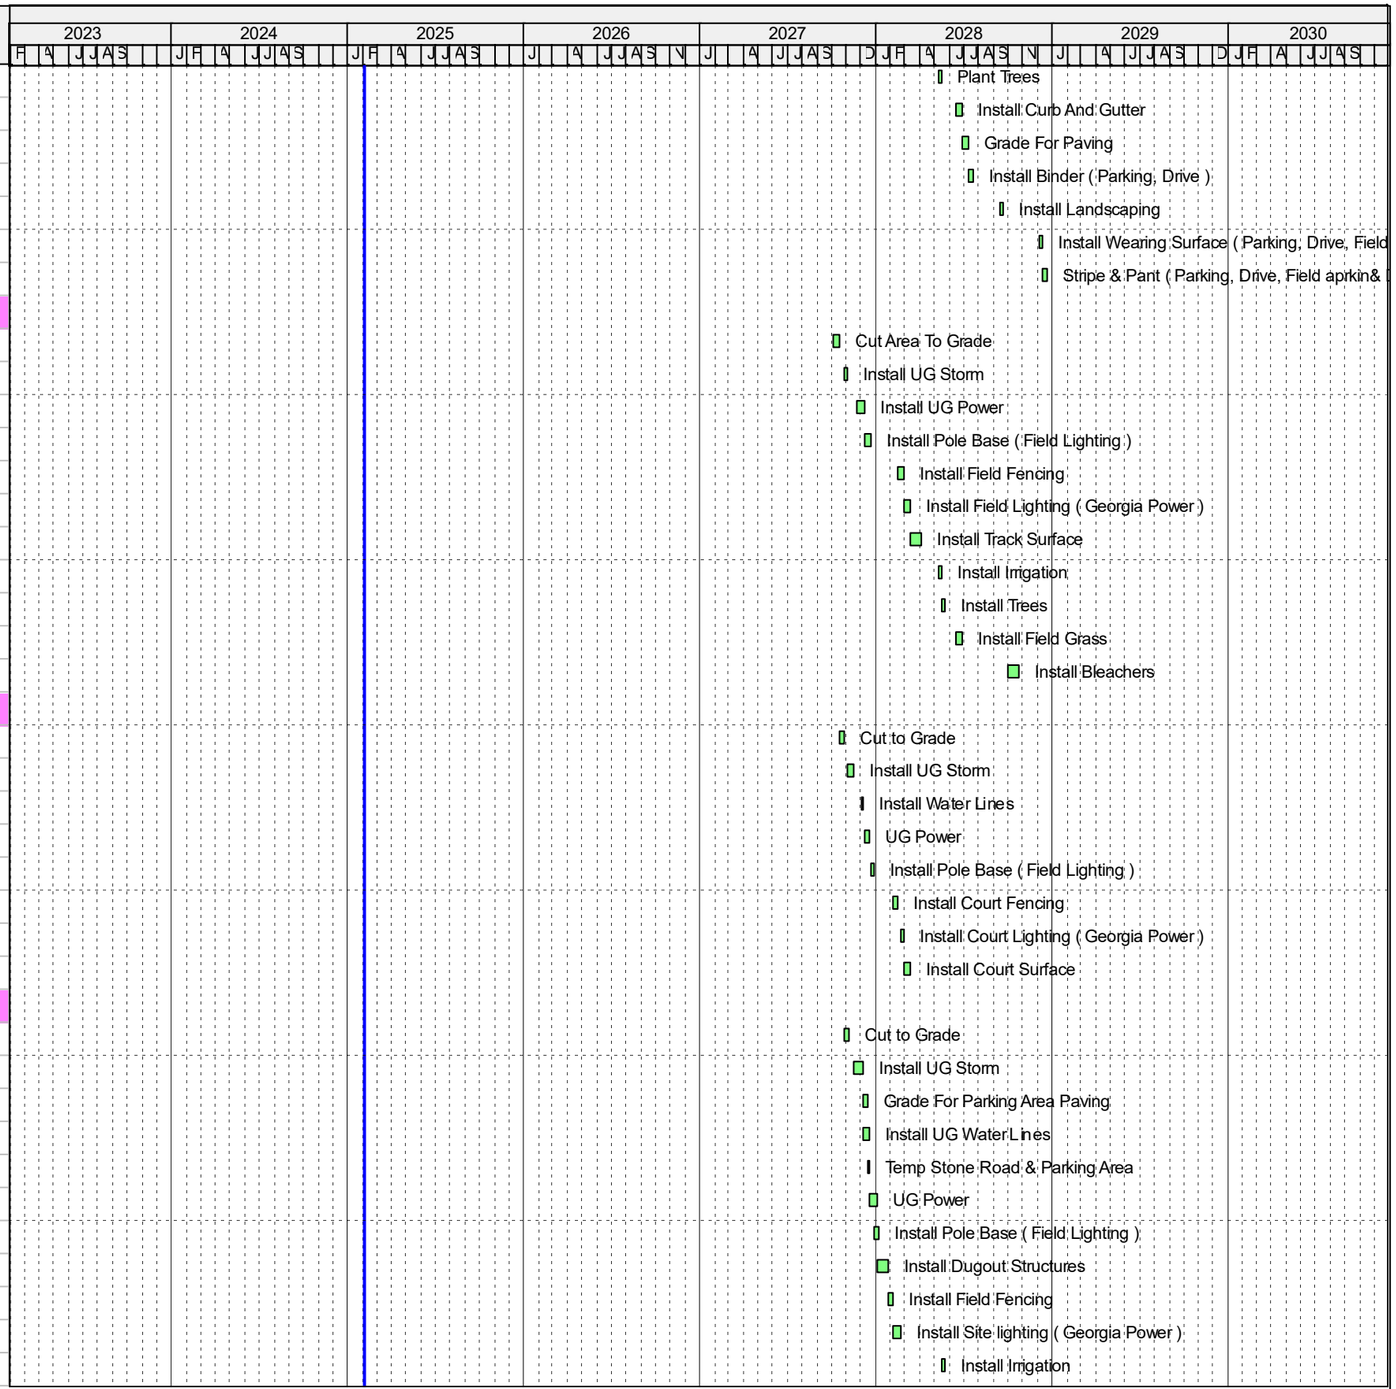


Remaining Level of Effort
Actual Level of Effort
Actual Work
Remaining Work
Critical Remaining Work
Summary Milestones
Critical Milestones
Milestone

Sequoyah Middle and High School GMP Schedule

Gilbane

Activity ID	Activity Name	Orig Dur	Remaining Duration	Start	Finish
A13890	Install Trees	5	5	23-May-28	31-May-28
A14060	Install Field Turf	15	15	23-May-28	14-Jun-28
A5740	Install Curb & Gutter (Baseball Parking Lot)	5	5	28-Jun-28	06-Jul-28
A13850	Grade For Paving	8	8	11-Jul-28	21-Jul-28
A13860	Install Binder (Field Parking& Drive Areas)	4	4	21-Jul-28	27-Jul-28
A14070	Install Drive Lighting (Georgia Power)	5	5	27-Jul-28	03-Aug-28
A5720	Install Bleachers	8	8	28-Jul-28	09-Aug-28
A13670	Install Landscaping Around Field	10	10	29-Aug-28	13-Sep-28
Court Yard Areas		43	43	31-Jul-28	29-Sep-28
Middle School		38	38	31-Jul-28	22-Sep-28
A5780	Rough Grade	3	3	31-Jul-28	03-Aug-28
A13590	Install Trees	2	2	08-Aug-28	10-Aug-28
A5790	Install Hardscapes	10	10	10-Aug-28	24-Aug-28
A13580	Install Irrigation	3	3	08-Sep-28	13-Sep-28
A5800	Install Landscaping	5	5	13-Sep-28	20-Sep-28
A13650	Install Patio Furniture	2	2	20-Sep-28	22-Sep-28
High School		40	40	03-Aug-28	29-Sep-28
A13620	Rough Grade	3	3	03-Aug-28	08-Aug-28
A13610	Install Trees	2	2	08-Aug-28	10-Aug-28
A13630	Install Hardscapes	10	10	24-Aug-28	08-Sep-28
A13600	Install Irrigation	3	3	13-Sep-28	18-Sep-28
A13640	Install Landscaping	5	5	20-Sep-28	27-Sep-28
A13660	Install Patio Furniture	2	2	27-Sep-28	29-Sep-28
Hard Scapes		105	105	06-Jul-28	06-Dec-28
A13910	Grade For Side Walk Areas (Baseball Field)	4	4	06-Jul-28	12-Jul-28
A13920	Form & Prep Side Walk Areas (Baseball Field)	8	8	12-Jul-28	24-Jul-28
A13930	Place Side Walk Areas (Baseball Field)	4	4	24-Jul-28	28-Jul-28
A13940	Grade For Side Walk Areas (Baseball Field Parking)	6	6	28-Jul-28	07-Aug-28
A13950	Form & Prep Side Walk Areas (Baseball Field Parking)	10	10	07-Aug-28	21-Aug-28
A13960	Place Side Walk Areas (Baseball Field Parking)	6	6	21-Aug-28	29-Aug-28
A13970	Grade For Side Walk Areas (Tennis & Football Field)	5	5	29-Aug-28	06-Sep-28
A13980	Form & Prep Side Walk Areas (Tennis & Football Field)	10	10	06-Sep-28	20-Sep-28
A13990	Place Side Walk Areas (Tennis & Football Field)	8	8	20-Sep-28	02-Oct-28
A14000	Grade For Side Walk Areas (School Main Entry & Drive)	6	6	02-Oct-28	10-Oct-28
A14010	From & Prep Side Walk Areas (School Main Entry & Drive)	10	10	10-Oct-28	24-Oct-28
A14020	Place Side Walk Areas (School Main Entry & Drive)	6	6	24-Oct-28	01-Nov-28
A14030	Grade For Side Walk Areas (Main Parking Area)	6	6	01-Nov-28	09-Nov-28
A14040	Form & Prep Side Walk Areas (Main Parking Area)	10	10	09-Nov-28	28-Nov-28
A14050	Place Side Walk Areas (Main Parking Area)	6	6	28-Nov-28	06-Dec-28
Foundations		96	96	30-Sep-27	18-Feb-28

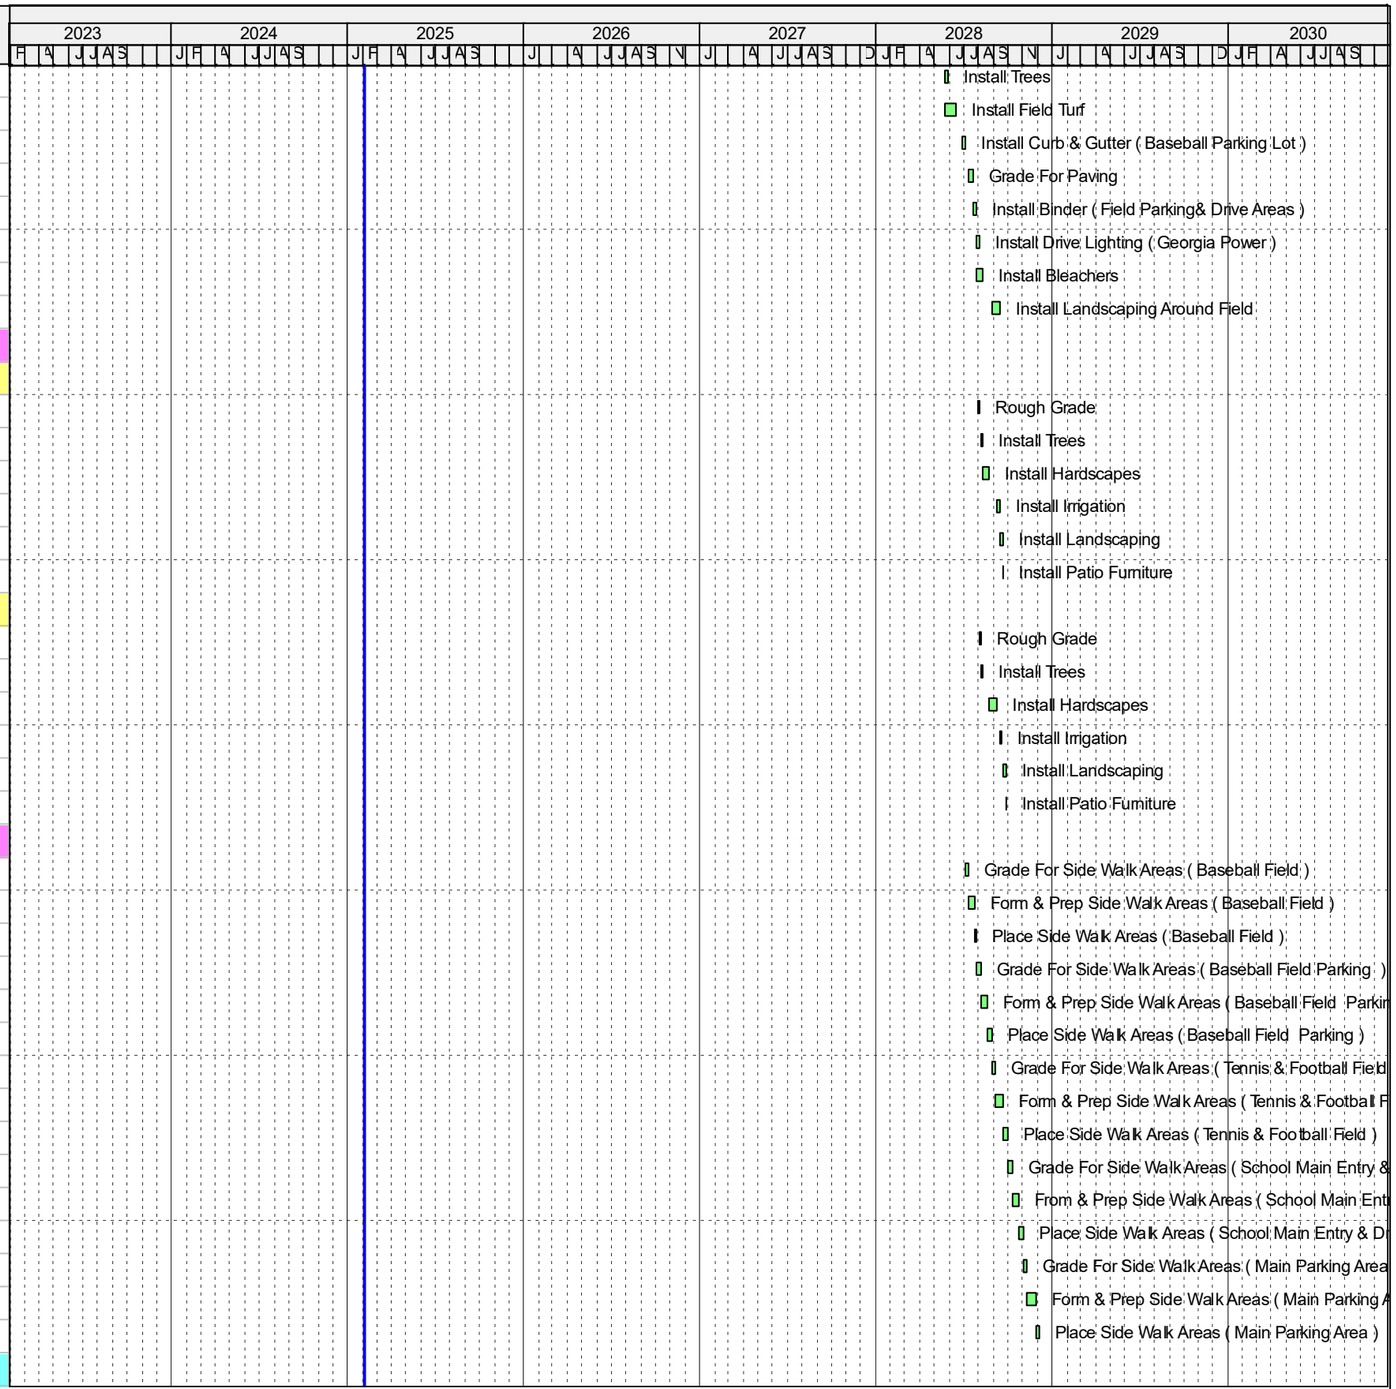


Remaining Level of Effort
Actual Level of Effort
Actual Work
Remaining Work
Critical Remaining Work
Summary Milestones
Critical Milestones
Milestone

Sequoyah Middle and High School GMP Schedule

Gilbane

Activity ID	Activity Name	Orig Dur	Remaining Duration	Start	Finish
Dining		28	28	30-Sep-27	09-Nov-27
A4510	Install Remaining Foundation Wall Footings	8	8	30-Sep-27	12-Oct-27
A4520	Install Spread Footings	4	4	12-Oct-27	18-Oct-27
A4500	Install Remaining Foundation Wall	7	7	12-Oct-27	21-Oct-27
A4640	Install Strip Footings	3	3	18-Oct-27	21-Oct-27
A14900	Install Water Proofing Along Foundation Wall	4	4	21-Oct-27	27-Oct-27
A4680	Install UG Utilities SOG A2	4	4	21-Oct-27	27-Oct-27
A4650	Lay CMU To FF	3	3	27-Oct-27	01-Nov-27
A4690	Prep SOG A2	4	4	01-Nov-27	05-Nov-27
A4700	Place SOG A2	2	2	05-Nov-27	09-Nov-27
Gym & Track		67	67	30-Sep-27	10-Jan-28
A14890	Install Deep Spread Footing & Columns	8	8	30-Sep-27	12-Oct-27
A6400	Install Spread Footings	5	5	03-Nov-27	10-Nov-27
A6410	Install Strip Footings	18	18	10-Nov-27	09-Dec-27
A6390	Lay CMU To FF	5	5	09-Dec-27	16-Dec-27
A4770	Install UG Utilities SOG A1	8	8	09-Dec-27	21-Dec-27
A4780	Prep SOG A1	10	10	21-Dec-27	06-Jan-28
A4790	Place SOG A1	2	2	06-Jan-28	10-Jan-28
Administration Offices & Theater BOH		78	78	12-Oct-27	04-Feb-28
A4480	Install Remaining Foundation Wall Footings	8	8	12-Oct-27	22-Oct-27
A4450	Install Remaining Foundation Wall	4	4	22-Oct-27	28-Oct-27
A6350	Water Proof Foundation Walls	4	4	28-Oct-27	03-Nov-27
A4470	Install Strip Footings	13	13	09-Dec-27	29-Dec-27
A4460	Install Spread Footings	6	6	29-Dec-27	07-Jan-28
A4710	Install UG Utilities SOG A3	8	8	29-Dec-27	11-Jan-28
A4660	Lay CMU To FF	5	5	07-Jan-28	14-Jan-28
A4720	Prep SOG A3	8	8	11-Jan-28	21-Jan-28
A4830	Install UG Utilities SOG A4	8	8	11-Jan-28	21-Jan-28
A4730	Place SOG A3	2	2	21-Jan-28	25-Jan-28
A4840	Prep SOG A4	8	8	21-Jan-28	02-Feb-28
A4850	Place SOG A4	2	2	02-Feb-28	04-Feb-28
Drama Class Room & Auditorium Area		30	30	07-Jan-28	18-Feb-28
A4540	Install Strip Footings & Spread Footing	20	20	07-Jan-28	04-Feb-28
A4670	Lay CMU To FF	5	5	21-Jan-28	28-Jan-28
A4740	Install UG Utilities SOG A6	5	5	04-Feb-28	11-Feb-28
A4750	Prep SOG A6	3	3	11-Feb-28	16-Feb-28
A4760	Place SOG A6	2	2	16-Feb-28	18-Feb-28
Structure		82	82	10-Jan-28	03-May-28
Dining & Gym Areas		82	82	10-Jan-28	03-May-28
A4940	Lay CMU Dinning & AUX Gym Wallls	7	7	10-Jan-28	19-Jan-28

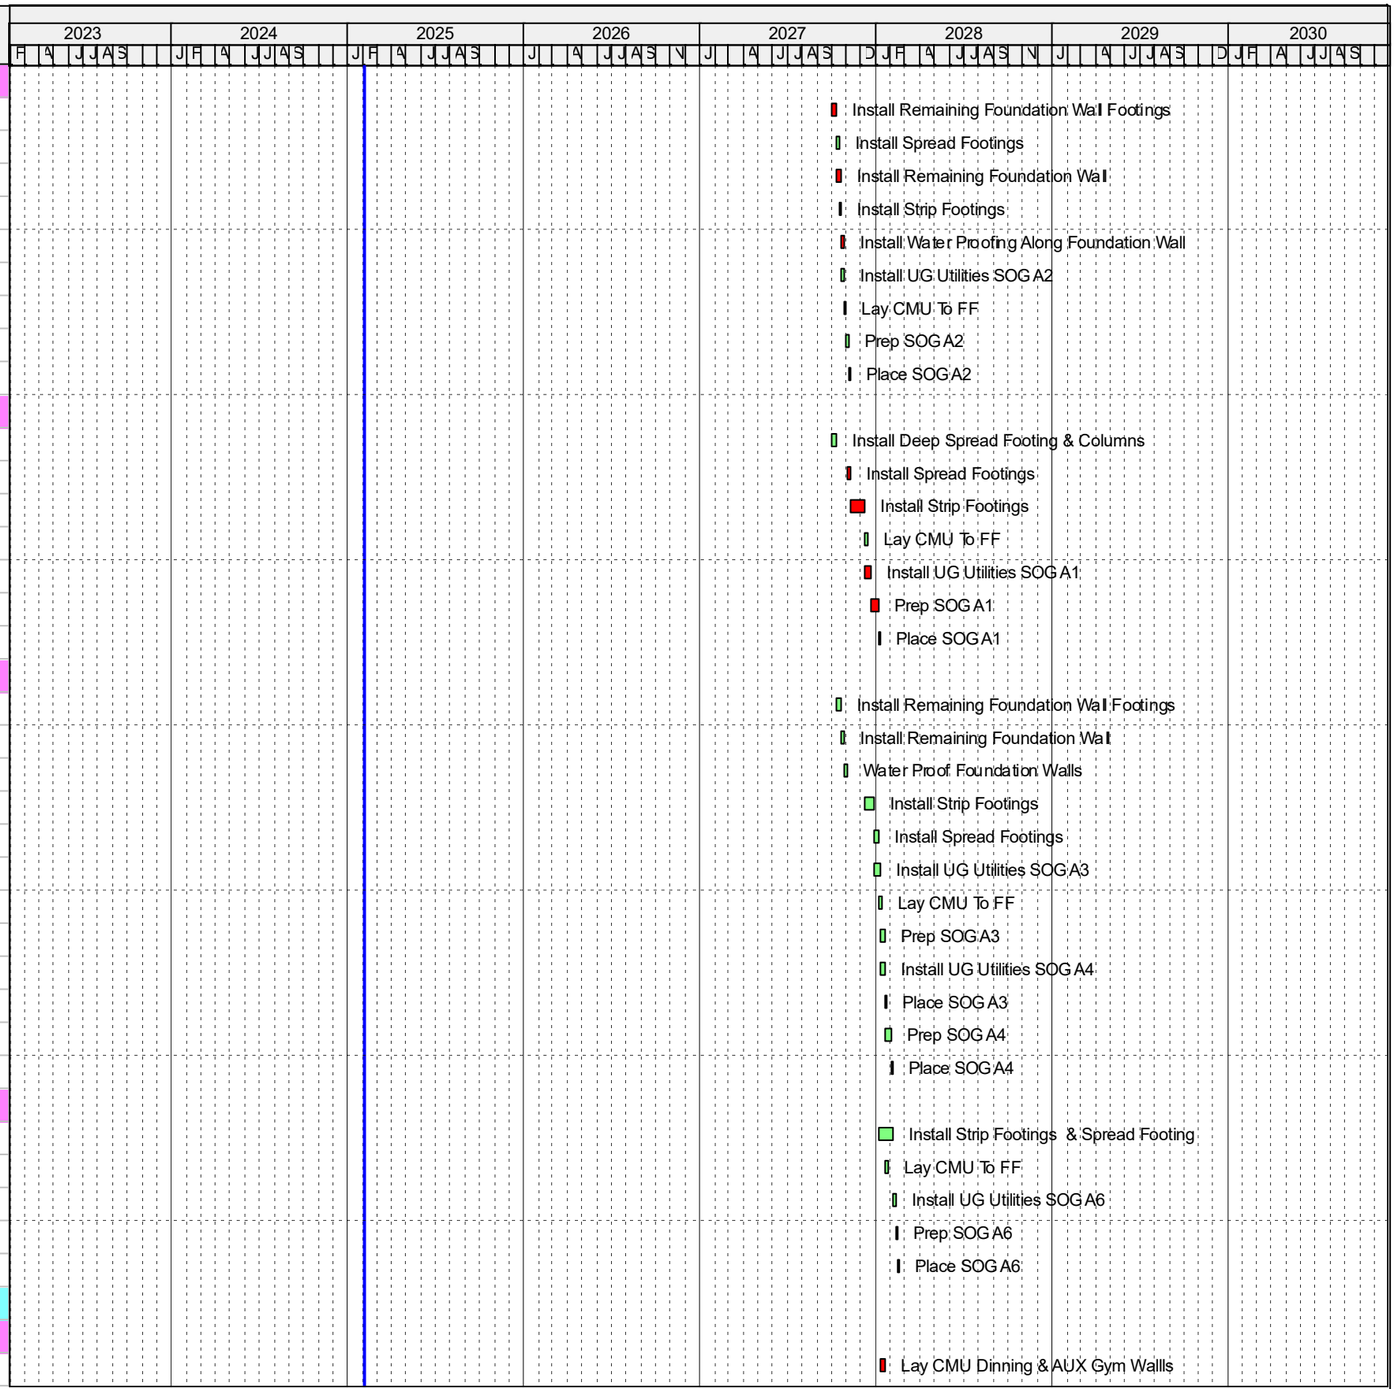


Remaining Level of Effort
Actual Level of Effort
Actual Work
Remaining Work
Critical Remaining Work
Summary Milestones
Critical Milestones
Milestone


Sequoyah Middle and High School GMP Schedule

Gilbane


Activity ID	Activity Name	Orig Dur	Remaining Duration	Start	Finish
A4950	Lay CMU Gym Walls	30	30	19-Jan-28	01-Mar-28
A4960	Install Steel Structure (Level 01 at HS Dining)	4	4	01-Mar-28	07-Mar-28
A4980	Install Bar Joist (Level Aux. Gym Roof)	2	2	07-Mar-28	09-Mar-28
A4990	Install Decking (Level Aux. Gym Roof)	2	2	09-Mar-28	13-Mar-28
A5110	Install Steel Structure (Level 02 Elevated Track)	6	6	09-Mar-28	17-Mar-28
A4970	Install Decking (Level 01 at HS Dining)	2	2	13-Mar-28	15-Mar-28
A5100	Set Roof Top Curbs & Penetrations (Aux Gym)	3	3	15-Mar-28	20-Mar-28
A4800	Install UG Utilities Composite Deck A2	5	5	15-Mar-28	22-Mar-28
A5130	Install Bar Joist (Level Gym & Track Roof)	3	3	17-Mar-28	22-Mar-28
A5120	Install Decking (Level 02 Elevated Track)	3	3	22-Mar-28	27-Mar-28
A4810	Prep Composite Deck A2	4	4	22-Mar-28	28-Mar-28
A5140	Install Decking (Level Gym & Track Roof)	7	7	27-Mar-28	05-Apr-28
A4820	Place Composite Deck A2	2	2	28-Mar-28	30-Mar-28
A12040	Apply Fire Proofing (Level 00)	4	4	30-Mar-28	05-Apr-28
A6900	Set Roof Top Curbs & Penetrations (Gym & Track)	3	3	05-Apr-28	10-Apr-28
A13060	Install Railing At Track Level -02	10	10	05-Apr-28	19-Apr-28
A13070	Install In-slab Utilities (Track Area Level -02)	4	4	19-Apr-28	25-Apr-28
A13080	Prep Composite Slab (Track Area Level -02)	4	4	25-Apr-28	01-May-28
A13090	Place Composite Slab (Track Area Level -02)	2	2	01-May-28	03-May-28
Administration Offices & Theater BOH		25	25	22-Mar-28	26-Apr-28
A5020	Install Steel Structure	10	10	22-Mar-28	05-Apr-28
A5030	Install Decking (Level Roof)	8	8	05-Apr-28	17-Apr-28
A6420	Install Decking (Level 01 Slab A5)	3	3	07-Apr-28	12-Apr-28
A4860	Install UG Utilities Composite Deck A5	4	4	12-Apr-28	18-Apr-28
A7100	Install Roof Curbs & Penetrations	5	5	17-Apr-28	24-Apr-28
A12050	Apply Fire Proofing	7	7	17-Apr-28	26-Apr-28
A4870	Prep Composite Deck A5	4	4	18-Apr-28	24-Apr-28
A4880	Place Composite Deck A5	2	2	24-Apr-28	26-Apr-28
Drama Class Room & Auditorium Area		38	38	01-Mar-28	24-Apr-28
A5040	Lay CMU Auditorium & Sceen Shop Areas	14	14	01-Mar-28	21-Mar-28
A13100	Set Spiral Stair Case	5	5	21-Mar-28	28-Mar-28
A5050	Lay CMU Drama Class Room & BOH	6	6	21-Mar-28	29-Mar-28
A5170	Install Bar Joist (Drams Class Room & Event Lobby Roof)	2	2	05-Apr-28	07-Apr-28
A5150	Install Bar Joist (Auditorium & Sceen Shop Roof)	3	3	07-Apr-28	12-Apr-28
A5180	Install Decking (Drams Class Room & Event Lobby Roof)	2	2	17-Apr-28	19-Apr-28
A5160	Install Decking (Auditorium & Sceen Shop Roof)	3	3	19-Apr-28	24-Apr-28
Exterior Envelope		101	101	27-Mar-28	17-Aug-28
Dining & Gym Areas		83	83	27-Mar-28	24-Jul-28
A6820	Install Roof Drain Riser Lower Roof	3	3	27-Mar-28	30-Mar-28
A6840	Install Roof Drain Laterals & Fixtures (Lower Roof)	5	5	30-Mar-28	06-Apr-28

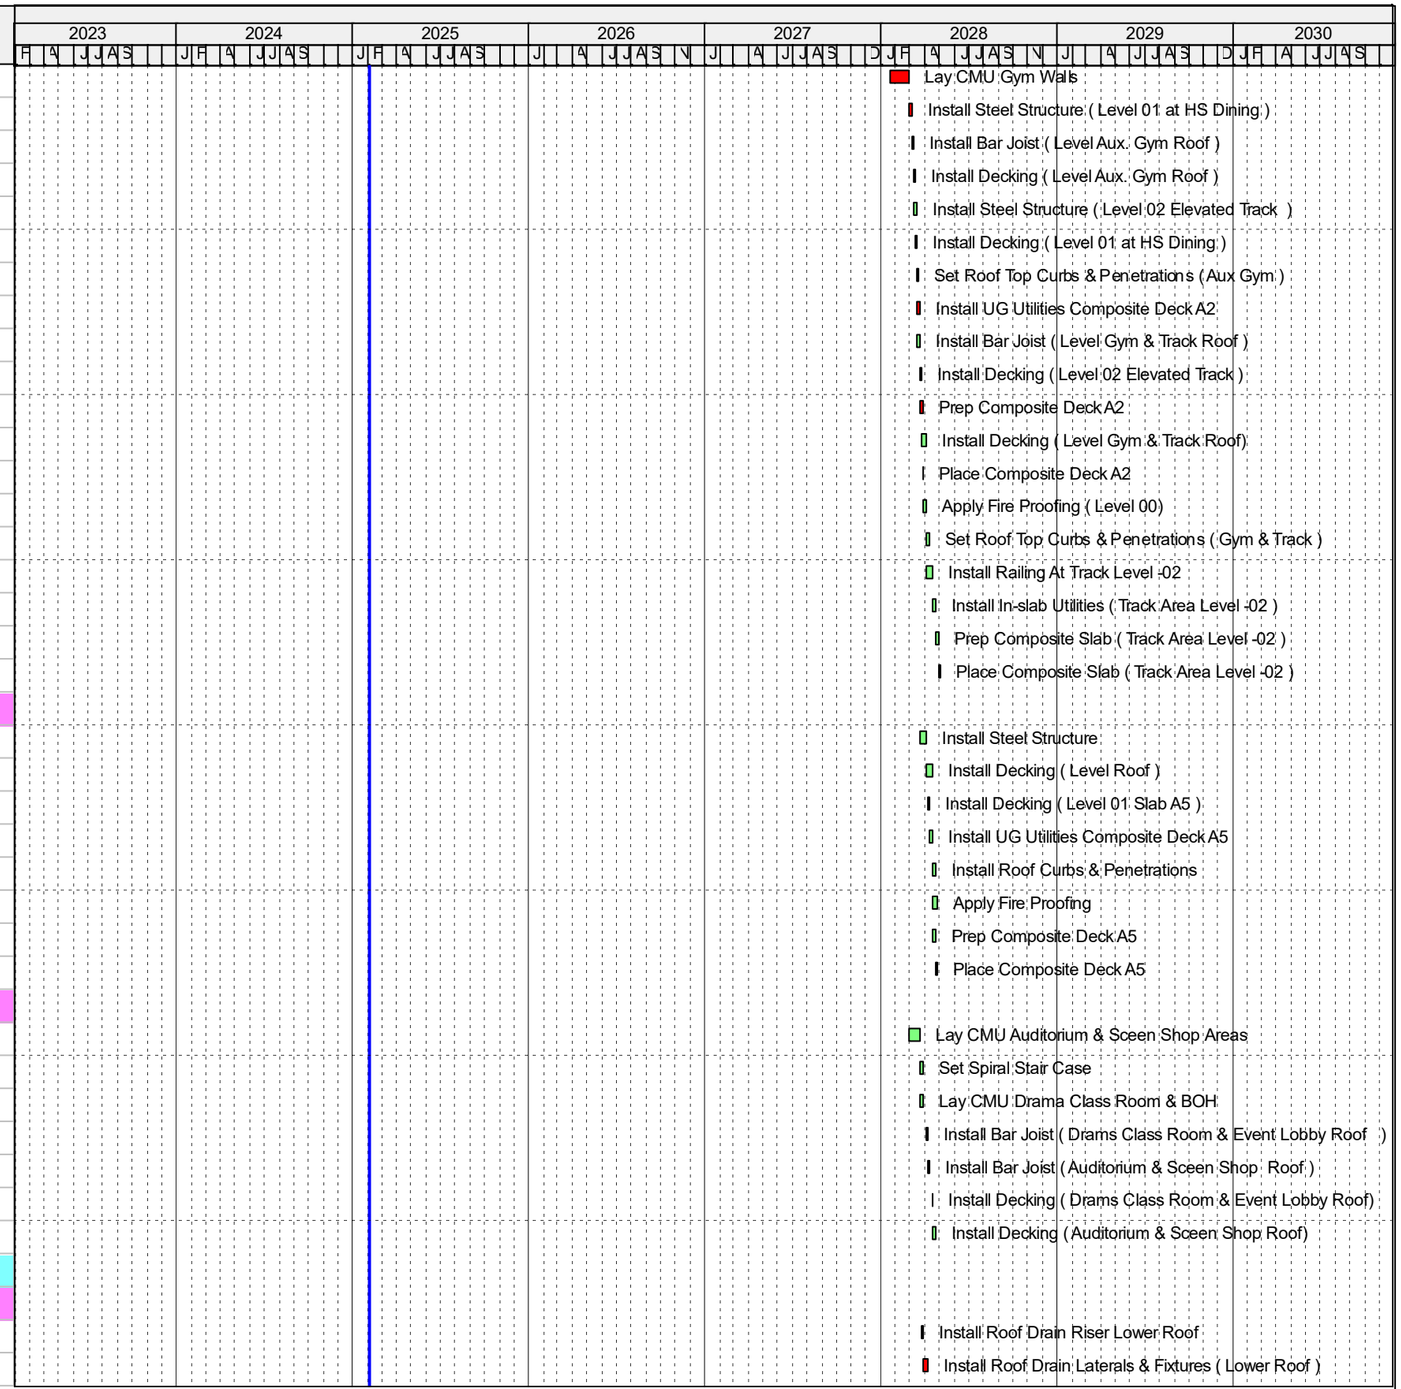


Activity ID	Activity Name	Orig Dur	Remaining Duration	Start	Finish
A6810	Install Roof Drain Riser High Roof	4	4	31-Mar-28	06-Apr-28
A6770	Apply Air Barrier System	15	15	05-Apr-28	26-Apr-28
A6830	Install Roof Drain Laterals & Fixtures (High Roof)	7	7	06-Apr-28	17-Apr-28
A6850	Install Glazing Frames (HS Dining)	5	5	26-Apr-28	03-May-28
A6860	Install Glazing Frames (HS Aux. Gym)	4	4	03-May-28	09-May-28
A6780	Install Brick Veneer (HS Dining)	8	8	03-May-28	15-May-28
A6870	Install Glazing (HS Dining)	4	4	15-May-28	19-May-28
A6890	Measure For Metal Panels	6	6	17-May-28	25-May-28
A6880	Install Glazing (HS Aux. Gym)	3	3	19-May-28	24-May-28
A6760	Install Glazing Frames (Gym & Track)	10	10	24-May-28	08-Jun-28
A6790	Install Metal Panels	30	30	25-May-28	10-Jul-28
A6800	Install Glazing (Gym & Track)	8	8	08-Jun-28	20-Jun-28
A7180	Install Coping Caps	10	10	10-Jul-28	24-Jul-28
Administration Offices & Theater BOH		83	83	17-Apr-28	14-Aug-28
A7110	Install Roof Drain Risers & Fixtures	10	10	17-Apr-28	01-May-28
A6910	Install Exterior Framing	7	7	26-Apr-28	05-May-28
A6920	Hang Exterior Sheathing	5	5	05-May-28	12-May-28
A7050	MS Exterior Ceiling MEP OH Rough For Slab (Level 00)	5	5	05-May-28	12-May-28
A6950	Apply Air Barrier	6	6	12-May-28	22-May-28
A7060	MS Exterior Ceiling Framing (Level 00)	6	6	12-May-28	22-May-28
A7070	MS Exterior Ceiling MEP OH Rough In Framing (Level 00)	4	4	22-May-28	26-May-28
A6990	Measure For Metal Panels	5	5	22-May-28	30-May-28
A6960	Install Glazing Frames	15	15	24-May-28	15-Jun-28
A7080	MS Exterior Ceiling OH Inspection (Level 00)	3	3	26-May-28	01-Jun-28
A7090	MS Exterior Ceiling Hang Sheathing (Level 00)	5	5	01-Jun-28	08-Jun-28
A6940	Install Masonry	8	8	15-Jun-28	27-Jun-28
A6970	Install Glazing	13	13	20-Jun-28	10-Jul-28
A6980	Install Metal Panels	15	15	10-Jul-28	31-Jul-28
A7190	Install Coping Caps	10	10	31-Jul-28	14-Aug-28
Drama Class Room & Auditorium Area		76	76	01-May-28	17-Aug-28
A7160	Install Roof Drains	5	5	01-May-28	08-May-28
A7140	Apply Air Barrier	8	8	22-May-28	02-Jun-28
A7130	Install Masonry	15	15	27-Jun-28	19-Jul-28
A7150	Install Coping Cap	3	3	14-Aug-28	17-Aug-28
Roofing		55	55	06-Apr-28	23-Jun-28
A6750	Install Roofing Aux gym. & High School Dining Area	5	5	06-Apr-28	13-Apr-28
A6740	Install Roofing Gym & Track High Roof	13	13	13-Apr-28	02-May-28
A14170	Set Roof Top Equipment (Gym Areas)	6	6	02-May-28	10-May-28
A6930	Install Roofing (Administration & Theater BOH)	17	17	12-May-28	07-Jun-28
A7120	Install Roofing (Drama Class Room & Auditorium)	5	5	07-Jun-28	14-Jun-28

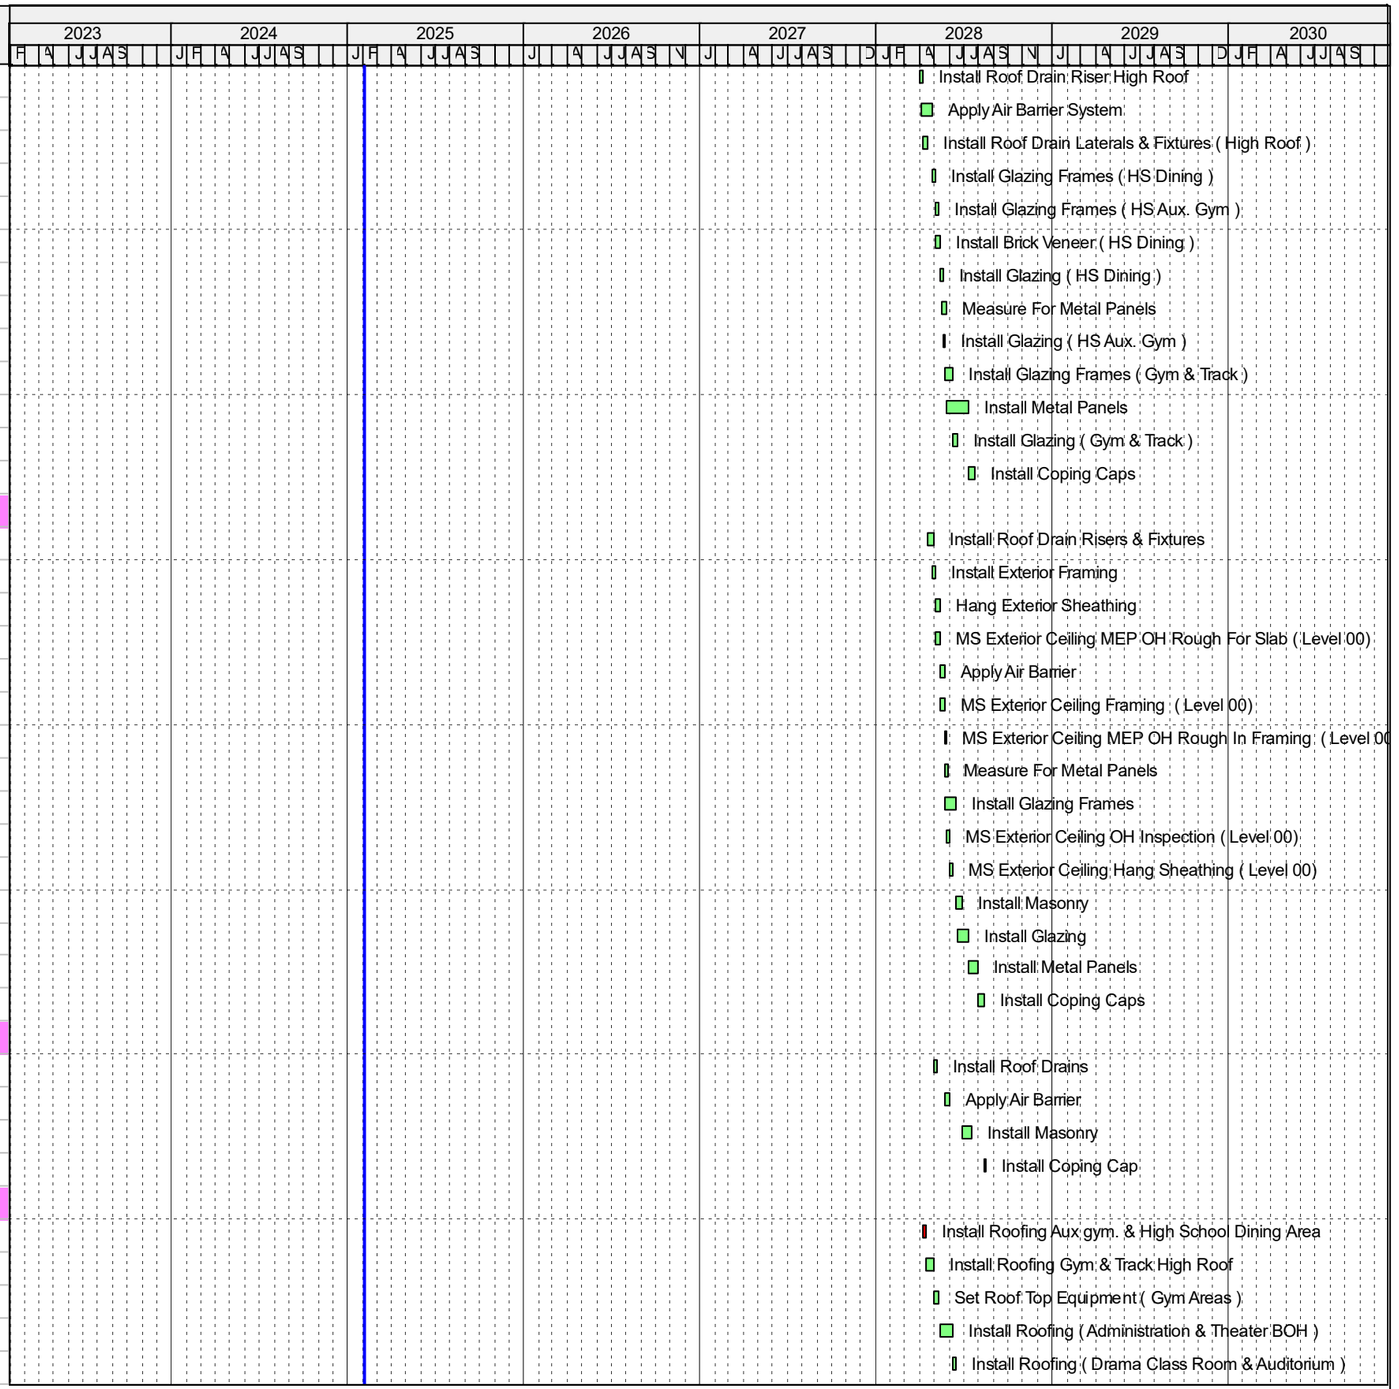

Activity ID	Activity Name	Orig Dur	Remaining Duration	Start	Finish
A14180	Set Roof Top Equipment (Administration & Theater)	7	7	14-Jun-28	23-Jun-28
Interior Work		418	418	03-Aug-27	29-Mar-29
High School Weight & Locker Room Areas (Level 01)		40	40	03-Aug-27	28-Sep-27
A4310	Set-up Temporary Administration Space	40	40	03-Aug-27	28-Sep-27
Dining & Gym Areas		229	229	13-Apr-28	12-Mar-29
High School Dining Area		110	110	13-Apr-28	19-Sep-28
A8730	Install Fire Sprinkler Main Runs	4	4	13-Apr-28	19-Apr-28
A8740	Install Process Piping & Units	5	5	19-Apr-28	26-Apr-28
A8720	Install OH Mechanical	10	10	19-Apr-28	03-May-28
A9010	OH Electrical Rough	5	5	03-May-28	10-May-28
A8750	Frame Walls	5	5	10-May-28	17-May-28
A8970	Cut in Doors (Weekend Or Off Hours Work)	2	2	17-May-28	19-May-28
A8760	Electrical In-wall Rough	6	6	17-May-28	25-May-28
A8770	Plumbing In-wall Rough	6	6	17-May-28	25-May-28
A8800	Frame Hard Ceilings	8	8	17-May-28	30-May-28
A8780	In-wall Inspections	3	3	25-May-28	31-May-28
A8840	Install Sprinkler Flex Heads (Hard Ceiling Areas)	3	3	30-May-28	02-Jun-28
A8830	OH Rough-in MEP (Hard Ceilings)	4	4	30-May-28	05-Jun-28
A8790	Hang Walls	3	3	31-May-28	05-Jun-28
A8850	OH Inspections (Hard Ceiling Areas)	4	4	05-Jun-28	09-Jun-28
A8860	Hang Hard Ceilings	5	5	09-Jun-28	16-Jun-28
A8810	Finish Walls & Hard Ceiling Areas	5	5	16-Jun-28	23-Jun-28
A8820	Prime & First Coat Walls, Hard Ceilings	5	5	23-Jun-28	30-Jun-28
A8870	Install ACT Ceiling Grid	7	7	30-Jun-28	12-Jul-28
A8890	Install Grilles & Diffusers	4	4	12-Jul-28	18-Jul-28
A8880	Install Lights In ACT Grid	5	5	18-Jul-28	25-Jul-28
A9020	Install Sprinkler Flex Heads In ACT Ceiling	3	3	25-Jul-28	28-Jul-28
A8900	OH Inspection ACT Areas	4	4	28-Jul-28	03-Aug-28
A8910	Install ACT Tile	5	5	03-Aug-28	10-Aug-28
A8990	Install Flooring & Wall Base	7	7	10-Aug-28	21-Aug-28
A8920	Install Millwork (RR & Serving Line)	6	6	21-Aug-28	29-Aug-28
A9000	Install Kitchen Equipment In Serving Line	4	4	29-Aug-28	05-Sep-28
A8930	Install Plumbing Fixtures	6	6	29-Aug-28	07-Sep-28
A8940	Install RR Accessories	3	3	07-Sep-28	12-Sep-28
A8980	Install Doors	3	3	07-Sep-28	12-Sep-28
A8950	Trim out	5	5	07-Sep-28	14-Sep-28
A8960	Final Paint	3	3	14-Sep-28	19-Sep-28
High School Gym and Track & Aux. Gym		225	225	19-Apr-28	12-Mar-29
Auxillary Gym		136	136	19-Apr-28	31-Oct-28
A9030	Install Fire Sprinkler	5	5	19-Apr-28*	26-Apr-28

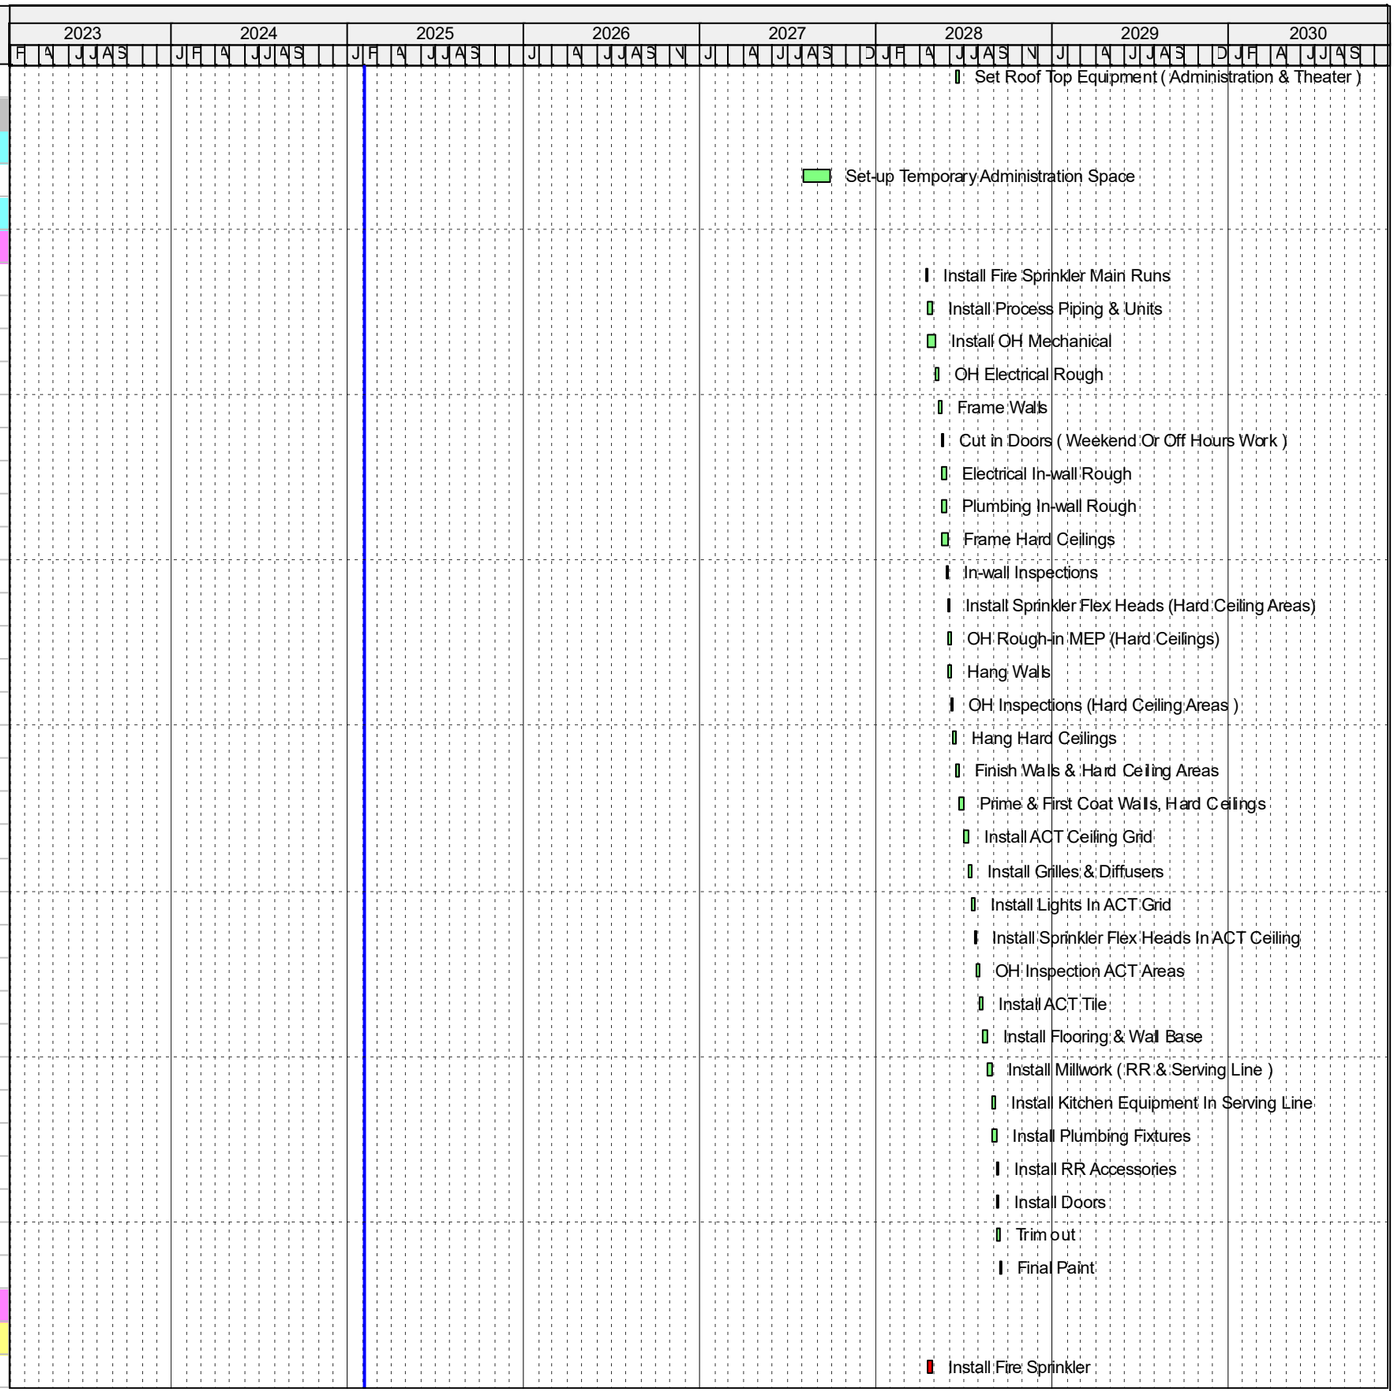

Activity ID	Activity Name	Orig Dur	Remaining Duration	Start	Finish
A9040	Install OH Mechanical	7	7	26-Apr-28	05-May-28
A9050	Install OH Electrical Rough-in	6	6	05-May-28	15-May-28
A9080	Install Lighting	5	5	15-May-28	22-May-28
A9090	Pull Wire	4	4	22-May-28	26-May-28
A9060	Prime First Coat Walls	5	5	22-May-28	30-May-28
A9070	Fog Out Ceiling	7	7	26-May-28	07-Jun-28
A9110	Install Tectum Panels	8	8	07-Jun-28	19-Jun-28
A9100	Device Out	8	8	19-Jun-28	29-Jun-28
A9130	Install Basketball Goals	4	4	29-Jun-28	06-Jul-28
A9330	Install Score Board & Systems	7	7	06-Jul-28	17-Jul-28
A9140	Install Flooring	8	8	15-Sep-28	27-Sep-28
A9120	Install OH Door	2	2	27-Sep-28	29-Sep-28
A9150	Install Telescoping Bleachers	5	5	16-Oct-28	23-Oct-28
A9340	Final Paint	6	6	23-Oct-28	31-Oct-28
Gym & Track		135	135	03-May-28	14-Nov-28
A9200	Install Fire Sprinkler	12	12	03-May-28	19-May-28
A9210	Install OH Mechanical	18	18	05-May-28	01-Jun-28
A9220	Install OH Electrical Rough-in	18	18	18-May-28	14-Jun-28
A9260	Install Sprinkler Runs (RR & Under Track Hard Ceilings)	3	3	19-May-28	24-May-28
A9240	OH Mechanical Rough-in (RR & Under Track Hard Ceilings)	3	3	01-Jun-28	06-Jun-28
A9250	OH Electrical Rough-in (RR & Under Track Hard Ceilings)	4	4	14-Jun-28	20-Jun-28
A9370	Install Lighting	8	8	14-Jun-28	26-Jun-28
A9300	Frame Walls (RR & Storage Areas)	4	4	20-Jun-28	26-Jun-28
A9230	Frame Hard Ceilings (RR & Under Track Hard Ceilings)	12	12	20-Jun-28	07-Jul-28
A9350	Pull Wire	10	10	26-Jun-28	11-Jul-28
A9310	In-wall Electrical Rough	4	4	07-Jul-28	13-Jul-28
A9490	Fog Out Ceiling	12	12	11-Jul-28	27-Jul-28
A9480	In-wall & OH Inspcetion (RR, Ctorage & Hard Ceiling)	4	4	13-Jul-28	19-Jul-28
A9520	Hang Walls & Hard Ceilings	6	6	19-Jul-28	27-Jul-28
A9510	Finish Walls & Ceilings	8	8	27-Jul-28	08-Aug-28
A9280	Prime And First Coat Gym Walls	8	8	27-Jul-28	08-Aug-28
A9390	Install Tectum Paneling	10	10	27-Jul-28	10-Aug-28
A9500	Prime & First Coat (RR, Storage & Hard Ceiling Areas)	4	4	08-Aug-28	14-Aug-28
A9380	Install Score Board & Systems	15	15	10-Aug-28	31-Aug-28
A9290	Install ACT Grid	2	2	14-Aug-28	16-Aug-28
A9410	Install MEP In ACT (Concessions)	2	2	16-Aug-28	18-Aug-28
A9420	Set Sprinkler Heads ACT Grid (Concessions)	2	2	18-Aug-28	22-Aug-28
A9270	OH Inspections (Concessions)	4	4	22-Aug-28	28-Aug-28
A9430	Install ACT Tile (Concessions)	2	2	28-Aug-28	30-Aug-28
A9440	Install Millwork	3	3	30-Aug-28	05-Sep-28

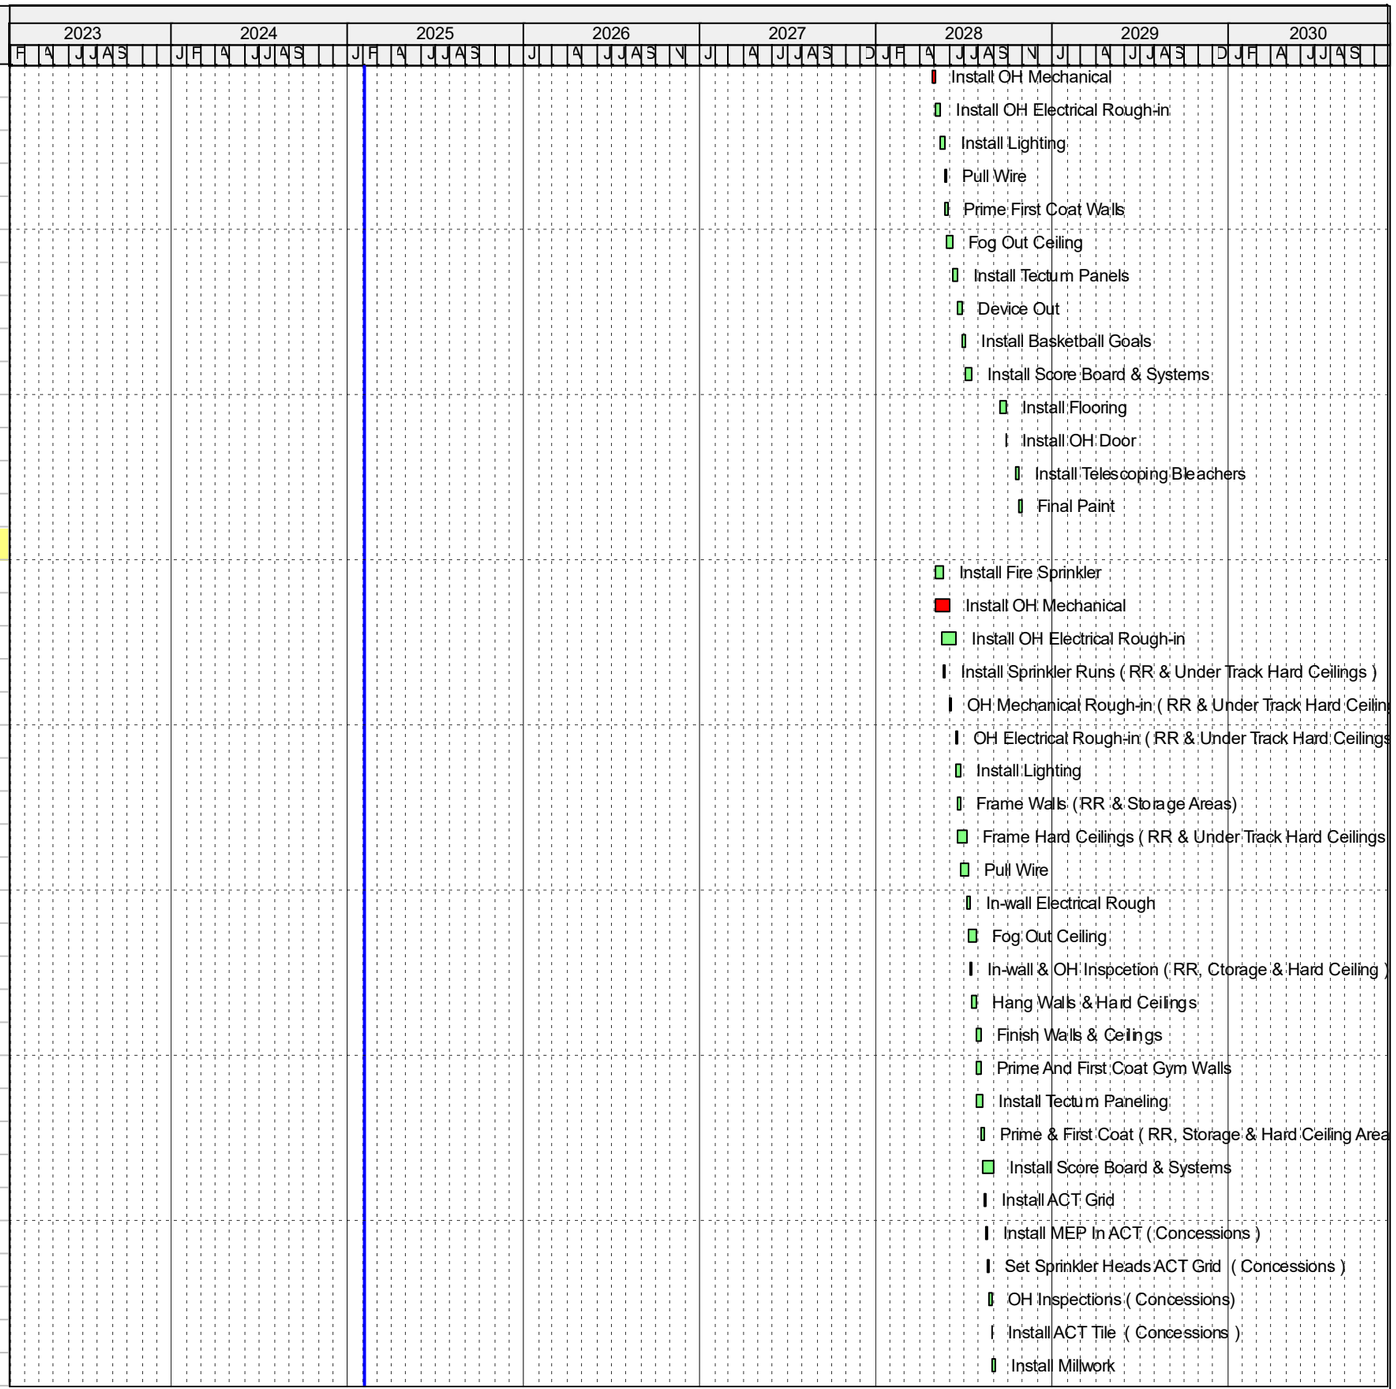


Remaining Level of Effort
Actual Level of Effort
Actual Work
Remaining Work
Critical Remaining Work
Summary Milestones
Critical Milestones
Milestone


Sequoyah Middle and High School GMP Schedule

Gilbane


Activity ID	Activity Name	Orig Dur	Remaining Duration	Start	Finish
A9360	Install Basketball Goals	10	10	31-Aug-28	15-Sep-28
A9450	Install Plumbing Fixture	8	8	05-Sep-28	15-Sep-28
A9320	Install Track Surface	8	8	15-Sep-28	27-Sep-28
A9460	Install RR Partitions & Accessories	8	8	15-Sep-28	27-Sep-28
A9470	Install Gym Floor	18	18	27-Sep-28	23-Oct-28
A9400	Install OH Doors (Gym & Consessions)	3	3	23-Oct-28	26-Oct-28
A9530	Install Telescoping Bleachers	15	15	23-Oct-28	14-Nov-28
Gym Corridor		147	147	09-Aug-28	12-Mar-29
A9900	Framing For Ceiling Wood Paneling	4	4	09-Aug-28	15-Aug-28
A9910	Prime & First Coat Walls	3	3	24-Oct-28	27-Oct-28
A9180	Install ACT Grid	4	4	15-Nov-28	21-Nov-28
A9870	Install Lights In ACT Grid	3	3	19-Dec-28	22-Dec-28
A9880	OH Inspection (ACT Ceiling)	2	2	22-Dec-28	27-Dec-28
A9890	Install ACT Tile	3	3	19-Jan-29	24-Jan-29
A9190	Install Flooring	3	3	09-Feb-29	14-Feb-29
A9160	Install Wood Ceiling Panels	6	6	23-Feb-29	05-Mar-29
A9170	Install Backlit Resin Fin Panels	5	5	05-Mar-29	12-Mar-29
Administration Offices & Theater BOH		226	226	05-May-28	29-Mar-29
Middle School & High School Administration Offices		219	219	05-May-28	20-Mar-29
A9540	Install Sprinkler Main Runs	10	10	05-May-28	19-May-28
A9550	Install OH Mechanical Rough-Main Runs	16	16	19-May-28	13-Jun-28
A9820	Install Process Piping & Units	15	15	13-Jun-28	05-Jul-28
A9560	Install OH Electrical Rough-in	20	20	13-Jun-28	12-Jul-28
A9570	Frame Walls	15	15	12-Jul-28	02-Aug-28
A9640	Frame Hard Ceilings	5	5	02-Aug-28	09-Aug-28
A9580	In-wall Electrical	10	10	02-Aug-28	16-Aug-28
A9650	OH Mechanical Rough (Hard Ceilings)	3	3	09-Aug-28	14-Aug-28
A9660	OH Electrical Rough (Hard Ceilings)	3	3	16-Aug-28	21-Aug-28
A9590	In-wall Plumbing	8	8	16-Aug-28	28-Aug-28
A9670	Install Sprinkler Flex Heads (Hard Ceilings)	3	3	21-Aug-28	24-Aug-28
A9600	In-wall & OH Hard Ceiling Inspections	5	5	28-Aug-28	05-Sep-28
A9610	Hang Walls	20	20	05-Sep-28	03-Oct-28
A9840	Hang (Hard Ceilings)	3	3	03-Oct-28	06-Oct-28
A9780	Install Interior Glazing Frames	6	6	03-Oct-28	11-Oct-28
A9620	Finish Dry-wall	10	10	03-Oct-28	17-Oct-28
A9850	Finish (Hard Ceilings)	5	5	06-Oct-28	13-Oct-28
A9630	Prime & First Coat Walls	5	5	17-Oct-28	24-Oct-28
A9680	Install ACT Grid	15	15	24-Oct-28	15-Nov-28
A9690	Install Diffusers & Grills (ACT Ceiings)	11	11	15-Nov-28	04-Dec-28
A9700	Install Lights (ACT Ceilings)	11	11	04-Dec-28	19-Dec-28

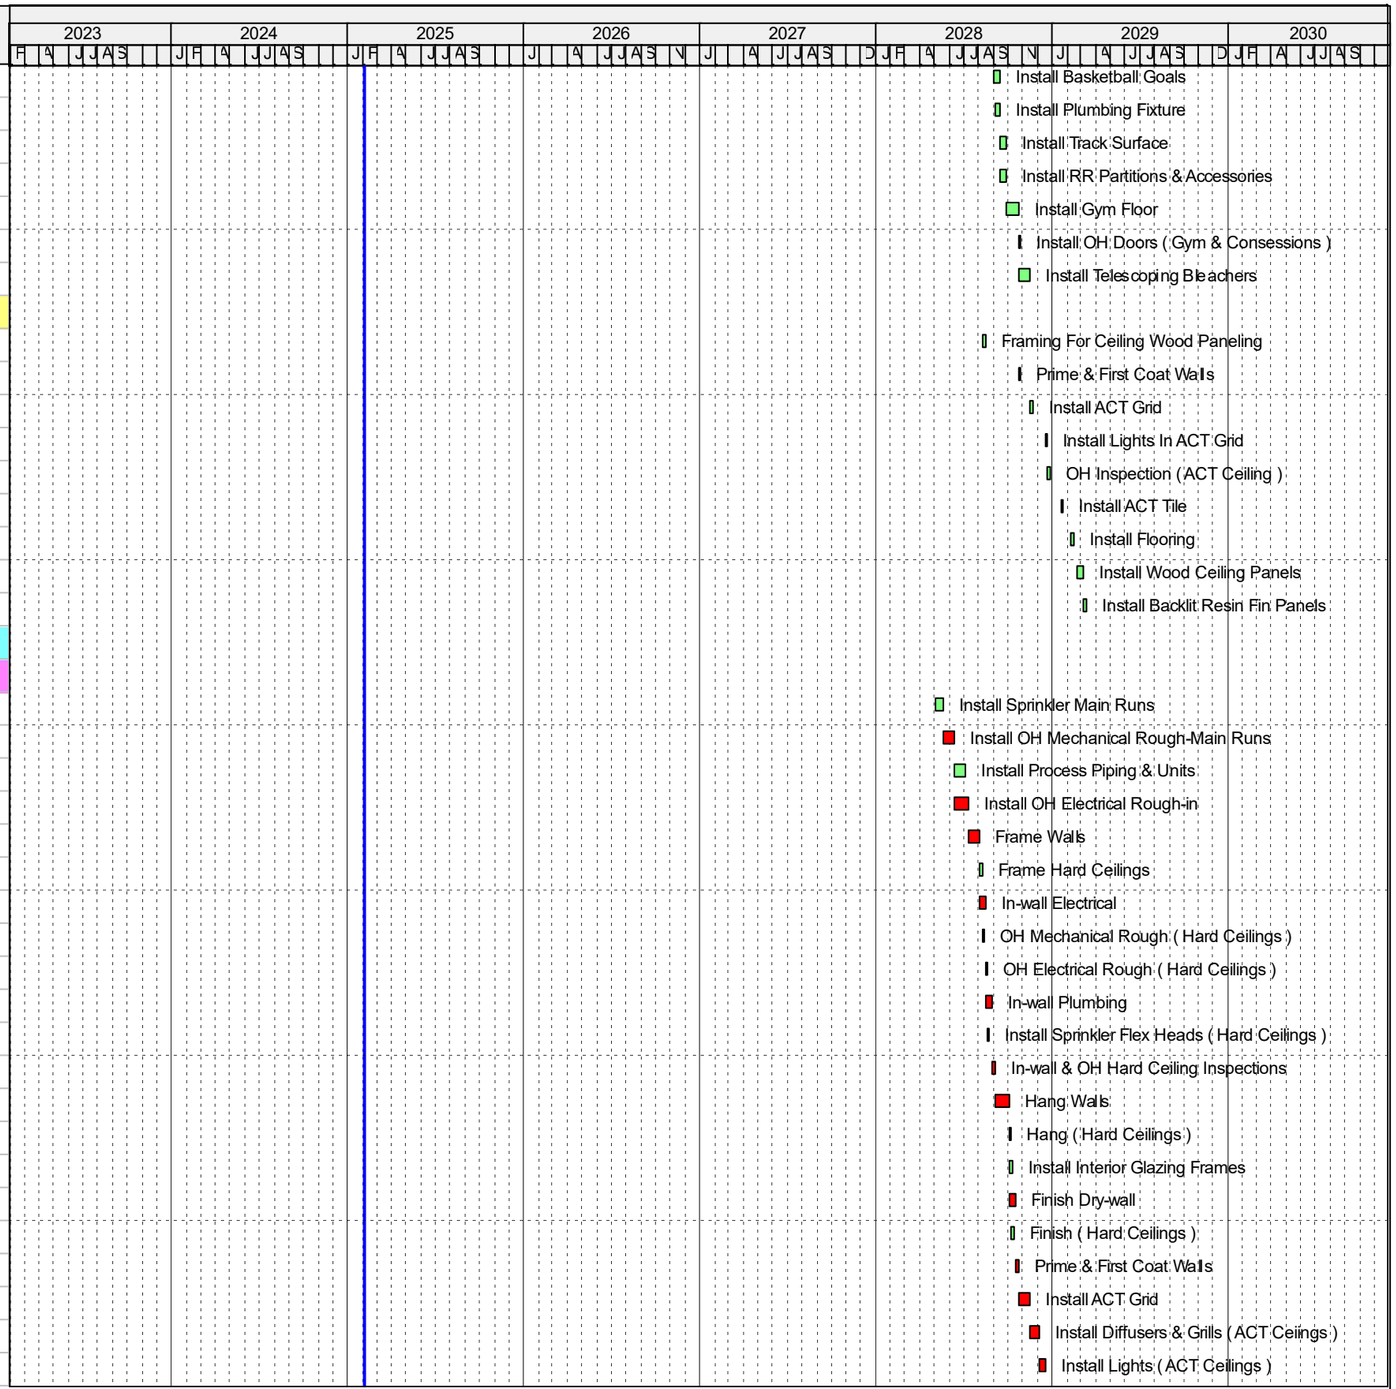


Activity ID	Activity Name	Orig Dur	Remaining Duration	Start	Finish
A9710	Install Sprinkler Flex Heads (ACT Ceilings)	8	8	19-Dec-28	02-Jan-29
A9720	OH Inspections (ACT Ceilings)	5	5	02-Jan-29	09-Jan-29
A9730	Install ACT Tile	8	8	09-Jan-29	19-Jan-29
A9740	Install Flooring	15	15	19-Jan-29	09-Feb-29
A9800	Install Millwork (Health Clinic & Repection)	3	3	09-Feb-29	14-Feb-29
A9770	Install Doors	4	4	09-Feb-29	15-Feb-29
A9830	Install Plumbing Fixtures	6	6	14-Feb-29	22-Feb-29
A9860	Install Specialty Ceilings	6	6	15-Feb-29	23-Feb-29
A9790	Install Interior Glazing	4	4	23-Feb-29	01-Mar-29
A9750	Device & Trim Out	10	10	23-Feb-29	09-Mar-29
A9760	Final Paint	5	5	09-Mar-29	16-Mar-29
A9810	Install Curtain Tracks & Curtians (MS/ HS Health Clinics)	2	2	16-Mar-29	20-Mar-29
Theater Lobby & BOH Areas		216	216	19-May-28	29-Mar-29
A10110	Install Sprinkler Main Runs	5	5	19-May-28	26-May-28
A11830	OH Mechanical Rough-in	6	6	13-Jun-28	21-Jun-28
A11820	OH Electrical Rough-in	8	8	12-Jul-28	24-Jul-28
A10180	Frame Walls	6	6	02-Aug-28	10-Aug-28
A10020	Interior Store Front Frame	4	4	10-Aug-28	16-Aug-28
A10090	Frame Hard Ceilings	7	7	10-Aug-28	21-Aug-28
A10190	Electrical In-wall Rough-in	8	8	16-Aug-28	28-Aug-28
A10100	OH Mechanical Rough-in Hard Ceilings	3	3	21-Aug-28	24-Aug-28
A10130	Install Lighting Hard Ceilings	4	4	24-Aug-28	30-Aug-28
A10200	In-wall Plumbing	4	4	28-Aug-28	01-Sep-28
A10120	Install Flex Heads Hard Ceilings	3	3	30-Aug-28	05-Sep-28
A11840	In-wall Inspections	4	4	01-Sep-28	08-Sep-28
A10150	OH Inspections Hard Ceiling Areas	4	4	05-Sep-28	11-Sep-28
A11850	Hang Walls	7	7	08-Sep-28	19-Sep-28
A10140	Hang Hard Ceilings	6	6	11-Sep-28	19-Sep-28
A11860	Finish Walls	6	6	19-Sep-28	27-Sep-28
A10160	Finish Hard Ceilings	6	6	19-Sep-28	27-Sep-28
A10170	Prime And First Coat Hard Ceilings	3	3	27-Sep-28	02-Oct-28
A10300	Prime & First Coat CMU, Walls	5	5	27-Sep-28	04-Oct-28
A10040	Operable Glass Partitions	6	6	16-Nov-28	28-Nov-28
A10210	Install ACT Grid	5	5	21-Nov-28	30-Nov-28
A11880	Install Flooring Theater Lobby	3	3	28-Nov-28	01-Dec-28
A10030	Interior Store Front Glazing	3	3	28-Nov-28	01-Dec-28
A10290	Install Interior Glazing At Door (1603)	1	1	01-Dec-28	04-Dec-28
A10010	Wood Wall Paneling	6	6	01-Dec-28	11-Dec-28
A10230	Install Grills & Diffusers ACT Ceiilings	3	3	04-Dec-28	07-Dec-28
A10000	Perforated Metal Panel System	8	8	11-Dec-28	21-Dec-28

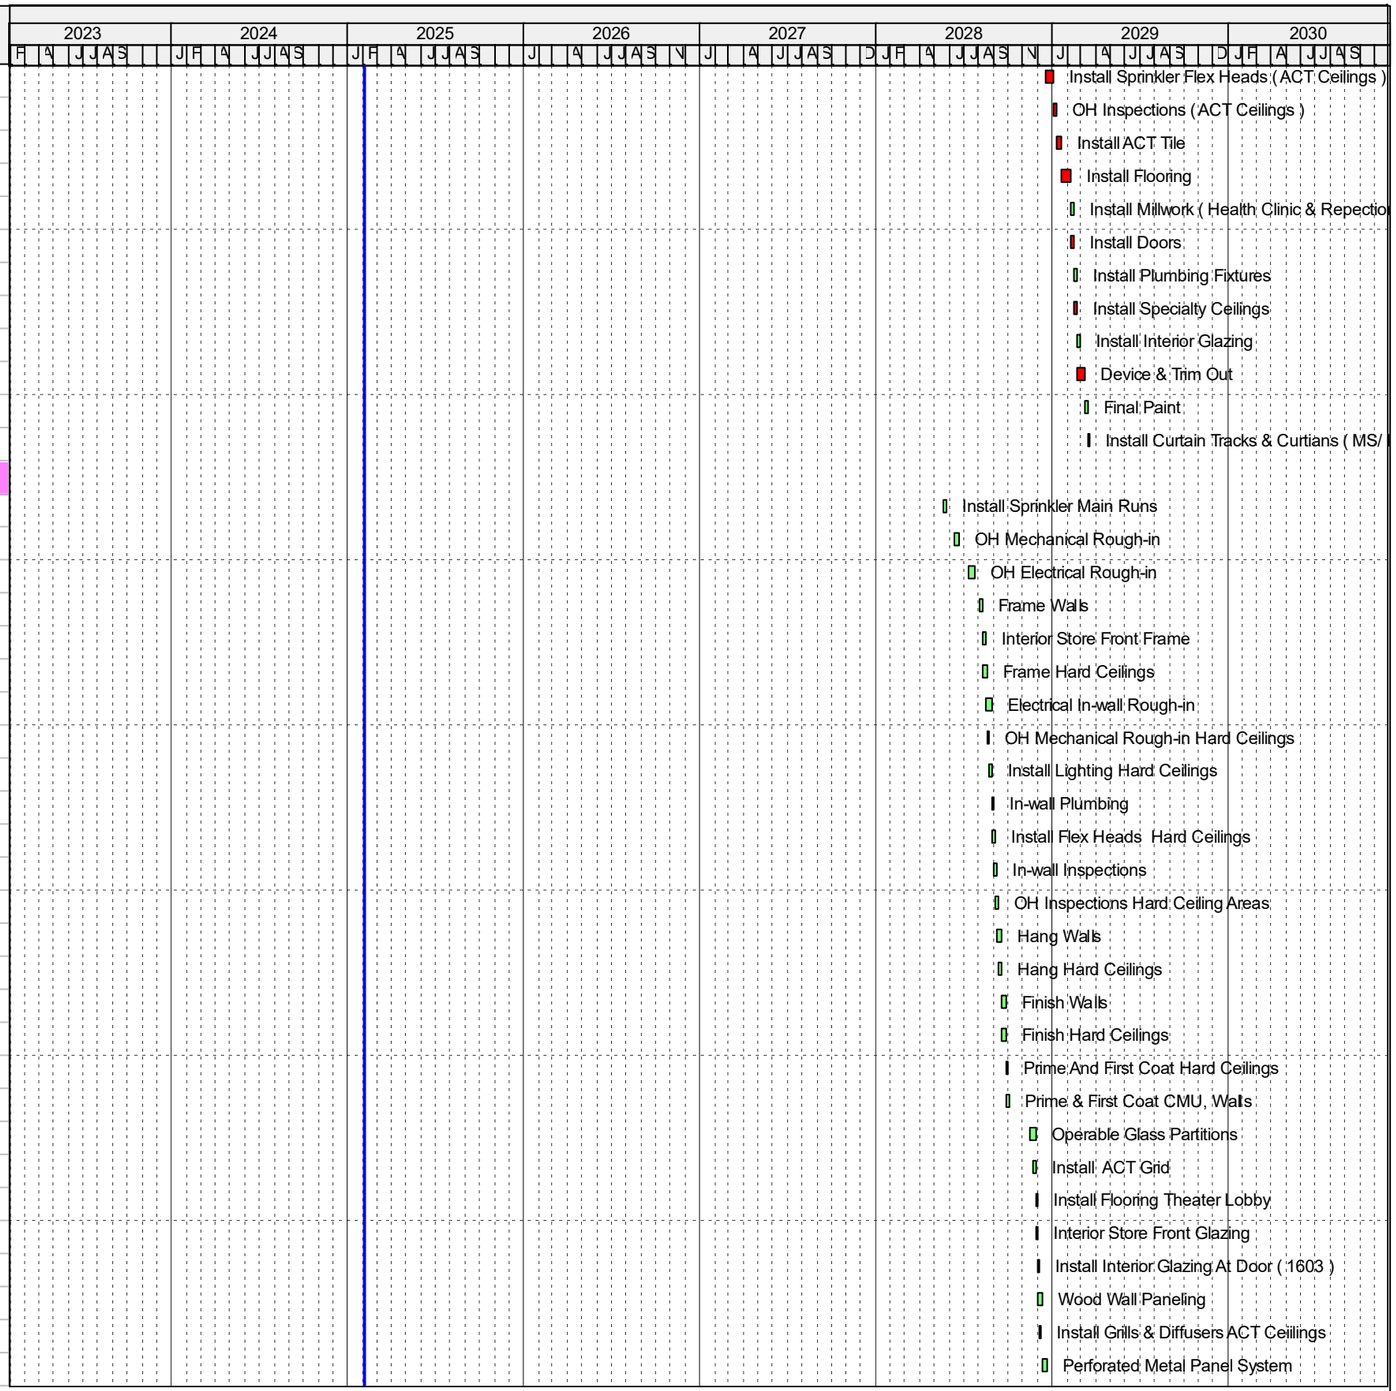


Activity ID	Activity Name	Orig Dur	Remaining Duration	Start	Finish
A10220	Install Lighting ACT Ceilings	4	4	19-Dec-28	26-Dec-28
A10240	Install Flex Heads ACT Ceilings	3	3	02-Jan-29	05-Jan-29
A10340	OH Inspections ACT Ceilings	5	5	05-Jan-29	12-Jan-29
A11870	Install ACT Tile	3	3	12-Jan-29	17-Jan-29
A10270	Install Flooring Dressing & Broadcast, Video Production Areas	3	3	15-Feb-29	20-Feb-29
A10280	Install Doors	2	2	20-Feb-29	22-Feb-29
A10080	Install Millwork At Ticketing & Dressing Room	3	3	20-Feb-29	23-Feb-29
A10250	Install Dressing Room Mirrors	2	2	23-Feb-29	27-Feb-29
A10330	Install Specialty Ceilings	6	6	23-Feb-29	05-Mar-29
A10260	Install Dressing Room Mirror Lights	2	2	27-Feb-29	01-Mar-29
A10320	Device & Trim Out	10	10	09-Mar-29	23-Mar-29
A10310	Final Paint (Walls & Ceiling)	4	4	23-Mar-29	29-Mar-29
Drama Class Room & Auditorium Area		201	201	17-May-28	06-Mar-29
Drama Class Room		189	189	05-Jun-28	06-Mar-29
A10460	Install Sound Deadening In Ceiling	3	3	05-Jun-28	08-Jun-28
A10360	Sprinkler Main Runs & Heads	6	6	08-Jun-28	16-Jun-28
A10430	OH Electrical Rough-in	6	6	22-Jun-28	30-Jun-28
A10350	Install OH Mechanical	8	8	30-Jun-28	13-Jul-28
A10440	Pull OH Electrical Power & LV Connections	5	5	13-Jul-28	20-Jul-28
A10380	Prime & First Coat CMU Walls	4	4	20-Jul-28	26-Jul-28
A9920	Install House Lighting	5	5	26-Jul-28	02-Aug-28
A10370	Fog Out Ceiling	3	3	02-Aug-28	07-Aug-28
A10470	Install Ceiling Reflectors	10	10	07-Aug-28	21-Aug-28
A9930	Install Speaker System	15	15	21-Aug-28	12-Sep-28
A9940	Install Flooring	8	8	30-Jan-29	09-Feb-29
A10390	Final Paint Walls	3	3	09-Feb-29	14-Feb-29
A10410	Install Drapery	2	2	14-Feb-29	16-Feb-29
A10420	Install Show Lighting	3	3	14-Feb-29	19-Feb-29
A10620	Aim Show Lighting	2	2	19-Feb-29	21-Feb-29
A10450	Install Masonite Finish Flooring	5	5	21-Feb-29	28-Feb-29
A10400	Install Seating	4	4	28-Feb-29	06-Mar-29
Auditorium		193	193	17-May-28	22-Feb-29
A9950	Install Scaffolding Dance Floor	3	3	17-May-28	22-May-28
A10710	Install Sound Deadening In Ceiling	4	4	22-May-28	26-May-28
A10520	Sprinkler Main Runs	5	5	26-May-28	05-Jun-28
A9960	OH Electrical Rough-in	8	8	05-Jun-28	15-Jun-28
A10510	OH Mechanical Rough-in	6	6	15-Jun-28	23-Jun-28
A10530	Frame Hard Ceiling	6	6	21-Aug-28	29-Aug-28
A10540	Electrical Rough-in Hard Ceilings	4	4	29-Aug-28	05-Sep-28
A10650	Frame Hard Clouds/ Reflectors	5	5	29-Aug-28	06-Sep-28

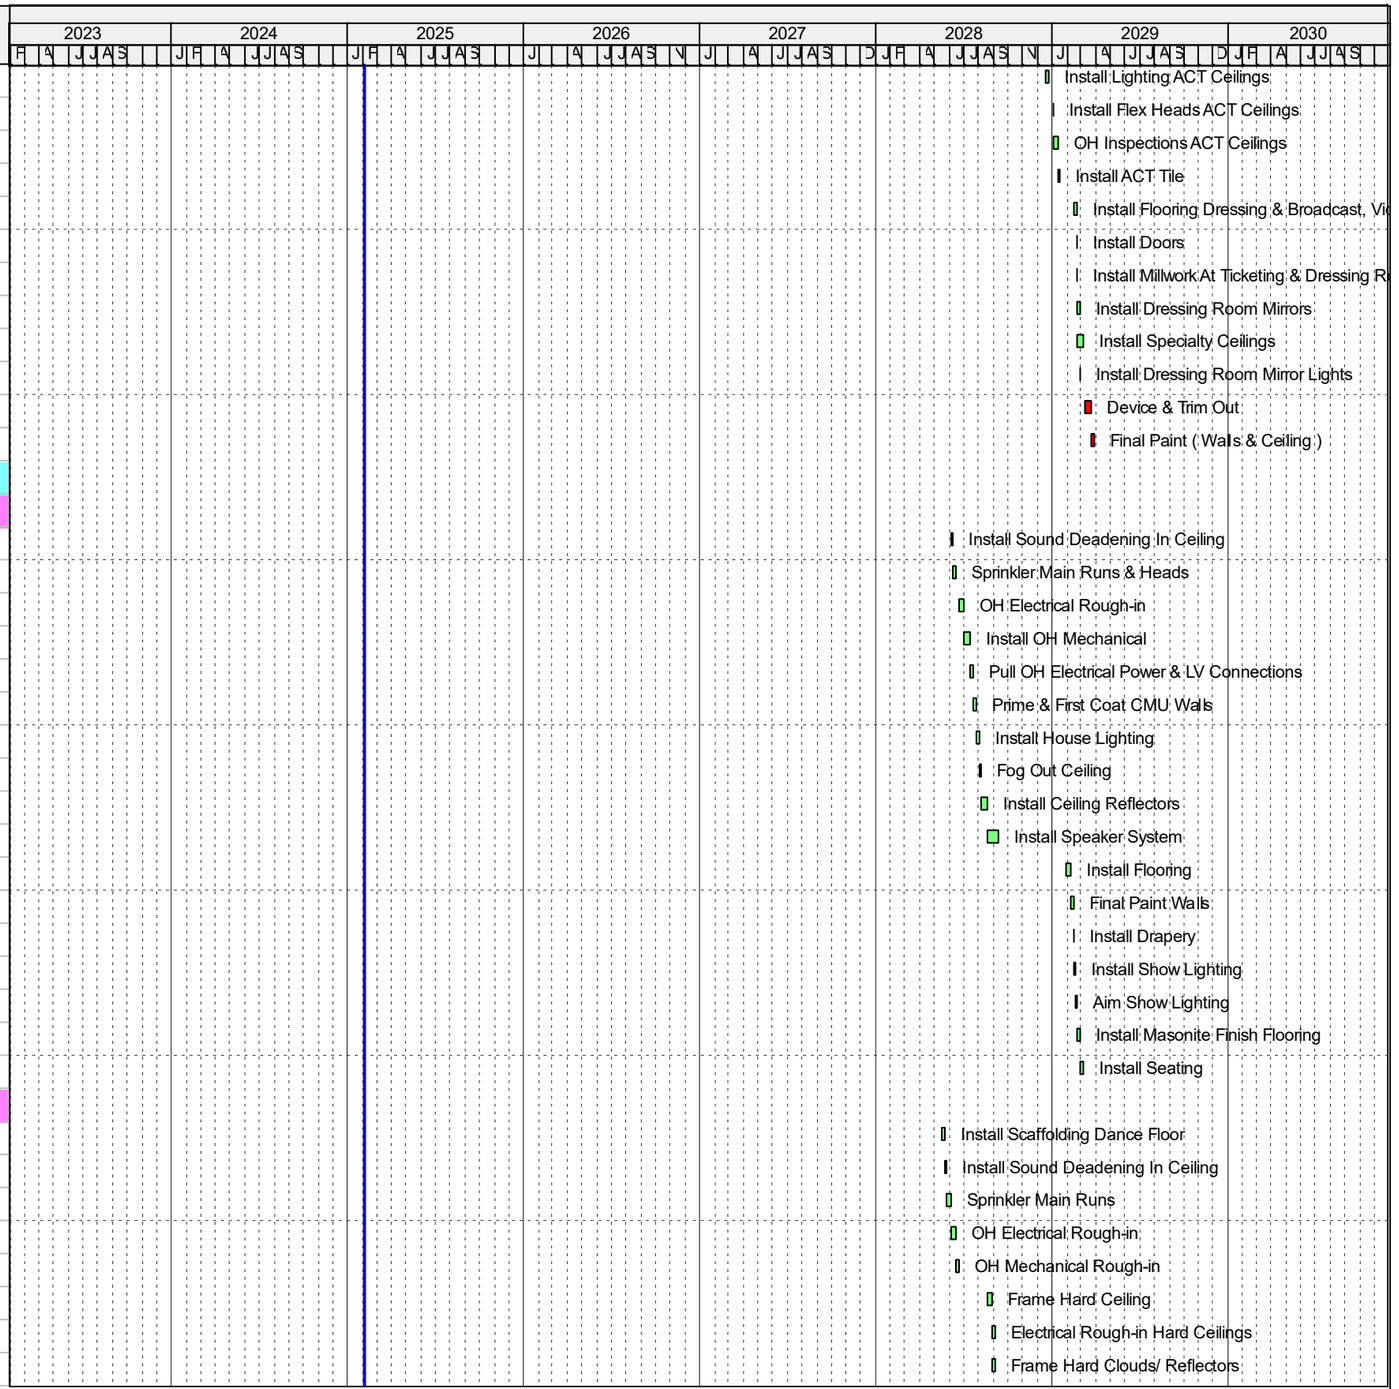

Activity ID	Activity Name	Orig Dur	Remaining Duration	Start	Finish
A10550	Install Grills & Diffusers Hard Ceilings	3	3	05-Sep-28	08-Sep-28
A10660	Install Flex Heads Clouds/ Reflectors	2	2	06-Sep-28	08-Sep-28
A10670	OH Inspections Clouds/ Reflectors	2	2	08-Sep-28	12-Sep-28
A10560	Install Flex Heads Hard Ceilings	2	2	08-Sep-28	12-Sep-28
A10570	OH Inspections Hard Ceiling	3	3	12-Sep-28	15-Sep-28
A10680	Hang Clouds/ Reflectors	4	4	12-Sep-28	18-Sep-28
A10580	Hang Hard Ceiling	4	4	15-Sep-28	21-Sep-28
A10690	Finish Clouds/ Reflectors	4	4	18-Sep-28	22-Sep-28
A10590	Finish Hard Ceiling	5	5	21-Sep-28	28-Sep-28
A10700	Prime & First Coat Clouds/ Reflectors	2	2	22-Sep-28	26-Sep-28
A10480	OH Electrical Power & LV Wire Pull	10	10	26-Sep-28	10-Oct-28
A10600	Prime & First Coat Hard Ceiling	2	2	28-Sep-28	02-Oct-28
A10490	Install House Lighting	4	4	10-Oct-28	16-Oct-28
A11790	Fog Out High Ceiling Area	3	3	16-Oct-28	19-Oct-28
A10610	Final Paint Clouds/ Reflectors	2	2	19-Oct-28	23-Oct-28
A10070	Install Speaker Systems	6	6	23-Oct-28	31-Oct-28
A10500	Install Show Lighting	7	7	23-Oct-28	01-Nov-28
A10630	Break Down Scaffolding Dance Floor	2	2	01-Nov-28	03-Nov-28
A10060	Install Stage Flooring	4	4	01-Nov-28	07-Nov-28
A11800	Final Paint Walls Ceiling To 5 Foot AFF	4	4	03-Nov-28	09-Nov-28
A10050	Aim Show Lighting	4	4	07-Nov-28	14-Nov-28
A10730	Polish Concrete	4	4	09-Nov-28	16-Nov-28
A10640	Install Drapery	4	4	14-Nov-28	20-Nov-28
A10890	Install Stage Floor Masonite	2	2	20-Nov-28	22-Nov-28
A10740	Install Carpet & LVT	4	4	09-Feb-29	15-Feb-29
A10750	Install Doors	2	2	15-Feb-29	19-Feb-29
A10720	Install Seating	3	3	15-Feb-29	20-Feb-29
A11810	Final Paint Walls 5 Foot AFF To FF	2	2	20-Feb-29	22-Feb-29
Scene Shop		192	192	26-May-28	02-Mar-29
A10860	Install Sound Deadening In Ceiling	3	3	26-May-28	01-Jun-28
A9970	Sprinkler Main Runs & Heads	3	3	05-Jun-28	08-Jun-28
A10760	OH Electrical Rough-in	5	5	15-Jun-28	22-Jun-28
A9980	Install OH Mechanical	5	5	23-Jun-28	30-Jun-28
A10790	Pull Electrical & LV OH	3	3	30-Jun-28	06-Jul-28
A10770	Install Lighting	3	3	06-Jul-28	11-Jul-28
A10810	Fog Out Ceiling	3	3	19-Oct-28	24-Oct-28
A10800	Prime & First Coat Walls	3	3	24-Oct-28	27-Oct-28
A10780	Install Cord Reels	2	2	27-Oct-28	31-Oct-28
A10820	Install Flooring	2	2	15-Feb-29	19-Feb-29
A10830	Install Millwork	2	2	19-Feb-29	21-Feb-29

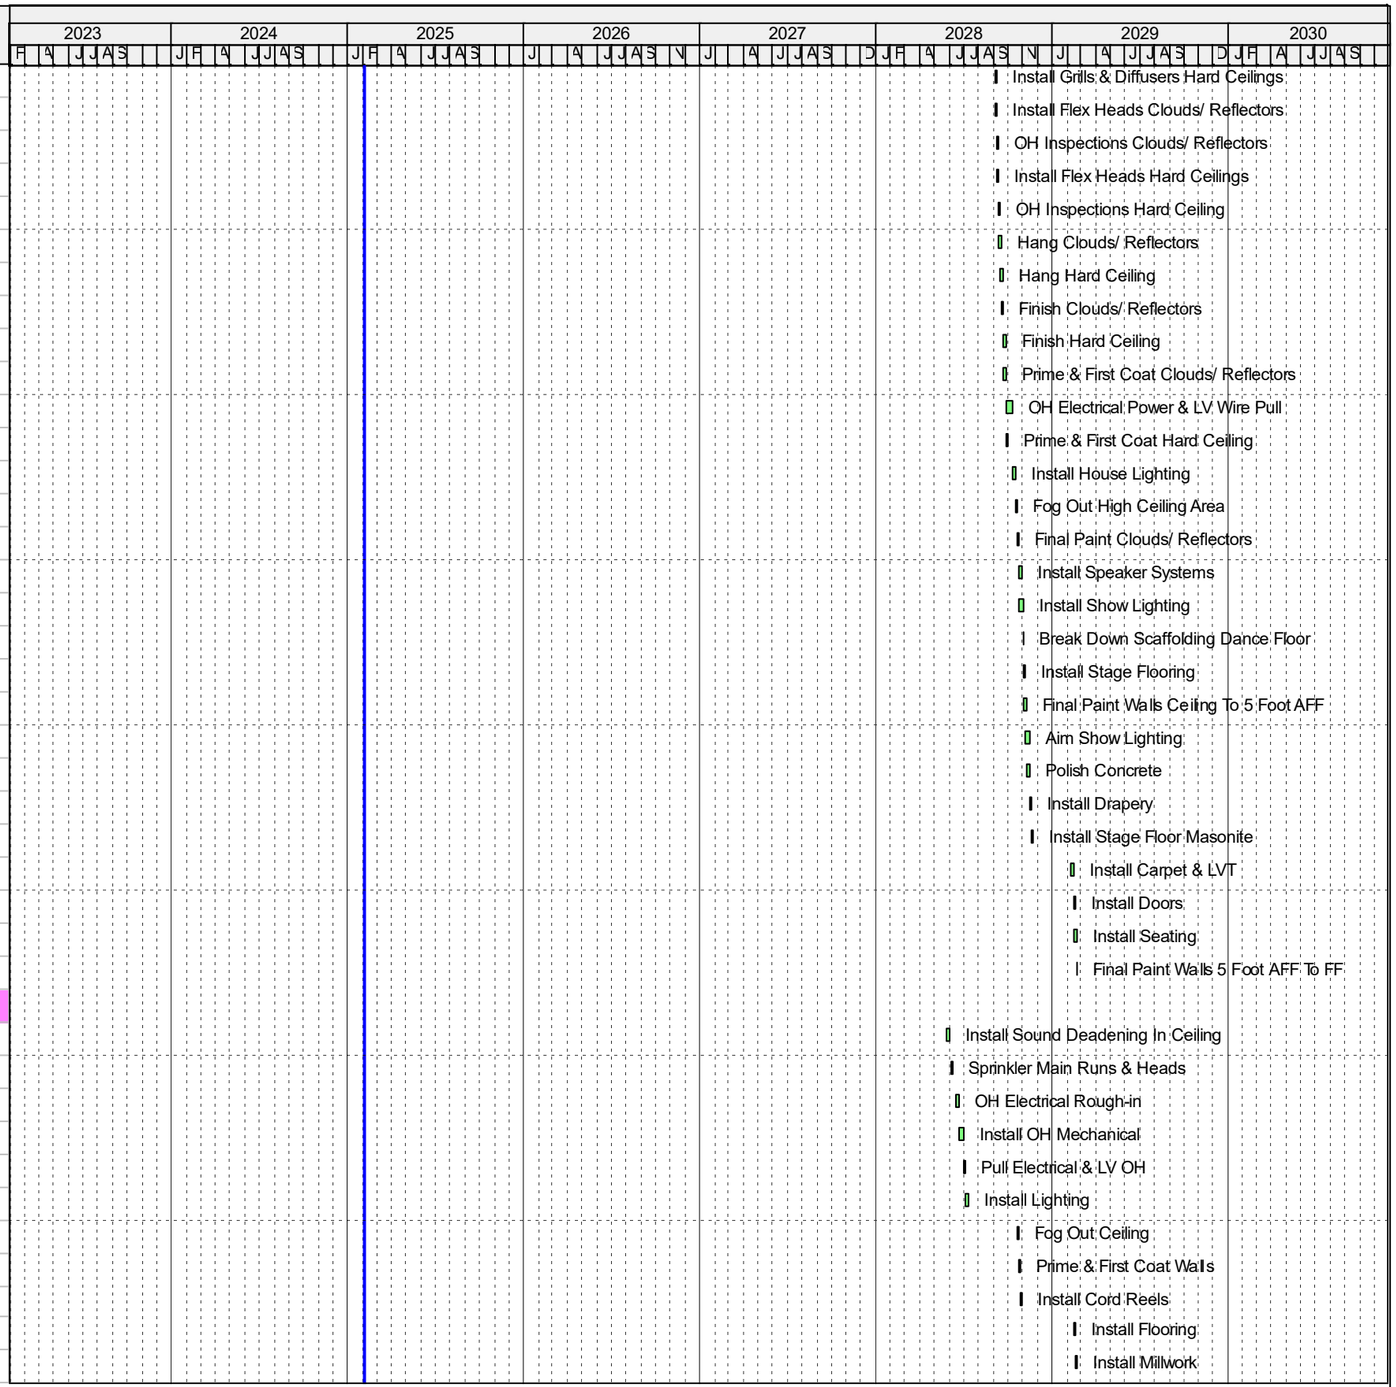

Activity ID	Activity Name	Orig Dur	Remaining Duration	Start	Finish
A10840	Device & Trim Out	5	5	21-Feb-29	28-Feb-29
A10850	Final Paint	2	2	28-Feb-29	02-Mar-29

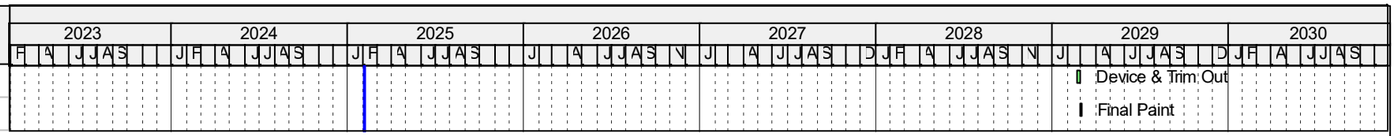


Remaining Level of Effort
Actual Level of Effort
Actual Work
Remaining Work
Critical Remaining Work
Summary Milestones
Critical Milestones
Milestone

Sequoyah Middle and High School GMP Schedule

Gilbane

Sequoyah Middle School-High School
Phase 1
Site Logistics Plan

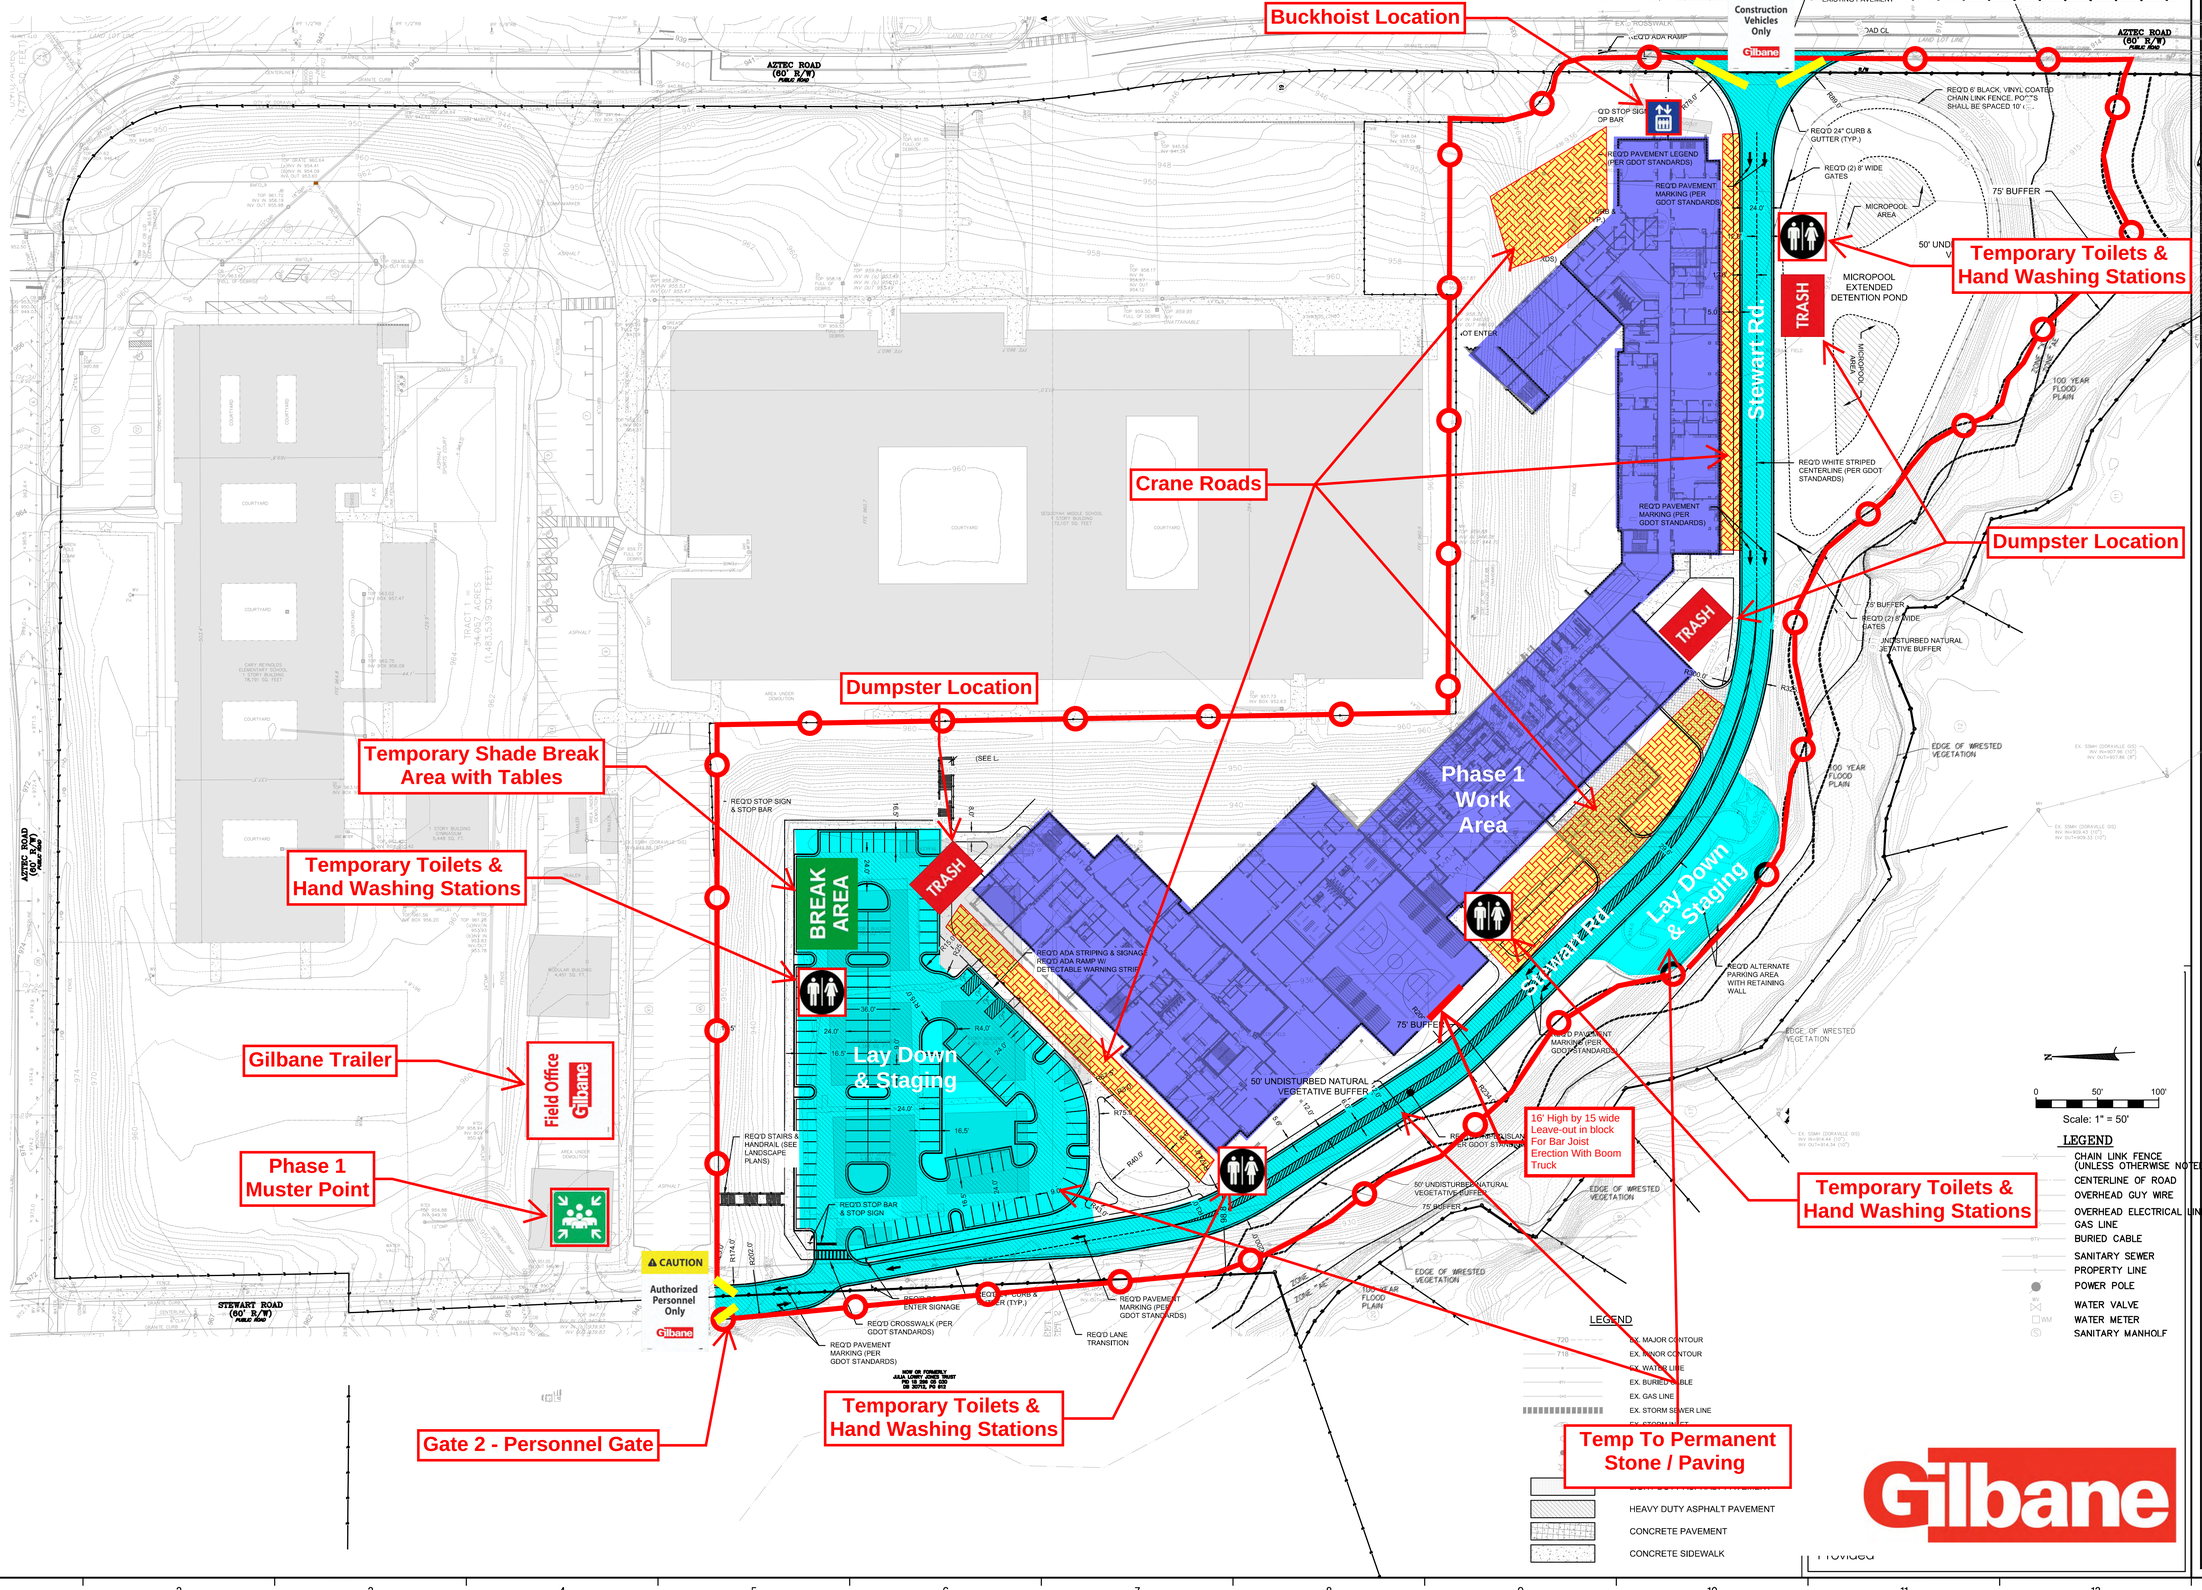

GMC
6120 POWERS FERRY RD NW SUITE 200
ATLANTA, GA 30339
T 770.952.2481
GMCNETWORK.COM

ISSUE	DATE
SCHEMATIC DESIGN	09/15/2023
DESIGN DEVELOPMENT	02/23/2024
DRAWN BY:	X. XXX
CHECKED BY:	X. XXX

SEQUOYAH HIGH AND MIDDLE SCHOOL
3456 AZTEC ROAD #2702
DORAVILLE, GA 30340


GMC PROJECT #CATL_____

SITE PLAN

C-101

DRAWING FILE: T:\1 Projects\GA\DeKalb County School District\CATL230020 - Sequoyah Middle & High School\10 DWG\XTR PLANS\02 SHEETS\03 Civil\C-100 OVERALL SITE PLAN.dwg
PLOTTED: Feb 21, 2024 - 7:25pm

Sequoyah Middle School-High School
Phase 2
Site Logistics Plan

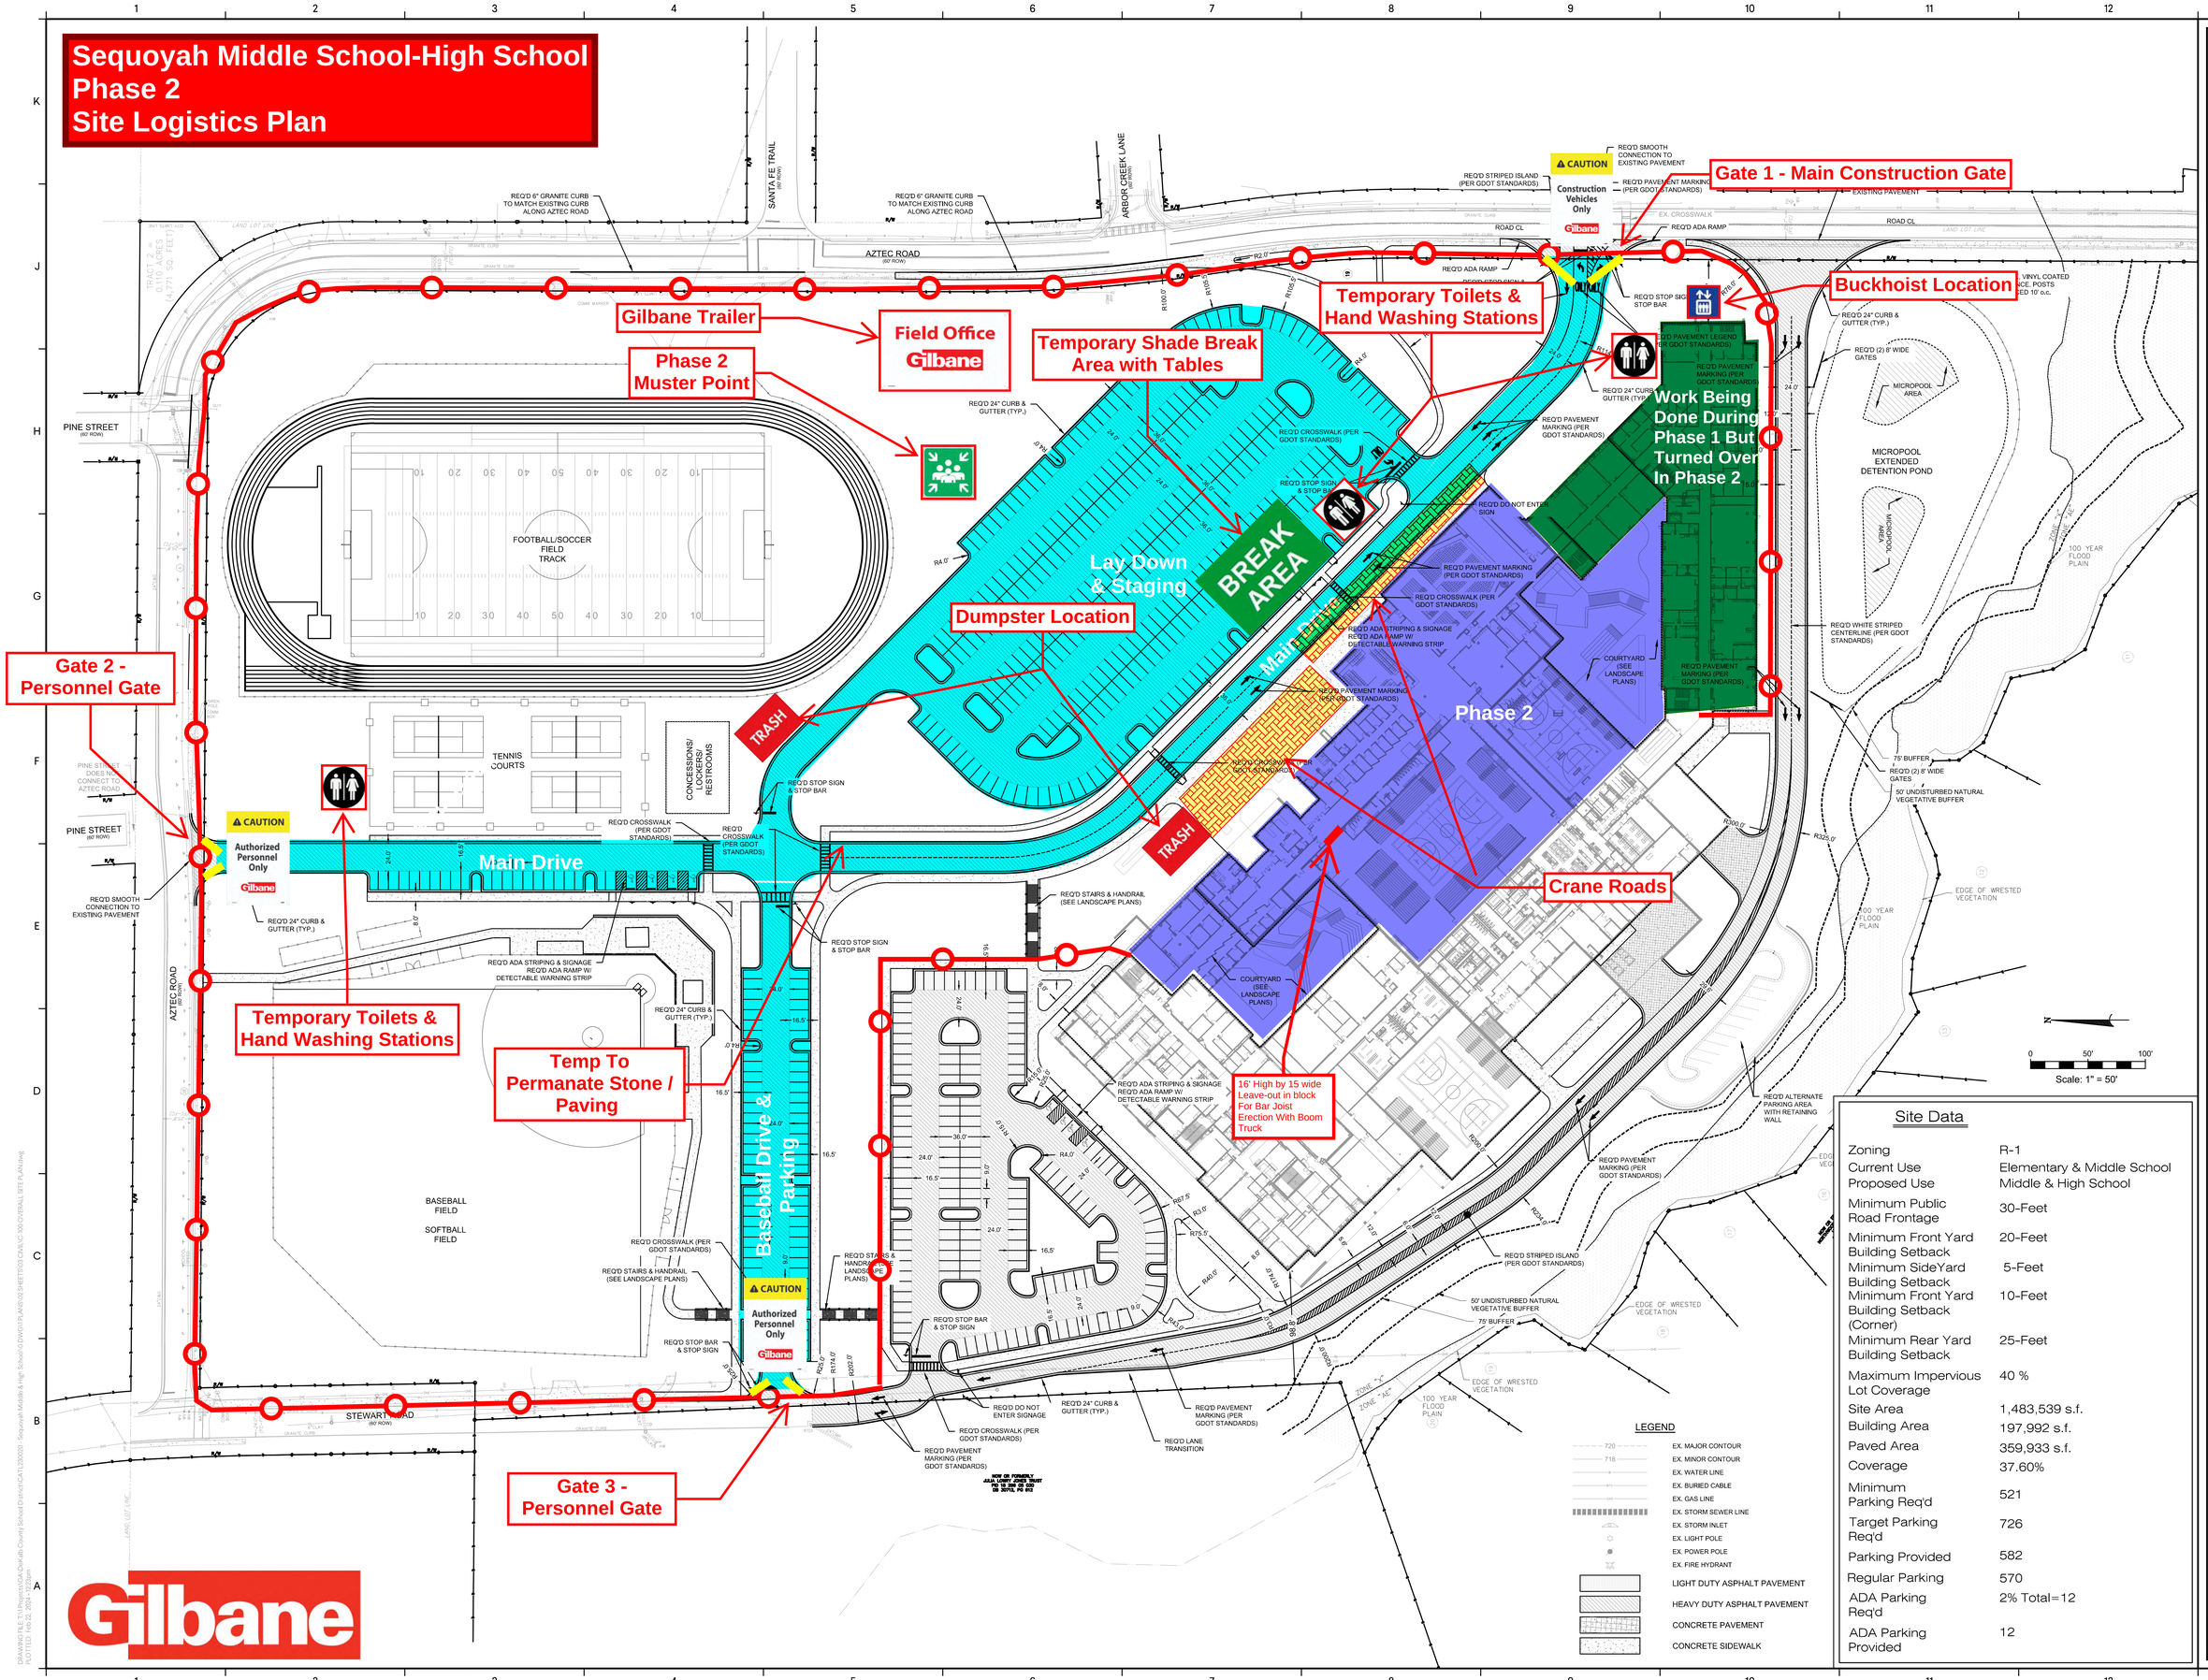

Site Data

Zoning	R-1
Current Use Proposed Use	Elementary & Middle School Middle & High School
Minimum Public Road Frontage	30-Feet
Minimum Front Yard Building Setback	20-Feet
Minimum SideYard Building Setback	5-Feet
Minimum Front Yard Building Setback (Corner)	10-Feet
Minimum Rear Yard Building Setback	25-Feet
Maximum Impervious Lot Coverage	40 %
Site Area	1,483,539 s.f.
Building Area	197,992 s.f.
Paved Area	359,933 s.f.
Coverage	37.60%
Minimum Parking Req'd	521
Target Parking Req'd	726
Parking Provided	582
Regular Parking	570
ADA Parking Req'd	2% Total=12
ADA Parking Provided	12

LEGEND

- EX. MAJOR CONTOUR
- EX. MINOR CONTOUR
- EX. WATER LINE
- EX. BURIED CABLE
- EX. GAS LINE
- EX. STORM SEWER LINE
- EX. STORM INLET
- EX. LIGHT POLE
- EX. POWER POLE
- EX. FIRE HYDRANT
- LIGHT DUTY ASPHALT PAVEMENT
- HEAVY DUTY ASPHALT PAVEMENT
- CONCRETE PAVEMENT
- CONCRETE SIDEWALK

GMC
6120 POWERS FERRY RD NW SUITE 200
ATLANTA, GA 30339
T 770.952.2481
GMCNETWORK.COM

ISSUE	DATE
SCHEMATIC DESIGN	09/15/2023
DESIGN DEVELOPMENT	02/22/2024
DRAWN BY	X. XXX
CHECKED BY	X. XXX

SEQUOYAH HIGH AND MIDDLE SCHOOL
3456 AZTEC ROAD #2702
DORAVILLE, GA 30340

GMC PROJECT #CATL_____

SITE PLAN

C-101

DRAWING FILE: T:\Projects\GA\DeKalb County School District\CATL\240002 - Sequoyah Middle & High School\0 DWG\1 PLANS\02 SHEETS\03 Civil\C-101 SCHOOL SITE PLAN.dwg
PLOTTED: Feb 22, 2024 - 2:59pm

Supporting Documentation

EXHIBIT A - 100% CD DRAWING LOG

Gilbane Building Company

Printed on Thu Dec 19, 2024 at 11:35 am EST

Job #: B10134.000 Middle School And High School At Sequoyah
3456 Aztec Road
Doraville, Georgia 30340

Current Drawings

Drawing No.	Drawing Title	Revision	Drawing Date	Received Date	Set
Architectural					
A1.00	LEVEL 00 - FLOOR PLAN	2	12/13/2024	12/13/2024	100% CONSTRUCTION DRAWINGS (12/13/24)
A1.01	LEVEL 01 - FLOOR PLAN	2	12/13/2024	12/13/2024	100% CONSTRUCTION DRAWINGS (12/13/24)
A1.02	LEVEL 02 - FLOOR PLAN	2	12/13/2024	12/13/2024	100% CONSTRUCTION DRAWINGS (12/13/24)
A1.03	LEVEL 03 - FLOOR PLAN	2	12/13/2024	12/13/2024	100% CONSTRUCTION DRAWINGS (12/13/24)
A1.04	LEVEL 04 - FLOOR PLAN	2	12/13/2024	12/13/2024	100% CONSTRUCTION DRAWINGS (12/13/24)
A1.10A	LEVEL 00 - AREA A - FLOOR PLAN	2	12/13/2024	12/13/2024	100% CONSTRUCTION DRAWINGS (12/13/24)
A1.10B	LEVEL 00 - AREA B - FLOOR PLAN	2	12/13/2024	12/13/2024	100% CONSTRUCTION DRAWINGS (12/13/24)
A1.10C	LEVEL 00 - AREA C - FLOOR PLAN	2	12/13/2024	12/13/2024	100% CONSTRUCTION DRAWINGS (12/13/24)
A1.10D	LEVEL 00 - AREA D - FLOOR PLAN	2	12/13/2024	12/13/2024	100% CONSTRUCTION DRAWINGS (12/13/24)
A1.10H	LEVEL 00 - AREA H - FLOOR PLAN	2	12/13/2024	12/13/2024	100% CONSTRUCTION DRAWINGS (12/13/24)
A1.10J	LEVEL 00 - AREA J - FLOOR PLAN	2	12/13/2024	12/13/2024	100% CONSTRUCTION DRAWINGS (12/13/24)
A1.10K	LEVEL 00 - AREA K - FLOOR PLAN	2	12/13/2024	12/13/2024	100% CONSTRUCTION DRAWINGS (12/13/24)
A1.11A	LEVEL 01 - AREA A - FLOOR PLAN	2	12/13/2024	12/13/2024	100% CONSTRUCTION DRAWINGS (12/13/24)
A1.11B	LEVEL 01 - AREA B - FLOOR PLAN	2	12/13/2024	12/13/2024	100% CONSTRUCTION DRAWINGS (12/13/24)
A1.11D	LEVEL 01 - AREA D - FLOOR PLAN	2	12/13/2024	12/13/2024	100% CONSTRUCTION DRAWINGS (12/13/24)
A1.11E	LEVEL 01 - AREA E - FLOOR PLAN	2	12/13/2024	12/13/2024	100% CONSTRUCTION DRAWINGS (12/13/24)
A1.11F	LEVEL 01 - AREA F - FLOOR PLAN	2	12/13/2024	12/13/2024	100% CONSTRUCTION DRAWINGS (12/13/24)
A1.11G	LEVEL 01 - AREA G - FLOOR PLAN	2	12/13/2024	12/13/2024	100% CONSTRUCTION DRAWINGS (12/13/24)
A1.11H	LEVEL 01 - AREA H - FLOOR PLAN	2	12/13/2024	12/13/2024	100% CONSTRUCTION DRAWINGS (12/13/24)
A1.11J	LEVEL 01 - AREA J - FLOOR PLAN	2	12/13/2024	12/13/2024	100% CONSTRUCTION DRAWINGS

EXHIBIT A - 100% CD DRAWING LOG

Gilbane Building Company

Printed on Thu Dec 19, 2024 at 11:35 am EST

Job #: B10134.000 Middle School And High School At Sequoyah
3456 Aztec Road
Doraville, Georgia 30340

Drawing No.	Drawing Title	Revision	Drawing Date	Received Date	Set
					(12/13/24)
A1.11K	LEVEL 01 - AREA K - FLOOR	1	12/13/2024	12/13/2024	100% CONSTRUCTION DRAWINGS (12/13/24)
A1.12A	LEVEL 02 - AREA A - FLOOR PLAN	2	12/13/2024	12/13/2024	100% CONSTRUCTION DRAWINGS (12/13/24)
A1.12B	LEVEL 02 - AREA B - FLOOR PLAN	2	12/13/2024	12/13/2024	100% CONSTRUCTION DRAWINGS (12/13/24)
A1.12E	LEVEL 02 - AREA E - FLOOR PLAN	2	12/13/2024	12/13/2024	100% CONSTRUCTION DRAWINGS (12/13/24)
A1.12F	LEVEL 02 - AREA F - FLOOR PLAN	2	12/13/2024	12/13/2024	100% CONSTRUCTION DRAWINGS (12/13/24)
A1.12G	LEVEL 02 - AREA G - FLOOR PLAN	2	12/13/2024	12/13/2024	100% CONSTRUCTION DRAWINGS (12/13/24)
A1.12J	LEVEL 02 - AREA J - FLOOR PLAN	2	12/13/2024	12/13/2024	100% CONSTRUCTION DRAWINGS (12/13/24)
A1.12K	LEVEL 02 - AREA K - FLOOR PLAN	2	12/13/2024	12/13/2024	100% CONSTRUCTION DRAWINGS (12/13/24)
A1.13A	LEVEL 03 - AREA A - FLOOR PLAN	2	12/13/2024	12/13/2024	100% CONSTRUCTION DRAWINGS (12/13/24)
A1.13B	LEVEL 03 - AREA B - FLOOR PLAN	2	12/13/2024	12/13/2024	100% CONSTRUCTION DRAWINGS (12/13/24)
A1.13J	LEVEL 03 - AREA J - FLOOR PLAN	2	12/13/2024	12/13/2024	100% CONSTRUCTION DRAWINGS (12/13/24)
A1.13K	LEVEL 03 - AREA K - FLOOR PLAN	2	12/13/2024	12/13/2024	100% CONSTRUCTION DRAWINGS (12/13/24)
A1.14J	LEVEL 04 - AREA J - FLOOR PLAN	2	12/13/2024	12/13/2024	100% CONSTRUCTION DRAWINGS (12/13/24)
A1.14K	LEVEL 04 - AREA K - FLOOR PLAN	2	12/13/2024	12/13/2024	100% CONSTRUCTION DRAWINGS (12/13/24)
A1.20	PLAN DETAILS	2	12/13/2024	12/13/2024	100% CONSTRUCTION DRAWINGS (12/13/24)
A1.21	PLAN DETAILS	2	12/13/2024	12/13/2024	100% CONSTRUCTION DRAWINGS (12/13/24)
A1.22	PLAN DETAILS	2	12/13/2024	12/13/2024	100% CONSTRUCTION DRAWINGS (12/13/24)
A1.23	PLAN DETAILS	1	12/13/2024	12/13/2024	100% CONSTRUCTION DRAWINGS (12/13/24)
A1.30	PERFORMING ARTS CENTER - ENLARGED PLANS	1	12/13/2024	12/13/2024	100% CONSTRUCTION DRAWINGS (12/13/24)
A1.31	PERFORMING ARTS CENTER - ENLARGED PLANS	1	12/13/2024	12/13/2024	100% CONSTRUCTION DRAWINGS (12/13/24)
A1.32	PERFORMING ARTS CENTER - REFLECTED CEILING PLANS	1	12/13/2024	12/13/2024	100% CONSTRUCTION DRAWINGS (12/13/24)
A1.33	PERFORMING ARTS CENTER - SECTION + DETAILS	1	12/13/2024	12/13/2024	100% CONSTRUCTION DRAWINGS (12/13/24)

EXHIBIT A - 100% CD DRAWING LOG

Gilbane Building Company

Printed on Thu Dec 19, 2024 at 11:35 am EST

Job #: B10134.000 Middle School And High School At Sequoyah
3456 Aztec Road
Doraville, Georgia 30340

Drawing No.	Drawing Title	Revision	Drawing Date	Received Date	Set
A1.34	PERFORMING ARTS CENTER - FINISH PLANS	1	12/13/2024	12/13/2024	100% CONSTRUCTION DRAWINGS (12/13/24)
A1.35	PERFORMING ARTS CENTER - INT ELEV	0	12/13/2024	12/13/2024	100% CONSTRUCTION DRAWINGS (12/13/24)
A1.36	PERFORMING ARTS CENTER - VERTICAL CIRCULATION	1	12/13/2024	12/13/2024	100% CONSTRUCTION DRAWINGS (12/13/24)
A1.40	HS GYMNASIUMS - ENLARGED PLANS	3	12/13/2024	12/13/2024	100% CONSTRUCTION DRAWINGS (12/13/24)
A1.41	MS GYMNASIUM - ENLARGED PLAN + DETAILS	0	12/13/2024	12/13/2024	100% CONSTRUCTION DRAWINGS (12/13/24)
A1.42	HS GYMNASIUM - DETAILS	0	12/13/2024	12/13/2024	100% CONSTRUCTION DRAWINGS (12/13/24)
A2.00	LEVEL 00 - REFLECTED CEILING PLAN	2	12/13/2024	12/13/2024	100% CONSTRUCTION DRAWINGS (12/13/24)
A2.01	LEVEL 01 - REFLECTED CEILING PLAN	2	12/13/2024	12/13/2024	100% CONSTRUCTION DRAWINGS (12/13/24)
A2.02	LEVEL 02 - REFLECTED CEILING PLAN	2	12/13/2024	12/13/2024	100% CONSTRUCTION DRAWINGS (12/13/24)
A2.03	LEVEL 03 - REFLECTED CEILING PLAN	2	12/13/2024	12/13/2024	100% CONSTRUCTION DRAWINGS (12/13/24)
A2.04	LEVEL 04 - REFLECTED CEILING PLAN	2	12/13/2024	12/13/2024	100% CONSTRUCTION DRAWINGS (12/13/24)
A2.10A	LEVEL 00 - AREA A - REFLECTED CEILING PLAN	2	12/13/2024	12/13/2024	100% CONSTRUCTION DRAWINGS (12/13/24)
A2.10B	LEVEL 00 - AREA B - REFLECTED CEILING PLAN	2	12/13/2024	12/13/2024	100% CONSTRUCTION DRAWINGS (12/13/24)
A2.10C	LEVEL 00 - AREA C - REFLECTED CEILING PLAN	2	12/13/2024	12/13/2024	100% CONSTRUCTION DRAWINGS (12/13/24)
A2.10D	LEVEL 00 - AREA D - REFLECTED CEILING PLAN.	2	12/13/2024	12/13/2024	100% CONSTRUCTION DRAWINGS (12/13/24)
A2.10H	LEVEL 00 - AREA H - REFLECTED CEILING PLAN	2	12/13/2024	12/13/2024	100% CONSTRUCTION DRAWINGS (12/13/24)
A2.10J	LEVEL 00 - AREA J - REFLECTED CEILING PLAN	2	12/13/2024	12/13/2024	100% CONSTRUCTION DRAWINGS (12/13/24)
A2.10K	LEVEL 00 - AREAS K - REFLECTED CEILING PLAN	2	12/13/2024	12/13/2024	100% CONSTRUCTION DRAWINGS (12/13/24)
A2.11A	LEVEL 01 - AREA A - REFLECTED CEILING PLAN.	2	12/13/2024	12/13/2024	100% CONSTRUCTION DRAWINGS (12/13/24)
A2.11B	LEVEL 01 - AREA B - REFLECTED CEILING PLAN.	2	12/13/2024	12/13/2024	100% CONSTRUCTION DRAWINGS (12/13/24)
A2.11D	LEVEL 01 - AREA D - REFLECTED CEILING PLAN.	2	12/13/2024	12/13/2024	100% CONSTRUCTION DRAWINGS (12/13/24)
A2.11E	LEVEL 01 - AREA E - REFLECTED CEILING PLAN.	2	12/13/2024	12/13/2024	100% CONSTRUCTION DRAWINGS (12/13/24)
A2.11F	LEVEL 01 - AREA F - REFLECTED CEILING PLAN	2	12/13/2024	12/13/2024	100% CONSTRUCTION DRAWINGS

EXHIBIT A - 100% CD DRAWING LOG

Gilbane Building Company

Printed on Thu Dec 19, 2024 at 11:35 am EST

Job #: B10134.000 Middle School And High School At Sequoyah
3456 Aztec Road
Doraville, Georgia 30340

Drawing No.	Drawing Title	Revision	Drawing Date	Received Date	Set
					(12/13/24)
A2.11G	LEVEL 01 - AREA G - REFLECTED CEILING PLAN	2	12/13/2024	12/13/2024	100% CONSTRUCTION DRAWINGS (12/13/24)
A2.11H	LEVEL 01 - AREA H - REFLECTED CEILING PLAN.	2	12/13/2024	12/13/2024	100% CONSTRUCTION DRAWINGS (12/13/24)
A2.11J	LEVEL 01 - AREA J - REFLECTED CEILING PLAN	2	12/13/2024	12/13/2024	100% CONSTRUCTION DRAWINGS (12/13/24)
A2.11K	LEVEL 01 - AREAS K - REFLECTED CEILING PLAN	2	12/13/2024	12/13/2024	100% CONSTRUCTION DRAWINGS (12/13/24)
A2.12A	LEVEL 02 - AREA A - REFLECTED CEILING PLAN	2	12/13/2024	12/13/2024	100% CONSTRUCTION DRAWINGS (12/13/24)
A2.12B	LEVEL 02 - AREA B - REFLECTED CEILING PLAN.	2	12/13/2024	12/13/2024	100% CONSTRUCTION DRAWINGS (12/13/24)
A2.12E	LEVEL 02 - AREA E - REFLECTED CEILING PLAN	0	12/13/2024	12/13/2024	100% CONSTRUCTION DRAWINGS (12/13/24)
A2.12F	LEVEL 02 - AREA F - REFLECTED CEILING PLAN	0	12/13/2024	12/13/2024	100% CONSTRUCTION DRAWINGS (12/13/24)
A2.12G	LEVEL 02 - AREA G - REFLECTED CEILING PLAN	1	12/13/2024	12/13/2024	100% CONSTRUCTION DRAWINGS (12/13/24)
A2.12J	LEVEL 02 - AREA J - REFLECTED CEILING PLAN	2	12/13/2024	12/13/2024	100% CONSTRUCTION DRAWINGS (12/13/24)
A2.12K	LEVEL 02 - AREA K - REFECTED CEILING PLAN	2	12/13/2024	12/13/2024	100% CONSTRUCTION DRAWINGS (12/13/24)
A2.13A	LEVEL 03 - AREA A - REFLECTED CEILING PLAN.	2	12/13/2024	12/13/2024	100% CONSTRUCTION DRAWINGS (12/13/24)
A2.13B	LEVEL 03 - AREA B - REFLECTED CEILING PLAN.	2	12/13/2024	12/13/2024	100% CONSTRUCTION DRAWINGS (12/13/24)
A2.13J	LEVEL 03 - AREA J - REFLECTED CEILING PLAN	2	12/13/2024	12/13/2024	100% CONSTRUCTION DRAWINGS (12/13/24)
A2.13K	LEVEL 03 - AREA K - REFLECTED CEILING PLAN	2	12/13/2024	12/13/2024	100% CONSTRUCTION DRAWINGS (12/13/24)
A2.14J	LEVEL 04 - AREA J - REFLECTED CEILING PLAN	2	12/13/2024	12/13/2024	100% CONSTRUCTION DRAWINGS (12/13/24)
A2.14K	LEVEL 04 - AREA K - REFLECTED CEILING PLAN	2	12/13/2024	12/13/2024	100% CONSTRUCTION DRAWINGS (12/13/24)
A2.20	REFLECTED CEILING PLAN DETAILS	2	12/13/2024	12/13/2024	100% CONSTRUCTION DRAWINGS (12/13/24)
A2.21	REFLECTED CEILING PLAN DETAILS	2	12/13/2024	12/13/2024	100% CONSTRUCTION DRAWINGS (12/13/24)
A3.00	OVERALL ROOF PLAN	2	12/13/2024	12/13/2024	100% CONSTRUCTION DRAWINGS (12/13/24)
A3.10A	ROOF PLAN - AREA A	2	12/13/2024	12/13/2024	100% CONSTRUCTION DRAWINGS (12/13/24)
A3.10B	ROOF PLAN - AREA B	2	12/13/2024	12/13/2024	100% CONSTRUCTION DRAWINGS (12/13/24)

EXHIBIT A - 100% CD DRAWING LOG

Gilbane Building Company

Printed on Thu Dec 19, 2024 at 11:35 am EST

Job #: B10134.000 Middle School And High School At Sequoyah
3456 Aztec Road
Doraville, Georgia 30340

Drawing No.	Drawing Title	Revision	Drawing Date	Received Date	Set
A3.10C	ROOF PLAN - AREAC	2	12/13/2024	12/13/2024	100% CONSTRUCTION DRAWINGS (12/13/24)
A3.10D	ROOF PLAN - AREA D	2	12/13/2024	12/13/2024	100% CONSTRUCTION DRAWINGS (12/13/24)
A3.10E	ROOF PLAN - AREA E	2	12/13/2024	12/13/2024	100% CONSTRUCTION DRAWINGS (12/13/24)
A3.10F	ROOF PLAN - AREA F	2	12/13/2024	12/13/2024	100% CONSTRUCTION DRAWINGS (12/13/24)
A3.10G	ROOF PLAN - AREA G	2	12/13/2024	12/13/2024	100% CONSTRUCTION DRAWINGS (12/13/24)
A3.10H	ROOF PLAN - AREA H	2	12/13/2024	12/13/2024	100% CONSTRUCTION DRAWINGS (12/13/24)
A3.10J	ROOF PLAN - AREA J	2	12/13/2024	12/13/2024	100% CONSTRUCTION DRAWINGS (12/13/24)
A3.10K	ROOF PLAN - AREA K	2	12/13/2024	12/13/2024	100% CONSTRUCTION DRAWINGS (12/13/24)
A3.20	ROOF DETAILS	2	12/13/2024	12/13/2024	100% CONSTRUCTION DRAWINGS (12/13/24)
A3.21	ROOF DETAIL	1	12/13/2024	12/13/2024	100% CONSTRUCTION DRAWINGS (12/13/24)
A3.30	CANOPY PLANS	2	12/13/2024	12/13/2024	100% CONSTRUCTION DRAWINGS (12/13/24)
A3.31	CANOPY PLANS	2	12/13/2024	12/13/2024	100% CONSTRUCTION DRAWINGS (12/13/24)
A3.32	CANOPY AXON	0	12/13/2024	12/13/2024	100% CONSTRUCTION DRAWINGS (12/13/24)
A3.33	CANOPY PLANS	1	12/13/2024	12/13/2024	100% CONSTRUCTION DRAWINGS (12/13/24)
A4.01	OVERALL EXTERIOR ELEVATIONS	2	12/13/2024	12/13/2024	100% CONSTRUCTION DRAWINGS (12/13/24)
A4.02	EXTERIOR ELEVATIONS - MS	2	12/13/2024	12/13/2024	100% CONSTRUCTION DRAWINGS (12/13/24)
A4.03	EXTERIOR ELEVATIONS - MS	2	12/13/2024	12/13/2024	100% CONSTRUCTION DRAWINGS (12/13/24)
A4.04	EXTERIOR ELEVATIONS - MS	2	12/13/2024	12/13/2024	100% CONSTRUCTION DRAWINGS (12/13/24)
A4.05	EXTERIOR ELEVATIONS - MS COURTYARD	2	12/13/2024	12/13/2024	100% CONSTRUCTION DRAWINGS (12/13/24)
A4.06	EXTERIOR ELEVATIONS - MS COURTYARD	2	12/13/2024	12/13/2024	100% CONSTRUCTION DRAWINGS (12/13/24)
A4.07	EXTERIOR ELEVATIONS - CORE	2	12/13/2024	12/13/2024	100% CONSTRUCTION DRAWINGS (12/13/24)
A4.08	EXTERIOR ELEVATIONS - HS COURTYARD	1	12/13/2024	12/13/2024	100% CONSTRUCTION DRAWINGS (12/13/24)
A4.09	EXTERIOR ELEVATIONS - HS COURTYARD	2	12/13/2024	12/13/2024	100% CONSTRUCTION DRAWINGS

EXHIBIT A - 100% CD DRAWING LOG

Gilbane Building Company

Printed on Thu Dec 19, 2024 at 11:35 am EST

Job #: B10134.000 Middle School And High School At Sequoyah
3456 Aztec Road
Doraville, Georgia 30340

Drawing No.	Drawing Title	Revision	Drawing Date	Received Date	Set
					(12/13/24)
A4.10	EXTERIOR ELEVATIONS - HS	2	12/13/2024	12/13/2024	100% CONSTRUCTION DRAWINGS (12/13/24)
A4.11	EXTERIOR ELEVATIONS - HS	2	12/13/2024	12/13/2024	100% CONSTRUCTION DRAWINGS (12/13/24)
A4.12	EXTERIOR ELEVATIONS - HS	2	12/13/2024	12/13/2024	100% CONSTRUCTION DRAWINGS (12/13/24)
A5.01	BUILDING SECTIONS - MS	2	12/13/2024	12/13/2024	100% CONSTRUCTION DRAWINGS (12/13/24)
A5.02	BUILDING SECTION - MS	2	12/13/2024	12/13/2024	100% CONSTRUCTION DRAWINGS (12/13/24)
A5.03	BUILDING SECTIONS - CORE	2	12/13/2024	12/13/2024	100% CONSTRUCTION DRAWINGS (12/13/24)
A5.04	BUILDING SECTIONS - CORE	2	12/13/2024	12/13/2024	100% CONSTRUCTION DRAWINGS (12/13/24)
A5.05	BUILDING SECTIONS - HS	2	12/13/2024	12/13/2024	100% CONSTRUCTION DRAWINGS (12/13/24)
A5.06	BUILDING SECTIONS - HS GYM	1	12/13/2024	12/13/2024	100% CONSTRUCTION DRAWINGS (12/13/24)
A5.07	BUILDING SECTIONS - ELEVATED BRIDGES	1	12/13/2024	12/13/2024	100% CONSTRUCTION DRAWINGS (12/13/24)
A5.08	BUILDING SECTIONS - AUDITORIUM & BLACK BOX	1	12/13/2024	12/13/2024	100% CONSTRUCTION DRAWINGS (12/13/24)
A5.10	WALL SECTIONS - AREA A	1	12/13/2024	12/13/2024	100% CONSTRUCTION DRAWINGS (12/13/24)
A5.11	WALL SECTIONS - AREA A	2	12/13/2024	12/13/2024	100% CONSTRUCTION DRAWINGS (12/13/24)
A5.12	WALL SECTIONS - A/B	2	12/13/2024	12/13/2024	100% CONSTRUCTION DRAWINGS (12/13/24)
A5.13	WALL SECTIONS - AREA B/C	2	12/13/2024	12/13/2024	100% CONSTRUCTION DRAWINGS (12/13/24)
A5.14	WALL SECTIONS - AREA C/D	2	12/13/2024	12/13/2024	100% CONSTRUCTION DRAWINGS (12/13/24)
A5.15	WALL SECTIONS - AREA D/F	2	12/13/2024	12/13/2024	100% CONSTRUCTION DRAWINGS (12/13/24)
A5.16	WALL SECTIONS - AREA F/G	2	12/13/2024	12/13/2024	100% CONSTRUCTION DRAWINGS (12/13/24)
A5.17	WALL SECTIONS - AREA H/J	2	12/13/2024	12/13/2024	100% CONSTRUCTION DRAWINGS (12/13/24)
A5.18	WALL SECTIONS - AREA J	1	12/13/2024	12/13/2024	100% CONSTRUCTION DRAWINGS (12/13/24)
A5.19	WALL SECTIONS - AREA K	1	12/13/2024	12/13/2024	100% CONSTRUCTION DRAWINGS (12/13/24)
A5.20	WALL SECTIONS - AREA K	1	12/13/2024	12/13/2024	100% CONSTRUCTION DRAWINGS (12/13/24)

EXHIBIT A - 100% CD DRAWING LOG

Gilbane Building Company

Printed on Thu Dec 19, 2024 at 11:35 am EST

Job #: B10134.000 Middle School And High School At Sequoyah
3456 Aztec Road
Doraville, Georgia 30340

Drawing No.	Drawing Title	Revision	Drawing Date	Received Date	Set
A5.21	SECTION DETAILS	2	12/13/2024	12/13/2024	100% CONSTRUCTION DRAWINGS (12/13/24)
A5.22	SECTION DETAILS	1	12/13/2024	12/13/2024	100% CONSTRUCTION DRAWINGS (12/13/24)
A5.24	EXPANSION JOINT DETAILS	1	12/13/2024	12/13/2024	100% CONSTRUCTION DRAWINGS (12/13/24)
A5.25	EXPANSION JOINT DETAILS	1	12/13/2024	12/13/2024	100% CONSTRUCTION DRAWINGS (12/13/24)
A5.26	EXPANSION JOINT DETAILS	0	12/13/2024	12/13/2024	100% CONSTRUCTION DRAWINGS (12/13/24)
A5.31	VERTICAL CIRCULATION - STAIR 1 PLANS	2	12/13/2024	12/13/2024	100% CONSTRUCTION DRAWINGS (12/13/24)
A5.32	VERTICAL CIRCULATION - STAIR 2 PLANS	2	12/13/2024	12/13/2024	100% CONSTRUCTION DRAWINGS (12/13/24)
A5.33	VERTICAL CIRCULATION - STAIR 3 PLANS	2	12/13/2024	12/13/2024	100% CONSTRUCTION DRAWINGS (12/13/24)
A5.34	VERTICAL CIRCULATION - STAIR 4 PLANS	2	12/13/2024	12/13/2024	100% CONSTRUCTION DRAWINGS (12/13/24)
A5.35	VERTICAL CIRCULATION - STAIR 5 PLANS	2	12/13/2024	12/13/2024	100% CONSTRUCTION DRAWINGS (12/13/24)
A5.36	VERTICAL CIRCULATION - STAIR 6, 7 & LULA PLANS	0	12/13/2024	12/13/2024	100% CONSTRUCTION DRAWINGS (12/13/24)
A5.37	VERTICAL CIRCULATION - STAIR 8 & ELEVATOR 2	2	12/13/2024	12/13/2024	100% CONSTRUCTION DRAWINGS (12/13/24)
A5.38	VERTICAL CIRCULATION - ELEVATOR 1 & 3	2	12/13/2024	12/13/2024	100% CONSTRUCTION DRAWINGS (12/13/24)
A5.39	VERTICAL CIRCULATION - ROOF ACCESS	0	12/13/2024	12/13/2024	100% CONSTRUCTION DRAWINGS (12/13/24)
A5.41	RAILING SCHEDULE & DETAILS I	2	12/13/2024	12/13/2024	100% CONSTRUCTION DRAWINGS (12/13/24)
A5.42	RAILING SCHEDULE & DETAILS II	0	12/13/2024	12/13/2024	100% CONSTRUCTION DRAWINGS (12/13/24)
A6.01	DOOR LEGEND & NOTES	2	12/13/2024	12/13/2024	100% CONSTRUCTION DRAWINGS (12/13/24)
A6.02	DOOR SCHEDULE	2	12/13/2024	12/13/2024	100% CONSTRUCTION DRAWINGS (12/13/24)
A6.03	DOOR SCHEDULE	2	12/13/2024	12/13/2024	100% CONSTRUCTION DRAWINGS (12/13/24)
A6.04	DOOR SCHEDULE	2	12/13/2024	12/13/2024	100% CONSTRUCTION DRAWINGS (12/13/24)
A6.05	DOOR SCHEDULE	2	12/13/2024	12/13/2024	100% CONSTRUCTION DRAWINGS (12/13/24)
A6.10	INTERIOR GLAZING TYPES	2	12/13/2024	12/13/2024	100% CONSTRUCTION DRAWINGS (12/13/24)
A6.11	EXTERIOR GLAZING TYPES	2	12/13/2024	12/13/2024	100% CONSTRUCTION DRAWINGS

EXHIBIT A - 100% CD DRAWING LOG

Gilbane Building Company

Printed on Thu Dec 19, 2024 at 11:35 am EST

Job #: B10134.000 Middle School And High School At Sequoyah
3456 Aztec Road
Doraville, Georgia 30340

Drawing No.	Drawing Title	Revision	Drawing Date	Received Date	Set
					(12/13/24)
A6.12	EXTERIOR CURTAIN WALL TYPES	2	12/13/2024	12/13/2024	100% CONSTRUCTION DRAWINGS (12/13/24)
A6.20	EXTERIOR DOOR AND WINDOW DETAILS	2	12/13/2024	12/13/2024	100% CONSTRUCTION DRAWINGS (12/13/24)
A6.21	INTERIOR DOOR AND WINDOW DETAILS	2	12/13/2024	12/13/2024	100% CONSTRUCTION DRAWINGS (12/13/24)
A6.22	STOREFRONT DETAILS	2	12/13/2024	12/13/2024	100% CONSTRUCTION DRAWINGS (12/13/24)
A6.23	CURTAIN WALL DETAILS	1	12/13/2024	12/13/2024	100% CONSTRUCTION DRAWINGS (12/13/24)
A6.24	EXTERIOR ROLL UP DOOR DETAILS	0	12/13/2024	12/13/2024	100% CONSTRUCTION DRAWINGS (12/13/24)
A6.25	EXTERIOR ROLL UP DOOR DETAILS	0	12/13/2024	12/13/2024	100% CONSTRUCTION DRAWINGS (12/13/24)
A6.26	INTERIOR ROLL UP DOOR DETAILS	0	12/13/2024	12/13/2024	100% CONSTRUCTION DRAWINGS (12/13/24)
A7.01	ENLARGED PLANS & ELEVATIONS - LEVEL 00 - AREA A	2	12/13/2024	12/13/2024	100% CONSTRUCTION DRAWINGS (12/13/24)
A7.02	ENLARGED PLANS & ELEVATIONS - LEVEL 00 - AREA A	2	12/13/2024	12/13/2024	100% CONSTRUCTION DRAWINGS (12/13/24)
A7.03	ENLARGED PLANS & ELEVATIONS - LEVEL 00 - AREA A	2	12/13/2024	12/13/2024	100% CONSTRUCTION DRAWINGS (12/13/24)
A7.04	ENLARGED PLANS & ELEVATIONS - LEVEL 00 - AREA A	2	12/13/2024	12/13/2024	100% CONSTRUCTION DRAWINGS (12/13/24)
A7.05	ENLARGED PLANS & ELEVATIONS - LEVEL 00 - AREA B	2	12/13/2024	12/13/2024	100% CONSTRUCTION DRAWINGS (12/13/24)
A7.06	ENLARGED PLANS & ELEVATIONS - LEVEL 00 - AREA B	2	12/13/2024	12/13/2024	100% CONSTRUCTION DRAWINGS (12/13/24)
A7.07	ENLARGED PLANS & ELEVATIONS - LEVEL 00 - AREA B	2	12/13/2024	12/13/2024	100% CONSTRUCTION DRAWINGS (12/13/24)
A7.08	ENLARGED PLANS & ELEVATIONS - LEVEL 00 - AREA C	2	12/13/2024	12/13/2024	100% CONSTRUCTION DRAWINGS (12/13/24)
A7.09	ENLARGED PLANS & ELEVATIONS - LEVEL 00 - AREA C	2	12/13/2024	12/13/2024	100% CONSTRUCTION DRAWINGS (12/13/24)
A7.10	ENLARGED PLANS & ELEVATIONS - LEVEL 00 - AREA C	2	12/13/2024	12/13/2024	100% CONSTRUCTION DRAWINGS (12/13/24)
A7.11	ENLARGED PLANS & ELEVATIONS - LEVEL 00 - AREA C	2	12/13/2024	12/13/2024	100% CONSTRUCTION DRAWINGS (12/13/24)
A7.12	ENLARGED PLANS & ELEVATIONS - LEVEL 00 - AREA C	2	12/13/2024	12/13/2024	100% CONSTRUCTION DRAWINGS (12/13/24)
A7.13	ENLARGED PLANS & ELEVATIONS - LEVEL 00 - AREA D	2	12/13/2024	12/13/2024	100% CONSTRUCTION DRAWINGS (12/13/24)
A7.14	ENLARGED PLANS & ELEVATIONS - LEVEL 00 - AREA H	2	12/13/2024	12/13/2024	100% CONSTRUCTION DRAWINGS (12/13/24)

EXHIBIT A - 100% CD DRAWING LOG

Gilbane Building Company

Printed on Thu Dec 19, 2024 at 11:35 am EST

Job #: B10134.000 Middle School And High School At Sequoyah
3456 Aztec Road
Doraville, Georgia 30340

Drawing No.	Drawing Title	Revision	Drawing Date	Received Date	Set
A7.15	ENLARGED PLANS & ELEVATIONS - LEVEL 00 - AREA J	2	12/13/2024	12/13/2024	100% CONSTRUCTION DRAWINGS (12/13/24)
A7.16	ENLARGED PLANS & ELEVATIONS - LEVEL 00 - AREA J	2	12/13/2024	12/13/2024	100% CONSTRUCTION DRAWINGS (12/13/24)
A7.17	ENLARGED PLANS & ELEVATIONS - LEVEL 00 - AREA J	2	12/13/2024	12/13/2024	100% CONSTRUCTION DRAWINGS (12/13/24)
A7.18	ENLARGED PLANS & ELEVATIONS - LEVEL 00 - AREA J	2	12/13/2024	12/13/2024	100% CONSTRUCTION DRAWINGS (12/13/24)
A7.19	ENLARGED PLANS & ELEVATIONS - LEVEL 00 - AREA J	2	12/13/2024	12/13/2024	100% CONSTRUCTION DRAWINGS (12/13/24)
A7.20	ENLARGED PLANS & ELEVATIONS - LEVEL 00 - AREA K	2	12/13/2024	12/13/2024	100% CONSTRUCTION DRAWINGS (12/13/24)
A7.21	ENLARGED PLANS & ELEVATIONS - LEVEL 00 - AREA K	2	12/13/2024	12/13/2024	100% CONSTRUCTION DRAWINGS (12/13/24)
A7.22	ENLARGED PLANS & ELEVATIONS - LEVEL 00 - AREA K	2	12/13/2024	12/13/2024	100% CONSTRUCTION DRAWINGS (12/13/24)
A7.23	ENLARGED PLANS & ELEVATIONS - LEVEL 00 - AREA K	2	12/13/2024	12/13/2024	100% CONSTRUCTION DRAWINGS (12/13/24)
A7.24	ENLARGED PLANS & ELEVATIONS - LEVEL 01 - AREA A	2	12/13/2024	12/13/2024	100% CONSTRUCTION DRAWINGS (12/13/24)
A7.25	ENLARGED PLANS & ELEVATIONS - LEVEL 01 - AREA A	2	12/13/2024	12/13/2024	100% CONSTRUCTION DRAWINGS (12/13/24)
A7.26	ENLARGED PLANS & ELEVATIONS - LEVEL 01 - AREA A	2	12/13/2024	12/13/2024	100% CONSTRUCTION DRAWINGS (12/13/24)
A7.27	ENLARGED PLANS & ELEVATIONS - LEVEL 01 - AREA B	2	12/13/2024	12/13/2024	100% CONSTRUCTION DRAWINGS (12/13/24)
A7.28	ENLARGED PLANS & ELEVATIONS - LEVEL 01 - AREA D	2	12/13/2024	12/13/2024	100% CONSTRUCTION DRAWINGS (12/13/24)
A7.29	ENLARGED PLANS & ELEVATIONS - LEVEL 01 - AREA D	2	12/13/2024	12/13/2024	100% CONSTRUCTION DRAWINGS (12/13/24)
A7.30	ENLARGED PLANS & ELEVATIONS - LEVEL 01 - AREA E	2	12/13/2024	12/13/2024	100% CONSTRUCTION DRAWINGS (12/13/24)
A7.31	ENLARGED PLANS & ELEVATIONS - LEVEL 01 - AREA E	2	12/13/2024	12/13/2024	100% CONSTRUCTION DRAWINGS (12/13/24)
A7.32	ENLARGED PLANS & ELEVATIONS - LEVEL 01 - AREA E	2	12/13/2024	12/13/2024	100% CONSTRUCTION DRAWINGS (12/13/24)
A7.33	ENLARGED PLANS & ELEVATIONS - LEVEL 01 - AREA E	2	12/13/2024	12/13/2024	100% CONSTRUCTION DRAWINGS (12/13/24)
A7.34	ENLARGED PLANS & ELEVATIONS - LEVEL 01 - AREA F	2	12/13/2024	12/13/2024	100% CONSTRUCTION DRAWINGS (12/13/24)
A7.35	ENLARGED PLANS & ELEVATIONS - LEVEL 01 - AREA F	2	12/13/2024	12/13/2024	100% CONSTRUCTION DRAWINGS (12/13/24)
A7.36	ENLARGED PLANS & ELEVATIONS - LEVEL 01 - AREA G	2	12/13/2024	12/13/2024	100% CONSTRUCTION DRAWINGS (12/13/24)
A7.37	ENLARGED PLANS & ELEVATIONS - LEVEL 01 - AREA G	2	12/13/2024	12/13/2024	100% CONSTRUCTION DRAWINGS

EXHIBIT A - 100% CD DRAWING LOG

Gilbane Building Company

Printed on Thu Dec 19, 2024 at 11:35 am EST

Job #: B10134.000 Middle School And High School At Sequoyah
3456 Aztec Road
Doraville, Georgia 30340

Drawing No.	Drawing Title	Revision	Drawing Date	Received Date	Set
					(12/13/24)
A7.38	ENLARGED PLANS & ELEVATIONS - LEVEL 01 - AREA H	2	12/13/2024	12/13/2024	100% CONSTRUCTION DRAWINGS (12/13/24)
A7.39	ENLARGED PLANS & ELEVATIONS - LEVEL 01 - AREA H	2	12/13/2024	12/13/2024	100% CONSTRUCTION DRAWINGS (12/13/24)
A7.40	ENLARGED PLANS & ELEVATIONS - LEVEL 01 - AREA H	2	12/13/2024	12/13/2024	100% CONSTRUCTION DRAWINGS (12/13/24)
A7.41	ENLARGED PLANS & ELEVATIONS - LEVEL 01 - AREA H	2	12/13/2024	12/13/2024	100% CONSTRUCTION DRAWINGS (12/13/24)
A7.42	ENLARGED PLANS & ELEVATIONS - LEVEL 01 - AREA J	2	12/13/2024	12/13/2024	100% CONSTRUCTION DRAWINGS (12/13/24)
A7.43	ENLARGED PLANS & ELEVATIONS - LEVEL 01 - AREA K	2	12/13/2024	12/13/2024	100% CONSTRUCTION DRAWINGS (12/13/24)
A7.44	ENLARGED PLANS & ELEVATIONS - LEVEL 01 - AREA K	2	12/13/2024	12/13/2024	100% CONSTRUCTION DRAWINGS (12/13/24)
A7.45	ENLARGED PLANS & ELEVATIONS - LEVEL 02 - AREA A	2	12/13/2024	12/13/2024	100% CONSTRUCTION DRAWINGS (12/13/24)
A7.46	ENLARGED PLANS & ELEVATIONS - LEVEL 02 - AREA B	1	12/13/2024	12/13/2024	100% CONSTRUCTION DRAWINGS (12/13/24)
A7.47	ENLARGED PLANS & ELEVATIONS - LEVEL 02 - AREA J	2	12/13/2024	12/13/2024	100% CONSTRUCTION DRAWINGS (12/13/24)
A7.48	ENLARGED PLANS & ELEVATIONS - LEVEL 02 - AREA K	2	12/13/2024	12/13/2024	100% CONSTRUCTION DRAWINGS (12/13/24)
A7.49	ENLARGED PLANS & ELEVATIONS - LEVEL 03 - AREA A	2	12/13/2024	12/13/2024	100% CONSTRUCTION DRAWINGS (12/13/24)
A7.50	ENLARGED PLANS & ELEVATIONS - LEVEL 03 - AREA B	2	12/13/2024	12/13/2024	100% CONSTRUCTION DRAWINGS (12/13/24)
A7.51	ENLARGED PLANS & ELEVATIONS - LEVEL 03 - AREA J	0	12/13/2024	12/13/2024	100% CONSTRUCTION DRAWINGS (12/13/24)
A7.52	ENLARGED PLANS & ELEVATIONS - LEVEL 03 - AREA K	0	12/13/2024	12/13/2024	100% CONSTRUCTION DRAWINGS (12/13/24)
A7.53	ENLARGED PLANS & ELEVATIONS - LEVEL 04 - AREA J	0	12/13/2024	12/13/2024	100% CONSTRUCTION DRAWINGS (12/13/24)
A8.00	LEVEL 00 - FINISH PLAN	2	12/13/2024	12/13/2024	100% CONSTRUCTION DRAWINGS (12/13/24)
A8.01	LEVEL 01 - FINISH PLAN	2	12/13/2024	12/13/2024	100% CONSTRUCTION DRAWINGS (12/13/24)
A8.02	LEVEL 02 - FINISH PLAN	2	12/13/2024	12/13/2024	100% CONSTRUCTION DRAWINGS (12/13/24)
A8.03	LEVEL 03 - FINISH PLAN	2	12/13/2024	12/13/2024	100% CONSTRUCTION DRAWINGS (12/13/24)
A8.04	LEVEL 04 - FINISH PLAN	2	12/13/2024	12/13/2024	100% CONSTRUCTION DRAWINGS (12/13/24)
A8.10A	LEVEL 00 - AREA A - FINISH PLAN	2	12/13/2024	12/13/2024	100% CONSTRUCTION DRAWINGS (12/13/24)

EXHIBIT A - 100% CD DRAWING LOG

Gilbane Building Company

Printed on Thu Dec 19, 2024 at 11:35 am EST

Job #: B10134.000 Middle School And High School At Sequoyah
3456 Aztec Road
Doraville, Georgia 30340

Drawing No.	Drawing Title	Revision	Drawing Date	Received Date	Set
A8.10B	LEVEL 00 - AREA B - FINISH PLAN	2	12/13/2024	12/13/2024	100% CONSTRUCTION DRAWINGS (12/13/24)
A8.10C	LEVEL 00 - AREA C - FINISH PLAN	2	12/13/2024	12/13/2024	100% CONSTRUCTION DRAWINGS (12/13/24)
A8.10D	LEVEL 00 - AREA D - FINISH PLAN	2	12/13/2024	12/13/2024	100% CONSTRUCTION DRAWINGS (12/13/24)
A8.10H	LEVEL 00 - AREA H - FINISH PLAN	2	12/13/2024	12/13/2024	100% CONSTRUCTION DRAWINGS (12/13/24)
A8.10J	LEVEL 00 - AREA J - FINISH PLAN	2	12/13/2024	12/13/2024	100% CONSTRUCTION DRAWINGS (12/13/24)
A8.10K	LEVEL 00 - AREA K - FINISH PLAN	2	12/13/2024	12/13/2024	100% CONSTRUCTION DRAWINGS (12/13/24)
A8.11A	LEVEL 01 - AREA A - FINISH PLAN	2	12/13/2024	12/13/2024	100% CONSTRUCTION DRAWINGS (12/13/24)
A8.11B	LEVEL 01 - AREA B - FINISH PLAN	2	12/13/2024	12/13/2024	100% CONSTRUCTION DRAWINGS (12/13/24)
A8.11D	LEVEL 01 - AREA D - FINISH PLAN	2	12/13/2024	12/13/2024	100% CONSTRUCTION DRAWINGS (12/13/24)
A8.11E	LEVEL 01 - AREA E - FINISH PLAN	2	12/13/2024	12/13/2024	100% CONSTRUCTION DRAWINGS (12/13/24)
A8.11F	LEVEL 01 - AREA F - FINISH PLAN	2	12/13/2024	12/13/2024	100% CONSTRUCTION DRAWINGS (12/13/24)
A8.11G	LEVEL 01 - AREA G - FINISH PLAN	2	12/13/2024	12/13/2024	100% CONSTRUCTION DRAWINGS (12/13/24)
A8.11H	LEVEL 01 - AREA H - FINISH PLAN	2	12/13/2024	12/13/2024	100% CONSTRUCTION DRAWINGS (12/13/24)
A8.11J	LEVEL 01 - AREA J - FINISH PLAN	2	12/13/2024	12/13/2024	100% CONSTRUCTION DRAWINGS (12/13/24)
A8.11K	LEVEL 01 - AREA K - FINISH PLAN	2	12/13/2024	12/13/2024	100% CONSTRUCTION DRAWINGS (12/13/24)
A8.12A	LEVEL 02 - AREA A - FINISH PLAN	2	12/13/2024	12/13/2024	100% CONSTRUCTION DRAWINGS (12/13/24)
A8.12B	LEVEL 02 - AREA B - FINISH PLAN	2	12/13/2024	12/13/2024	100% CONSTRUCTION DRAWINGS (12/13/24)
A8.12E	LEVEL 02 - AREA E - FINISH PLAN	1	12/13/2024	12/13/2024	100% CONSTRUCTION DRAWINGS (12/13/24)
A8.12F	LEVEL 02 - AREA F - FINISH PLAN	1	12/13/2024	12/13/2024	100% CONSTRUCTION DRAWINGS (12/13/24)
A8.12J	LEVEL 02 - AREA J - FINISH PLAN	2	12/13/2024	12/13/2024	100% CONSTRUCTION DRAWINGS (12/13/24)
A8.12K	LEVEL 02 - AREA K - FINISH PLAN	2	12/13/2024	12/13/2024	100% CONSTRUCTION DRAWINGS (12/13/24)
A8.13A	LEVEL 03 - AREA A - FINISH PLAN	2	12/13/2024	12/13/2024	100% CONSTRUCTION DRAWINGS (12/13/24)
A8.13B	LEVEL 03 - AREA B - FINISH PLAN	2	12/13/2024	12/13/2024	100% CONSTRUCTION DRAWINGS

EXHIBIT A - 100% CD DRAWING LOG

Gilbane Building Company

Printed on Thu Dec 19, 2024 at 11:35 am EST

Job #: B10134.000 Middle School And High School At Sequoyah
3456 Aztec Road
Doraville, Georgia 30340

Drawing No.	Drawing Title	Revision	Drawing Date	Received Date	Set
					(12/13/24)
A8.13J	LEVEL 03 - AREA J - FINISH PLAN	2	12/13/2024	12/13/2024	100% CONSTRUCTION DRAWINGS (12/13/24)
A8.13K	LEVEL 03 - AREA K - FINISH PLAN	2	12/13/2024	12/13/2024	100% CONSTRUCTION DRAWINGS (12/13/24)
A8.14J	LEVEL 04 - AREA J - FINISH PLAN	2	12/13/2024	12/13/2024	100% CONSTRUCTION DRAWINGS (12/13/24)
A8.14K	LEVEL 04 - AREA K - FINISH PLAN	2	12/13/2024	12/13/2024	100% CONSTRUCTION DRAWINGS (12/13/24)
A8.20	INTERIOR FINISH LEGEND	2	12/13/2024	12/13/2024	100% CONSTRUCTION DRAWINGS (12/13/24)
A8.20A	INTERIOR FINISH NOTES & SCHEDULES	1	12/13/2024	12/13/2024	100% CONSTRUCTION DRAWINGS (12/13/24)
A8.21	ROOM FINISH SCHEDULE - LEVEL 00	2	12/13/2024	12/13/2024	100% CONSTRUCTION DRAWINGS (12/13/24)
A8.22	ROOM FINISH SCHEDULE - LEVEL 01	2	12/13/2024	12/13/2024	100% CONSTRUCTION DRAWINGS (12/13/24)
A8.23	ROOM FINISH SCHEDULE - LEVEL 02 & 03	2	12/13/2024	12/13/2024	100% CONSTRUCTION DRAWINGS (12/13/24)
A8.24	ROOM FINISH SCHEDULE - LEVEL 04	2	12/13/2024	12/13/2024	100% CONSTRUCTION DRAWINGS (12/13/24)
A9.00A	INTERIOR DETAILS - FLOOR TRANSITION DETAILS	0	12/13/2024	12/13/2024	100% CONSTRUCTION DRAWINGS (12/13/24)
A9.00B	INTERIOR DETAILS - RESTROOM WALL TILE PATTERNS	1	12/13/2024	12/13/2024	100% CONSTRUCTION DRAWINGS (12/13/24)
A9.00C	INTERIOR DETAILS - MILLWORK	1	12/13/2024	12/13/2024	100% CONSTRUCTION DRAWINGS (12/13/24)
A10.00	SIGNAGE - EXTERIOR	1	12/13/2024	12/13/2024	100% CONSTRUCTION DRAWINGS (12/13/24)
A10.01	SIGNAGE - INTERIOR ROOM SIGNAGE DETAILS	1	12/13/2024	12/13/2024	100% CONSTRUCTION DRAWINGS (12/13/24)
A10.02	SIGNAGE - INTERIOR ROOM SIGNAGE SCHEDULE	0	12/13/2024	12/13/2024	100% CONSTRUCTION DRAWINGS (12/13/24)
AD1.00	SITE DEMOLITION PLAN	1	12/13/2024	12/13/2024	100% CONSTRUCTION DRAWINGS (12/13/24)
AF1.00	FIELD HOUSE FLOOR PLAN	1	12/13/2024	12/13/2024	100% CONSTRUCTION DRAWINGS (12/13/24)
AF1.01	FIELD HOUSE DIMENSION PLAN	1	12/13/2024	12/13/2024	100% CONSTRUCTION DRAWINGS (12/13/24)
AF1.02	DUGOUT DRAWINGS	1	12/13/2024	12/13/2024	100% CONSTRUCTION DRAWINGS (12/13/24)
AF2.00	FIELD HOUSE REFLECTED CEILING PLAN	1	12/13/2024	12/13/2024	100% CONSTRUCTION DRAWINGS (12/13/24)
AF3.00	FIELD HOUSE ROOF PLAN	1	12/13/2024	12/13/2024	100% CONSTRUCTION DRAWINGS (12/13/24)

EXHIBIT A - 100% CD DRAWING LOG

Gilbane Building Company

Printed on Thu Dec 19, 2024 at 11:35 am EST

Job #: B10134.000 Middle School And High School At Sequoyah
3456 Aztec Road
Doraville, Georgia 30340

Drawing No.	Drawing Title	Revision	Drawing Date	Received Date	Set
AF3.01	FIELD HOUSE ROOF DETAILS	0	12/13/2024	12/13/2024	100% CONSTRUCTION DRAWINGS (12/13/24)
AF4.00	FIELD HOUSE ELEVATIONS	1	12/13/2024	12/13/2024	100% CONSTRUCTION DRAWINGS (12/13/24)
AF5.00	FIELD HOUSE SECTIONS & WALL SECTIONS	1	12/13/2024	12/13/2024	100% CONSTRUCTION DRAWINGS (12/13/24)
AF5.01	FIELD HOUSE SECTION DETAILS	0	12/13/2024	12/13/2024	100% CONSTRUCTION DRAWINGS (12/13/24)
AF5.02	FIELD HOUSE METAL CANOPY SECTIONS	0	12/13/2024	12/13/2024	100% CONSTRUCTION DRAWINGS (12/13/24)
AF7.00	FIELD HOUSE - INTERIOR ELEVATIONS	0	12/13/2024	12/13/2024	100% CONSTRUCTION DRAWINGS (12/13/24)
AF8.00	FIELD HOUSE - FINISH PLAN AND SCHEDULE	0	12/13/2024	12/13/2024	100% CONSTRUCTION DRAWINGS (12/13/24)
AS1.00	ARCHITECTURAL SITE PLAN	2	12/13/2024	12/13/2024	100% CONSTRUCTION DRAWINGS (12/13/24)
AS1.01	TEMPORARY FLOOR PLAN & SECTION	2	12/13/2024	12/13/2024	100% CONSTRUCTION DRAWINGS (12/13/24)
AS1.02	TEMPORARY WALL SECTION	2	12/13/2024	12/13/2024	100% CONSTRUCTION DRAWINGS (12/13/24)
AS1.03	MONUMENTAL SIGN	0	12/13/2024	12/13/2024	100% CONSTRUCTION DRAWINGS (12/13/24)
AS1.10	SPECIALTY SITE FENCING	1	12/13/2024	12/13/2024	100% CONSTRUCTION DRAWINGS (12/13/24)
AS1.11	SPECIALTY SITE FENCING	0	12/13/2024	12/13/2024	100% CONSTRUCTION DRAWINGS (12/13/24)
Civil					
C-001	PROJECT NOTES	2	12/13/2024	12/13/2024	100% CONSTRUCTION DRAWINGS (12/13/24)
C-003	EXISTING CONDITIONS PLAN	2	12/13/2024	12/13/2024	100% CONSTRUCTION DRAWINGS (12/13/24)
C-004	DEMOLITION PLAN	2	12/13/2024	12/13/2024	100% CONSTRUCTION DRAWINGS (12/13/24)
C-005	EXISTING SANITARY SEWER RE-ROUTE PLAN	2	12/13/2024	12/13/2024	100% CONSTRUCTION DRAWINGS (12/13/24)
C-101	SITE PLAN	2	12/13/2024	12/13/2024	100% CONSTRUCTION DRAWINGS (12/13/24)
C-102	STRIPING & SIGNAGE PLAN	2	12/13/2024	12/13/2024	100% CONSTRUCTION DRAWINGS (12/13/24)
C-201	GRADING PLAN	2	12/13/2024	12/13/2024	100% CONSTRUCTION DRAWINGS (12/13/24)
C-301	SANITARY SEWER & WATER UTILITY PLAN	2	12/13/2024	12/13/2024	100% CONSTRUCTION DRAWINGS (12/13/24)
C-302	STORM SEWER UTILITY PLAN	2	12/13/2024	12/13/2024	100% CONSTRUCTION DRAWINGS (12/13/24)

EXHIBIT A - 100% CD DRAWING LOG

Gilbane Building Company

Printed on Thu Dec 19, 2024 at 11:35 am EST

Job #: B10134.000 Middle School And High School At Sequoyah
3456 Aztec Road
Doraville, Georgia 30340

Drawing No.	Drawing Title	Revision	Drawing Date	Received Date	Set
C-303	FIRE SITE PLAN	0	12/13/2024	12/13/2024	100% CONSTRUCTION DRAWINGS (12/13/24)
C-401	STORM SEWER PROFILES	2	12/13/2024	12/13/2024	100% CONSTRUCTION DRAWINGS (12/13/24)
C-402	STORM SEWER PROFILES	2	12/13/2024	12/13/2024	100% CONSTRUCTION DRAWINGS (12/13/24)
C-403	SEWER PROFILES	2	12/13/2024	12/13/2024	100% CONSTRUCTION DRAWINGS (12/13/24)
C-601	EROSION AND SEDIMENT CONTROL PLAN NOTES	2	12/13/2024	12/13/2024	100% CONSTRUCTION DRAWINGS (12/13/24)
C-602	EROSION AND SEDIMENT CONTROL PLAN NOTES	2	12/13/2024	12/13/2024	100% CONSTRUCTION DRAWINGS (12/13/24)
C-603	EROSION AND SEDIMENT CONTROL PLAN NOTES	2	12/13/2024	12/13/2024	100% CONSTRUCTION DRAWINGS (12/13/24)
C-604	EROSION AND SEDIMENT CONTROL PLAN NOTES	2	12/13/2024	12/13/2024	100% CONSTRUCTION DRAWINGS (12/13/24)
C-701	PHASE I EROSION CONTROL PLAN	2	12/13/2024	12/13/2024	100% CONSTRUCTION DRAWINGS (12/13/24)
C-702	PHASE II EROSION CONTROL PLAN	2	12/13/2024	12/13/2024	100% CONSTRUCTION DRAWINGS (12/13/24)
C-703	PHASE III EROSION CONTROL PLAN	2	12/13/2024	12/13/2024	100% CONSTRUCTION DRAWINGS (12/13/24)
C-704	PHASE IV EROSION CONTROL PLAN	2	12/13/2024	12/13/2024	100% CONSTRUCTION DRAWINGS (12/13/24)
C-705	PHASE V EROSION CONTROL PLAN	2	12/13/2024	12/13/2024	100% CONSTRUCTION DRAWINGS (12/13/24)
C-901	DETAILS	2	12/13/2024	12/13/2024	100% CONSTRUCTION DRAWINGS (12/13/24)
C-902	DETAILS	2	12/13/2024	12/13/2024	100% CONSTRUCTION DRAWINGS (12/13/24)
C-903	DETAILS	2	12/13/2024	12/13/2024	100% CONSTRUCTION DRAWINGS (12/13/24)
C-904	DETAILS	2	12/13/2024	12/13/2024	100% CONSTRUCTION DRAWINGS (12/13/24)
C-905	DETAILS	2	12/13/2024	12/13/2024	100% CONSTRUCTION DRAWINGS (12/13/24)
C-906	DETAILS	2	12/13/2024	12/13/2024	100% CONSTRUCTION DRAWINGS (12/13/24)
C-907	DETAILS	2	12/13/2024	12/13/2024	100% CONSTRUCTION DRAWINGS (12/13/24)
C-908	DETAILS	2	12/13/2024	12/13/2024	100% CONSTRUCTION DRAWINGS (12/13/24)
C-909	DETAILS	2	12/13/2024	12/13/2024	100% CONSTRUCTION DRAWINGS (12/13/24)
C-910	DETAILS	2	12/13/2024	12/13/2024	100% CONSTRUCTION DRAWINGS

EXHIBIT A - 100% CD DRAWING LOG

Gilbane Building Company

Printed on Thu Dec 19, 2024 at 11:35 am EST

Job #: B10134.000 Middle School And High School At Sequoyah
3456 Aztec Road
Doraville, Georgia 30340

Drawing No.	Drawing Title	Revision	Drawing Date	Received Date	Set
					(12/13/24)
C-911	DETAILS	2	12/13/2024	12/13/2024	100% CONSTRUCTION DRAWINGS (12/13/24)
C-912	DETAILS	2	12/13/2024	12/13/2024	100% CONSTRUCTION DRAWINGS (12/13/24)
C-913	DETAILS	2	12/13/2024	12/13/2024	100% CONSTRUCTION DRAWINGS (12/13/24)
C-914	DETAILS	2	12/13/2024	12/13/2024	100% CONSTRUCTION DRAWINGS (12/13/24)
C-915	DETAILS	0	12/13/2024	12/13/2024	100% CONSTRUCTION DRAWINGS (12/13/24)
G-001	COVER SHEET	1	12/13/2024	12/13/2024	100% CONSTRUCTION DRAWINGS (12/13/24)
Code					
CP1.00	LEVEL 00 - CODE PLAN	2	12/13/2024	12/13/2024	100% CONSTRUCTION DRAWINGS (12/13/24)
CP1.00a	LEVEL 00 - CODE PLAN - PHASE 1	1	12/13/2024	12/13/2024	100% CONSTRUCTION DRAWINGS (12/13/24)
CP1.01	LEVEL 01 - CODE PLAN	2	12/13/2024	12/13/2024	100% CONSTRUCTION DRAWINGS (12/13/24)
CP1.01a	LEVEL 01 - CODE PLAN PHASE 1	1	12/13/2024	12/13/2024	100% CONSTRUCTION DRAWINGS (12/13/24)
CP1.02	LEVEL 02 - CODE PLAN	2	12/13/2024	12/13/2024	100% CONSTRUCTION DRAWINGS (12/13/24)
CP1.03	LEVEL 03 - CODE PLAN	2	12/13/2024	12/13/2024	100% CONSTRUCTION DRAWINGS (12/13/24)
CP1.04	LEVEL 04 - CODE PLAN	2	12/13/2024	12/13/2024	100% CONSTRUCTION DRAWINGS (12/13/24)
CP1.05	LEVEL 00 - PLUMBING FIXTURE CODE PLANS	0	12/13/2024	12/13/2024	100% CONSTRUCTION DRAWINGS (12/13/24)
CP1.06	LEVEL 01 - PLUMBING FIXTURE CODE PLANS	0	12/13/2024	12/13/2024	100% CONSTRUCTION DRAWINGS (12/13/24)
CP1.07	LEVEL 02 - PLUMBING FIXTURE CODE PLANS	0	12/13/2024	12/13/2024	100% CONSTRUCTION DRAWINGS (12/13/24)
CP1.08	LEVEL 03 - PLUMBING FIXTURE CODE PLANS	0	12/13/2024	12/13/2024	100% CONSTRUCTION DRAWINGS (12/13/24)
CP1.09	LEVEL 04 - PLUMBING FIXTURE CODE PLANS	0	12/13/2024	12/13/2024	100% CONSTRUCTION DRAWINGS (12/13/24)
CP1.10A	LEVEL 00 - AREA A - CODE PLAN	0	12/13/2024	12/13/2024	100% CONSTRUCTION DRAWINGS (12/13/24)
CP1.10B	LEVEL 00 - AREA B - CODE PLAN	0	12/13/2024	12/13/2024	100% CONSTRUCTION DRAWINGS (12/13/24)
CP1.10C	LEVEL 00 - AREA C - CODE PLAN	0	12/13/2024	12/13/2024	100% CONSTRUCTION DRAWINGS (12/13/24)

EXHIBIT A - 100% CD DRAWING LOG

Gilbane Building Company

Printed on Thu Dec 19, 2024 at 11:35 am EST

Job #: B10134.000 Middle School And High School At Sequoyah
3456 Aztec Road
Doraville, Georgia 30340

Drawing No.	Drawing Title	Revision	Drawing Date	Received Date	Set
CP1.10D	LEVEL 00 - AREA D - CODE PLAN	0	12/13/2024	12/13/2024	100% CONSTRUCTION DRAWINGS (12/13/24)
CP1.10H	LEVEL 00 - AREA H - CODE PLAN	0	12/13/2024	12/13/2024	100% CONSTRUCTION DRAWINGS (12/13/24)
CP1.10J	LEVEL 00 - AREA J - CODE PLAN	0	12/13/2024	12/13/2024	100% CONSTRUCTION DRAWINGS (12/13/24)
CP1.10K	LEVEL 00 - AREA K - CODE PLAN	0	12/13/2024	12/13/2024	100% CONSTRUCTION DRAWINGS (12/13/24)
CP1.11A	LEVEL 01 - AREA A - CODE PLAN	0	12/13/2024	12/13/2024	100% CONSTRUCTION DRAWINGS (12/13/24)
CP1.11B	LEVEL 01 - AREA B - CODE PLAN	0	12/13/2024	12/13/2024	100% CONSTRUCTION DRAWINGS (12/13/24)
CP1.11D	LEVEL 01 - AREA D - CODE PLAN	0	12/13/2024	12/13/2024	100% CONSTRUCTION DRAWINGS (12/13/24)
CP1.11E	LEVEL 01 - AREA E - CODE PLAN	0	12/13/2024	12/13/2024	100% CONSTRUCTION DRAWINGS (12/13/24)
CP1.11F	LEVEL 01 - AREA F - CODE PLAN	0	12/13/2024	12/13/2024	100% CONSTRUCTION DRAWINGS (12/13/24)
CP1.11G	LEVEL 01 - AREA G - CODE PLAN	2	12/13/2024	12/13/2024	100% CONSTRUCTION DRAWINGS (12/13/24)
CP1.11H	LEVEL 01 - AREA H - CODE PLAN	0	12/13/2024	12/13/2024	100% CONSTRUCTION DRAWINGS (12/13/24)
CP1.11J	LEVEL 01 - AREA J - CODE PLAN	0	12/13/2024	12/13/2024	100% CONSTRUCTION DRAWINGS (12/13/24)
CP1.11K	LEVEL 01 - AREA K - CODE PLAN	0	12/13/2024	12/13/2024	100% CONSTRUCTION DRAWINGS (12/13/24)
CP1.12A	LEVEL 02 - AREA A - CODE PLAN	0	12/13/2024	12/13/2024	100% CONSTRUCTION DRAWINGS (12/13/24)
CP1.12B	LEVEL 02 - AREA B - CODE PLAN	0	12/13/2024	12/13/2024	100% CONSTRUCTION DRAWINGS (12/13/24)
CP1.12E	LEVEL 02 - AREA E - CODE PLAN	0	12/13/2024	12/13/2024	100% CONSTRUCTION DRAWINGS (12/13/24)
CP1.12G	LEVEL 02 - AREA G - CODE PLAN	0	12/13/2024	12/13/2024	100% CONSTRUCTION DRAWINGS (12/13/24)
CP1.12J	LEVEL 02 - AREA J - CODE PLAN	0	12/13/2024	12/13/2024	100% CONSTRUCTION DRAWINGS (12/13/24)
CP1.12K	LEVEL 02 - AREA K - CODE PLAN	0	12/13/2024	12/13/2024	100% CONSTRUCTION DRAWINGS (12/13/24)
CP1.13A	LEVEL 03 - AREA A - CODE PLAN	0	12/13/2024	12/13/2024	100% CONSTRUCTION DRAWINGS (12/13/24)
CP1.13B	LEVEL 03 - AREA B - CODE PLAN	0	12/13/2024	12/13/2024	100% CONSTRUCTION DRAWINGS (12/13/24)
CP1.13J	LEVEL 03 - AREA J - CODE PLAN	0	12/13/2024	12/13/2024	100% CONSTRUCTION DRAWINGS (12/13/24)
CP1.13K	LEVEL 03 - AREA K - CODE PLAN	0	12/13/2024	12/13/2024	100% CONSTRUCTION DRAWINGS

EXHIBIT A - 100% CD DRAWING LOG

Gilbane Building Company

Printed on Thu Dec 19, 2024 at 11:35 am EST

Job #: B10134.000 Middle School And High School At Sequoyah
3456 Aztec Road
Doraville, Georgia 30340

Drawing No.	Drawing Title	Revision	Drawing Date	Received Date	Set
					(12/13/24)
CP1.14J	LEVEL 04 - AREA J - CODE PLAN	0	12/13/2024	12/13/2024	100% CONSTRUCTION DRAWINGS (12/13/24)
CP1.14K	LEVEL 04 - AREA K - CODE PLAN	0	12/13/2024	12/13/2024	100% CONSTRUCTION DRAWINGS (12/13/24)
Electrical					
E0.01	ELECTRICAL SITE PLAN	2	12/13/2024	12/13/2024	100% CONSTRUCTION DRAWINGS (12/13/24)
E0.02	ELECTRICAL SITE PLAN RISER DIAGRAM & ELECTRICAL LAYOUT	0	12/13/2024	12/13/2024	100% CONSTRUCTION DRAWINGS (12/13/24)
E0.03	ELECTRICAL SITE LIGHTING PLAN PART A	0	12/13/2024	12/13/2024	100% CONSTRUCTION DRAWINGS (12/13/24)
E0.03 E0.04	ELECTRICAL SITE LIGHTING PLAN PART C	0	12/13/2024	12/13/2024	100% CONSTRUCTION DRAWINGS (12/13/24)
E0.04	ELECTRICAL SITE LIGHTING PLAN PART B	0	12/13/2024	12/13/2024	100% CONSTRUCTION DRAWINGS (12/13/24)
E1.10A	LEVEL 00 - AREA A - POWER PLAN	2	12/13/2024	12/13/2024	100% CONSTRUCTION DRAWINGS (12/13/24)
E1.10B	LEVEL 00 - AREA B - POWER PLAN	2	12/13/2024	12/13/2024	100% CONSTRUCTION DRAWINGS (12/13/24)
E1.10C	LEVEL 00 - AREA C - POWER PLAN	2	12/13/2024	12/13/2024	100% CONSTRUCTION DRAWINGS (12/13/24)
E1.10D	LEVEL 00 - AREA D - POWER PLAN	2	12/13/2024	12/13/2024	100% CONSTRUCTION DRAWINGS (12/13/24)
E1.10H	LEVEL 00 - AREA H - POWER PLAN	2	12/13/2024	12/13/2024	100% CONSTRUCTION DRAWINGS (12/13/24)
E1.10J	LEVEL 00 - AREA J - POWER PLAN	2	12/13/2024	12/13/2024	100% CONSTRUCTION DRAWINGS (12/13/24)
E1.10K	LEVEL 00 - AREA K - POWER PLAN	2	12/13/2024	12/13/2024	100% CONSTRUCTION DRAWINGS (12/13/24)
E1.10M	ENLARGED KITCHEN & CULINARY ARTS POWER PLAN	1	12/13/2024	12/13/2024	100% CONSTRUCTION DRAWINGS (12/13/24)
E1.11A	LEVEL 01 - AREA A - POWER PLAN	2	12/13/2024	12/13/2024	100% CONSTRUCTION DRAWINGS (12/13/24)
E1.11B	LEVEL 01 - AREA B - POWER PLAN	2	12/13/2024	12/13/2024	100% CONSTRUCTION DRAWINGS (12/13/24)
E1.11D	LEVEL 01 - AREA D - POWER PLAN	2	12/13/2024	12/13/2024	100% CONSTRUCTION DRAWINGS (12/13/24)
E1.11E	LEVEL 01 - AREA E - POWER PLAN	2	12/13/2024	12/13/2024	100% CONSTRUCTION DRAWINGS (12/13/24)
E1.11F	LEVEL 01 - AREA F - POWER PLAN	2	12/13/2024	12/13/2024	100% CONSTRUCTION DRAWINGS (12/13/24)
E1.11G	LEVEL 01 - AREA G - POWER PLAN	2	12/13/2024	12/13/2024	100% CONSTRUCTION DRAWINGS (12/13/24)

EXHIBIT A - 100% CD DRAWING LOG

Gilbane Building Company

Printed on Thu Dec 19, 2024 at 11:35 am EST

Job #: B10134.000 Middle School And High School At Sequoyah
3456 Aztec Road
Doraville, Georgia 30340

Drawing No.	Drawing Title	Revision	Drawing Date	Received Date	Set
E1.11GA	LEVEL 01 - AREA G - POWER PLAN	1	12/13/2024	12/13/2024	100% CONSTRUCTION DRAWINGS (12/13/24)
E1.11H	LEVEL 01 - AREA H - POWER PLAN	2	12/13/2024	12/13/2024	100% CONSTRUCTION DRAWINGS (12/13/24)
E1.11J	LEVEL 01 - AREA J - POWER PLAN	2	12/13/2024	12/13/2024	100% CONSTRUCTION DRAWINGS (12/13/24)
E1.11K	LEVEL 01 - AREA K - POWER PLAN	2	12/13/2024	12/13/2024	100% CONSTRUCTION DRAWINGS (12/13/24)
E1.12A	LEVEL 02 - AREA A - POWER PLAN	2	12/13/2024	12/13/2024	100% CONSTRUCTION DRAWINGS (12/13/24)
E1.12B	LEVEL 02 - AREA B - POWER PLAN	2	12/13/2024	12/13/2024	100% CONSTRUCTION DRAWINGS (12/13/24)
E1.12E	LEVEL 02 - AREA E - POWER PLAN	2	12/13/2024	12/13/2024	100% CONSTRUCTION DRAWINGS (12/13/24)
E1.12J	LEVEL 02 - AREA J - POWER PLAN	2	12/13/2024	12/13/2024	100% CONSTRUCTION DRAWINGS (12/13/24)
E1.12K	LEVEL 02 - AREA K - POWER PLAN	2	12/13/2024	12/13/2024	100% CONSTRUCTION DRAWINGS (12/13/24)
E1.13A	LEVEL 03 - AREA A - POWER PLAN	2	12/13/2024	12/13/2024	100% CONSTRUCTION DRAWINGS (12/13/24)
E1.13B	LEVEL 03 - AREA B - POWER PLAN	2	12/13/2024	12/13/2024	100% CONSTRUCTION DRAWINGS (12/13/24)
E1.13J	LEVEL 03 - AREA J - POWER PLAN	2	12/13/2024	12/13/2024	100% CONSTRUCTION DRAWINGS (12/13/24)
E1.13K	LEVEL 03 - AREA K - POWER PLAN	2	12/13/2024	12/13/2024	100% CONSTRUCTION DRAWINGS (12/13/24)
E1.14J	LEVEL 04 - AREA J - POWER PLAN	2	12/13/2024	12/13/2024	100% CONSTRUCTION DRAWINGS (12/13/24)
E1.14K	LEVEL 04 - AREA K - POWER PLAN	2	12/13/2024	12/13/2024	100% CONSTRUCTION DRAWINGS (12/13/24)
E2.10A	LEVEL 00 - AREA A - LIGHTING PLAN	2	12/13/2024	12/13/2024	100% CONSTRUCTION DRAWINGS (12/13/24)
E2.10B	LEVEL 00 - AREA B - LIGHTING PLAN	2	12/13/2024	12/13/2024	100% CONSTRUCTION DRAWINGS (12/13/24)
E2.10C	LEVEL 00 - AREA C - LIGHTING PLAN	2	12/13/2024	12/13/2024	100% CONSTRUCTION DRAWINGS (12/13/24)
E2.10D	LEVEL 00 - AREA D - LIGHTING PLAN	2	12/13/2024	12/13/2024	100% CONSTRUCTION DRAWINGS (12/13/24)
E2.10H	LEVEL 00 - AREA H - LIGHTING PLAN	2	12/13/2024	12/13/2024	100% CONSTRUCTION DRAWINGS (12/13/24)
E2.10J	LEVEL 00-AREA J - LIGHTING PLAN	2	12/13/2024	12/13/2024	100% CONSTRUCTION DRAWINGS (12/13/24)
E2.10K	LEVEL 00 - AREA K - LIGHTING PLAN	2	12/13/2024	12/13/2024	100% CONSTRUCTION DRAWINGS (12/13/24)
E2.11A	LEVEL 01 - AREA A - LIGHTING PLAN	2	12/13/2024	12/13/2024	100% CONSTRUCTION DRAWINGS

EXHIBIT A - 100% CD DRAWING LOG

Gilbane Building Company

Printed on Thu Dec 19, 2024 at 11:35 am EST

Job #: B10134.000 Middle School And High School At Sequoyah
3456 Aztec Road
Doraville, Georgia 30340

Drawing No.	Drawing Title	Revision	Drawing Date	Received Date	Set
					(12/13/24)
E2.11B	LEVEL 01 - AREA B - LIGHTING PLAN	2	12/13/2024	12/13/2024	100% CONSTRUCTION DRAWINGS (12/13/24)
E2.11D	LEVEL 01 - AREA D - LIGHTING PLAN	2	12/13/2024	12/13/2024	100% CONSTRUCTION DRAWINGS (12/13/24)
E2.11E	LEVEL 01 - AREA E - LIGHTING PLAN	2	12/13/2024	12/13/2024	100% CONSTRUCTION DRAWINGS (12/13/24)
E2.11F	LEVEL 01 - AREA F - LIGHTING PLAN	2	12/13/2024	12/13/2024	100% CONSTRUCTION DRAWINGS (12/13/24)
E2.11G	LEVEL 01 - AREA G - LIGHTING PLAN	2	12/13/2024	12/13/2024	100% CONSTRUCTION DRAWINGS (12/13/24)
E2.11G1	LEVEL 01 - AREA G - LIGHTING PLAN	0	12/13/2024	12/13/2024	100% CONSTRUCTION DRAWINGS (12/13/24)
E2.11GA	LEVEL 01 - AREA G - LIGHTING PLAN	1	12/13/2024	12/13/2024	100% CONSTRUCTION DRAWINGS (12/13/24)
E2.11GB	LEVEL 01 - AREA G - LIGHTING PLAN	1	12/13/2024	12/13/2024	100% CONSTRUCTION DRAWINGS (12/13/24)
E2.11GC	LEVEL 01 - AREA G - LIGHTING PLAN	1	12/13/2024	12/13/2024	100% CONSTRUCTION DRAWINGS (12/13/24)
E2.11GFL	LEVEL 01 - AREA G - FLOOR LIGHTING PLAN	0	12/13/2024	12/13/2024	100% CONSTRUCTION DRAWINGS (12/13/24)
E2.11H	LEVEL 01 - AREA H - LIGHTING PLAN	2	12/13/2024	12/13/2024	100% CONSTRUCTION DRAWINGS (12/13/24)
E2.11J	LEVEL 01 - AREA J - LIGHTING PLAN	2	12/13/2024	12/13/2024	100% CONSTRUCTION DRAWINGS (12/13/24)
E2.11K	LEVEL 01 - AREA K - LIGHTING PLAN	2	12/13/2024	12/13/2024	100% CONSTRUCTION DRAWINGS (12/13/24)
E2.12A	LEVEL 02 - AREA A - LIGHTING PLAN	2	12/13/2024	12/13/2024	100% CONSTRUCTION DRAWINGS (12/13/24)
E2.12B	LEVEL 01 - AREA B - LIGHTING PLAN	2	12/13/2024	12/13/2024	100% CONSTRUCTION DRAWINGS (12/13/24)
E2.12E	LEVEL 02 - AREA E - LIGHTING PLAN	2	12/13/2024	12/13/2024	100% CONSTRUCTION DRAWINGS (12/13/24)
E2.12J	LEVEL 02 - AREA J - LIGHTING PLAN	2	12/13/2024	12/13/2024	100% CONSTRUCTION DRAWINGS (12/13/24)
E2.12K	LEVEL 02 - AREA K - LIGHTING PLAN	2	12/13/2024	12/13/2024	100% CONSTRUCTION DRAWINGS (12/13/24)
E2.13A	LEVEL 03 - AREA A - LIGHTING PLAN	2	12/13/2024	12/13/2024	100% CONSTRUCTION DRAWINGS (12/13/24)
E2.13B	LEVEL 03 - AREA B - LIGHTING PLAN	2	12/13/2024	12/13/2024	100% CONSTRUCTION DRAWINGS (12/13/24)
E2.13J	LEVEL 03 - AREA J - LIGHTING PLAN	2	12/13/2024	12/13/2024	100% CONSTRUCTION DRAWINGS (12/13/24)
E2.13K	LEVEL 03 - AREA K - LIGHTING PLAN	2	12/13/2024	12/13/2024	100% CONSTRUCTION DRAWINGS (12/13/24)

EXHIBIT A - 100% CD DRAWING LOG

Gilbane Building Company

Printed on Thu Dec 19, 2024 at 11:35 am EST

Job #: B10134.000 Middle School And High School At Sequoyah
3456 Aztec Road
Doraville, Georgia 30340

Drawing No.	Drawing Title	Revision	Drawing Date	Received Date	Set
E2.14J	LEVEL 04 - AREA J - LIGHTING PLAN	2	12/13/2024	12/13/2024	100% CONSTRUCTION DRAWINGS (12/13/24)
E2.14K	LEVEL 04 - AREA K - LIGHTING PLAN	2	12/13/2024	12/13/2024	100% CONSTRUCTION DRAWINGS (12/13/24)
E2.14L	LEVEL 00-04 - STAIR LIGHTING PLAN	1	12/13/2024	12/13/2024	100% CONSTRUCTION DRAWINGS (12/13/24)
E3.10A	LEVEL 00 - AREA A - MECHANICAL POWER PLAN	2	12/13/2024	12/13/2024	100% CONSTRUCTION DRAWINGS (12/13/24)
E3.10B	LEVEL 00 - AREA B - MECHANICAL POWER PLAN	2	12/13/2024	12/13/2024	100% CONSTRUCTION DRAWINGS (12/13/24)
E3.10C	LEVEL 00 - AREA C - MECHANICAL POWER PLAN	2	12/13/2024	12/13/2024	100% CONSTRUCTION DRAWINGS (12/13/24)
E3.10D	LEVEL 00 - AREA D - MECHANICAL POWER PLAN	2	12/13/2024	12/13/2024	100% CONSTRUCTION DRAWINGS (12/13/24)
E3.10H	LEVEL 00 - AREA H - MECHANICAL POWER PLAN	2	12/13/2024	12/13/2024	100% CONSTRUCTION DRAWINGS (12/13/24)
E3.10J	LEVEL 00 - AREA J - MECHANICAL POWER PLAN	2	12/13/2024	12/13/2024	100% CONSTRUCTION DRAWINGS (12/13/24)
E3.10K	LEVEL 00 - AREA K - MECHANICAL POWER PLAN	2	12/13/2024	12/13/2024	100% CONSTRUCTION DRAWINGS (12/13/24)
E3.11A	LEVEL 01 - AREA A - MECHANICAL POWER PLAN	2	12/13/2024	12/13/2024	100% CONSTRUCTION DRAWINGS (12/13/24)
E3.11B	LEVEL 01 - AREA B - MECHANICAL POWER PLAN	2	12/13/2024	12/13/2024	100% CONSTRUCTION DRAWINGS (12/13/24)
E3.11D	LEVEL 01 - AREA D - MECHANICAL POWER PLAN	2	12/13/2024	12/13/2024	100% CONSTRUCTION DRAWINGS (12/13/24)
E3.11E	LEVEL 01 - AREA E - MECHANICAL POWER PLAN	2	12/13/2024	12/13/2024	100% CONSTRUCTION DRAWINGS (12/13/24)
E3.11F	LEVEL 01 - AREA F - MECHANICAL POWER PLAN	2	12/13/2024	12/13/2024	100% CONSTRUCTION DRAWINGS (12/13/24)
E3.11G	LEVEL 01 - AREA G - MECHANICAL POWER PLAN	2	12/13/2024	12/13/2024	100% CONSTRUCTION DRAWINGS (12/13/24)
E3.11H	LEVEL 01 - AREA H - MECHANICAL POWER PLAN	2	12/13/2024	12/13/2024	100% CONSTRUCTION DRAWINGS (12/13/24)
E3.11J	LEVEL 01 - AREA J - MECHANICAL POWER PLAN	2	12/13/2024	12/13/2024	100% CONSTRUCTION DRAWINGS (12/13/24)
E3.11K	LEVEL 01 - AREA K - MECHANICAL POWER PLAN	1	12/13/2024	12/13/2024	100% CONSTRUCTION DRAWINGS (12/13/24)
E3.12A	LEVEL 02 - AREA A - MECHANICAL POWER PLAN	2	12/13/2024	12/13/2024	100% CONSTRUCTION DRAWINGS (12/13/24)
E3.12B	LEVEL 02 - AREA B - MECHANICAL POWER PLAN	2	12/13/2024	12/13/2024	100% CONSTRUCTION DRAWINGS (12/13/24)
E3.12F	LEVEL 02 - AREA E - MECHANICAL POWER PLAN	1	12/13/2024	12/13/2024	100% CONSTRUCTION DRAWINGS (12/13/24)
E3.12G	LEVEL 02 - AREA G - MECHANICAL POWER PLAN	1	12/13/2024	12/13/2024	100% CONSTRUCTION DRAWINGS

EXHIBIT A - 100% CD DRAWING LOG

Gilbane Building Company

Printed on Thu Dec 19, 2024 at 11:35 am EST

Job #: B10134.000 Middle School And High School At Sequoyah
3456 Aztec Road
Doraville, Georgia 30340

Drawing No.	Drawing Title	Revision	Drawing Date	Received Date	Set
					(12/13/24)
E3.12J	LEVEL 02 - AREA J - MECHANICAL POWER PLAN	2	12/13/2024	12/13/2024	100% CONSTRUCTION DRAWINGS (12/13/24)
E3.12K	LEVEL 02 - AREA K - MECHANICAL POWER PLAN	2	12/13/2024	12/13/2024	100% CONSTRUCTION DRAWINGS (12/13/24)
E3.13A	LEVEL 03 - AREA A - MECHANICAL POWER PLAN	2	12/13/2024	12/13/2024	100% CONSTRUCTION DRAWINGS (12/13/24)
E3.13B	LEVEL 03 - AREA B - MECHANICAL POWER PLAN	2	12/13/2024	12/13/2024	100% CONSTRUCTION DRAWINGS (12/13/24)
E3.13J	LEVEL 03 - AREA J - MECHANICAL POWER PLAN	2	12/13/2024	12/13/2024	100% CONSTRUCTION DRAWINGS (12/13/24)
E3.13K	LEVEL 03 - AREA K - MECHANICAL POWER PLAN	2	12/13/2024	12/13/2024	100% CONSTRUCTION DRAWINGS (12/13/24)
E3.14J	LEVEL 04 - AREA J - MECHANICAL POWER PLAN	2	12/13/2024	12/13/2024	100% CONSTRUCTION DRAWINGS (12/13/24)
E3.14K	LEVEL 04 - AREA K - MECHANICAL POWER PLAN	2	12/13/2024	12/13/2024	100% CONSTRUCTION DRAWINGS (12/13/24)
E3.15A	ROOF - AREA A - MECHANICAL POWER PLAN	2	12/13/2024	12/13/2024	100% CONSTRUCTION DRAWINGS (12/13/24)
E3.15B	ROOF - AREA B - MECHANICAL POWER PLAN	1	12/13/2024	12/13/2024	100% CONSTRUCTION DRAWINGS (12/13/24)
E3.15C	ROOF - AREA C - MECHANICAL POWER PLAN	2	12/13/2024	12/13/2024	100% CONSTRUCTION DRAWINGS (12/13/24)
E3.15D	ROOF - AREA D - MECHANICAL POWER PLAN	2	12/13/2024	12/13/2024	100% CONSTRUCTION DRAWINGS (12/13/24)
E3.15E	ROOF - AREA E - MECHANICAL POWER PLAN	2	12/13/2024	12/13/2024	100% CONSTRUCTION DRAWINGS (12/13/24)
E3.15F	ROOF - AREA F - MECHANICAL POWER PLAN	2	12/13/2024	12/13/2024	100% CONSTRUCTION DRAWINGS (12/13/24)
E3.15G	ROOF - AREA G - MECHANICAL POWER PLAN	2	12/13/2024	12/13/2024	100% CONSTRUCTION DRAWINGS (12/13/24)
E3.15H	LEVEL 01 - ROOF - AREA H - MECHANICAL POWER PLAN	0	12/13/2024	12/13/2024	100% CONSTRUCTION DRAWINGS (12/13/24)
E3.15J	ROOF - AREA J - MECHANICAL POWER PLAN	1	12/13/2024	12/13/2024	100% CONSTRUCTION DRAWINGS (12/13/24)
E3.15K	ROOF - AREA K - MECHANICAL POWER PLAN	2	12/13/2024	12/13/2024	100% CONSTRUCTION DRAWINGS (12/13/24)
E4.10A	LEVEL 00 - AREA A - AUXILIARY PLAN	2	12/13/2024	12/13/2024	100% CONSTRUCTION DRAWINGS (12/13/24)
E4.10B	LEVEL 00 - AREA B - AUXILIARY PLAN	2	12/13/2024	12/13/2024	100% CONSTRUCTION DRAWINGS (12/13/24)
E4.10C	LEVEL 00 - AREA C - AUXILIARY PLAN	2	12/13/2024	12/13/2024	100% CONSTRUCTION DRAWINGS (12/13/24)
E4.10D	LEVEL 00 - AREA D - AUXILIARY PLAN	2	12/13/2024	12/13/2024	100% CONSTRUCTION DRAWINGS (12/13/24)

EXHIBIT A - 100% CD DRAWING LOG

Gilbane Building Company

Printed on Thu Dec 19, 2024 at 11:35 am EST

Job #: B10134.000 Middle School And High School At Sequoyah
3456 Aztec Road
Doraville, Georgia 30340

Drawing No.	Drawing Title	Revision	Drawing Date	Received Date	Set
E4.10H	LEVEL 00 - AREA H - AUXILIARY PLAN	2	12/13/2024	12/13/2024	100% CONSTRUCTION DRAWINGS (12/13/24)
E4.10J	LEVEL 00 - AREA J - AUXILIARY PLAN	2	12/13/2024	12/13/2024	100% CONSTRUCTION DRAWINGS (12/13/24)
E4.10K	LEVEL 00 - AREA K - AUXILIARY PLAN	2	12/13/2024	12/13/2024	100% CONSTRUCTION DRAWINGS (12/13/24)
E4.11A	LEVEL 01 - AREA A - AUXILIARY PLAN	2	12/13/2024	12/13/2024	100% CONSTRUCTION DRAWINGS (12/13/24)
E4.11B	TRUE NORTH 1 2 3 4 5 6 7 8 9 10 11 12	2	12/13/2024	12/13/2024	100% CONSTRUCTION DRAWINGS (12/13/24)
E4.11D	LEVEL 01 - AREA D - AUXILIARY PLAN	2	12/13/2024	12/13/2024	100% CONSTRUCTION DRAWINGS (12/13/24)
E4.11E	LEVEL 01 - AREA E - AUXILIARY PLAN	2	12/13/2024	12/13/2024	100% CONSTRUCTION DRAWINGS (12/13/24)
E4.11F	LEVEL 01 - AREA F - AUXILIARY PLAN	2	12/13/2024	12/13/2024	100% CONSTRUCTION DRAWINGS (12/13/24)
E4.11G	LEVEL 01 - AREA G - AUXILIARY PLAN	2	12/13/2024	12/13/2024	100% CONSTRUCTION DRAWINGS (12/13/24)
E4.11H	LEVEL 01 - AREA H - AUXILIARY PLAN	2	12/13/2024	12/13/2024	100% CONSTRUCTION DRAWINGS (12/13/24)
E4.11J	LEVEL 01 - AREA J - AUXILIARY PLAN	2	12/13/2024	12/13/2024	100% CONSTRUCTION DRAWINGS (12/13/24)
E4.11K	LEVEL 01 - AREA K - AUXILIARY PLAN	2	12/13/2024	12/13/2024	100% CONSTRUCTION DRAWINGS (12/13/24)
E4.12A	LEVEL 02 - AREA A - AUXILIARY PLAN	2	12/13/2024	12/13/2024	100% CONSTRUCTION DRAWINGS (12/13/24)
E4.12B	LEVEL 02 - AREA B - AUXILIARY PLAN	2	12/13/2024	12/13/2024	100% CONSTRUCTION DRAWINGS (12/13/24)
E4.12G	LEVEL 02 - AREA G - AUXILIARY PLAN	0	12/13/2024	12/13/2024	100% CONSTRUCTION DRAWINGS (12/13/24)
E4.12J	LEVEL 02 - AREA J - AUXILIARY PLAN	2	12/13/2024	12/13/2024	100% CONSTRUCTION DRAWINGS (12/13/24)
E4.12K	LEVEL 02 - AREA K - AUXILIARY PLAN	2	12/13/2024	12/13/2024	100% CONSTRUCTION DRAWINGS (12/13/24)
E4.13A	LEVEL 03 - AREA A - AUXILIARY PLAN	2	12/13/2024	12/13/2024	100% CONSTRUCTION DRAWINGS (12/13/24)
E4.13B	LEVEL 03 - AREA B - AUXILIARY PLAN	2	12/13/2024	12/13/2024	100% CONSTRUCTION DRAWINGS (12/13/24)
E4.13J	LEVEL 03 - AREA J - AUXILIARY PLAN	2	12/13/2024	12/13/2024	100% CONSTRUCTION DRAWINGS (12/13/24)
E4.13K	LEVEL 03 - AREA K - AUXILIARY PLAN	2	12/13/2024	12/13/2024	100% CONSTRUCTION DRAWINGS (12/13/24)
E4.14J	LEVEL 04 - AREA J - AUXILIARY PLAN	2	12/13/2024	12/13/2024	100% CONSTRUCTION DRAWINGS (12/13/24)
E4.14K	LEVEL 04 - AREA K - AUXILIARY PLAN	2	12/13/2024	12/13/2024	100% CONSTRUCTION DRAWINGS

EXHIBIT A - 100% CD DRAWING LOG

Gilbane Building Company

Printed on Thu Dec 19, 2024 at 11:35 am EST

Job #: B10134.000 Middle School And High School At Sequoyah
3456 Aztec Road
Doraville, Georgia 30340

Drawing No.	Drawing Title	Revision	Drawing Date	Received Date	Set
					(12/13/24)
E5.01	ELECTRICAL DETAILS	2	12/13/2024	12/13/2024	100% CONSTRUCTION DRAWINGS (12/13/24)
E5.02	ELECTRICAL DETAILS	2	12/13/2024	12/13/2024	100% CONSTRUCTION DRAWINGS (12/13/24)
E5.03	ELECTRICAL DETAILS	2	12/13/2024	12/13/2024	100% CONSTRUCTION DRAWINGS (12/13/24)
E5.04	ELECTRICAL DETAILS	2	12/13/2024	12/13/2024	100% CONSTRUCTION DRAWINGS (12/13/24)
E5.05	ELECTRICAL DETAILS	2	12/13/2024	12/13/2024	100% CONSTRUCTION DRAWINGS (12/13/24)
E5.06	ELECTRICAL DETAILS	2	12/13/2024	12/13/2024	100% CONSTRUCTION DRAWINGS (12/13/24)
E5.07	ELECTRICAL DETAILS	2	12/13/2024	12/13/2024	100% CONSTRUCTION DRAWINGS (12/13/24)
E5.08	ELECTRICAL DETAILS	2	12/13/2024	12/13/2024	100% CONSTRUCTION DRAWINGS (12/13/24)
E5.09	ELECTRICAL DETAILS	1	12/13/2024	12/13/2024	100% CONSTRUCTION DRAWINGS (12/13/24)
E5.10	ELECTRICAL DETAILS	0	12/13/2024	12/13/2024	100% CONSTRUCTION DRAWINGS (12/13/24)
E6.01	OVERALL ELECTRICAL RISER DIAGRAM	2	12/13/2024	12/13/2024	100% CONSTRUCTION DRAWINGS (12/13/24)
E6.02	ELECTRICAL RISER DIAGRAM - PART 'A'	2	12/13/2024	12/13/2024	100% CONSTRUCTION DRAWINGS (12/13/24)
E6.03	ELECTRICAL RISER DIAGRAM	2	12/13/2024	12/13/2024	100% CONSTRUCTION DRAWINGS (12/13/24)
E6.04	ELECTRICAL RISER DIAGRAM	2	12/13/2024	12/13/2024	100% CONSTRUCTION DRAWINGS (12/13/24)
E7.01	CENTER CORE - LEVEL 00 PANELBOARD SCHEDULES	2	12/13/2024	12/13/2024	100% CONSTRUCTION DRAWINGS (12/13/24)
E7.02	CENTER CORE - LEVEL 00 & LEVEL 01 PANELBOARD SCHEDULES	2	12/13/2024	12/13/2024	100% CONSTRUCTION DRAWINGS (12/13/24)
E7.03	CENTER CORE - LEVEL 01 PANELBOARD SCHEDULES	2	12/13/2024	12/13/2024	100% CONSTRUCTION DRAWINGS (12/13/24)
E7.04	CENTER CORE - LEVEL 01 PANELBOARD SCHEDULES	2	12/13/2024	12/13/2024	100% CONSTRUCTION DRAWINGS (12/13/24)
E7.05	MIDDLE SCHOOL - LEVEL 00 PANELBOARD SCHEDULES	2	12/13/2024	12/13/2024	100% CONSTRUCTION DRAWINGS (12/13/24)
E7.06	MIDDLE SCHOOL - LEVEL 00 PANELBOARD SCHEDULES	2	12/13/2024	12/13/2024	100% CONSTRUCTION DRAWINGS (12/13/24)
E7.07	HIGH SCHOOL - LEVEL 00 PANELBOARD SCHEDULES	2	12/13/2024	12/13/2024	100% CONSTRUCTION DRAWINGS (12/13/24)
E7.08	MIDDLE SCHOOL LEVEL 01 PANELBOARD SCHEDULES	2	12/13/2024	12/13/2024	100% CONSTRUCTION DRAWINGS (12/13/24)

EXHIBIT A - 100% CD DRAWING LOG

Gilbane Building Company

Printed on Thu Dec 19, 2024 at 11:35 am EST

Job #: B10134.000 Middle School And High School At Sequoyah
3456 Aztec Road
Doraville, Georgia 30340

Drawing No.	Drawing Title	Revision	Drawing Date	Received Date	Set
E7.09	HIGH SCHOOL -LEVEL 01 PANELBOARD SCHEDULES	2	12/13/2024	12/13/2024	100% CONSTRUCTION DRAWINGS (12/13/24)
E7.10	MIDDLE SCHOOL - LEVEL 02 PANELBOARD SCHEDULES	2	12/13/2024	12/13/2024	100% CONSTRUCTION DRAWINGS (12/13/24)
E7.11	HIGH SCHOOL - LEVEL 02 PANELBOARD SCHEDULES	2	12/13/2024	12/13/2024	100% CONSTRUCTION DRAWINGS (12/13/24)
E7.12	MIDDLE SCHOOL - LEVEL 03 PANELBOARD SCHEDULES	2	12/13/2024	12/13/2024	100% CONSTRUCTION DRAWINGS (12/13/24)
E7.13	MIDDLE SCHOOL - LEVEL 03 PANELBOARD SCHEDULES	1	12/13/2024	12/13/2024	100% CONSTRUCTION DRAWINGS (12/13/24)
E7.14	HIGH SCHOOL - LEVEL 03 PANELBOARD SCHEDULES	1	12/13/2024	12/13/2024	100% CONSTRUCTION DRAWINGS (12/13/24)
E7.15	HIGH SCHOOL - LEVEL 04 PANELBOARD SCHEDULES	2	12/13/2024	12/13/2024	100% CONSTRUCTION DRAWINGS (12/13/24)
E7.16	LUMINAIRE & RELAY SCHEDULES	2	12/13/2024	12/13/2024	100% CONSTRUCTION DRAWINGS (12/13/24)
E7.17	GENERAL EQUIPMENT SCHEDULES	1	12/13/2024	12/13/2024	100% CONSTRUCTION DRAWINGS (12/13/24)
E7.18	GENERAL EQUIPMENT SCHEDULES	0	12/13/2024	12/13/2024	100% CONSTRUCTION DRAWINGS (12/13/24)
E7.19	GENERAL EQUIPMENT SCHEDULES	0	12/13/2024	12/13/2024	100% CONSTRUCTION DRAWINGS (12/13/24)
E8.01	FIELD HOUSE POWER & MECHANICAL POWER PLAN	1	12/13/2024	12/13/2024	100% CONSTRUCTION DRAWINGS (12/13/24)
E8.02	FIELD HOUSE LIGHTING & AUXILIARY PLAN	1	12/13/2024	12/13/2024	100% CONSTRUCTION DRAWINGS (12/13/24)
E8.03	FIELD HOUSE ELECTRICAL RISER DIAGRAM & PANEL SCHEDULE	1	12/13/2024	12/13/2024	100% CONSTRUCTION DRAWINGS (12/13/24)
E9.10A	LEVEL 00 - AREA A - INTERCOM PLAN	0	12/13/2024	12/13/2024	100% CONSTRUCTION DRAWINGS (12/13/24)
E9.10B	LEVEL 00 - AREA B - INTERCOM PLAN	0	12/13/2024	12/13/2024	100% CONSTRUCTION DRAWINGS (12/13/24)
E9.10C	LEVEL 00 - AREA C - INTERCOM PLAN	0	12/13/2024	12/13/2024	100% CONSTRUCTION DRAWINGS (12/13/24)
E9.10D	LEVEL 00 - AREA D - INTERCOM PLAN	0	12/13/2024	12/13/2024	100% CONSTRUCTION DRAWINGS (12/13/24)
E9.10H	LEVEL 00 - AREA H - INTERCOM PLAN	0	12/13/2024	12/13/2024	100% CONSTRUCTION DRAWINGS (12/13/24)
E9.10J	LEVEL 00 - AREA J - INTERCOM PLAN	0	12/13/2024	12/13/2024	100% CONSTRUCTION DRAWINGS (12/13/24)
E9.10K	LEVEL 00 - AREA K - INTERCOM PLAN	0	12/13/2024	12/13/2024	100% CONSTRUCTION DRAWINGS (12/13/24)
E9.11A	LEVEL 01 - AREA A - INTERCOM PLAN	0	12/13/2024	12/13/2024	100% CONSTRUCTION DRAWINGS (12/13/24)
E9.11B	LEVEL 01 - AREA B - INTERCOM PLAN	0	12/13/2024	12/13/2024	100% CONSTRUCTION DRAWINGS

EXHIBIT A - 100% CD DRAWING LOG

Gilbane Building Company

Printed on Thu Dec 19, 2024 at 11:35 am EST

Job #: B10134.000 Middle School And High School At Sequoyah
3456 Aztec Road
Doraville, Georgia 30340

Drawing No.	Drawing Title	Revision	Drawing Date	Received Date	Set
					(12/13/24)
E9.11D	LEVEL 01 - AREA D - INTERCOM PLAN	0	12/13/2024	12/13/2024	100% CONSTRUCTION DRAWINGS (12/13/24)
E9.11E	LEVEL 01 - AREA E - INTERCOM PLAN	0	12/13/2024	12/13/2024	100% CONSTRUCTION DRAWINGS (12/13/24)
E9.11F	LEVEL 01 - AREA F - INTERCOM PLAN	0	12/13/2024	12/13/2024	100% CONSTRUCTION DRAWINGS (12/13/24)
E9.11G	LEVEL 01 - AREA G - INTERCOM PLAN	0	12/13/2024	12/13/2024	100% CONSTRUCTION DRAWINGS (12/13/24)
E9.11H	LEVEL 01 - AREA H - INTERCOM PLAN	0	12/13/2024	12/13/2024	100% CONSTRUCTION DRAWINGS (12/13/24)
E9.11J	LEVEL 01 - AREA J - INTERCOM PLAN	0	12/13/2024	12/13/2024	100% CONSTRUCTION DRAWINGS (12/13/24)
E9.11K	LEVEL 01 - AREA K - INTERCOM PLAN	0	12/13/2024	12/13/2024	100% CONSTRUCTION DRAWINGS (12/13/24)
E9.12A	LEVEL 02 - AREA A - INTERCOM PLAN	0	12/13/2024	12/13/2024	100% CONSTRUCTION DRAWINGS (12/13/24)
E9.12B	LEVEL 02 - AREA B - INTERCOM PLAN	0	12/13/2024	12/13/2024	100% CONSTRUCTION DRAWINGS (12/13/24)
E9.12J	LEVEL 02 - AREA J - INTERCOM PLAN	0	12/13/2024	12/13/2024	100% CONSTRUCTION DRAWINGS (12/13/24)
E9.12K	LEVEL 02 - AREA K - INTERCOM PLAN	0	12/13/2024	12/13/2024	100% CONSTRUCTION DRAWINGS (12/13/24)
E9.13A	LEVEL 03 - AREA A - INTERCOM PLAN	0	12/13/2024	12/13/2024	100% CONSTRUCTION DRAWINGS (12/13/24)
E9.13B	LEVEL 03 - AREA B - INTERCOM PLAN	0	12/13/2024	12/13/2024	100% CONSTRUCTION DRAWINGS (12/13/24)
E9.13J	LEVEL 03 - AREA J - INTERCOM PLAN	0	12/13/2024	12/13/2024	100% CONSTRUCTION DRAWINGS (12/13/24)
E9.13K	LEVEL 03 - AREA K - INTERCOM PLAN	0	12/13/2024	12/13/2024	100% CONSTRUCTION DRAWINGS (12/13/24)
E9.14J	LEVEL 04 - AREA J - INTERCOM PLAN	0	12/13/2024	12/13/2024	100% CONSTRUCTION DRAWINGS (12/13/24)
E9.14K	LEVEL 04 - AREA K - INTERCOM PLAN	0	12/13/2024	12/13/2024	100% CONSTRUCTION DRAWINGS (12/13/24)
E10.10A	LEVEL 00 - AREA A - FIRE ALARM PLAN	0	12/13/2024	12/13/2024	100% CONSTRUCTION DRAWINGS (12/13/24)
E10.10B	LEVEL 00 - AREA B - FIRE ALARM PLAN	0	12/13/2024	12/13/2024	100% CONSTRUCTION DRAWINGS (12/13/24)
E10.10C	LEVEL 00 - AREA C - FIRE ALARM PLAN	0	12/13/2024	12/13/2024	100% CONSTRUCTION DRAWINGS (12/13/24)
E10.10D	LEVEL 00 - AREA D - FIRE ALARM PLAN	0	12/13/2024	12/13/2024	100% CONSTRUCTION DRAWINGS (12/13/24)
E10.10H	LEVEL 00 - AREA H - FIRE ALARM PLAN	0	12/13/2024	12/13/2024	100% CONSTRUCTION DRAWINGS (12/13/24)

EXHIBIT A - 100% CD DRAWING LOG

Gilbane Building Company

Printed on Thu Dec 19, 2024 at 11:35 am EST

Job #: B10134.000 Middle School And High School At Sequoyah
3456 Aztec Road
Doraville, Georgia 30340

Drawing No.	Drawing Title	Revision	Drawing Date	Received Date	Set
E10.10J	LEVEL 00 - AREA J - FIRE ALARM PLAN	0	12/13/2024	12/13/2024	100% CONSTRUCTION DRAWINGS (12/13/24)
E10.10K	LEVEL 00 - AREA K - FIRE ALARM PLAN	0	12/13/2024	12/13/2024	100% CONSTRUCTION DRAWINGS (12/13/24)
E10.11A	LEVEL 01 - AREA A - FIRE ALARM PLAN	0	12/13/2024	12/13/2024	100% CONSTRUCTION DRAWINGS (12/13/24)
E10.11B	LEVEL 01 - AREA B - FIRE ALARM PLAN	0	12/13/2024	12/13/2024	100% CONSTRUCTION DRAWINGS (12/13/24)
E10.11D	LEVEL 01 - AREA D - FIRE ALARM PLAN	0	12/13/2024	12/13/2024	100% CONSTRUCTION DRAWINGS (12/13/24)
E10.11E	LEVEL 01 - AREA E - FIRE ALARM PLAN	0	12/13/2024	12/13/2024	100% CONSTRUCTION DRAWINGS (12/13/24)
E10.11F	LEVEL 01 - AREA F - FIRE ALARM PLAN	0	12/13/2024	12/13/2024	100% CONSTRUCTION DRAWINGS (12/13/24)
E10.11G	LEVEL 01 - AREA G - FIRE ALARM PLAN	0	12/13/2024	12/13/2024	100% CONSTRUCTION DRAWINGS (12/13/24)
E10.11H	LEVEL 01 - AREA H - FIRE ALARM PLAN	0	12/13/2024	12/13/2024	100% CONSTRUCTION DRAWINGS (12/13/24)
E10.11J	LEVEL 01 - AREA J - FIRE ALARM PLAN	0	12/13/2024	12/13/2024	100% CONSTRUCTION DRAWINGS (12/13/24)
E10.11K	LEVEL 01 - AREA K - FIRE ALARM PLAN	0	12/13/2024	12/13/2024	100% CONSTRUCTION DRAWINGS (12/13/24)
E10.12A	LEVEL 02 - AREA A - FIRE ALARM PLAN	0	12/13/2024	12/13/2024	100% CONSTRUCTION DRAWINGS (12/13/24)
E10.12B	LEVEL 02 - AREA B - FIRE ALARM PLAN	0	12/13/2024	12/13/2024	100% CONSTRUCTION DRAWINGS (12/13/24)
E10.12J	LEVEL 02 - AREA J - FIRE ALARM PLAN	0	12/13/2024	12/13/2024	100% CONSTRUCTION DRAWINGS (12/13/24)
E10.12K	LEVEL 02 - AREA K - FIRE ALARM PLAN	0	12/13/2024	12/13/2024	100% CONSTRUCTION DRAWINGS (12/13/24)
E10.13A	LEVEL 03 - AREA A - FIRE ALARM PLAN	0	12/13/2024	12/13/2024	100% CONSTRUCTION DRAWINGS (12/13/24)
E10.13B	LEVEL 03 - AREA B - FIRE ALARM PLAN	0	12/13/2024	12/13/2024	100% CONSTRUCTION DRAWINGS (12/13/24)
E10.13J	LEVEL 03 - AREA J - FIRE ALARM PLAN	0	12/13/2024	12/13/2024	100% CONSTRUCTION DRAWINGS (12/13/24)
E10.13K	LEVEL 03 - AREA K - FIRE ALARM PLAN	0	12/13/2024	12/13/2024	100% CONSTRUCTION DRAWINGS (12/13/24)
E10.14J	LEVEL 04 - AREA J - FIRE ALARM PLAN	0	12/13/2024	12/13/2024	100% CONSTRUCTION DRAWINGS (12/13/24)
E10.14K	LEVEL 04 - AREA K - FIRE ALARM PLAN	0	12/13/2024	12/13/2024	100% CONSTRUCTION DRAWINGS (12/13/24)
GE0.01	ELECTRICAL LEGENDS & NOTES	2	12/13/2024	12/13/2024	100% CONSTRUCTION DRAWINGS (12/13/24)
GE0.02	ELECTRICAL NOTES & ABBREVIATIONS	2	12/13/2024	12/13/2024	100% CONSTRUCTION DRAWINGS

EXHIBIT A - 100% CD DRAWING LOG

Gilbane Building Company

Printed on Thu Dec 19, 2024 at 11:35 am EST

Job #: B10134.000 Middle School And High School At Sequoyah
3456 Aztec Road
Doraville, Georgia 30340

Drawing No.	Drawing Title	Revision	Drawing Date	Received Date	Set
					(12/13/24)
Equipment					
QF0.0	FOODSERVICE GENERAL NOTES	2	12/13/2024	12/13/2024	100% CONSTRUCTION DRAWINGS (12/13/24)
QF0.1	FOODSERVICE EQUIPMENT STANDARD DETAILS	2	12/13/2024	12/13/2024	100% CONSTRUCTION DRAWINGS (12/13/24)
QF0.2	FOODSERVICE EQUIPMENT STANDARD DETAILS	2	12/13/2024	12/13/2024	100% CONSTRUCTION DRAWINGS (12/13/24)
QF1.0	FOODSERVICE EQUIPMENT PLAN - OVERALL LEVEL 00	2	12/13/2024	12/13/2024	100% CONSTRUCTION DRAWINGS (12/13/24)
QF1.1	FOODSERVICE EQUIPMENT PLAN - OVERALL LEVEL 01	2	12/13/2024	12/13/2024	100% CONSTRUCTION DRAWINGS (12/13/24)
QF1.2	FOODSERVICE EQUIPMENT PLAN - HIGH SCHOOL	2	12/13/2024	12/13/2024	100% CONSTRUCTION DRAWINGS (12/13/24)
QF1.3	FOODSERVICE EQUIPMENT PLAN - MIDDLE SCHOOL	2	12/13/2024	12/13/2024	100% CONSTRUCTION DRAWINGS (12/13/24)
QF1.4	FOODSERVICE EQUIPMENT PLAN - CULINARY	2	12/13/2024	12/13/2024	100% CONSTRUCTION DRAWINGS (12/13/24)
QF1.5	FOODSERVICE EQUIPMENT SCHEDULE	2	12/13/2024	12/13/2024	100% CONSTRUCTION DRAWINGS (12/13/24)
QF1.6	FOODSERVICE EQUIPMENT SCHEDULE	2	12/13/2024	12/13/2024	100% CONSTRUCTION DRAWINGS (12/13/24)
QF1.7	FOODSERVICE EQUIPMENT SCHEDULE	1	12/13/2024	12/13/2024	100% CONSTRUCTION DRAWINGS (12/13/24)
QF2.1	FOODSERVICE EQUIPMENT ELEVATION KEY PLAN - HIGH SCHOOL	2	12/13/2024	12/13/2024	100% CONSTRUCTION DRAWINGS (12/13/24)
QF2.2	FOODSERVICE EQUIPMENT ELEVATION KEY PLAN - MIDDLE SCHOOL	2	12/13/2024	12/13/2024	100% CONSTRUCTION DRAWINGS (12/13/24)
QF2.3	FOODSERVICE EQUIPMENT ELEVATION KEY PLAN - CULINARY	2	12/13/2024	12/13/2024	100% CONSTRUCTION DRAWINGS (12/13/24)
QF2.4	FOODSERVICE EQUIPMENT ELEVATIONS	2	12/13/2024	12/13/2024	100% CONSTRUCTION DRAWINGS (12/13/24)
QF2.5	FOODSERVICE EQUIPMENT ELEVATIONS	2	12/13/2024	12/13/2024	100% CONSTRUCTION DRAWINGS (12/13/24)
QF2.6	FOODSERVICE EQUIPMENT ELEVATIONS	2	12/13/2024	12/13/2024	100% CONSTRUCTION DRAWINGS (12/13/24)
QF2.7	FOODSERVICE EQUIPMENT ISOMETRIC VIEW - HIGH & MIDDLE SCHOOL	2	12/13/2024	12/13/2024	100% CONSTRUCTION DRAWINGS (12/13/24)
QF2.8	FOODSERVICE EQUIPMENT ISOMETRIC VIEW - CULINARY	2	12/13/2024	12/13/2024	100% CONSTRUCTION DRAWINGS (12/13/24)
QF3.1	FOODSERVICE EQUIPMENT PLUMBING SUPPLY PLAN - HIGH SCHOOL	2	12/13/2024	12/13/2024	100% CONSTRUCTION DRAWINGS (12/13/24)
QF3.2	FOODSERVICE EQUIPMENT PLUMBING SUPPLY PLAN - MIDDLE SCHOOL	2	12/13/2024	12/13/2024	100% CONSTRUCTION DRAWINGS (12/13/24)

EXHIBIT A - 100% CD DRAWING LOG

Gilbane Building Company

Printed on Thu Dec 19, 2024 at 11:35 am EST

Job #: B10134.000 Middle School And High School At Sequoyah
3456 Aztec Road
Doraville, Georgia 30340

Drawing No.	Drawing Title	Revision	Drawing Date	Received Date	Set
QF3.3	FOODSERVICE EQUIPMENT PLUMBING SUPPLY PLAN - CULINARY	2	12/13/2024	12/13/2024	100% CONSTRUCTION DRAWINGS (12/13/24)
QF3.4	FOODSERVICE EQUIPMENT PLUMBING DRAIN PLAN - HIGH SCHOOL	2	12/13/2024	12/13/2024	100% CONSTRUCTION DRAWINGS (12/13/24)
QF3.5	FOODSERVICE EQUIPMENT PLUMBING DRAIN PLAN - MIDDLE SCHOOL	1	12/13/2024	12/13/2024	100% CONSTRUCTION DRAWINGS (12/13/24)
QF3.6	FOODSERVICE EQUIPMENT PLUMBING DRAIN PLAN - CULINARY	1	12/13/2024	12/13/2024	100% CONSTRUCTION DRAWINGS (12/13/24)
QF3.7	FOODSERVICE EQUIPMENT PLUMBING SCHEDULES	1	12/13/2024	12/13/2024	100% CONSTRUCTION DRAWINGS (12/13/24)
QF4.1	FOODSERVICE EQUIPMENT ELECTRICAL PLAN - HIGH SCHOOL	2	12/13/2024	12/13/2024	100% CONSTRUCTION DRAWINGS (12/13/24)
QF4.2	FOODSERVICE EQUIPMENT ELECTRICAL PLAN - MIDDLE SCHOOL	2	12/13/2024	12/13/2024	100% CONSTRUCTION DRAWINGS (12/13/24)
QF4.3	FOODSERVICE EQUIPMENT ELECTRICAL PLAN - CULINARY	2	12/13/2024	12/13/2024	100% CONSTRUCTION DRAWINGS (12/13/24)
QF4.4	FOODSERVICE EQUIPMENT ELECTRICAL SCHEDULE	2	12/13/2024	12/13/2024	100% CONSTRUCTION DRAWINGS (12/13/24)
QF4.5	FOODSERVICE EQUIPMENT ELECTRICAL SCHEDULE - CON'T	1	12/13/2024	12/13/2024	100% CONSTRUCTION DRAWINGS (12/13/24)
QF5.1	FOODSERVICE EQUIPMENT SLAB PENETRATION PLAN - HIGH SCHOOL	2	12/13/2024	12/13/2024	100% CONSTRUCTION DRAWINGS (12/13/24)
QF5.2	FOODSERVICE EQUIPMENT SLAB PENETRATION PLAN - MIDDLE SCHOOL	2	12/13/2024	12/13/2024	100% CONSTRUCTION DRAWINGS (12/13/24)
QF5.3	FOODSERVICE EQUIPMENT SLAB PENETRATION PLAN - CULINARY	1	12/13/2024	12/13/2024	100% CONSTRUCTION DRAWINGS (12/13/24)
QF6.1	FOODSERVICE WALK-IN VENDOR DETAILS	1	12/13/2024	12/13/2024	100% CONSTRUCTION DRAWINGS (12/13/24)
QF6.2	FOODSERVICE REFRIGERATION SYSTEM VENDOR DETAILS	1	12/13/2024	12/13/2024	100% CONSTRUCTION DRAWINGS (12/13/24)
QF6.3	FOODSERVICE WALK-IN STANDARD DETAILS	1	12/13/2024	12/13/2024	100% CONSTRUCTION DRAWINGS (12/13/24)
QF7.1	FOODSERVICE EQUIPMENT SPECIAL CONDITIONS PLAN - HIGH SCHOOL	2	12/13/2024	12/13/2024	100% CONSTRUCTION DRAWINGS (12/13/24)
QF7.2	FOODSERVICE EQUIPMENT SPECIAL CONDITIONS PLAN - MIDDLE SCHOOL	2	12/13/2024	12/13/2024	100% CONSTRUCTION DRAWINGS (12/13/24)
QF7.3	FOODSERVICE EQUIPMENT SPECIAL CONDITIONS PLAN - CULINARY	2	12/13/2024	12/13/2024	100% CONSTRUCTION DRAWINGS (12/13/24)
QF8.1	FOODSERVICE POWERWASH VENDOR DETAILS	2	12/13/2024	12/13/2024	100% CONSTRUCTION DRAWINGS (12/13/24)
QT0.01	THEATRICAL GENERAL INFORMATION	2	12/13/2024	12/13/2024	100% CONSTRUCTION DRAWINGS (12/13/24)
QT1.11	THEATRICAL LIGHTING PLAN, AUDITORIUM, LEVEL 1	2	12/13/2024	12/13/2024	100% CONSTRUCTION DRAWINGS (12/13/24)
QT1.12	THEATRICAL LIGHTING PLAN, BLACK BOX, LEVEL 1	2	12/13/2024	12/13/2024	100% CONSTRUCTION DRAWINGS

EXHIBIT A - 100% CD DRAWING LOG

Gilbane Building Company

Printed on Thu Dec 19, 2024 at 11:35 am EST

Job #: B10134.000 Middle School And High School At Sequoyah
3456 Aztec Road
Doraville, Georgia 30340

Drawing No.	Drawing Title	Revision	Drawing Date	Received Date	Set
					(12/13/24)
QT1.13	THEATRICAL LIGHTING PLAN, BROADCAST STUDIO, LEVEL 1	2	12/13/2024	12/13/2024	100% CONSTRUCTION DRAWINGS (12/13/24)
QT1.14	THEATRICAL LIGHTING PLAN, AUDITORIUM, LEVEL 2	2	12/13/2024	12/13/2024	100% CONSTRUCTION DRAWINGS (12/13/24)
QT1.15	THEATRICAL LIGHTING PLAN, BLACK BOX, LEVEL 2	1	12/13/2024	12/13/2024	100% CONSTRUCTION DRAWINGS (12/13/24)
QT1.16	THEATRICAL LIGHTING PLAN, BROADCAST STUDIO, LEVEL 2	1	12/13/2024	12/13/2024	100% CONSTRUCTION DRAWINGS (12/13/24)
QT1.21	THEATRICAL DRAPERY PLAN, AUDITORIUM, LEVEL 1	2	12/13/2024	12/13/2024	100% CONSTRUCTION DRAWINGS (12/13/24)
QT1.22	THEATRICAL DRAPERY PLAN, BLACK BOX, LEVEL 1	2	12/13/2024	12/13/2024	100% CONSTRUCTION DRAWINGS (12/13/24)
QT1.23	THEATRICAL DRAPERY PLAN, VIDEO PRODUCTION, LEVEL 1	1	12/13/2024	12/13/2024	100% CONSTRUCTION DRAWINGS (12/13/24)
QT1.31	THEATRICAL RIGGING PLAN, AUDITORIUM, LEVEL 1	2	12/13/2024	12/13/2024	100% CONSTRUCTION DRAWINGS (12/13/24)
QT1.32	THEATRICAL RIGGING PLAN, AUDITORIUM, LEVEL 2	2	12/13/2024	12/13/2024	100% CONSTRUCTION DRAWINGS (12/13/24)
QT1.33	THEATRICAL RIGGING PLAN, BLACK BOX, LEVEL 2	2	12/13/2024	12/13/2024	100% CONSTRUCTION DRAWINGS (12/13/24)
QT1.34	THEATRICAL RIGGING PLAN, VIDEO PRODUCTION, LEVEL 1	1	12/13/2024	12/13/2024	100% CONSTRUCTION DRAWINGS (12/13/24)
QT1.41	THEATRICAL MODULAR PLATFORM PLAN, BLACK BOX, LEVEL 1	2	12/13/2024	12/13/2024	100% CONSTRUCTION DRAWINGS (12/13/24)
QT3.21	THEATRICAL DRAPERY, LONGITUDINAL SECTION, AUDITORIUM	2	12/13/2024	12/13/2024	100% CONSTRUCTION DRAWINGS (12/13/24)
QT3.22	THEATRICAL DRAPERY, LONGITUDINAL SECTION, BLACK BOX	2	12/13/2024	12/13/2024	100% CONSTRUCTION DRAWINGS (12/13/24)
QT3.23	THEATRICAL DRAPERY, LONGITUDINAL SECTION, VIDEO PRODUCTION	1	12/13/2024	12/13/2024	100% CONSTRUCTION DRAWINGS (12/13/24)
QT3.31	THEATRICAL RIGGING, LONGITUDINAL SECTION, AUDITORIUM	2	12/13/2024	12/13/2024	100% CONSTRUCTION DRAWINGS (12/13/24)
QT3.32	THEATRICAL RIGGING, TRANSVERSE SECTION, AUDITORIUM	2	12/13/2024	12/13/2024	100% CONSTRUCTION DRAWINGS (12/13/24)
QT3.33	THEATRICAL RIGGING, LONGITUDINAL SECTION, BLACK BOX	2	12/13/2024	12/13/2024	100% CONSTRUCTION DRAWINGS (12/13/24)
QT3.34	THEATRICAL RIGGING LONGITUDINAL SECTION, VIDEO PRODUCTION	0	12/13/2024	12/13/2024	100% CONSTRUCTION DRAWINGS (12/13/24)
QT5.01	THEATRICAL WIRING DEVICE DETAILS & SCHEDULE	2	12/13/2024	12/13/2024	100% CONSTRUCTION DRAWINGS (12/13/24)
QT5.02	THEATRICAL CONTROL DEVICE DETAILS & SCHEDULE	2	12/13/2024	12/13/2024	100% CONSTRUCTION DRAWINGS (12/13/24)
QT5.21	THEATRICAL & ACOUSTIC DRAPERY DETAILS	2	12/13/2024	12/13/2024	100% CONSTRUCTION DRAWINGS (12/13/24)

EXHIBIT A - 100% CD DRAWING LOG

Gilbane Building Company

Printed on Thu Dec 19, 2024 at 11:35 am EST

Job #: B10134.000 Middle School And High School At Sequoyah
3456 Aztec Road
Doraville, Georgia 30340

Drawing No.	Drawing Title	Revision	Drawing Date	Received Date	Set
QT5.31	THEATRICAL RIGGING DETAILS, MOTORIZED	2	12/13/2024	12/13/2024	100% CONSTRUCTION DRAWINGS (12/13/24)
QT5.32	THEATRICAL RIGGING DETAILS, DEAD-HUNG AND PIPE GRID	2	12/13/2024	12/13/2024	100% CONSTRUCTION DRAWINGS (12/13/24)
QT5.41	THEATRICAL PORTABLE PLATFORM DETAILS	2	12/13/2024	12/13/2024	100% CONSTRUCTION DRAWINGS (12/13/24)
QT6.01	THEATRICAL LIGHTING CONTROL DIAGRAM	2	12/13/2024	12/13/2024	100% CONSTRUCTION DRAWINGS (12/13/24)
QT6.02	THEATRICAL LIGHTING PANEL SCHEDULES	2	12/13/2024	12/13/2024	100% CONSTRUCTION DRAWINGS (12/13/24)
QT6.03	THEATRICAL LIGHTING PANEL SCHEDULES	1	12/13/2024	12/13/2024	100% CONSTRUCTION DRAWINGS (12/13/24)
General					
G1.01	DRAWING INDEX	2	12/13/2024	12/13/2024	100% CONSTRUCTION DRAWINGS (12/13/24)
G1.02	DRAWING INDEX	2	12/13/2024	12/13/2024	100% CONSTRUCTION DRAWINGS (12/13/24)
G1.03	GENERAL NOTES	2	12/13/2024	12/13/2024	100% CONSTRUCTION DRAWINGS (12/13/24)
G1.04	GENERAL INFORMATION & MOCKUP WALL	2	12/13/2024	12/13/2024	100% CONSTRUCTION DRAWINGS (12/13/24)
G1.11	ACCESSIBILITY DATA	2	12/13/2024	12/13/2024	100% CONSTRUCTION DRAWINGS (12/13/24)
G1.12	ACCESSIBLE PLUMBING LAYOUTS	2	12/13/2024	12/13/2024	100% CONSTRUCTION DRAWINGS (12/13/24)
G1.20	TYPICAL CONSTRUCTION TYPES	2	12/13/2024	12/13/2024	100% CONSTRUCTION DRAWINGS (12/13/24)
G1.21	PARTITION TYPES	2	12/13/2024	12/13/2024	100% CONSTRUCTION DRAWINGS (12/13/24)
G1.22	PARTITION DETAILS	2	12/13/2024	12/13/2024	100% CONSTRUCTION DRAWINGS (12/13/24)
G1.23	UL ASSEMBLY U465	2	12/13/2024	12/13/2024	100% CONSTRUCTION DRAWINGS (12/13/24)
G1.24	UL ASSEMBLY U411	2	12/13/2024	12/13/2024	100% CONSTRUCTION DRAWINGS (12/13/24)
G1.25	UL ASSEMBLY U415	2	12/13/2024	12/13/2024	100% CONSTRUCTION DRAWINGS (12/13/24)
G1.26	UL ASSEMBLY U444 + U445	2	12/13/2024	12/13/2024	100% CONSTRUCTION DRAWINGS (12/13/24)
G1.27	UL ASSEMBLY U419	2	12/13/2024	12/13/2024	100% CONSTRUCTION DRAWINGS (12/13/24)
G1.28	UL ASSEMBLY U454 + U905	2	12/13/2024	12/13/2024	100% CONSTRUCTION DRAWINGS (12/13/24)
G1.31	PENETRATION FIRESTOPPING SYSTEMS	2	12/13/2024	12/13/2024	100% CONSTRUCTION DRAWINGS (12/13/24)

EXHIBIT A - 100% CD DRAWING LOG

Gilbane Building Company

Printed on Thu Dec 19, 2024 at 11:35 am EST

Job #: B10134.000 Middle School And High School At Sequoyah
3456 Aztec Road
Doraville, Georgia 30340

Drawing No.	Drawing Title	Revision	Drawing Date	Received Date	Set
G2.00	LIFE SAFETY - CODE ANALYSIS	2	12/13/2024	12/13/2024	100% CONSTRUCTION DRAWINGS (12/13/24)
T1	TITLE SHEET	2	12/13/2024	12/13/2024	100% CONSTRUCTION DRAWINGS (12/13/24)
Landscape					
L0.00	HARDSCAPE NOTES	1	12/13/2024	12/13/2024	100% CONSTRUCTION DRAWINGS (12/13/24)
L1.00	OVERALL HARDSCAPE PLAN	2	12/13/2024	12/13/2024	100% CONSTRUCTION DRAWINGS (12/13/24)
L1.01	HARDSCAPE PLAN	2	12/13/2024	12/13/2024	100% CONSTRUCTION DRAWINGS (12/13/24)
L1.02	HARDSCAPE PLAN	2	12/13/2024	12/13/2024	100% CONSTRUCTION DRAWINGS (12/13/24)
L1.03	HARDSCAPE PLAN	2	12/13/2024	12/13/2024	100% CONSTRUCTION DRAWINGS (12/13/24)
L1.04	HARDSCAPE PLAN	2	12/13/2024	12/13/2024	100% CONSTRUCTION DRAWINGS (12/13/24)
L1.05	HARDSCAPE PLAN	2	12/13/2024	12/13/2024	100% CONSTRUCTION DRAWINGS (12/13/24)
L1.06	HARDSCAPE PLAN	2	12/13/2024	12/13/2024	100% CONSTRUCTION DRAWINGS (12/13/24)
L1.07	HARDSCAPE PLAN	1	12/13/2024	12/13/2024	100% CONSTRUCTION DRAWINGS (12/13/24)
L1.08	HARDSCAPE PLAN	1	12/13/2024	12/13/2024	100% CONSTRUCTION DRAWINGS (12/13/24)
L1.09	HARDSCAPE PLAN	1	12/13/2024	12/13/2024	100% CONSTRUCTION DRAWINGS (12/13/24)
L1.10	HARDSCAPE PLAN	1	12/13/2024	12/13/2024	100% CONSTRUCTION DRAWINGS (12/13/24)
L1.11	GRADING & DRAINAGE PLAN	0	12/13/2024	12/13/2024	100% CONSTRUCTION DRAWINGS (12/13/24)
L1.12	GRADING & DRAINAGE PLAN	3	12/13/2024	12/13/2024	100% CONSTRUCTION DRAWINGS (12/13/24)
L1.13	GRADING & DRAINAGE PLAN	0	12/13/2024	12/13/2024	100% CONSTRUCTION DRAWINGS (12/13/24)
L2.01	HARDSCAPE DETAILS	2	12/13/2024	12/13/2024	100% CONSTRUCTION DRAWINGS (12/13/24)
L2.02	HARDSCAPE DETAILS	2	12/13/2024	12/13/2024	100% CONSTRUCTION DRAWINGS (12/13/24)
L2.03	HARDSCAPE DETAILS	2	12/13/2024	12/13/2024	100% CONSTRUCTION DRAWINGS (12/13/24)
L2.04	HARDSCAPE DETAILS	2	12/13/2024	12/13/2024	100% CONSTRUCTION DRAWINGS (12/13/24)
L2.05	HARDSCAPE DETAILS	2	12/13/2024	12/13/2024	100% CONSTRUCTION DRAWINGS (12/13/24)

EXHIBIT A - 100% CD DRAWING LOG

Gilbane Building Company

Printed on Thu Dec 19, 2024 at 11:35 am EST

Job #: B10134.000 Middle School And High School At Sequoyah
3456 Aztec Road
Doraville, Georgia 30340

Drawing No.	Drawing Title	Revision	Drawing Date	Received Date	Set
L2.06	HARDSCAPE DETAILS	1	12/13/2024	12/13/2024	100% CONSTRUCTION DRAWINGS (12/13/24)
L2.07	HARDSCAPE DETAILS	1	12/13/2024	12/13/2024	100% CONSTRUCTION DRAWINGS (12/13/24)
L2.08	HARDSCAPE DETAILS	0	12/13/2024	12/13/2024	100% CONSTRUCTION DRAWINGS (12/13/24)
L3.00	OVERALL LANDSCAPE PLAN	1	12/13/2024	12/13/2024	100% CONSTRUCTION DRAWINGS (12/13/24)
L3.01	LANDSCAPE PLAN	1	12/13/2024	12/13/2024	100% CONSTRUCTION DRAWINGS (12/13/24)
L3.02	LANDSCAPE PLAN	1	12/13/2024	12/13/2024	100% CONSTRUCTION DRAWINGS (12/13/24)
L3.03	LANDSCAPE PLAN	1	12/13/2024	12/13/2024	100% CONSTRUCTION DRAWINGS (12/13/24)
L3.04	LANDSCAPE PLAN	1	12/13/2024	12/13/2024	100% CONSTRUCTION DRAWINGS (12/13/24)
L3.05	HARDSCAPE PLAN	1	12/13/2024	12/13/2024	100% CONSTRUCTION DRAWINGS (12/13/24)
L3.06	LANDSCAPE PLAN	1	12/13/2024	12/13/2024	100% CONSTRUCTION DRAWINGS (12/13/24)
L3.07	LANDSCAPE PLAN	1	12/13/2024	12/13/2024	100% CONSTRUCTION DRAWINGS (12/13/24)
L3.08	LANDSCAPE PLAN	1	12/13/2024	12/13/2024	100% CONSTRUCTION DRAWINGS (12/13/24)
L3.09	LANDSCAPE PLAN	1	12/13/2024	12/13/2024	100% CONSTRUCTION DRAWINGS (12/13/24)
L3.10	LANDSCAPE PLAN	1	12/13/2024	12/13/2024	100% CONSTRUCTION DRAWINGS (12/13/24)
L3.11	LANDSCAPE PLANT SCHEDULE	1	12/13/2024	12/13/2024	100% CONSTRUCTION DRAWINGS (12/13/24)
LP.01	TREE REMOVAL PLAN	2	12/13/2024	12/13/2024	100% CONSTRUCTION DRAWINGS (12/13/24)
LP.02	TREE RECOMPENSE PLAN	2	12/13/2024	12/13/2024	100% CONSTRUCTION DRAWINGS (12/13/24)
Mechanical					
M1.00	LEVEL 0 - OVERALL FLOOR PLAN	2	12/13/2024	12/13/2024	100% CONSTRUCTION DRAWINGS (12/13/24)
M1.00F	LEVEL 01 - FIELDHOUSE - HVAC FLOOR PLAN	0	12/13/2024	12/13/2024	100% CONSTRUCTION DRAWINGS (12/13/24)
M1.01	LEVEL 01 - OVERALL FLOOR PLAN	2	12/13/2024	12/13/2024	100% CONSTRUCTION DRAWINGS (12/13/24)
M1.02	LEVEL 02 - OVERALL FLOOR PLAN	2	12/13/2024	12/13/2024	100% CONSTRUCTION DRAWINGS (12/13/24)
M1.03	LEVEL 03 - OVERALL FLOOR PLAN	2	12/13/2024	12/13/2024	100% CONSTRUCTION DRAWINGS (12/13/24)

EXHIBIT A - 100% CD DRAWING LOG

Gilbane Building Company

Printed on Thu Dec 19, 2024 at 11:35 am EST

Job #: B10134.000 Middle School And High School At Sequoyah
3456 Aztec Road
Doraville, Georgia 30340

Drawing No.	Drawing Title	Revision	Drawing Date	Received Date	Set
M1.04	LEVEL 04 - OVERALL FLOOR PLAN	2	12/13/2024	12/13/2024	100% CONSTRUCTION DRAWINGS (12/13/24)
M1.05	HVAC ROOF PLAN - AREA A & B	1	12/13/2024	12/13/2024	100% CONSTRUCTION DRAWINGS (12/13/24)
M1.06	HVAC ROOF PLAN - AREA C & D	1	12/13/2024	12/13/2024	100% CONSTRUCTION DRAWINGS (12/13/24)
M1.07	HVAC ROOF PLAN - AREA E & F	1	12/13/2024	12/13/2024	100% CONSTRUCTION DRAWINGS (12/13/24)
M1.08	HVAC ROOF PLAN - AREA G & H	1	12/13/2024	12/13/2024	100% CONSTRUCTION DRAWINGS (12/13/24)
M1.09	HVAC ROOF PLAN - AREA J & K	1	12/13/2024	12/13/2024	100% CONSTRUCTION DRAWINGS (12/13/24)
M1.10A	LEVEL 00 - AREA A - HVAC FLOOR PLAN	2	12/13/2024	12/13/2024	100% CONSTRUCTION DRAWINGS (12/13/24)
M1.10B	LEVEL 00 - AREA B - HVAC FLOOR PLAN	2	12/13/2024	12/13/2024	100% CONSTRUCTION DRAWINGS (12/13/24)
M1.10C	LEVEL 00 - AREA C - HVAC FLOOR PLAN	2	12/13/2024	12/13/2024	100% CONSTRUCTION DRAWINGS (12/13/24)
M1.10D	LEVEL 00 - AREA D - HVAC FLOOR PLAN	2	12/13/2024	12/13/2024	100% CONSTRUCTION DRAWINGS (12/13/24)
M1.10H	LEVEL 00 - AREA H - HVAC FLOOR PLAN	2	12/13/2024	12/13/2024	100% CONSTRUCTION DRAWINGS (12/13/24)
M1.10J	LEVEL 00 - AREA J - HVAC FLOOR PLAN	2	12/13/2024	12/13/2024	100% CONSTRUCTION DRAWINGS (12/13/24)
M1.10K	LEVEL 00 - AREA K & L - HVAC FLOOR PLAN	2	12/13/2024	12/13/2024	100% CONSTRUCTION DRAWINGS (12/13/24)
M1.11A	LEVEL 01 - AREA A - HVAC FLOOR PLAN	2	12/13/2024	12/13/2024	100% CONSTRUCTION DRAWINGS (12/13/24)
M1.11B	LEVEL 01 - AREA B - HVAC FLOOR PLAN	2	12/13/2024	12/13/2024	100% CONSTRUCTION DRAWINGS (12/13/24)
M1.11D	LEVEL 01 - AREA D - HVAC FLOOR PLAN	2	12/13/2024	12/13/2024	100% CONSTRUCTION DRAWINGS (12/13/24)
M1.11E	LEVEL 01 - AREA E - HVAC FLOOR PLAN	2	12/13/2024	12/13/2024	100% CONSTRUCTION DRAWINGS (12/13/24)
M1.11F	LEVEL 01 - AREA F - HVAC FLOOR PLAN	2	12/13/2024	12/13/2024	100% CONSTRUCTION DRAWINGS (12/13/24)
M1.11G	LEVEL 01 - AREA G - HVAC FLOOR PLAN	2	12/13/2024	12/13/2024	100% CONSTRUCTION DRAWINGS (12/13/24)
M1.11H	LEVEL 01 - AREA H - HVAC FLOOR PLAN	2	12/13/2024	12/13/2024	100% CONSTRUCTION DRAWINGS (12/13/24)
M1.11J	LEVEL 01 - AREA J - HVAC FLOOR PLAN	2	12/13/2024	12/13/2024	100% CONSTRUCTION DRAWINGS (12/13/24)
M1.11K	LEVEL 01 - AREA K & L - HVAC FLOOR PLAN	2	12/13/2024	12/13/2024	100% CONSTRUCTION DRAWINGS (12/13/24)
M1.12A	LEVEL 02 - AREA A - HVAC FLOOR PLAN	2	12/13/2024	12/13/2024	100% CONSTRUCTION DRAWINGS

EXHIBIT A - 100% CD DRAWING LOG

Gilbane Building Company

Printed on Thu Dec 19, 2024 at 11:35 am EST

Job #: B10134.000 Middle School And High School At Sequoyah
3456 Aztec Road
Doraville, Georgia 30340

Drawing No.	Drawing Title	Revision	Drawing Date	Received Date	Set
					(12/13/24)
M1.12B	LEVEL 02 - AREA B - HVAC FLOOR PLAN	2	12/13/2024	12/13/2024	100% CONSTRUCTION DRAWINGS (12/13/24)
M1.12E	LEVEL 02 - AREA E - HVAC FLOOR PLAN	2	12/13/2024	12/13/2024	100% CONSTRUCTION DRAWINGS (12/13/24)
M1.12F	LEVEL 02 - AREA F & G - HVAC FLOOR PLAN	1	12/13/2024	12/13/2024	100% CONSTRUCTION DRAWINGS (12/13/24)
M1.12J	LEVEL 02 - AREA J HVAC FLOOR PLAN	2	12/13/2024	12/13/2024	100% CONSTRUCTION DRAWINGS (12/13/24)
M1.12K	LEVEL 02 - AREA K & L - HVAC FLOOR PLAN	2	12/13/2024	12/13/2024	100% CONSTRUCTION DRAWINGS (12/13/24)
M1.13A	LEVEL 03 - AREA A - HVAC FLOOR PLAN	2	12/13/2024	12/13/2024	100% CONSTRUCTION DRAWINGS (12/13/24)
M1.13B	LEVEL 03 - AREA B - HVAC FLOOR PLAN	2	12/13/2024	12/13/2024	100% CONSTRUCTION DRAWINGS (12/13/24)
M1.13J	LEVEL 03 - AREA J HVAC FLOOR PLAN	2	12/13/2024	12/13/2024	100% CONSTRUCTION DRAWINGS (12/13/24)
M1.13K	LEVEL 03 - AREA K & L - HVAC FLOOR PLAN	2	12/13/2024	12/13/2024	100% CONSTRUCTION DRAWINGS (12/13/24)
M1.14J	LEVEL 04 - AREA J - HVAC FLOOR PLAN	2	12/13/2024	12/13/2024	100% CONSTRUCTION DRAWINGS (12/13/24)
M1.14K	LEVEL 04 - AREA K - HVAC FLOOR PLAN	2	12/13/2024	12/13/2024	100% CONSTRUCTION DRAWINGS (12/13/24)
M2.10A	LEVEL 00 - AREA A - ERU FLOOR PLAN	2	12/13/2024	12/13/2024	100% CONSTRUCTION DRAWINGS (12/13/24)
M2.10B	LEVEL 00 - AREA B - ERU FLOOR PLAN	2	12/13/2024	12/13/2024	100% CONSTRUCTION DRAWINGS (12/13/24)
M2.10C	LEVEL 00 - AREA C - ERU FLOOR PLAN	2	12/13/2024	12/13/2024	100% CONSTRUCTION DRAWINGS (12/13/24)
M2.10J	LEVEL 00 - AREA J - ERU FLOOR PLAN	2	12/13/2024	12/13/2024	100% CONSTRUCTION DRAWINGS (12/13/24)
M2.10K	LEVEL 00 - AREA K & L - ERU FLOOR PLAN	2	12/13/2024	12/13/2024	100% CONSTRUCTION DRAWINGS (12/13/24)
M2.11A	LEVEL 01 - AREA A - ERU FLOOR PLAN	2	12/13/2024	12/13/2024	100% CONSTRUCTION DRAWINGS (12/13/24)
M2.11B	LEVEL 01 - AREA B - ERU FLOOR PLAN	2	12/13/2024	12/13/2024	100% CONSTRUCTION DRAWINGS (12/13/24)
M2.11D	LEVEL 01 - AREA D - ERU FLOOR PLAN	2	12/13/2024	12/13/2024	100% CONSTRUCTION DRAWINGS (12/13/24)
M2.11H	LEVEL 01 - AREA H - ERU FLOOR PLAN	0	12/13/2024	12/13/2024	100% CONSTRUCTION DRAWINGS (12/13/24)
M2.11J	LEVEL 01 - AREA J - ERU FLOOR PLAN	2	12/13/2024	12/13/2024	100% CONSTRUCTION DRAWINGS (12/13/24)
M2.11K	LEVEL 01 - AREA K & L - ERU FLOORPLAN	2	12/13/2024	12/13/2024	100% CONSTRUCTION DRAWINGS (12/13/24)

EXHIBIT A - 100% CD DRAWING LOG

Gilbane Building Company

Printed on Thu Dec 19, 2024 at 11:35 am EST

Job #: B10134.000 Middle School And High School At Sequoyah
3456 Aztec Road
Doraville, Georgia 30340

Drawing No.	Drawing Title	Revision	Drawing Date	Received Date	Set
M2.12A	LEVEL 02 - AREA A - ERU FLOOR PLAN	2	12/13/2024	12/13/2024	100% CONSTRUCTION DRAWINGS (12/13/24)
M2.12B	LEVEL 02 - AREA B - ERU FLOOR PLAN	2	12/13/2024	12/13/2024	100% CONSTRUCTION DRAWINGS (12/13/24)
M2.12J	LEVEL 02 - AREA J - ERU FLOOR PLAN	2	12/13/2024	12/13/2024	100% CONSTRUCTION DRAWINGS (12/13/24)
M2.12K	LEVEL 02 - AREA K & L - ERU FLOORPLAN	2	12/13/2024	12/13/2024	100% CONSTRUCTION DRAWINGS (12/13/24)
M2.13A	LEVEL 03 - AREA A - ERU FLOOR PLAN	2	12/13/2024	12/13/2024	100% CONSTRUCTION DRAWINGS (12/13/24)
M2.13B	LEVEL 03 - AREA B - ERU FLOOR PLAN	2	12/13/2024	12/13/2024	100% CONSTRUCTION DRAWINGS (12/13/24)
M2.13J	LEVEL 03 - AREA J - ERU FLOOR PLAN	2	12/13/2024	12/13/2024	100% CONSTRUCTION DRAWINGS (12/13/24)
M2.13K	LEVEL 03 - AREA K & L - ERU FLOORPLAN	2	12/13/2024	12/13/2024	100% CONSTRUCTION DRAWINGS (12/13/24)
M2.14J	LEVEL 04 - AREA J - ERU FLOOR PLAN	2	12/13/2024	12/13/2024	100% CONSTRUCTION DRAWINGS (12/13/24)
M2.14K	LEVEL 04 - AREA K - ERU FLOOR PLAN	2	12/13/2024	12/13/2024	100% CONSTRUCTION DRAWINGS (12/13/24)
M3.10A	LEVEL 00 - AREA A - PIPING FLOORPLAN	2	12/13/2024	12/13/2024	100% CONSTRUCTION DRAWINGS (12/13/24)
M3.10B	LEVEL 00 - AREA B - PIPING FLOORPLAN	2	12/13/2024	12/13/2024	100% CONSTRUCTION DRAWINGS (12/13/24)
M3.10C	LEVEL 00 - AREA C - PIPING FLOORPLAN	2	12/13/2024	12/13/2024	100% CONSTRUCTION DRAWINGS (12/13/24)
M3.10D	LEVEL 00 - AREA D - PIPING FLOORPLAN	2	12/13/2024	12/13/2024	100% CONSTRUCTION DRAWINGS (12/13/24)
M3.10H	LEVEL 00 - AREA H - PIPING FLOORPLAN	2	12/13/2024	12/13/2024	100% CONSTRUCTION DRAWINGS (12/13/24)
M3.10J	LEVEL 00 - AREA J - PIPING FLOORPLAN	2	12/13/2024	12/13/2024	100% CONSTRUCTION DRAWINGS (12/13/24)
M3.10K	LEVEL 00 - AREA K & L - PIPING FLOORPLAN	2	12/13/2024	12/13/2024	100% CONSTRUCTION DRAWINGS (12/13/24)
M3.11A	LEVEL 01 - AREA A - PIPING FLOORPLAN	2	12/13/2024	12/13/2024	100% CONSTRUCTION DRAWINGS (12/13/24)
M3.11B	LEVEL 01 - AREA B - PIPING FLOORPLAN	2	12/13/2024	12/13/2024	100% CONSTRUCTION DRAWINGS (12/13/24)
M3.11D	LEVEL 01 - AREA D - PIPING FLOORPLAN	2	12/13/2024	12/13/2024	100% CONSTRUCTION DRAWINGS (12/13/24)
M3.11H	LEVEL 01 - AREA H - PIPING FLOORPLAN	2	12/13/2024	12/13/2024	100% CONSTRUCTION DRAWINGS (12/13/24)
M3.11J	LEVEL 01 - AREA J - PIPING FLOORPLAN	2	12/13/2024	12/13/2024	100% CONSTRUCTION DRAWINGS (12/13/24)
M3.11K	LEVEL 01 - AREA K & L - PIPING FLOORPLAN	2	12/13/2024	12/13/2024	100% CONSTRUCTION DRAWINGS

EXHIBIT A - 100% CD DRAWING LOG

Gilbane Building Company

Printed on Thu Dec 19, 2024 at 11:35 am EST

Job #: B10134.000 Middle School And High School At Sequoyah
3456 Aztec Road
Doraville, Georgia 30340

Drawing No.	Drawing Title	Revision	Drawing Date	Received Date	Set
					(12/13/24)
M3.12A	LEVEL 02 - AREA A - PIPING FLOORPLAN	2	12/13/2024	12/13/2024	100% CONSTRUCTION DRAWINGS (12/13/24)
M3.12B	LEVEL 02 - AREA B - PIPING FLOORPLAN	2	12/13/2024	12/13/2024	100% CONSTRUCTION DRAWINGS (12/13/24)
M3.12J	LEVEL 02 - AREA J - PIPING FLOORPLAN	2	12/13/2024	12/13/2024	100% CONSTRUCTION DRAWINGS (12/13/24)
M3.12K	LEVEL 02 - AREA K & L - PIPING FLOORPLAN	2	12/13/2024	12/13/2024	100% CONSTRUCTION DRAWINGS (12/13/24)
M3.13A	LEVEL 03 - AREA A - PIPING FLOORPLAN	2	12/13/2024	12/13/2024	100% CONSTRUCTION DRAWINGS (12/13/24)
M3.13B	LEVEL 03 - AREA B - PIPING FLOORPLAN	2	12/13/2024	12/13/2024	100% CONSTRUCTION DRAWINGS (12/13/24)
M3.13J	LEVEL 03 - AREA J - PIPING FLOORPLAN	2	12/13/2024	12/13/2024	100% CONSTRUCTION DRAWINGS (12/13/24)
M3.13K	LEVEL 03 - AREA K & L - PIPING FLOORPLAN	2	12/13/2024	12/13/2024	100% CONSTRUCTION DRAWINGS (12/13/24)
M3.14J	LEVEL 04 - AREA J - PIPING FLOORPLAN	2	12/13/2024	12/13/2024	100% CONSTRUCTION DRAWINGS (12/13/24)
M3.14K	LEVEL 04 - AREA K - PIPING FLOORPLAN	2	12/13/2024	12/13/2024	100% CONSTRUCTION DRAWINGS (12/13/24)
M4.00	ENLARGED VIEWS - MECHANICAL ROOM	2	12/13/2024	12/13/2024	100% CONSTRUCTION DRAWINGS (12/13/24)
M4.01	ENLARGED VIEWS - LEVEL 00 - AREA D	1	12/13/2024	12/13/2024	100% CONSTRUCTION DRAWINGS (12/13/24)
M4.02	ENLARGED VIEWS - LEVEL 01 - AREA J	1	12/13/2024	12/13/2024	100% CONSTRUCTION DRAWINGS (12/13/24)
M5.00	SECTION VIEWS	2	12/13/2024	12/13/2024	100% CONSTRUCTION DRAWINGS (12/13/24)
M5.01	SECTION VIEWS	1	12/13/2024	12/13/2024	100% CONSTRUCTION DRAWINGS (12/13/24)
M6.00	HVAC SCHEDULES	2	12/13/2024	12/13/2024	100% CONSTRUCTION DRAWINGS (12/13/24)
M6.01	HVAC SCHEDULES	2	12/13/2024	12/13/2024	100% CONSTRUCTION DRAWINGS (12/13/24)
M6.02	HVAC SCHEDULES	2	12/13/2024	12/13/2024	100% CONSTRUCTION DRAWINGS (12/13/24)
M6.03	HVAC SCHEDULES	2	12/13/2024	12/13/2024	100% CONSTRUCTION DRAWINGS (12/13/24)
M7.00	HVAC DETAILS	2	12/13/2024	12/13/2024	100% CONSTRUCTION DRAWINGS (12/13/24)
M7.01	HVAC DETAILS	2	12/13/2024	12/13/2024	100% CONSTRUCTION DRAWINGS (12/13/24)
M7.02	HVAC DETAILS	2	12/13/2024	12/13/2024	100% CONSTRUCTION DRAWINGS (12/13/24)

EXHIBIT A - 100% CD DRAWING LOG

Gilbane Building Company

Printed on Thu Dec 19, 2024 at 11:35 am EST

Job #: B10134.000 Middle School And High School At Sequoyah
3456 Aztec Road
Doraville, Georgia 30340

Drawing No.	Drawing Title	Revision	Drawing Date	Received Date	Set
M7.03	HVAC DETAILS	2	12/13/2024	12/13/2024	100% CONSTRUCTION DRAWINGS (12/13/24)
M7.04	HVAC DETAILS	2	12/13/2024	12/13/2024	100% CONSTRUCTION DRAWINGS (12/13/24)
M7.05	HVAC DETAILS	1	12/13/2024	12/13/2024	100% CONSTRUCTION DRAWINGS (12/13/24)
M7.06	HVAC DETAILS	1	12/13/2024	12/13/2024	100% CONSTRUCTION DRAWINGS (12/13/24)
M7.07	HVAC DETAILS	0	12/13/2024	12/13/2024	100% CONSTRUCTION DRAWINGS (12/13/24)
M7.08	HVAC DETAILS	0	12/13/2024	12/13/2024	100% CONSTRUCTION DRAWINGS (12/13/24)
M7.09	HVAC DETAILS	0	12/13/2024	12/13/2024	100% CONSTRUCTION DRAWINGS (12/13/24)
M8.00	HVAC CONTROLS	2	12/13/2024	12/13/2024	100% CONSTRUCTION DRAWINGS (12/13/24)
M9.00	HVAC COMCHECK	0	12/13/2024	12/13/2024	100% CONSTRUCTION DRAWINGS (12/13/24)
Plumbing					
P0.0	PLUMBING LEGENDS AND SCHEDULES	2	12/13/2024	12/13/2024	100% CONSTRUCTION DRAWINGS (12/13/24)
P1.00	LEVEL 00 - FIRE SPRINKLER FLOOR PLAN	2	12/13/2024	12/13/2024	100% CONSTRUCTION DRAWINGS (12/13/24)
P1.01	LEVEL 01 - FIRE SPRINKLER FLOOR PLAN	2	12/13/2024	12/13/2024	100% CONSTRUCTION DRAWINGS (12/13/24)
P1.02	LEVEL 02 - FIRE SPRINKLER FLOOR PLAN	2	12/13/2024	12/13/2024	100% CONSTRUCTION DRAWINGS (12/13/24)
P1.03	LEVEL 03 - FIRE SPRINKLER FLOOR PLAN	2	12/13/2024	12/13/2024	100% CONSTRUCTION DRAWINGS (12/13/24)
P1.04	LEVEL 04 - FIRE SPRINKLER FLOOR PLAN	2	12/13/2024	12/13/2024	100% CONSTRUCTION DRAWINGS (12/13/24)
P2.10A	LEVEL 00 - AREA A - S,W&V FLOOR PLAN	2	12/13/2024	12/13/2024	100% CONSTRUCTION DRAWINGS (12/13/24)
P2.10B	LEVEL 00 - AREA B - S,W&V FLOOR PLAN	2	12/13/2024	12/13/2024	100% CONSTRUCTION DRAWINGS (12/13/24)
P2.10C	LEVEL 00 - AREA C - S,W&V FLOOR PLAN	2	12/13/2024	12/13/2024	100% CONSTRUCTION DRAWINGS (12/13/24)
P2.10D	LEVEL 00 - AREA D - S,W&V FLOOR PLAN	2	12/13/2024	12/13/2024	100% CONSTRUCTION DRAWINGS (12/13/24)
P2.10H	LEVEL 00 - AREA H - S,W&V FLOOR PLAN	2	12/13/2024	12/13/2024	100% CONSTRUCTION DRAWINGS (12/13/24)
P2.10J	LEVEL 00 - AREA J - S,W&V FLOOR PLAN	2	12/13/2024	12/13/2024	100% CONSTRUCTION DRAWINGS (12/13/24)
P2.10K	LEVEL 00 - AREAS K&L - S,W&V FLOOR PLAN	2	12/13/2024	12/13/2024	100% CONSTRUCTION DRAWINGS (12/13/24)

EXHIBIT A - 100% CD DRAWING LOG

Gilbane Building Company

Printed on Thu Dec 19, 2024 at 11:35 am EST

Job #: B10134.000 Middle School And High School At Sequoyah
3456 Aztec Road
Doraville, Georgia 30340

Drawing No.	Drawing Title	Revision	Drawing Date	Received Date	Set
P2.11A	LEVEL 01 - AREA A - S,W&V FLOOR PLAN	2	12/13/2024	12/13/2024	100% CONSTRUCTION DRAWINGS (12/13/24)
P2.11B	LEVEL 01 - AREA B - S,W&V FLOOR PLAN	2	12/13/2024	12/13/2024	100% CONSTRUCTION DRAWINGS (12/13/24)
P2.11D	LEVEL 01 - AREA D - S,W&V FLOOR PLAN	2	12/13/2024	12/13/2024	100% CONSTRUCTION DRAWINGS (12/13/24)
P2.11E	LEVEL 01 - AREA E - S,W&V FLOOR PLAN	1	12/13/2024	12/13/2024	100% CONSTRUCTION DRAWINGS (12/13/24)
P2.11F	LEVEL 01 - AREA F - S,W&V FLOOR PLAN	2	12/13/2024	12/13/2024	100% CONSTRUCTION DRAWINGS (12/13/24)
P2.11G	LEVEL 01 - AREA G - S,W&V FLOOR PLAN	2	12/13/2024	12/13/2024	100% CONSTRUCTION DRAWINGS (12/13/24)
P2.11H	LEVEL 01 - AREA H - S,W&V FLOOR PLAN	2	12/13/2024	12/13/2024	100% CONSTRUCTION DRAWINGS (12/13/24)
P2.11J	LEVEL 01 - AREA J - S,W&V FLOOR PLAN	2	12/13/2024	12/13/2024	100% CONSTRUCTION DRAWINGS (12/13/24)
P2.11K	LEVEL 01 - AREAS K&L - S,W&V FLOOR PLAN	2	12/13/2024	12/13/2024	100% CONSTRUCTION DRAWINGS (12/13/24)
P2.12A	LEVEL 02 - AREA A - S,W&V FLOOR PLAN	2	12/13/2024	12/13/2024	100% CONSTRUCTION DRAWINGS (12/13/24)
P2.12B	LEVEL 02 - AREA B - S,W&V FLOOR PLAN	2	12/13/2024	12/13/2024	100% CONSTRUCTION DRAWINGS (12/13/24)
P2.12J	LEVEL 02 - AREA J - S,W&V FLOOR PLAN	2	12/13/2024	12/13/2024	100% CONSTRUCTION DRAWINGS (12/13/24)
P2.12K	LEVEL 02 - AREAS K&L - S,W&V FLOOR PLAN	2	12/13/2024	12/13/2024	100% CONSTRUCTION DRAWINGS (12/13/24)
P2.13A	LEVEL 03 - AREA A - S,W&V FLOOR PLAN	2	12/13/2024	12/13/2024	100% CONSTRUCTION DRAWINGS (12/13/24)
P2.13B	LEVEL 03 - AREA B - S,W&V FLOOR PLAN	2	12/13/2024	12/13/2024	100% CONSTRUCTION DRAWINGS (12/13/24)
P2.13J	LEVEL 03 - AREA J - S,W&V FLOOR PLAN	2	12/13/2024	12/13/2024	100% CONSTRUCTION DRAWINGS (12/13/24)
P2.13K	LEVEL 03 - AREAS K&L - S,W&V FLOOR PLAN	2	12/13/2024	12/13/2024	100% CONSTRUCTION DRAWINGS (12/13/24)
P2.14J	LEVEL 04 - AREA J - S,W&V FLOOR PLAN	2	12/13/2024	12/13/2024	100% CONSTRUCTION DRAWINGS (12/13/24)
P2.14K	LEVEL 04 - AREA K - S,W&V FLOOR PLAN	2	12/13/2024	12/13/2024	100% CONSTRUCTION DRAWINGS (12/13/24)
P3.10A	LEVEL 00 - AREA A - H&CW FLOOR PLAN	2	12/13/2024	12/13/2024	100% CONSTRUCTION DRAWINGS (12/13/24)
P3.10B	LEVEL 00 - AREA B - H&CW FLOOR PLAN	2	12/13/2024	12/13/2024	100% CONSTRUCTION DRAWINGS (12/13/24)
P3.10C	LEVEL 00 - AREA C - H&CW FLOOR PLAN	2	12/13/2024	12/13/2024	100% CONSTRUCTION DRAWINGS (12/13/24)
P3.10D	LEVEL 00 - AREA D - H&CW FLOOR PLAN	2	12/13/2024	12/13/2024	100% CONSTRUCTION DRAWINGS

EXHIBIT A - 100% CD DRAWING LOG

Gilbane Building Company

Printed on Thu Dec 19, 2024 at 11:35 am EST

Job #: B10134.000 Middle School And High School At Sequoyah
3456 Aztec Road
Doraville, Georgia 30340

Drawing No.	Drawing Title	Revision	Drawing Date	Received Date	Set
					(12/13/24)
P3.10H	LEVEL 00 - AREA H - H&CW FLOOR PLAN	2	12/13/2024	12/13/2024	100% CONSTRUCTION DRAWINGS (12/13/24)
P3.10J	LEVEL 00 - AREA J - H&CW FLOOR PLAN	2	12/13/2024	12/13/2024	100% CONSTRUCTION DRAWINGS (12/13/24)
P3.10K	LEVEL 00 - AREAS K&L - H&CW FLOOR PLAN	2	12/13/2024	12/13/2024	100% CONSTRUCTION DRAWINGS (12/13/24)
P3.11 A	LEVEL 01 -AREA A - H&CW FLOOR PLAN	2	12/13/2024	12/13/2024	100% CONSTRUCTION DRAWINGS (12/13/24)
P3.11B	LEVEL 01 - AREA B - H&CW FLOOR PLAN	2	12/13/2024	12/13/2024	100% CONSTRUCTION DRAWINGS (12/13/24)
P3.11D	LEVEL 01 - AREA D - H&CW FLOOR PLAN	2	12/13/2024	12/13/2024	100% CONSTRUCTION DRAWINGS (12/13/24)
P3.11E	LEVEL 01 - AREA E - H&CW FLOOR PLAN	1	12/13/2024	12/13/2024	100% CONSTRUCTION DRAWINGS (12/13/24)
P3.11F	LEVEL 01 - AREA F - H&CW FLOOR PLAN	2	12/13/2024	12/13/2024	100% CONSTRUCTION DRAWINGS (12/13/24)
P3.11G	LEVEL 01 - AREA G - H&CW FLOOR PLAN	2	12/13/2024	12/13/2024	100% CONSTRUCTION DRAWINGS (12/13/24)
P3.11H	LEVEL 01 - AREA H - H&CW FLOOR PLAN	2	12/13/2024	12/13/2024	100% CONSTRUCTION DRAWINGS (12/13/24)
P3.11 J	LEVEL 01 - AREA J - H&CW FLOOR PLAN	2	12/13/2024	12/13/2024	100% CONSTRUCTION DRAWINGS (12/13/24)
P3.11K	LEVEL 01 - AREAS K&L - H&CW FLOOR PLAN	2	12/13/2024	12/13/2024	100% CONSTRUCTION DRAWINGS (12/13/24)
P3.12A	LEVEL 02 - AREA A - H&CW FLOOR PLAN	2	12/13/2024	12/13/2024	100% CONSTRUCTION DRAWINGS (12/13/24)
P3.12B	LEVEL 02 - AREA B - H&CW FLOOR PLAN	2	12/13/2024	12/13/2024	100% CONSTRUCTION DRAWINGS (12/13/24)
P3.12J	LEVEL 02 - AREA J - H&CW FLOOR PLAN	2	12/13/2024	12/13/2024	100% CONSTRUCTION DRAWINGS (12/13/24)
P3.12K	LEVEL 02 - AREAS K&L - H&CW FLOOR PLAN	2	12/13/2024	12/13/2024	100% CONSTRUCTION DRAWINGS (12/13/24)
P3.13A	LEVEL 03 - AREA A - H&CW FLOOR PLAN	2	12/13/2024	12/13/2024	100% CONSTRUCTION DRAWINGS (12/13/24)
P3.13B	LEVEL 03 - AREA B - H&CW FLOOR PLAN	2	12/13/2024	12/13/2024	100% CONSTRUCTION DRAWINGS (12/13/24)
P3.13J	LEVEL 03 - AREA J - H&CW FLOOR PLAN	2	12/13/2024	12/13/2024	100% CONSTRUCTION DRAWINGS (12/13/24)
P3.13K	LEVEL 03 - AREAS K&L - H&CW FLOOR PLAN	2	12/13/2024	12/13/2024	100% CONSTRUCTION DRAWINGS (12/13/24)
P3.14J	LEVEL 04 - AREA J - H&CW FLOOR PLAN	2	12/13/2024	12/13/2024	100% CONSTRUCTION DRAWINGS (12/13/24)
P3.14K	LEVEL 04 - AREA K - H&CW FLOOR PLAN	2	12/13/2024	12/13/2024	100% CONSTRUCTION DRAWINGS (12/13/24)

EXHIBIT A - 100% CD DRAWING LOG

Gilbane Building Company

Printed on Thu Dec 19, 2024 at 11:35 am EST

Job #: B10134.000 Middle School And High School At Sequoyah
3456 Aztec Road
Doraville, Georgia 30340

Drawing No.	Drawing Title	Revision	Drawing Date	Received Date	Set
P3.15A	ROOF LEVEL - AREA A - GAS ROOF PLAN	2	12/13/2024	12/13/2024	100% CONSTRUCTION DRAWINGS (12/13/24)
P3.15B	ROOF LEVEL - AREA B - GAS ROOF PLAN	2	12/13/2024	12/13/2024	100% CONSTRUCTION DRAWINGS (12/13/24)
P3.15C	ROOF LEVEL - AREA C - GAS ROOF PLAN	2	12/13/2024	12/13/2024	100% CONSTRUCTION DRAWINGS (12/13/24)
P3.15D	ROOF LEVEL - AREA D - GAS ROOF PLAN	2	12/13/2024	12/13/2024	100% CONSTRUCTION DRAWINGS (12/13/24)
P3.15E	ROOF LEVEL - AREA E - GAS ROOF PLAN	2	12/13/2024	12/13/2024	100% CONSTRUCTION DRAWINGS (12/13/24)
P3.15F	ROOF LEVEL - AREA F - GAS ROOF PLAN	2	12/13/2024	12/13/2024	100% CONSTRUCTION DRAWINGS (12/13/24)
P3.15G	ROOF LEVEL - AREA G - GAS ROOF PLAN	2	12/13/2024	12/13/2024	100% CONSTRUCTION DRAWINGS (12/13/24)
P3.15H	ROOF LEVEL - AREA H - GAS ROOF PLAN	2	12/13/2024	12/13/2024	100% CONSTRUCTION DRAWINGS (12/13/24)
P3.15J	ROOF LEVEL - AREA J - GAS ROOF PLAN	2	12/13/2024	12/13/2024	100% CONSTRUCTION DRAWINGS (12/13/24)
P3.15K	ROOF LEVEL - AREA K - GAS ROOF PLAN	2	12/13/2024	12/13/2024	100% CONSTRUCTION DRAWINGS (12/13/24)
P4.01	ENLARGED PLANS	0	12/13/2024	12/13/2024	100% CONSTRUCTION DRAWINGS (12/13/24)
P5.01	RISERS	1	12/13/2024	12/13/2024	100% CONSTRUCTION DRAWINGS (12/13/24)
P6.01	DETAILS	0	12/13/2024	12/13/2024	100% CONSTRUCTION DRAWINGS (12/13/24)
P6.02	DETAILS	0	12/13/2024	12/13/2024	100% CONSTRUCTION DRAWINGS (12/13/24)
P6.03	DETAILS	0	12/13/2024	12/13/2024	100% CONSTRUCTION DRAWINGS (12/13/24)
P6.04	DETAILS	0	12/13/2024	12/13/2024	100% CONSTRUCTION DRAWINGS (12/13/24)
PX2.01	ACCESSORY BUILDING	1	12/13/2024	12/13/2024	100% CONSTRUCTION DRAWINGS (12/13/24)
PX3.01	ACCESSORY BUILDING	1	12/13/2024	12/13/2024	100% CONSTRUCTION DRAWINGS (12/13/24)
Structural					
S0.01	NOTES	2	12/13/2024	12/13/2024	100% CONSTRUCTION DRAWINGS (12/13/24)
S0.02	STRUCTURAL GENERAL NOTES & SPECIAL INSPECTIONS	2	12/13/2024	12/13/2024	100% CONSTRUCTION DRAWINGS (12/13/24)
S0.03	STRUCTURAL GENERAL NOTES, SYMBOLS & ABBREVIATIONS	2	12/13/2024	12/13/2024	100% CONSTRUCTION DRAWINGS (12/13/24)
S1.10A	LEVEL 00 - AREA A	2	12/13/2024	12/13/2024	100% CONSTRUCTION DRAWINGS (12/13/24)

EXHIBIT A - 100% CD DRAWING LOG

Gilbane Building Company

Printed on Thu Dec 19, 2024 at 11:35 am EST

Job #: B10134.000 Middle School And High School At Sequoyah
3456 Aztec Road
Doraville, Georgia 30340

Drawing No.	Drawing Title	Revision	Drawing Date	Received Date	Set
S1.10B	LEVEL 00 - AREA B	2	12/13/2024	12/13/2024	100% CONSTRUCTION DRAWINGS (12/13/24)
S1.10C	LEVEL 00 - AREA C	2	12/13/2024	12/13/2024	100% CONSTRUCTION DRAWINGS (12/13/24)
S1.10D	LEVEL 00 - AREA D	2	12/13/2024	12/13/2024	100% CONSTRUCTION DRAWINGS (12/13/24)
S1.10E	LEVEL 00 - AREA E	1	12/13/2024	12/13/2024	100% CONSTRUCTION DRAWINGS (12/13/24)
S1.10G	LEVEL 00 - AREA G	2	12/13/2024	12/13/2024	100% CONSTRUCTION DRAWINGS (12/13/24)
S1.10H	LEVEL 00 - AREA H	2	12/13/2024	12/13/2024	100% CONSTRUCTION DRAWINGS (12/13/24)
S1.10J	LEVEL 00 - AREA J	2	12/13/2024	12/13/2024	100% CONSTRUCTION DRAWINGS (12/13/24)
S1.10K	LEVEL 00 - AREA K	2	12/13/2024	12/13/2024	100% CONSTRUCTION DRAWINGS (12/13/24)
S1.11A	LEVEL 01 - AREA A	2	12/13/2024	12/13/2024	100% CONSTRUCTION DRAWINGS (12/13/24)
S1.11B	LEVEL 01 - AREA B	2	12/13/2024	12/13/2024	100% CONSTRUCTION DRAWINGS (12/13/24)
S1.11C	LEVEL 01 - AREA C	2	12/13/2024	12/13/2024	100% CONSTRUCTION DRAWINGS (12/13/24)
S1.11D	LEVEL 01 - AREA D	2	12/13/2024	12/13/2024	100% CONSTRUCTION DRAWINGS (12/13/24)
S1.11E	LEVEL 01 - AREA E	2	12/13/2024	12/13/2024	100% CONSTRUCTION DRAWINGS (12/13/24)
S1.11F	LEVEL 01 - AREA F	2	12/13/2024	12/13/2024	100% CONSTRUCTION DRAWINGS (12/13/24)
S1.11G	LEVEL 01 - AREA G	2	12/13/2024	12/13/2024	100% CONSTRUCTION DRAWINGS (12/13/24)
S1.11H	LEVEL 01 - AREA H	2	12/13/2024	12/13/2024	100% CONSTRUCTION DRAWINGS (12/13/24)
S1.11J	LEVEL 01 - AREA J	2	12/13/2024	12/13/2024	100% CONSTRUCTION DRAWINGS (12/13/24)
S1.11K	LEVEL 01 - AREA K	2	12/13/2024	12/13/2024	100% CONSTRUCTION DRAWINGS (12/13/24)
S1.12A	LEVEL 02 - AREA A	2	12/13/2024	12/13/2024	100% CONSTRUCTION DRAWINGS (12/13/24)
S1.12B	LEVEL 02 - AREA B	2	12/13/2024	12/13/2024	100% CONSTRUCTION DRAWINGS (12/13/24)
S1.12C	LEVEL 02 - AREA C	2	12/13/2024	12/13/2024	100% CONSTRUCTION DRAWINGS (12/13/24)
S1.12D	LEVEL 02 - AREA D	2	12/13/2024	12/13/2024	100% CONSTRUCTION DRAWINGS (12/13/24)
S1.12E	LEVEL 02 - AREA E	2	12/13/2024	12/13/2024	100% CONSTRUCTION DRAWINGS

EXHIBIT A - 100% CD DRAWING LOG

Gilbane Building Company

Printed on Thu Dec 19, 2024 at 11:35 am EST

Job #: B10134.000 Middle School And High School At Sequoyah
3456 Aztec Road
Doraville, Georgia 30340

Drawing No.	Drawing Title	Revision	Drawing Date	Received Date	Set
					(12/13/24)
S1.12F	LEVEL 02 - AREA F	2	12/13/2024	12/13/2024	100% CONSTRUCTION DRAWINGS (12/13/24)
S1.12G	LEVEL 02 - AREA G	2	12/13/2024	12/13/2024	100% CONSTRUCTION DRAWINGS (12/13/24)
S1.12H	LEVEL 02 - AREA H	2	12/13/2024	12/13/2024	100% CONSTRUCTION DRAWINGS (12/13/24)
S1.12J	LEVEL 02 - AREA J	2	12/13/2024	12/13/2024	100% CONSTRUCTION DRAWINGS (12/13/24)
S1.12K	LEVEL 02 - AREA K	2	12/13/2024	12/13/2024	100% CONSTRUCTION DRAWINGS (12/13/24)
S1.13A	LEVEL 03 - AREA A	2	12/13/2024	12/13/2024	100% CONSTRUCTION DRAWINGS (12/13/24)
S1.13B	LEVEL 03 - AREA B	2	12/13/2024	12/13/2024	100% CONSTRUCTION DRAWINGS (12/13/24)
S1.13E	LEVEL 03 - AREA E	2	12/13/2024	12/13/2024	100% CONSTRUCTION DRAWINGS (12/13/24)
S1.13F	LEVEL 03 - AREA F	1	12/13/2024	12/13/2024	100% CONSTRUCTION DRAWINGS (12/13/24)
S1.13G	LEVEL 03 - AREA G	2	12/13/2024	12/13/2024	100% CONSTRUCTION DRAWINGS (12/13/24)
S1.13H	LEVEL 03 - AREA H	2	12/13/2024	12/13/2024	100% CONSTRUCTION DRAWINGS (12/13/24)
S1.13J	LEVEL 03 - AREA J	2	12/13/2024	12/13/2024	100% CONSTRUCTION DRAWINGS (12/13/24)
S1.13K	LEVEL 03 - AREA K	2	12/13/2024	12/13/2024	100% CONSTRUCTION DRAWINGS (12/13/24)
S1.14A	LEVEL 04 - AREA A	2	12/13/2024	12/13/2024	100% CONSTRUCTION DRAWINGS (12/13/24)
S1.14B	LEVEL 04 - AREA B	2	12/13/2024	12/13/2024	100% CONSTRUCTION DRAWINGS (12/13/24)
S1.14J	LEVEL 04 - AREA J	2	12/13/2024	12/13/2024	100% CONSTRUCTION DRAWINGS (12/13/24)
S1.14K	LEVEL 04 - AREA K	2	12/13/2024	12/13/2024	100% CONSTRUCTION DRAWINGS (12/13/24)
S1.15J	LEVEL 05 - AREA J	2	12/13/2024	12/13/2024	100% CONSTRUCTION DRAWINGS (12/13/24)
S1.15K	LEVEL 05 - AREA K	2	12/13/2024	12/13/2024	100% CONSTRUCTION DRAWINGS (12/13/24)
S2.01	STRUCTURAL ELEVATIONS	0	12/13/2024	12/13/2024	100% CONSTRUCTION DRAWINGS (12/13/24)
S2.02	STRUCTURAL ELEVATIONS	0	12/13/2024	12/13/2024	100% CONSTRUCTION DRAWINGS (12/13/24)
S3.01	TYPICAL CONCRETE DETAILS	2	12/13/2024	12/13/2024	100% CONSTRUCTION DRAWINGS (12/13/24)

EXHIBIT A - 100% CD DRAWING LOG

Gilbane Building Company

Printed on Thu Dec 19, 2024 at 11:35 am EST

Job #: B10134.000 Middle School And High School At Sequoyah
3456 Aztec Road
Doraville, Georgia 30340

Drawing No.	Drawing Title	Revision	Drawing Date	Received Date	Set
S3.02	TYPICAL CONCRETE DETAILS	2	12/13/2024	12/13/2024	100% CONSTRUCTION DRAWINGS (12/13/24)
S3.03	TYPICAL CONCRETE DETAILS	1	12/13/2024	12/13/2024	100% CONSTRUCTION DRAWINGS (12/13/24)
S4.01	TYPICAL MASONRY DETAILS	2	12/13/2024	12/13/2024	100% CONSTRUCTION DRAWINGS (12/13/24)
S4.02	TYPICAL MASONRY DETAILS	2	12/13/2024	12/13/2024	100% CONSTRUCTION DRAWINGS (12/13/24)
S5.01	TYPICAL STEEL DETAILS	2	12/13/2024	12/13/2024	100% CONSTRUCTION DRAWINGS (12/13/24)
S5.02	TYPICAL STEEL DETAILS	2	12/13/2024	12/13/2024	100% CONSTRUCTION DRAWINGS (12/13/24)
S5.03	TYPICAL STEEL DETAILS	2	12/13/2024	12/13/2024	100% CONSTRUCTION DRAWINGS (12/13/24)
S5.04	COLUMN SCHEDULE - HIGH SCHOOL	2	12/13/2024	12/13/2024	100% CONSTRUCTION DRAWINGS (12/13/24)
S5.05	COLUMN SCHEDULE - ADMIN	2	12/13/2024	12/13/2024	100% CONSTRUCTION DRAWINGS (12/13/24)
S6.01	STRUCTURAL SECTIONS	2	12/13/2024	12/13/2024	100% CONSTRUCTION DRAWINGS (12/13/24)
S6.02	STRUCTURAL SECTIONS - MIDDLE SCHOOL	1	12/13/2024	12/13/2024	100% CONSTRUCTION DRAWINGS (12/13/24)
S6.03	STRUCTURAL SECTIONS - CENTRAL	0	12/13/2024	12/13/2024	100% CONSTRUCTION DRAWINGS (12/13/24)
S6.04	STRUCTUAL SECTIONS - HIGH SCHOOL	1	12/13/2024	12/13/2024	100% CONSTRUCTION DRAWINGS (12/13/24)
S6.05	STRUCTURAL SECTIONS - HIGH SCHOOL	1	12/13/2024	12/13/2024	100% CONSTRUCTION DRAWINGS (12/13/24)
S6.06	STRUCTURAL SECTIONS - ADMIN	1	12/13/2024	12/13/2024	100% CONSTRUCTION DRAWINGS (12/13/24)
S6.07	STRUCTURAL SECTIONS - AUD	1	12/13/2024	12/13/2024	100% CONSTRUCTION DRAWINGS (12/13/24)
S6.08	STRUCTURAL SECTIONS - SITE	1	12/13/2024	12/13/2024	100% CONSTRUCTION DRAWINGS (12/13/24)
SF1.01	LEVEL 01 - DUGOUTS	0	12/13/2024	12/13/2024	100% CONSTRUCTION DRAWINGS (12/13/24)
SF1.02	LEVEL 01 - FIELD HOUSE	0	12/13/2024	12/13/2024	100% CONSTRUCTION DRAWINGS (12/13/24)
Telecommunications					
TA0.01	AUDIOVISUAL GENERAL NOTES	2	12/13/2024	12/13/2024	100% CONSTRUCTION DRAWINGS (12/13/24)
TA0.02	AUDIOVISUAL GENERAL DETAILS	2	12/13/2024	12/13/2024	100% CONSTRUCTION DRAWINGS (12/13/24)
TA1.00C	LEVEL 00 - AREA C - WIRING DEVICE PLAN	0	12/13/2024	12/13/2024	100% CONSTRUCTION DRAWINGS (12/13/24)

EXHIBIT A - 100% CD DRAWING LOG

Gilbane Building Company

Printed on Thu Dec 19, 2024 at 11:35 am EST

Job #: B10134.000 Middle School And High School At Sequoyah
3456 Aztec Road
Doraville, Georgia 30340

Drawing No.	Drawing Title	Revision	Drawing Date	Received Date	Set
TA1.00D	LEVEL 00 - AREA D - WIRING DEVICE PLAN	0	12/13/2024	12/13/2024	100% CONSTRUCTION DRAWINGS (12/13/24)
TA1.00H	LEVEL 00 - AREA H - WIRING DEVICE PLAN	0	12/13/2024	12/13/2024	100% CONSTRUCTION DRAWINGS (12/13/24)
TA1.01E	LEVEL 01 - AREA E - WIRING DEVICE PLAN	0	12/13/2024	12/13/2024	100% CONSTRUCTION DRAWINGS (12/13/24)
TA1.01F	LEVEL 01 - AREA F - WIRING DEVICE PLAN	2	12/13/2024	12/13/2024	100% CONSTRUCTION DRAWINGS (12/13/24)
TA1.01G	LEVEL 01 - AREA G - WIRING DEVICE PLAN	2	12/13/2024	12/13/2024	100% CONSTRUCTION DRAWINGS (12/13/24)
TA1.01H	LEVEL 01 - AREA H - WIRING DEVICE PLAN	0	12/13/2024	12/13/2024	100% CONSTRUCTION DRAWINGS (12/13/24)
TA1.02E	LEVEL 02 - AREA E - WIRING DEVICE PLAN	0	12/13/2024	12/13/2024	100% CONSTRUCTION DRAWINGS (12/13/24)
TA1.02F	LEVEL 02 - AREA F - WIRING DEVICE PLAN	2	12/13/2024	12/13/2024	100% CONSTRUCTION DRAWINGS (12/13/24)
TA1 .02G	LEVEL 02 - AREA G - WIRING DEVICE PLAN	2	12/13/2024	12/13/2024	100% CONSTRUCTION DRAWINGS (12/13/24)
TA1 .03G	CATWALK - AREA G - WIRING DEVICE PLAN	2	12/13/2024	12/13/2024	100% CONSTRUCTION DRAWINGS (12/13/24)
TA1.10C	LEVEL 00 - AREA C - EQUIPMENT PLAN	0	12/13/2024	12/13/2024	100% CONSTRUCTION DRAWINGS (12/13/24)
TA1.10D	LEVEL 00 - AREA D - EQUIPMENT PLAN	0	12/13/2024	12/13/2024	100% CONSTRUCTION DRAWINGS (12/13/24)
TA1.10H	LEVEL 00 - AREA H - EQUIPMENT PLAN	0	12/13/2024	12/13/2024	100% CONSTRUCTION DRAWINGS (12/13/24)
TA1.11E	LEVEL 01 - AREA E - EQUIPMENT PLAN	0	12/13/2024	12/13/2024	100% CONSTRUCTION DRAWINGS (12/13/24)
TA1.11F	LEVEL 01 - AREA F - EQUIPMENT PLAN	2	12/13/2024	12/13/2024	100% CONSTRUCTION DRAWINGS (12/13/24)
TA1.11G	LEVEL 01 - AREA G - EQUIPMENT PLAN	2	12/13/2024	12/13/2024	100% CONSTRUCTION DRAWINGS (12/13/24)
TA1.11H	LEVEL 01 - AREA H - EQUIPMENT PLAN	0	12/13/2024	12/13/2024	100% CONSTRUCTION DRAWINGS (12/13/24)
TA1.12F	LEVEL 02 - AREA F - EQUIPMENT PLAN	2	12/13/2024	12/13/2024	100% CONSTRUCTION DRAWINGS (12/13/24)
TA1.12G	LEVEL 02 - AREA G - EQUIPMENT PLAN	2	12/13/2024	12/13/2024	100% CONSTRUCTION DRAWINGS (12/13/24)
TA2.00D	LEVEL 00 - AREA D - REFLECTED CEILING PLAN	0	12/13/2024	12/13/2024	100% CONSTRUCTION DRAWINGS (12/13/24)
TA2.00H	LEVEL 00 - AREA H - REFLECTED CEILING PLAN	0	12/13/2024	12/13/2024	100% CONSTRUCTION DRAWINGS (12/13/24)
TA2.01C	LEVEL 01 - AREA C - REFLECTED CEILING PLAN	0	12/13/2024	12/13/2024	100% CONSTRUCTION DRAWINGS (12/13/24)
TA2.01E	LEVEL 01 - AREA E - REFLECTED CEILING PLAN	0	12/13/2024	12/13/2024	100% CONSTRUCTION DRAWINGS

EXHIBIT A - 100% CD DRAWING LOG

Gilbane Building Company

Printed on Thu Dec 19, 2024 at 11:35 am EST

Job #: B10134.000 Middle School And High School At Sequoyah
3456 Aztec Road
Doraville, Georgia 30340

Drawing No.	Drawing Title	Revision	Drawing Date	Received Date	Set
					(12/13/24)
TA2.01F	LEVEL 01 - AREA F - REFLECTED CEILING PLAN	1	12/13/2024	12/13/2024	100% CONSTRUCTION DRAWINGS (12/13/24)
TA2.01G	LEVEL 01 - AREA G - REFLECTED CEILING PLAN	2	12/13/2024	12/13/2024	100% CONSTRUCTION DRAWINGS (12/13/24)
TA2.01H	LEVEL 01 - AREA H - REFLECTED CEILING PLAN	0	12/13/2024	12/13/2024	100% CONSTRUCTION DRAWINGS (12/13/24)
TA2.02E	LEVEL 02 - AREA E - REFLECTED CEILING PLAN	0	12/13/2024	12/13/2024	100% CONSTRUCTION DRAWINGS (12/13/24)
TA2.02F	LEVEL 02 - AREA F - REFLECTED CEILING PLAN	2	12/13/2024	12/13/2024	100% CONSTRUCTION DRAWINGS (12/13/24)
TA2.02G	LEVEL 02 - AREA G - REFLECTED CEILING PLAN	2	12/13/2024	12/13/2024	100% CONSTRUCTION DRAWINGS (12/13/24)
TA2.02H	LEVEL 02 - AREA H - REFLECTED CEILING PLAN	0	12/13/2024	12/13/2024	100% CONSTRUCTION DRAWINGS (12/13/24)
TA4.01	ELEVATIONS, SECTIONS AND 3D VIEWS	2	12/13/2024	12/13/2024	100% CONSTRUCTION DRAWINGS (12/13/24)
TA4.02	ELEVATIONS, SECTIONS AND 3D VIEWS	1	12/13/2024	12/13/2024	100% CONSTRUCTION DRAWINGS (12/13/24)
TA4.03	ELEVATIONS, SECTIONS AND 3D VIEWS	1	12/13/2024	12/13/2024	100% CONSTRUCTION DRAWINGS (12/13/24)
TA4.04	ELEVATIONS, SECTIONS AND 3D VIEWS	1	12/13/2024	12/13/2024	100% CONSTRUCTION DRAWINGS (12/13/24)
TA4.05	ELEVATIONS, SECTIONS AND 3D VIEWS	0	12/13/2024	12/13/2024	100% CONSTRUCTION DRAWINGS (12/13/24)
TA4.06	ELEVATIONS, SECTIONS AND 3D VIEWS	0	12/13/2024	12/13/2024	100% CONSTRUCTION DRAWINGS (12/13/24)
TA4.07	ELEVATIONS, SECTIONS AND 3D VIEWS	0	12/13/2024	12/13/2024	100% CONSTRUCTION DRAWINGS (12/13/24)
TA5.01	AUDIOVISUAL SYSTEMS DIAGRAM	1	12/13/2024	12/13/2024	100% CONSTRUCTION DRAWINGS (12/13/24)
TA5.02	AUDIOVISUAL SYSTEMS DIAGRAM	1	12/13/2024	12/13/2024	100% CONSTRUCTION DRAWINGS (12/13/24)
TA5.03	AUDIOVISUAL SYSTEMS DIAGRAM	1	12/13/2024	12/13/2024	100% CONSTRUCTION DRAWINGS (12/13/24)
TA5.04	AUDIOVISUAL SYSTEMS DIAGRAM	1	12/13/2024	12/13/2024	100% CONSTRUCTION DRAWINGS (12/13/24)
TA5.05	AUDIOVISUAL SYSTEMS DIAGRAM	0	12/13/2024	12/13/2024	100% CONSTRUCTION DRAWINGS (12/13/24)
TA5.06	AUDIOVISUAL SYSTEMS DIAGRAM	0	12/13/2024	12/13/2024	100% CONSTRUCTION DRAWINGS (12/13/24)
TA5.07	AUDIOVISUAL SYSTEMS DIAGRAM	0	12/13/2024	12/13/2024	100% CONSTRUCTION DRAWINGS (12/13/24)
TA5.08	AUDIOVISUAL SYSTEMS DIAGRAM	0	12/13/2024	12/13/2024	100% CONSTRUCTION DRAWINGS (12/13/24)

EXHIBIT A - 100% CD DRAWING LOG

Gilbane Building Company

Printed on Thu Dec 19, 2024 at 11:35 am EST

Job #: B10134.000 Middle School And High School At Sequoyah
3456 Aztec Road
Doraville, Georgia 30340

Drawing No.	Drawing Title	Revision	Drawing Date	Received Date	Set
TA5.09	AUDIOVISUAL SYSTEMS DIAGRAM	0	12/13/2024	12/13/2024	100% CONSTRUCTION DRAWINGS (12/13/24)
TA6.01	AUDIOVISUAL DETAILS	1	12/13/2024	12/13/2024	100% CONSTRUCTION DRAWINGS (12/13/24)
TA6.02	AUDIOVISUAL DETAILS	1	12/13/2024	12/13/2024	100% CONSTRUCTION DRAWINGS (12/13/24)
TA6.03	AUDIOVISUAL DETAILS	0	12/13/2024	12/13/2024	100% CONSTRUCTION DRAWINGS (12/13/24)
TA6.04	AUDIOVISUAL DETAILS	0	12/13/2024	12/13/2024	100% CONSTRUCTION DRAWINGS (12/13/24)
TA6.11	AUDIOVISUAL RACK ELEVATIONS	1	12/13/2024	12/13/2024	100% CONSTRUCTION DRAWINGS (12/13/24)
TA6.12	AUDIOVISUAL RACK ELEVATIONS	0	12/13/2024	12/13/2024	100% CONSTRUCTION DRAWINGS (12/13/24)
TA6.21	AUDIOVISUAL RACK PANEL DETAILS	1	12/13/2024	12/13/2024	100% CONSTRUCTION DRAWINGS (12/13/24)
TA6.51	AUDIOVISUAL WIRING DEVICE DETAILS	1	12/13/2024	12/13/2024	100% CONSTRUCTION DRAWINGS (12/13/24)
TA6.52	AUDIOVISUAL WIRING DEVICE DETAILS	1	12/13/2024	12/13/2024	100% CONSTRUCTION DRAWINGS (12/13/24)
TA6.53	AUDIOVISUAL WIRING DEVICE DETAILS	1	12/13/2024	12/13/2024	100% CONSTRUCTION DRAWINGS (12/13/24)
TA6.54	AUDIOVISUAL WIRING DEVICE DETAILS	0	12/13/2024	12/13/2024	100% CONSTRUCTION DRAWINGS (12/13/24)
TA6.55	AUDIOVISUAL WIRING DEVICE DETAILS	0	12/13/2024	12/13/2024	100% CONSTRUCTION DRAWINGS (12/13/24)
TA7.01	AUDIOVISUAL SCHEDULES	2	12/13/2024	12/13/2024	100% CONSTRUCTION DRAWINGS (12/13/24)
TA7.02	AUDIOVISUAL SCHEDULES	0	12/13/2024	12/13/2024	100% CONSTRUCTION DRAWINGS (12/13/24)
TA7.03	AUDIOVISUAL SCHEDULES	0	12/13/2024	12/13/2024	100% CONSTRUCTION DRAWINGS (12/13/24)

Gilbane Building Company

EXHIBIT B - 100% CD SPECIFICATION LOG

Printed on Thu Dec 19, 2024 at 04:23 pm EST

Job #: B10134.000 Middle School And High School At Sequoyah
3456 Aztec Road
Doraville, Georgia 30340

Current Specifications

Number	Description	Revision	Issued Date	Received Date	Set
00 - Procurement and Contracting Requirements					
00 00 00	Cover Sheet	2	12/13/24	12/13/24	100% Specifications
00 01 03	Project Directory	2	12/13/24	12/13/24	100% Specifications
00 01 07	Seals Page	2	12/13/24	12/13/24	100% Specifications
00 01 10	Table of Contents	2	12/13/24	12/13/24	100% Specifications
00 31 00	Available Project Information	2	12/13/24	12/13/24	100% Specifications
00 60 00	Project Forms	2	12/13/24	12/13/24	100% Specifications
00 60 00.01	RFI Form	1	12/13/24	12/13/24	100% Specifications
00 60 00.02	Substitution Request Form (Before Bid)	1	12/13/24	12/13/24	100% Specifications
00 60 00.03	Substitution Request Form (After Bid)	1	12/13/24	12/13/24	100% Specifications
01 - General Requirements					
01 10 00	Summary	2	12/13/24	12/13/24	100% Specifications
01 20 00	Price And Payment Procedures	2	12/13/24	12/13/24	100% Specifications
01 21 00	Allowances	1	12/13/24	12/13/24	100% Specifications
01 22 00	Unit Prices	1	12/13/24	12/13/24	100% Specifications
01 23 00	Alternates	0	12/13/24	12/13/24	100% Specifications
01 25 00	Substitution Procedures	2	12/13/24	12/13/24	100% Specifications
01 30 00	Administrative Requirements	2	12/13/24	12/13/24	100% Specifications
01 32 16	Construction Progress Schedule	2	12/13/24	12/13/24	100% Specifications
01 35 53	Security Procedures	2	12/13/24	12/13/24	100% Specifications
01 40 00	Quality Requirements	2	12/13/24	12/13/24	100% Specifications
01 41 00	Regulatory Requirements	2	12/13/24	12/13/24	100% Specifications
01 42 16	Definitions	2	12/13/24	12/13/24	100% Specifications
01 42 19	Reference Standards	1	12/13/24	12/13/24	100% Specifications
01 43 39	Stand-Alone Exterior Mockup	2	12/13/24	12/13/24	100% Specifications
01 45 33	Code-Required Special Inspections and Procedures	2	12/13/24	12/13/24	100% Specifications
01 50 00	Temporary Facilities and Controls	2	12/13/24	12/13/24	100% Specifications
01 60 00	Product Requirements	2	12/13/24	12/13/24	100% Specifications
01 70 00	Execution and Closeout Requirements	2	12/13/24	12/13/24	100% Specifications
01 71 23	Field Engineering	2	12/13/24	12/13/24	100% Specifications
01 74 19	Construction Waste Management and Disposal	2	12/13/24	12/13/24	100% Specifications
01 78 00	Closeout Submittals	2	12/13/24	12/13/24	100% Specifications
01 79 00	Demonstration and Training	2	12/13/24	12/13/24	100% Specifications

Gilbane Building Company

EXHIBIT B - 100% CD SPECIFICATION LOG

Printed on Thu Dec 19, 2024 at 04:23 pm EST

Job #: B10134.000 Middle School And High School At Sequoyah
3456 Aztec Road
Doraville, Georgia 30340

Number	Description	Revision	Issued Date	Received Date	Set
02 - Existing Conditions					
02 41 16	Structure Demolition	2	12/13/24	12/13/24	100% Specifications
03 - Concrete					
03 10 00	Concrete Forming and Accessories	2	12/13/24	12/13/24	100% Specifications
03 20 00	Concrete Reinforcing	2	12/13/24	12/13/24	100% Specifications
03 30 00	Cast-in-Place Concrete	2	12/13/24	12/13/24	100% Specifications
03 35 11	Concrete Floor Finishes	2	12/13/24	12/13/24	100% Specifications
04 - Masonry					
04 05 23	Adjustable Brickwork Support Systems	2	12/13/24	12/13/24	100% Specifications
04 20 00	Unit Masonry	2	12/13/24	12/13/24	100% Specifications
05 - Metals					
05 12 00	Structural Steel Framing	2	12/13/24	12/13/24	100% Specifications
05 12 13	Architecturally-Exposed Structural Steel	2	12/13/24	12/13/24	100% Specifications
05 21 00	Steel Joist Framing	2	12/13/24	12/13/24	100% Specifications
05 31 00	Steel Decking	2	12/13/24	12/13/24	100% Specifications
05 40 00	Cold-Formed Metal Framing	2	12/13/24	12/13/24	100% Specifications
05 50 00	Metal Fabrications	2	12/13/24	12/13/24	100% Specifications
05 51 00	Metal Stairs	2	12/13/24	12/13/24	100% Specifications
05 52 00	Metal Railings	2	12/13/24	12/13/24	100% Specifications
05 59 23	Modular Steel Auditorium Catwalk Assemblies	2	12/13/24	12/13/24	100% Specifications
05 73 00	Decorative Metal Railings	2	12/13/24	12/13/24	100% Specifications
057113	Fabricated Metal Spiral Stairs	0	12/13/24	12/13/24	100% Specifications
06 - Wood, Plastics, and Composites					
06 05 73	Wood Treatment	1	12/13/24	12/13/24	100% Specifications
06 10 00	Rough Carpentry	2	12/13/24	12/13/24	100% Specifications
06 16 00	Sheathing	2	12/13/24	12/13/24	100% Specifications
06 20 00	Finish Carpentry	2	12/13/24	12/13/24	100% Specifications
06 40 00	Architectural Woodwork	2	12/13/24	12/13/24	100% Specifications
06 64 20	Decorative Architectural Panels	1	12/13/24	12/13/24	100% Specifications
07 - Thermal and Moisture Protection					
07 05 53	Fire and Smoke Assembly Identification	2	12/13/24	12/13/24	100% Specifications
07 11 13	Bituminous Dampproofing	2	12/13/24	12/13/24	100% Specifications
07 13 00	Sheet Waterproofing	2	12/13/24	12/13/24	100% Specifications
07 14 00	Fluid-Applied Waterproofing	1	12/13/24	12/13/24	100% Specifications
07 21 00	Thermal Insulation	2	12/13/24	12/13/24	100% Specifications
07 27 26	Fluid-Applied Air Barriers	2	12/13/24	12/13/24	100% Specifications
07 41 13	Metal Roof Panels	2	12/13/24	12/13/24	100% Specifications

Gilbane Building Company

EXHIBIT B - 100% CD SPECIFICATION LOG

Printed on Thu Dec 19, 2024 at 04:23 pm EST

Job #: B10134.000 Middle School And High School At Sequoyah
3456 Aztec Road
Doraville, Georgia 30340

Number	Description	Revision	Issued Date	Received Date	Set
07 42 13.13	Metal Wall Panels	2	12/13/24	12/13/24	100% Specifications
07 42 13.23	Metal Composite Material Wall Panels	1	12/13/24	12/13/24	100% Specifications
07 54 23	Thermoplastic-Polyolefin (TPO) Membrane Roofing	0	12/13/24	12/13/24	100% Specifications
07 62 00	Sheet Metal Flashing and Trim	2	12/13/24	12/13/24	100% Specifications
07 71 00	Roof Specialties	2	12/13/24	12/13/24	100% Specifications
07 72 00	Roof Accessories	2	12/13/24	12/13/24	100% Specifications
07 81 00	Applied Fireproofing	2	12/13/24	12/13/24	100% Specifications
07 81 23	Intumescent Fireproofing	2	12/13/24	12/13/24	100% Specifications
07 84 00	Firestopping	2	12/13/24	12/13/24	100% Specifications
07 87 00	Smoke Containment Barriers	0	12/13/24	12/13/24	100% Specifications
07 92 00	Joint Sealants	2	12/13/24	12/13/24	100% Specifications
07 95 13	Expansion Joint Cover Assemblies	2	12/13/24	12/13/24	100% Specifications
08 - Openings					
08 11 13	Hollow Metal Doors and Frames	2	12/13/24	12/13/24	100% Specifications
08 14 16	Flush Wood Doors	2	12/13/24	12/13/24	100% Specifications
08 31 00	Access Doors and Panels	2	12/13/24	12/13/24	100% Specifications
08 33 13	Coiling Counter Doors	2	12/13/24	12/13/24	100% Specifications
08 33 23	Overhead Coiling Doors	2	12/13/24	12/13/24	100% Specifications
08 33 26	Overhead Coiling Grilles	2	12/13/24	12/13/24	100% Specifications
08 34 73	Sound Control Door Assemblies	2	12/13/24	12/13/24	100% Specifications
08 35 13	Glass BI-Folding Doors	2	12/13/24	12/13/24	100% Specifications
08 36 13.16	Glazed Overhead Sectional Doors	1	12/13/24	12/13/24	100% Specifications
08 41 13	Aluminum-Framed Entrances and Storefronts	2	12/13/24	12/13/24	100% Specifications
08 44 13	Glazed Aluminum Curtain Walls	2	12/13/24	12/13/24	100% Specifications
08 56 59	Ticket Window Units	0	12/13/24	12/13/24	100% Specifications
08 56 73	Sound Control Windows	0	12/13/24	12/13/24	100% Specifications
08 71 00	Door Hardware	2	12/13/24	12/13/24	100% Specifications
08 80 00	Glazing	2	12/13/24	12/13/24	100% Specifications
08 83 00	Mirrors	2	12/13/24	12/13/24	100% Specifications
08 91 00	Louvers	2	12/13/24	12/13/24	100% Specifications
09 - Finishes					
09 05 61	Common Work Results for Flooring Preparation	2	12/13/24	12/13/24	100% Specifications
09 22 16	Non-Structural Metal Framing	2	12/13/24	12/13/24	100% Specifications
09 29 00	Gypsum Board	2	12/13/24	12/13/24	100% Specifications
09 30 00	Tiling	2	12/13/24	12/13/24	100% Specifications
09 51 13	Acoustical Panel Ceilings	2	12/13/24	12/13/24	100% Specifications
09 54 29	Wood Wall and Ceiling Panels	1	12/13/24	12/13/24	100% Specifications

Gilbane Building Company

EXHIBIT B - 100% CD SPECIFICATION LOG

Printed on Thu Dec 19, 2024 at 04:23 pm EST

Job #: B10134.000 Middle School And High School At Sequoyah
3456 Aztec Road
Doraville, Georgia 30340

Number	Description	Revision	Issued Date	Received Date	Set
09 64 66	Wood Flooring	2	12/13/24	12/13/24	100% Specifications
09 65 00	Resilient Flooring	2	12/13/24	12/13/24	100% Specifications
09 65 13	Resilient Wall Base and Accessories	2	12/13/24	12/13/24	100% Specifications
09 65 66	Resilient Athletic Flooring	2	12/13/24	12/13/24	100% Specifications
09 67 23	Resinous Flooring	1	12/13/24	12/13/24	100% Specifications
09 68 13	Tile Carpeting	2	12/13/24	12/13/24	100% Specifications
09 72 00	Wall Coverings	2	12/13/24	12/13/24	100% Specifications
09 72 13	Cork Wall Coverings	1	12/13/24	12/13/24	100% Specifications
09 83 00	Acoustic Finishes	0	12/13/24	12/13/24	100% Specifications
09 84 16	Fixed Sound-Reflective Panels	0	12/13/24	12/13/24	100% Specifications
09 84 33	Sound-Absorbing Wall Units	1	12/13/24	12/13/24	100% Specifications
09 84 36	Sound-Absorbing Ceiling Units	1	12/13/24	12/13/24	100% Specifications
09 91 13	Exterior Painting	2	12/13/24	12/13/24	100% Specifications
09 91 23	Interior Painting	2	12/13/24	12/13/24	100% Specifications
09 96 00	High Performance Coatings	2	12/13/24	12/13/24	100% Specifications
10 - Specialties					
10 11 00	Visual Display Units	2	12/13/24	12/13/24	100% Specifications
10 14 00	Signage	2	12/13/24	12/13/24	100% Specifications
10 14 19	Dimensional Letter Signage	2	12/13/24	12/13/24	100% Specifications
10 21 13.19	Solid Plastic Toilet Compartments	1	12/13/24	12/13/24	100% Specifications
10 21 23	Cubicle Curtains	2	12/13/24	12/13/24	100% Specifications
10 26 00	Wall and Door Protection	2	12/13/24	12/13/24	100% Specifications
10 28 00	Toilet, Bath, and Laundry Accessories	2	12/13/24	12/13/24	100% Specifications
10 44 00	Fire Protection Specialties	2	12/13/24	12/13/24	100% Specifications
10 51 13	Metal Lockers	2	12/13/24	12/13/24	100% Specifications
10 51 13.13	Weapons Storage Cabinets - ROTC	0	12/13/24	12/13/24	100% Specifications
10 56 13	Metal Storage Shelving	0	12/13/24	12/13/24	100% Specifications
10 73 16.13	Metal Canopies	1	12/13/24	12/13/24	100% Specifications
10 75 00	Flagpoles	2	12/13/24	12/13/24	100% Specifications
10 82 13	Exterior Grilles and Screens	2	12/13/24	12/13/24	100% Specifications
11 - Equipment					
11 24 23	Window Washing System	0	12/13/24	12/13/24	100% Specifications
11 30 00	Appliances and Equipment	1	12/13/24	12/13/24	100% Specifications
11 40 00	Foodservice Equipment	2	12/13/24	12/13/24	100% Specifications
11 53 13	Laboratory Fume Hoods and Related Products	0	12/13/24	12/13/24	100% Specifications
11 61 13	Networked Lighting Control System	2	12/13/24	12/13/24	100% Specifications
11 61 16	Theatrical Wiring Devices	1	12/13/24	12/13/24	100% Specifications

Gilbane Building Company

EXHIBIT B - 100% CD SPECIFICATION LOG

Printed on Thu Dec 19, 2024 at 04:23 pm EST

Job #: B10134.000 Middle School And High School At Sequoyah
3456 Aztec Road
Doraville, Georgia 30340

Number	Description	Revision	Issued Date	Received Date	Set
11 61 19	Stage Lighting Fixtures	2	12/13/24	12/13/24	100% Specifications
11 61 23	Drapery and Track	2	12/13/24	12/13/24	100% Specifications
11 61 33	Motorized Rigging	2	12/13/24	12/13/24	100% Specifications
11 61 37	Pipe Grids, Pin Rails, and Fixed Lighting Positions	2	12/13/24	12/13/24	100% Specifications
11 61 46	Portable Modular Platform System	2	12/13/24	12/13/24	100% Specifications
11 61 63	Portable Access Equipment	2	12/13/24	12/13/24	100% Specifications
11 66 23	Gymnasium Equipment	2	12/13/24	12/13/24	100% Specifications
11 66 43	Interior Scoreboards	1	12/13/24	12/13/24	100% Specifications
11 68 33	Athletic Field Equipment	1	12/13/24	12/13/24	100% Specifications
12 - Furnishings					
12 21 13	Horizontal Louver Blinds	2	12/13/24	12/13/24	100% Specifications
12 24 00	Roller Window Shades	2	12/13/24	12/13/24	100% Specifications
12 32 00	Manufactured Wood Casework	2	12/13/24	12/13/24	100% Specifications
12 35 53.13	Metal Laboratory Casework	1	12/13/24	12/13/24	100% Specifications
12 36 00	Countertops	2	12/13/24	12/13/24	100% Specifications
12 61 00	Upholstered Fixed Audience Seating	1	12/13/24	12/13/24	100% Specifications
12 61 03	Loose Audience Seating	2	12/13/24	12/13/24	100% Specifications
12 66 13	Telescoping Bleachers	2	12/13/24	12/13/24	100% Specifications
14 - Conveying Equipment					
14 21 00	Electric Traction Elevators	2	12/13/24	12/13/24	100% Specifications
14 26 00	Limited-Use-Limited-Application Elevators	1	12/13/24	12/13/24	100% Specifications
21 - Fire Suppression					
21 05 00	Common Work Results for Fire Suppression	2	12/13/24	12/13/24	100% Specifications
21 13 13	Wet-Pipe Sprinkler Systems	2	12/13/24	12/13/24	100% Specifications
22 - Plumbing					
22 05 00	Common Work Results for Plumbing	2	12/13/24	12/13/24	100% Specifications
22 05 19	Meters and Gages for Plumbing Piping	2	12/13/24	12/13/24	100% Specifications
22 05 23	General-Duty Valves for Plumbing	2	12/13/24	12/13/24	100% Specifications
22 05 29	Hangers and Supports for Plumbing	2	12/13/24	12/13/24	100% Specifications
22 05 53	Identification for Plumbing Piping	2	12/13/24	12/13/24	100% Specifications
22 07 00	Plumbing Piping Insulation	2	12/13/24	12/13/24	100% Specifications
22 11 16	Domestic Water Piping	2	12/13/24	12/13/24	100% Specifications
22 11 19	Domestic Water Piping Specialties	2	12/13/24	12/13/24	100% Specifications
22 13 16	Sanitary Waste and Vent Piping	2	12/13/24	12/13/24	100% Specifications
22 13 19	Drainage Piping Specialties	2	12/13/24	12/13/24	100% Specifications
22 14 13	Storm Drainage Piping	2	12/13/24	12/13/24	100% Specifications
22 14 23	Storm Drainage Piping Specialties	2	12/13/24	12/13/24	100% Specifications

Gilbane Building Company

EXHIBIT B - 100% CD SPECIFICATION LOG

Printed on Thu Dec 19, 2024 at 04:23 pm EST

Job #: B10134.000 Middle School And High School At Sequoyah
3456 Aztec Road
Doraville, Georgia 30340

Number	Description	Revision	Issued Date	Received Date	Set
22 15 13	Compressed Air Piping	2	12/13/24	12/13/24	100% Specifications
22 15 19	Packaged Air Compressors and Receivers	2	12/13/24	12/13/24	100% Specifications
22 33 00	Electric Domestic Water Heaters	2	12/13/24	12/13/24	100% Specifications
22 34 00	Fuel-Fired Domestic Water Heaters	2	12/13/24	12/13/24	100% Specifications
22 38 00	Sump Pumps	2	12/13/24	12/13/24	100% Specifications
22 40 00	Plumbing Fixtures	2	12/13/24	12/13/24	100% Specifications
22 47 00	Drinking Fountains And Water Coolers	2	12/13/24	12/13/24	100% Specifications
22 66 00	Chemical-Waste Systems for Science Labs	2	12/13/24	12/13/24	100% Specifications
22 70 00	Plumbing Systems Testing	2	12/13/24	12/13/24	100% Specifications
23 - Heating, Ventilating, and Air Conditioning (HVAC)					
23 05 00	Common Work Results for HVAC	2	12/13/24	12/13/24	100% Specifications
23 05 13	Common Motor Requirements for HVAC Equipment	2	12/13/24	12/13/24	100% Specifications
23 05 19	Meters And Gages For HVAC Piping	2	12/13/24	12/13/24	100% Specifications
23 05 23	General Duty Valves for HVAC Piping	2	12/13/24	12/13/24	100% Specifications
23 05 29	Hangers and Supports for HVAC Piping and Equipment	2	12/13/24	12/13/24	100% Specifications
23 05 53	Identification for HVAC Piping and Equipment	2	12/13/24	12/13/24	100% Specifications
23 05 93	Testing, Adjusting, And Balancing for HVAC	2	12/13/24	12/13/24	100% Specifications
23 07 00	HVAC Insulation	2	12/13/24	12/13/24	100% Specifications
23 08 00	Mechanical Commissioning Requirements	2	12/13/24	12/13/24	100% Specifications
23 09 00	Instrumentation and Controls	2	12/13/24	12/13/24	100% Specifications
23 11 23	Fuel Gas Piping	2	12/13/24	12/13/24	100% Specifications
23 21 13	Hydronic Piping	2	12/13/24	12/13/24	100% Specifications
23 21 16	Hydronic Piping Specialties	2	12/13/24	12/13/24	100% Specifications
23 21 23	Hydronic Pumps	2	12/13/24	12/13/24	100% Specifications
23 23 00	Refrigerant Piping	2	12/13/24	12/13/24	100% Specifications
23 25 00	HVAC Water Treatment	2	12/13/24	12/13/24	100% Specifications
23 31 13	Ductwork	2	12/13/24	12/13/24	100% Specifications
23 33 00	Air Duct Accessories	2	12/13/24	12/13/24	100% Specifications
23 34 23	HVAC Power Ventilators	2	12/13/24	12/13/24	100% Specifications
23 36 00	Air Terminal Units	0	12/13/24	12/13/24	100% Specifications
23 37 13	Diffusers, Registers, And Grilles	2	12/13/24	12/13/24	100% Specifications
23 38 13	Commercial-Kitchen Hoods	0	12/13/24	12/13/24	100% Specifications
23 38 14	Residential Range Hoods	2	12/13/24	12/13/24	100% Specifications
23 41 00	Particulate Air Filtration	2	12/13/24	12/13/24	100% Specifications
23 43 10	Bi-Polar Ionization Units	2	12/13/24	12/13/24	100% Specifications
23 51 00	Breechings, Chimneys, And Stacks	2	12/13/24	12/13/24	100% Specifications
23 52 16	Condensing Boilers	2	12/13/24	12/13/24	100% Specifications

Gilbane Building Company

EXHIBIT B - 100% CD SPECIFICATION LOG

Printed on Thu Dec 19, 2024 at 04:23 pm EST

Job #: B10134.000 Middle School And High School At Sequoyah
3456 Aztec Road
Doraville, Georgia 30340

Number	Description	Revision	Issued Date	Received Date	Set
23 55 43	Electric Heaters	2	12/13/24	12/13/24	100% Specifications
23 57 00	Heat Exchangers	2	12/13/24	12/13/24	100% Specifications
23 65 00	Cooling Towers	2	12/13/24	12/13/24	100% Specifications
23 72 00	Packaged Energy Recovery Ventilation Units	2	12/13/24	12/13/24	100% Specifications
23 81 26	Ductless Split System Heat Pump Units	2	12/13/24	12/13/24	100% Specifications
23 81 30	Rooftop Units	2	12/13/24	12/13/24	100% Specifications
23 81 46	Water Source Unitary Heat Pumps	2	12/13/24	12/13/24	100% Specifications
26 - Electrical					
26 00 00	Electrical	2	12/13/24	12/13/24	100% Specifications
26 05 04	Provisions for Electric Utility Service	2	12/13/24	12/13/24	100% Specifications
26 05 19	Low-Voltage Electrical Power Conductors and Cables	2	12/13/24	12/13/24	100% Specifications
26 05 26	Grounding and Bonding for Electrical Systems	2	12/13/24	12/13/24	100% Specifications
26 05 29	Hangers and Supports for Electrical Systems	2	12/13/24	12/13/24	100% Specifications
26 05 33	Raceways and Boxes for Electrical Systems	2	12/13/24	12/13/24	100% Specifications
26 05 36	Cable Trays	2	12/13/24	12/13/24	100% Specifications
26 05 44	Sleeves and Seals for Electrical Raceways and Cabling	2	12/13/24	12/13/24	100% Specifications
26 05 53	Identification for Electrical Systems	2	12/13/24	12/13/24	100% Specifications
26 05 73	Overcurrent Protective Device Coordination Study	2	12/13/24	12/13/24	100% Specifications
26 05 74	Overcurrent Protective Device Arc-Flash Study	2	12/13/24	12/13/24	100% Specifications
26 06 03	Heat Tracing for Plumbing Piping	2	12/13/24	12/13/24	100% Specifications
26 09 23	Lighting Control Devices	2	12/13/24	12/13/24	100% Specifications
26 22 00	Low-Voltage Transformers	0	12/13/24	12/13/24	100% Specifications
26 23 00	Low-Voltage Switchgear	2	12/13/24	12/13/24	100% Specifications
26 24 13	Switchboards	2	12/13/24	12/13/24	100% Specifications
26 24 16	Panelboards	2	12/13/24	12/13/24	100% Specifications
26 25 13	Low-Voltage Busways	2	12/13/24	12/13/24	100% Specifications
26 25 50	Generator Docking Station	2	12/13/24	12/13/24	100% Specifications
26 27 13	Electricity Metering	2	12/13/24	12/13/24	100% Specifications
26 27 26	Wiring Devices	2	12/13/24	12/13/24	100% Specifications
26 28 13	Fuses	2	12/13/24	12/13/24	100% Specifications
26 28 16	Enclosed Switches and Circuit Breakers	2	12/13/24	12/13/24	100% Specifications
26 32 13.16	Gaseous Emergency Engine Generators	2	12/13/24	12/13/24	100% Specifications
26 36 00	Transfer Switches	2	12/13/24	12/13/24	100% Specifications
26 41 13	Lightning Protection For Structures	1	12/13/24	12/13/24	100% Specifications
26 43 13	Surge Protection for Low-Voltage Electrical Power Circuits	2	12/13/24	12/13/24	100% Specifications
26 51 19	LED Interior Lighting	2	12/13/24	12/13/24	100% Specifications
26 60 10	Through-Penetration Firestop Systems	2	12/13/24	12/13/24	100% Specifications

Gilbane Building Company

EXHIBIT B - 100% CD SPECIFICATION LOG

Printed on Thu Dec 19, 2024 at 04:23 pm EST

Job #: B10134.000 Middle School And High School At Sequoyah
3456 Aztec Road
Doraville, Georgia 30340

Number	Description	Revision	Issued Date	Received Date	Set
26 91 00	Occupancy Sensors	2	12/13/24	12/13/24	100% Specifications
27 - Communications					
27 41 16	Integrated Audiovisual Systems and Equipment	2	12/13/24	12/13/24	100% Specifications
27 50 00	Integrated Electronic Communications Network	1	12/13/24	12/13/24	100% Specifications
28 - Electronic Safety and Security					
28 31 00	Fire Alarm System	0	12/13/24	12/13/24	100% Specifications
28 78 00	Emergency Responder Radio Coverage System	1	12/13/24	12/13/24	100% Specifications
31 - Earthwork					
31 10 00	Site Clearing	2	12/13/24	12/13/24	100% Specifications
31 20 00	Earth Moving	2	12/13/24	12/13/24	100% Specifications
31 25 00	Erosion and Sedimentation Control	2	12/13/24	12/13/24	100% Specifications
31 66 13	Rammed Aggregate Piers	2	12/13/24	12/13/24	100% Specifications
32 - Exterior Improvements					
32 11 23.23	Base Course Drainage Layers	1	12/13/24	12/13/24	100% Specifications
32 12 16	Asphalt Paving	2	12/13/24	12/13/24	100% Specifications
32 13 13	Concrete Paving	2	12/13/24	12/13/24	100% Specifications
32 16 13	Curbs and Gutters	2	12/13/24	12/13/24	100% Specifications
32 17 23	Pavement Markings	2	12/13/24	12/13/24	100% Specifications
32 18 23.39	Synthetic Track Surfacing	1	12/13/24	12/13/24	100% Specifications
32 31 00	Frame Roller Gates & Hydraulic Operator Systems	0	12/13/24	12/13/24	100% Specifications
32 31 13	Chain Link Fences and Gates	1	12/13/24	12/13/24	100% Specifications
32 85 05	Synthetic Turf	2	12/13/24	12/13/24	100% Specifications
32 85 10	Synthetic Field Sport Surfacing	0	12/13/24	12/13/24	100% Specifications
32 90 00	Exterior Landscape	2	12/13/24	12/13/24	100% Specifications
33 - Utilities					
33 10 00	Water Utilities	2	12/13/24	12/13/24	100% Specifications
33 30 00	Sanitary Sewerage	2	12/13/24	12/13/24	100% Specifications
33 40 00	Stormwater Utilities	2	12/13/24	12/13/24	100% Specifications

Sequoyah Middle School & High School
Doraville, GA

EXHIBIT C - 100% RFI LOG

PRE-CONSTRUCTION RFI LOG - 100% CDs

Set #	RFI #	Date	Discipline	Sheet/Detail or Spec #	Question	Response Required	Response Date	Response By	Response
1	01	12/19/24	All	09 67 00 - Fluid-Applied Flooring 09 84 30 - Sound-Absorbing Wall and Ceilign Units 10 21 13 - Toiliet Compartments 10 22 26 - Folding Panel Partitions 11 30 13 - Residential Appliances 11 52 13 - Projection Screens 11 61 53 - Acoustic Equipment 11 68 33.43 - Track And Field Equipment 22 70 00 - Plumbing Systems Testing 28 31 11 - Digital, Addressable Fire Alarm System 31 23 23 - EPS Geofoam Fill 32 84 23 - Planting Irrigation (Performance Spec) 32 85 01 - Natural Turf Atheltic Fields 32 86 50 - Athletic Field Grassing	100% Specifications were not provided for the follwing specifcations. Please confirm that these specifcations can be omitted.				09 67 00 Fluid Applied Flooring should be 09 67 23 Resinous Flooring 098430 got split into 098416, 098433, and 098436. There's no section 098430 anymore. 102113 is now 102113.19 113013 was revised to 113000. Projection screens were incorporated into the Audio Visual equipment section. 116153 was intentionally omitted. 116833.43, 227000, 283111 were issued and included in the TOC. Not sure why they are not seeing it. 2270000 Plumbing System Testing provdied in Addednum 2 specs. 283111 became 283100 Sections Geofoam & all section 32 specs listed can be omitted.
1	02	12/23/24	Civil / Electrical	C-102 - Site Plan & E0.01 - Electrical Site Plan	Sheet C-102 Striping & Signage Plan includes notes to reference electrical drawings for EV Parking Spaces. Sheet E0.01 does not include provisions for EV Charging Stations. Please confrim that these will be furnished and installed by GA Power from independent power source and that no provisions are required by General Contractor.		01/06/25	TdS	my understanig is this will a separate item that will be handled by the owner and Ga Power.
1	03	12/23/24	Civil / Electrical	C-101 - Site Plan & E0.01 - Electrical Site Plan	Sheet C-101 notes "Req'd Swing Arm Gate (See Electrical)" at each end of the fire access road at the rear of the building. Sheet E0.01 - Electrical Site Plan does not include any details for these gates. Please provide details/requirements for swing are gate.		01/06/25	wil	there will not be any electrical connections required for the gate
1	04	12/23/24	Civil / Ladscape	C-301 - Sanitary Sewer & Water Utility Plan	Sheet C-301 shows the irrigation meter & backflow location and notes "(See Irrigation & Electrical Plas for Coordination)". No further information is included on electrical plans and no irrigation plan can be located. Please provide further information on irrigation controller location and requirements.		1/6/2025 1/8/2025	MM /TdS	irrigation system is design build by contractor, irrigation is solely to ensure plant establishment and survivability up to the 1-year warranty date. Controller location to be shown on landscape and building electrical drawings. Electrical connection shown on Sheet E1.10K. Data connection shown on Sheet E4.10K.
1	05	12/23/24	Civil	C-403 Sewer Profiles	Profile for SSMH-C to Ex SSMH showing the creek crossing notes "2 -Conc. Anchor Collars (70' Apart)". Please provide sizing, diameter and thickness, for required concrete collars.				This is to be coordinated following a site visit to review newly located structure on DCSD property.
1	06	12/23/24	Structural	S3.03 - Typical Concrete Details	The spread footing schedule on S3.03 does not include rebar sizing/spacing for all footing types. Please clarify.		01/06/25	SB	Will be added in Addendum #1
1	07	12/23/24	Structural	Aggregate Piers	Please provide column Reactions for column footings (unfactored dead and live loads in kips) and continuous foundations (kips per linear foot) for use in preparation of Aggregate Pier Shop Drawings		01/06/25	SB	Required bearing capacities and maximum settlement limits have been provided.
1	08	12/23/24	Structural	Aggregate Piers	Please provide CAD files of Structural Foundation Plans for use in preparation of Aggregate Pier Shop Drawings.		01/06/25	SB	This should be submitted as a separate request outside of bidding RFI's
1	09	12/23/24	Architectural	Ceiling to Curtainwall Details	Details 4-5-6 / A2.21 from the 80% CD Set showing the interior ceiling to curtainwall/glazing conditions have been deleted from the 100% CD Set. No other details reflecting these conditions can be located. Please provide details for interior ceiling to curtain wall/glazing conditions, including locations at which horizontal mullion is below ceiling height.		01/10/25	KO	See Revised sheet in Addendum
1	10	12/23/24	Architectural	Substitution Request (Specification Section 09 84 33)	Please see attached substitution request for AWP-3 or Specification Section 09 84 33 Acoustical Wall Panels.				Note markings on attached substitution request form.
1	11	12/23/24	Architectural	Substitution Request (Wood Fiber Wall Panels)	Please see attached substitution request for the Wood Fiber Wall Panels.				Note markings on attached substitution request form.
1	12	01/02/25	Structural	Sheet S1.10A (see specifically A12/S2.02)	Per discussions with the Concrete Trade Contractor, it is recommended the brickledge shown on sheet S1.10A (see specifically A12/S2.02) is either removed or replaced with a secondary "curb". Please clarify intent. As shown, this detail is going to be extremely expensive.		01/08/25	SB	Brick ledges to be bid as currently shown
1	13	01/02/25	Architectural	Specification Section 12 61 00	While Hussey is specified as the basis of design for the telescopic seating, it appears to have been omitted as an acceptable manufacturer for the fixed auditorium seating in specification section 126100. Please confirm Hussey is an acceptable bidder for this scope as well. Hussey seating meets all the requirements outlined in the specifications, ensuring the high standards expected for this project.		01/10/25	MLG	Yes, Hussey is an acceptable manufacturer.
1	14	01/03/25	Architectural	Substitution Request (Robbins Bio Cushion Flooring)	Please see attached substitution request for the Robbins Bio Cushion Flooring.				Note markings on attached substitution request form.
1	15	01/03/25	Architectural	Sheet A7.22	Sheet A7.22 has conflicting information at the learning stairs. Elevation H5 calls out concrete stairs on geofoam substrate and H9 calls out maple veneer plywood. Please confirm which material should be used at these learning stairs. H5 also shows what appears to be a wood panel, please advise if this is wood paneling or wall covering.		01/07/25	BW	Please refer to revised Sheet A7.22 for clarifications.
1	16	01/03/25	Architectural	A1/A1.35	See A1/A1.35, please confirm that paneling is WC-1B.		01/07/25	BW	Wood paneling in this elevation should be WDP-4
1	17	01/03/25	Architectural	A1/A7.30	A1/A7.30 – Confirm bench material/Section cut below AWP-4 Panels		01/07/25	BW	The finish on the benches in this area should be QS-1 to match the adjacent plinth.

Sequoyah Middle School & High School
Doraville, GA

EXHIBIT C - 100% RFI LOG

PRE-CONSTRUCTION RFI LOG - 100% CDs



Set #	RFI #	Date	Discipline	Sheet/Detail or Spec #	Question	Response Required	Response Date	Response By	Response
1	18	01/03/25	Architectural	G5/A7.35	Please confirm the "reclaimed wood" detailed on G5/A7.35 is to be included millwork scope. Please provide a specification for “reclaimed wood” required as the material cost will vary based on cut, species, etc.				Please see updated sheet in addendum.
1	19	01/03/25	Architectural		Is WDP-4 the same as WWC-1, which is WWC-1B? They are used in the same location in the Auditorium, and we want to confirm that they are the same material.		01/07/25	BW	WWC-1A and WWC-1B is intended to be a veneer applied to abuse resistant drywall. WDP-4 is a panel product intended to will match the wood veneer.
1	20	01/03/25	Architectural	C1/A7.43	Please confirm that casework in Media 1929 is furniture and not in millwork scope of work (C1/A7.43).		01/08/25	MWE	All Media Center Shelving will be in the furniture package.
1	21	01/06/24	Landscape	L3.09	On the overall landscape plan, there is an area that is shown that states it should be on L3.09, however when we go to L3.09, the plant legend for that page actually covers that area and we cannot provide an accurate count. Please advise.		01/06/25	MM	to be revised on drawings
1	22	01/06/24	Landscape	L3.01 & L3.02	Some of the call outs for the groundcovers say CYN TI3 as noted in red even though the image for the groundcover is CYN HYB based on the plant schedule. What type of type of sod should be used?		01/06/25	MM	to be revised on drawings
1	23	01/06/24	Architectural	Sheet A6.12	Please provide a specific manufacturer and ballistic rating for the required GL-AR & GL-1BR glazing. The glazing spec only indicates ballistic rated film. If frame and glass is required, please provide a manufacturer with testing requirements for the frame and system.		01/07/25	M.Mass	GL-AR and GL-1BR legend descriptions have been updated to match spec verbage. This should help with finding the correct specs for each glazing type. Updated sheets include A6.01, A6.10, A6.11, and A6.12
1	24	01/06/24	Architectural	Sheet A6.12	Please verify if the ballistic rated film will only need to be applied to the exterior or interior lite of glass?		01/09/25	M.Mass	Please see updated Legend notes that correspond to the specs. Both the specs regarding the Ballistic and riot glazing will be able to verify exterior and interior lite layers
1	25	01/06/24	Architectural	Sheet A6.12, Specification Section 08 56 73	GL-4 calls out Sound control Glazing. We can provide laminated glazing that achieves an STC of 25 with storefront to achieve a completion of 35. Please verify if glass and frame is acceptable to meet the STC Requirements of 35.		01/10/25	MLG	As long as the final, in-place assembly has an effective STC rating of 35, this is acceptable.
1	26	01/06/24	Architectural	Specification Section 08 80 00	Glazing spec 088800 contains a glazing film type F-1 & F-2. Please verify the locations of these film applications as pertains to glazing.		01/10/25	M.Mass	See glazing legends that coordinate with specs and where film is.
1	27	01/06/24	Architectural	Sheet A6.11	Please verify the system components of the TIG-RB glazing types as shown on pages A6.11. Are these conditions standard lites with glazing film?		01/07/25	M.Mass	TIG-RB notes have been changed to GL-AR/1BR. This note dictates that the window pane could be riot or ballistic and it will be indicated on the floor plan
1	28	01/06/24	Architectural	Sheet A6.11	Elevation ESF A17 contains 1-hour rated glass. Please verify if glass and frame truly need to be fire rated? If so, we may not be able to produce a width of 816”.		01/07/25	KO	See Revised sheet in Addendum
1	29	01/06/24	Architectural	Specification Section 08 41 13 / 08 44 13	Please verify if a 2-coat or 3-coat painted finish will be required for this project.		01/10/25	MLG	Storefront and curtain wall frames should have clear anodized finish - no paint.
1	30	01/06/24	Architectural		Please provide floor plan indicators for the door locations as shown on the window and door schedule. Doors 1401E thru 1401I are labeled as rated 45 MIN.		01/09/25	KO	See Revised sheet in Addendum
1	31	01/06/24	Architectural	Sheet A10.02	Several signs are missing a sign type on the Interior Room Finish Schedule, Please confirmt hat these areas don’t require a sign. If a sign is required, then please provide the specifed sign type required for that location.		01/08/25	MWE	See Revised sheet in Addendum
1	32	01/06/24	Architectural	Sheets A4.01 - A4.12	The exterior elevations show metal panels with widths ranging from 1' to 4'6". In discussions with our metal panel trade partner, they recommend providing more consistent widths of 4' or 5' (or 2' and 2.5') to minimize the amount of waste on the project. The current design will cause a significant increase in the waste and labor costs from the 80% CD design. Please let us know if the design team is open to changing the metal panel widths. We can set up a meeting with the metal panel trade partner to discuss.		01.1.2025	MLG	We can set up a meeting to address this. Price as drawn for now.
1	33	01/06/24	Architectural	Sheet A1/A7.36	Sheet A1/ A7.36 shows three monitor displays as "NIC" outside of the Auditorium in the 100% CD design. Please confirm if the three monitor displays are still required.		01/08/25	MWE	These Displays are required. Provide Electrical and Blocking for each.
2	34	01/07/25	Architectural		Please confirm the glass size of GL-1BR and GL-1AR so that we can provide the correct adaptors for the frames.		02.05.2025	MLG	GL-1BR is GL-1 with F-1 film applied. Total thickness that will be accepted by the frame is 1" (thickness of the insulated glazing unit), as the film will stop short of the frame and be sealed to it. Same applies to GL-1AR, except with film F-2 applied rather than F-1.
2	35	01/07/25	Architectural		Some interior and exterior frames show glass “ISF-1”, what type of glass is it? Thickness?		02.05.2025	MLG	ISF-1 is one hour fire resistive glazing. Thickness shall be as required to achieve the specified fire rating. This will be incorporated into the glazing specification in future, but in the interim, Acceptable products (subject to compliance with specified requirements) include: a. InterEdge Technologies; Pyrobel. b. Pilkington / Nippon Sheet Glass Company Ltd.; Pyrostop. c. Nippon Electric Company, Ltd. (Technical Glass Products); FireLite Plus. d. VETROTECH Saint-Gobain NA, Inc.; SSG Contraflam or SSG Swissflam.
2	36	01/07/25	Architectural		Are frames ECW C1 and ECW C2 Fire Rated?		01/09/25	KO	No- Check Revised Sheets in Addendum
2	37	01/07/25	Architectural		Are frames ISF B2 and ISF B3 in room 0209 on sheet A1.10B, a fire rated or smoke rated frame? Or will they be typical alum sf frame with typical glass?		01/10/24	M.Mass	Smoke rated, per sheet Cp1.10B these windows sit in a smoke rated wall and thus need to be smoke rated as well.
2	38	01/07/25	Architectural		Please confirm if these elevations/doors are fire rated: ISF-R-D1, ESF A7 (Door 0300a, 0300a), ESF-R C5 (Doors 0300a, 0310a), ESF-R B4 (Door 0100), ESF A17, ESF A18, Door 1500, Door 1500.1, Door 0116.		01/08/25	KO	Doors:0300a,0310a,0100 is correct in plans (no rating needed), and 1500 and 1500.1 does not exist:1500a-c and1500.1a-c should not be rated, 0116 is smoke-rated like shown in plans Elevations: See Revised sheet in Addendum
2	39	01/07/25	Architectural		Please confirm if these doors are smoke rated: Door 0103, 1139. 1218,2117, 2218, 3117, 3219, 1919, 1920, 1921, 1924, 1925, 1926, 1927, 1928, 1928a.		01/08/25	KO	Smoke rated
2	40	01/07/25	Architectural		Where are doors 0419 and 1614? Also, please provide hardware set # for the doors 1500f and 1401b.		01/08/25	KO	0419-area H level 0, 1614- area B level 0

Gilbane

Sequoyah Middle School & High School
Doraville, GA

EXHIBIT C - 100% RFI LOG

PRE-CONSTRUCTION RFI LOG - 100% CDs

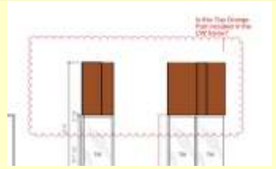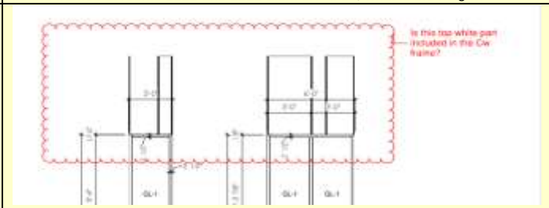Set #	RFI #	Date	Discipline	Sheet/Detail or Spec #	Question	Response Required	Response Date	Response By	Response
2	41	01/07/25	Architectural		Can we assume that the frames in rooms 0102.1 and 0104 are HM and should be excluded?		01/08/25	KO	Yes HM but it should not be attached/ included to the curtain wall (shown on plans)
2	42	01/07/25	Architectural		Is the Door1522 and frame an alum sf frame and door?		01/08/25	KO	No- See Revised Sheet in Addendum
2	43	01/07/25	Architectural		 Are the frames at rooms 1221 and 1222 alum sf? If so, what is the height?		01/08/25	KO	No HM frame is shown in phase 1 schedule
2	44	01/07/25	Architectural		 Are the frames in room 1703.1 and 1703.3 alum sf? If so, what is the height?		01/08/25	KO	No HM frame is shown in phase 1 schedule
2	45	01/07/25	Architectural		Frames ECW A1, ECW A2, ECW A3, ECW A4, ECW E1 and ECW E2, is the top portion, clouded below, part of the curtainwall frame?		01/09/25	KO	The top portion is not a part of the curtainwall frame; it is metal paneling. See Revised Sheets in Addendum
2	46	01/07/25	Architectural		Frames ECW B1, ECW B2, ECW B3, ECW B4, ECW B5, ECW B6, ECW F3, and ECW F4 is the top portion, clouded below, part of the curtainwall frame?		01/09/25	KO	The top portion is not a part of the curtainwall frame; it is metal paneling. See Revised Sheets in Addendum
2	47	01/07/25	Landscape		With regards to the flat panel drains for the fields, can you please confirm if they want 12”, 8” or 6”? Detail 7 on L2.03 shows 12”, detail 10 on L2.01 shows 6” and there’s a note in right field of the baseball field that calls it an 8” panel drain.		01/08/25	MM	12"
2	48	01/07/25	Landscape		Please confirm the size perimeter drain they would like for the synthetic turf fields. Detail 7 on L2.03 shows a 6” pipe for the collector line which is atypical. We typically see 10” or 12” for the collector pipe.		01/08/25	MM	12"
2	49	01/07/25	Landscape		Please confirm if they want the home plate area and warning track of the baseball field to be synthetic turf or an infield mix. The field drawing calls out details 7 and 9 on L2.04 which refer to SAF MARMOUND MIX and SAF TRAC respectively. There will be a significant amount of maintenance anytime you install a clay/infield mix type material directly beside synthetic turf.		01/08/25	MM	all baseball field areas will be synthetic turf
2	50	01/07/25	Landscape	Sheet C-101	Please provide specifications for the new tennis courts located on page C-101.		01/08/25	MM	see hardscape drawings for all elements behind the curb (sidewalks,
2	51	1/7/2025	Landscape		It calls out the turf requested for the BB/SB field, however the other field has a couple options. One area calls for Slit-2”-50oz system and then calls for a Slit/Mono- 2”- 46oz system. Can you confirm what they are requesting for the field (soccer/FB)?				The specification for the soccer field is “Rootzone 3D3 Blend” by Astroturf installed per manufacturer’s recommendations.
2	52	1/9/2025	Plumbing	P3.10H/PX3.01	Provide model number/size on gas heaters.not shown/specification		1/23/2025	BR	SEE ADDENDUM #2 DRAWINGS
2	53	1/9/2025	Plumbing		Will the state elevator inspector allow the control panel in pit? If not provide location.		1/23/2025	MK	This is the way we have always shown it and I am unaware of any issues with this. Unsure to current state inspector's view.
2	54	1/9/2025	Plumbing		Please provide location of hub drains for HVAC heat pumps/mini split units?		1/23/2025	BR	SEE ADDENDUM #2 DRAWINGS
2	55	1/9/2025	Plumbing		Provide model number/manufacture on the roof hydrant, not in on drawing and or specification		1/23/2025	MK	SEE ADDENDUM #2 Specs
2	56	1/9/2025	Plumbing		Provide model number/manufacture on circulation pump, not shown on drawings and or specification		1/23/2025	BR	SEE ADDENDUM #2 DRAWINGS
2	57	1/9/2025	Plumbing	Spec Section 224000-11	Per specification 224000-11 base of design of 383-2/383-3 wall hung lavatoires to be Bradley. Bradley offers 4 different style of fauct.Provide model number.		1/23/2025	MK	Refer to 2.1 Lavatory Faucets
2	58	1/9/2025	Plumbing	P210H/RM 0414	Will the gas boilers in room #0414 required storage tank? If so provide size/schematic drawing on boiler/storage tank.		1/23/2025	BR	No, the gas boilers will not require storage tanks.
2	59	1/9/2025	Plumbing	P3.15D	Drawing shows 1" gas line ? What equipment does the serve?		1/23/2025	BR	DRYER IN LAUNDRY 1308 - P3.11D
2	60	1/9/2025	Plumbing	P4.01	Will the Environmetal secience lab rm #2305 required gas? Not shown		1/23/2025	BR	YES, GAS WILL BE ROUTED TO THE TEACHERS DESK ONLY. (TYPICAL ALL 2ND FLOOR LABS) SEE ADDENDUM #2 DRAWINGS
2	61	1/9/2025	Plumbing		The specification calls out two diffent blocking support for the gas piping (1) in Mechanical spec and (1) in Plumbing spec. Provide which spec to use.		1/23/2025	MK	220529 2.7 and 231123 2.6 show identical model numbers. Use either of these lists.
2	62	1/9/2025	Plumbing		Please provide complete design for the rain waterpiping. Not completed in 100% CDs		1/23/2025	BR	SEE ADDENDUM #2 DRAWINGS
2	63	1/9/2025	Plumbing	P4.01	Provide model/manufacturer on the ICIMET controller for the gas in lab rooms .Note #12		1/23/2025	BR	SEE ADDENDUM #2 DRAWINGS
2	64	1/9/2025	Plumbing		The drawings do not show make up water to cooling tower. Provide size pipe size.		1/23/2025	BR	SEE ADDENDUM #2 DRAWINGS
2	65	1/9/2025	Plumbing	PX3.01	Provide water heater size for the Field House		1/23/2025	BR	SEE ADDENDUM #2 DRAWINGS
2	66	1/9/2025	Plumbing	PO.0/P3.12A	Provide the point of use acid neutralzation tank in sience room model number/manufacture/ CS203 connection		1/23/2025	BR	SEE ADDENDUM #2 DRAWINGS

Gilbane

Sequoyah Middle School & High School
Doraville, GA

PRE-CONSTRUCTION RFI LOG - 100% CDs

EXHIBIT C - 100% RFI LOG

Set #	RFI #	Date	Discipline	Sheet/Detail or Spec #	Question	Response Required	Response Date	Response By	Response
2	67	1/9/2025	Landscape	Spec Section 328505 - Synthetic Turf	Please review proposed substitution request for Synthetic Turf and confirm acceptance.				Potential acceptable manufacturers are: AstroTurf, FieldTurf, or Shaw. Needs to be a specific concern for an equal alternate. VE alternates will be considered on a case by case basis. -MM
2	68	1/9/2025	Architectural	A1.11G, A2.11G, A5.16, A7.36	Wood Paneling - Question 2: In corridor 1600 on drawing A2.11G at the lobby bridge (where detail 11/A5.16 is referenced), there are two wood panel ceiling types referenced at the same location. Both WDP-3 and C19 (which is WDP-1) point to the same ceiling. Detail 11/A5.16 cutting through this ceiling identifies it only as WDP-3 but also indicates that there is WDP-2 adjacent to this ceiling which is not indicated on the RCPs. Referencing details A1 & D3/A7.36 which are the interior elevations at this location (reference A1.11G) this wood panel ceiling is adjacent to wood wall covering WWC-1B on both sides and no WDP-2 is identified. Please advise.		1/23/2025	BW	Refer to updated Key Notes, C19 refers to WDP-3. Refer to updated finish notes in 11/A5.16
2	69	1/9/2025	Architectural	A1.11G, A1.33, A7.36	Wood Paneling - Question 3: Detail A1/A7.36 which is the east facing interior elevation at lobby corridor 1600 on drawing A1.11G, indicates wood wall covering WWC-1A on the left side of the elevation. However, detail A9/A1.33 referenced at that location indicates that unidentified wood panels are to be installed there. Please confirm whether detail A9/A1.33 is wrong and that wood wall coverings are to be installed at this location directly attached to the scheduled wall per the elevation.		1/23/2025	BW	Refer to revised note to clarify that this wall would be abuse resistant gypsum with WWC-1A.
2	70	1/9/2025	Architectural	A1.11G, A1.30, A1.33, A1.35	Wood Paneling - Question 4: Interior elevation A1/A1.35 referenced on A1.30 shows type WC-1B "wood paneling" and "wood wall paneling." Elevation H1/A1.33, also referenced on A1.30, leads to section H4/A1.33 which also shows type WC-1B "wood veneer panel." Detail H10/A1.33, which appears to be a section through where WC-1B is called out at the bottom of A1/A1.35 and is near where detail H1/A1.33 is referenced on A1.30, shows WDP-4 panels. What is the difference between wood paneling, wood wall paneling, and wood veneer paneling? Is WC-1B supposed to be WDP-4, or wall covering WWC-1B, or something else? In addition, the extent of WC-1B on A1/A1.35 cannot be determined in combination with other available details since the locations where WC-1B are referenced on A1/A1.35 are not identified as WC-1B on the walls or ceiling of other elevations or RCPs for this area. Please advise. (Please also reference related question **Wood Paneling - Question 5**).		1/23/2025	BW	Refer to details listed for revised notes to clarify wood finish for these auditorium details (WDP-4). Updates found on A1.33, A1.32, A1.35 , AND A2.00
2	71	1/9/2025	Architectural	A1.11G, A1.30, A1.33	this question. Assumption in this question is that panels referenced are confirmed to be WDP-4): Detail H10/A1.33, referenced between the seating and the stage on A1.30, shows WDP-4 panels. Part 1: Is the bullnosed edge and horizontal portion shown as wood adjacent to the vertical panels on H10/A1.33 also WDP-4? Part 2: What is the extent of these panels on page A1.30? Does it continue around the north and south of the seating area? North seating elevation H1/A1.33 indicates a wood veneer panel WC-1B (reference previous question).		1/23/2025	BW	Bullnose edge is millwork stained to match WDP-4. WDP-4 extends around lower walls of audience chamber. Refer to updated notes found on A1.33 and A1.35.
2	72	1/9/2025	Architectural	A1.11G, A1.30, A1.33	Wood Paneling - Question 6: (Please reference **Wood Paneling - Questions 4 & 5** when answering this question): Detail H6/A1.33 referenced on A1.30 appears to show wood panels similar to other details such as H4 & H10/A1.33. Please advise what this is and what specifically W-18 is since this is not referenced anywhere other than on this detail.		1/23/2025	BW	Refer to detail for clarification, wood panels at this location should be WDP-4. Updated notes found on A1.33.
2	73	1/9/2025	Architectural	A1.11G, A1.30, A1.31	Wood Paneling - Question 7: (Please reference **Wood Paneling - Questions 4 to 6** when answering this question): Referencing sound booth detail A11/A1.31 shown on A1.30, section D10/A1.31 going through the sound booth shows "wood veneer panels." Please identify what type of panel this is and the extent of these panels at this location?		1/23/2025	BW	Vertical finishes for sound booth shall be PL-1. Updated notes on A1.31
2	74	1/9/2025	Architectural	A1.11F, A1.31	Acoustic Wall Panel - Question 1: Detail H6/A1.31 is referenced in drama classroom 1526 (A1/A1.31) and calls out acoustic wall panel AWP-4 continuing around the perimeter of the room. This detail as well as details 1 & 4/A5.08 appear to be the only elevation details of this room and do not visualy show any panels. The detail also says to center panels on the center of a wall which is not clear. Please advise on the extent AWP-4 should be installed in this room and include at what height panels should begin at to what height the panels should be installed off the ground.		1/23/2025	BW	Wall panels in the black box should be AWP-5, elevation is updated to reference mounting height dimensions, panels extend the full perimeter of the room. Updates notes on A1.31.
2	75	1/9/2025	Architectural	A1.11G, A1.30, A1.31, A1.35	Acoustic Wall Panel - Question 2: On A1/A1.30, detail D1/A1.35 calls out AWP-6 wall panels but does not clearly indicate the extent that the panels are meant to be installed. Is AWP-6 supposed to be installed from a height of 24' above level 1 down 16' to the height of the "solid wood cap" (per H9/A1.31) and extend further towards the stage along the 45 degree sloped lighting towards the stage right up to the wood slat wall panels? Detail G1/A1.35 on the opposite side of the room and A6/A1.35 on the west side of the room do not call out AWP-6 or any wall panels but seem to show the same shading and lighting pattern on D1/A1.35. Please advise if AWP-6 is required on these elevations. If required on A6/A1.35, please advise at what height the panels start and to what height the panels extend.		1/23/2025	BW	Updated shading for AWP-6 wall panels to clarify extents. Updated notes on A1.35. INTERNAL NOTE - need help with elevation G1/A1.35, the hatch will not update for the wall panels...

Gilbane

Sequoyah Middle School & High School
Doraville, GA

PRE-CONSTRUCTION RFI LOG - 100% CDs

EXHIBIT C - 100% RFI LOG

Set #	RFI #	Date	Discipline	Sheet/Detail or Spec #	Question	Response Required	Response Date	Response By	Response
2	76	1/9/2025	Architectural	A1.22, A1.31, A1.34	Acoustic Wall Panel - Question 3: (Please reference **Acoustic Wall Panel - Question 2** when answering this question): Looking at detail A5/A1.34, we see 11/A1.22 referenced which shows acoustic panels attached directly CMU. However, on detail A5/A1.31, detail J11/A1.31 is referenced which indicates that acoustic panels are attached via z-clips (which are not shown on the manufacturer installation instructions for AWP-6). Additionally, this detail shows a drywall reveal between panels and wall type OGF installed Infront of the panels. Please confirm that the assembly should depict the CMU wall, followed by wall type OGF with z clips, the drywall reveal installed between the drywall panels from wall type OGF, and the acoustic panels directly attached to drywall.				INTERNAL NOTE: 3fORM SHOWS TO DIRECT MOUNT HUSH PANELS TO THE WALL - ZCLIPS NOT REQUIRED - DO WE WANT THEM? Should the wall be furred behind the panels?
2	77	1/10/2025	Architectural	Spec Section 09 64 66	Please review proposed substitution request for Wood Dance Flooring and confirm acceptance.				The proposed alternate product is acceptable.
3	78	1/13/2025	Architectural	A8.10D	Please clarify the placement and height at which the wall tile, HTW-2, is to stop at in room 0405 or provide elevation drawings for room 0405.		1/23/2025	BW	Refer to A8.10D and A8.10H for clarification on wall tile extents.
3	79	1/13/2025	Architectural	A1.42	Please provide manufacturers and model numbers for Weight Equipment schedule.		02.05.2024	MLG	KEY NOTES - WEIGHT EQUIPMENT KEY / KEYNOTE WR49 PROMAXIMA PL-840 SQUAT WEIGHT RACK WR50 PROMAXIMA FW-150 ADJUSTABLE U BENCH WR51 PROMAXIMA FW-69 LEG EXTENSION/ CURL WR52 OLYMPIC BARBELL WITH COLLARS WR53 30 LBS JUNIOR HIGH BARBELL WITH COLLARS WR54 HEX RUBBER DUMBBELLS, 5-50 LBS WR55 PROMAXIMA PLR-500A DUMBBELL RACK WR56 BUMPER PLATE SET - 45 LB, 35 LB, 25 LB, 10 LB WR57 SET OF PYLO BOXES - 6 IN, 12 IN, 18 IN WR58 BATTLE ROPES WR59 RESISTANCE BANDS WR60 RUBBER MATS WR61 MEDICINE BALL SET WR62 MEDICINE BALL RACK WR63 SEATING BENCH Several products already have model numbers listed - these all refer to ProMaxima brand. Those without model numbers are generic products with no specified manufacturer required. Some additional detail has been provided above.
3	80	1/13/2025	Architectural	Detail 9 / A2.21 - Ceiling to Curtainwall - Roller Shade Detail	RFI 09 above, requested details for the interior ceiling to curtain wall/glazing conditions. The response notes to "See Revised sheet in Addendum". However, the added detail 9 / Sheet A2.21 does not provide detail on how to address the typical condition in which the horizontal mullion at 9'-4" AFF is below the ceiling height of 10'-0" AFF. Please provide detail as to how the interior side of the curtain wall system should be finished at this condition.		01.24.2024	MLG	Apologies for the confusion...ceiling heights at those locations have been adjusted to coordinate with mullion heights, so the detail provided will match the typical condition. Ceiling sheets showing this change were omitted from Addendum #1 but are provided as part of Addendum #1.
3	81	1/14/2025	Theater Lighting	Spec Section 116133	Spec 116133 – Section 2.6B – calls for ¼" lift lines. But 2.6C (and drawings) call for the P1500E hoist which has 3/16" lift lines. What is the required lift line diameter?		1/21/2025	JGH	Smaller lift line diameter is acceptable so long as the cable meets the 8:1 safety factor outlined in 116133.2.4.A.1
3	82	1/14/2025	Theater Lighting		Theatrical Lighting system consists for 5 electrics. But the spec is calling for a Foundation Desk. Please confirm that this is the controller required, or would a more basic controller be preferred?		1/21/2025	JGH	Quicktouch + MK2 is an acceptable substitution for this system
3	83	1/14/2025	Electrical	Spec Section 260519 vs Sheet GE0.02 - Electrical Notes & Abbreviations	Spec Section 260519 Item 3.1.B Notes that copper feeders are required for feeders smaller than No. 4 AWG and that aluminum feeders are acceptable for No. 4 AWG and larger. However, General Notes 11 and 12 on Sheet GE0.02 note that copper wiring and conductors are required. Please confirm that aluminum feeders are acceptable per the spec.		02.05.2024	JZ	Aluminum feeders are not acceptable, please provide copper only.
3	84	1/14/2025	Plumbing/Civil	Utility Plan C-301	Sheet C-301 does not show gas meter location or load for the building. Please confirm gas load and meter location for coordination with AGL.		1/23/2025	BR	GAS METER AND GAS LOAD IS SHOWN ON SHEET P3.10D. SEE ADDENDUM #2 DRAWINGS
3	85	1/15/2025	Architectural	A1.33 & A8.20	Please clarify the finish product for WC-18 (Darker Wood). This finish type is not shown on A8.20 Interior Finish Schedule.		1/23/2025	BW	This panel should be WDP-4.
3	86	1/15/2025	Architectural	A1.35 & A8.20	Please clarify if the wood paneling that is called out on A1.35 to be over 7/8" furring, is the wood veneer walcovering, WC-1B, per A8.20. If the wood paneling is WC-1B, please change the description to wood walcovering in lieu of wood paneling.		1/23/2025	BW	This panel should be WDP-4.
3	87	1/15/2025	Architectural	A1/A4.09, A6.11 & A2/A7.38	A1/A4.09 shows interior frame windows" ISF E1" on the northewest elevation of the HS courtyard. Interior frame elevations are hollow metal, but these windows are also shown on exterior plans. Please clarify if the window system "ISF E1" is meant to be hollow metal on the interior and aluminum on the exterior.		1/22/2025	KO	Windows are to be ESF A1- Updated on revised sheets

Gilbane

Sequoyah Middle School & High School
Doraville, GA

PRE-CONSTRUCTION RFI LOG - 100% CDs

EXHIBIT C - 100% RFI LOG

Set #	RFI #	Date	Discipline	Sheet/Detail or Spec #	Question	Response Required	Response Date	Response By	Response
3	88	1/15/2025	Architectural	J6/A7.40, A8.11H, & A8.22	Almost all restroom elevations are noting "paint" above wall tile but there is not paint specified on the elevation drawings. For instance restrooms 1705.1 and 1705.2 indicates HTW-3 and HTW5 on the finish plan and room finihs schedule, but the elevation detail J6/A7.40 shows paint above the tile. Please clarify the paint type that is going above the wall tile. Also, please clarify if the other three walls are to receive the same finish as shown on J6/A7.40 or if the tile is to go to ceiling.		1/22/2025	MWE	Where Paint is noted in Restrooms provide Epoxy Paint in color PNT-1. The other three walls will receive the same finish as shown on J6/A7.40
3	89	1/15/2025	Architectural	Specification 088000 & RFI#23	RFI #23 does not provide a manufacturer with testing requirements for the frame, and only refers to the GL-1AR and GL-1BR glazing. Per spec section 088000, glass types GL-1AR and GL-1BR are the same as typical except apply F-2 and F-1 film respectively. Exterior glazing is 1" thick insulated glass units, therefore, please confirm that the framing does not require Ballistic/Attack resistant testing.		1/22/2025	KO	Frame dose not need Ballistic/Attack resistant testing
3	90	1/15/2025	Architectural	Specification 088000	Per RFI #89, Please confirm that the F-2 and F-1 film are to be provided at the exterior of the glass		01.22.2025	MLG	These films are referred to as F-2 and F-1 in the specs and as GL-1AR and GL-1BR on the drawings. They are corresponding products.
3	91	1/15/2025	Architectural		There are several interior elevations indicating a smoke rated system, but there is no smoke rated specification in the contract documetns. Please provide a fire rated and smoke rated specification for the glazing stystem.		01.24.2025	MLG	These aseemblies are in smoke *partitions* , not smoke *barriers* . Therefore, the assembly itself does not need to have any sort of rating, but must be fully sealed around the perimeter to resist the free passage of smoke.
3	92	1/15/2025	Architectural		Please provide a specific manufacturer for the the fire rated spandrel glass that is to be installed in the glazing systems.		01.24.2025	MLG	Ther will be no fire rated spandrel glass on the project.
3	93	1/16/2025	Structural	S0.03 - Structural Slabs & Decks	Please confirm that the SOG Type SG5 is required to be 4x4-w2.9/w2.9 in lieu of the previously shown 6x6 w2.1/w2.1.		1/21/2005	SB	Correct
4	95	1/21/2025	Architectural	A8.20	The WWC-1a & 1b wallcovering do not have the ability to wrap around corners and will need to be cut. There is close to a thousand lineal foot of this condition to be accounted for and at this time there are no trims noted in the finish legend or in the specification. Please clarify if you want sharp cuts at the corrners or if a trim is reuired. If a trim is required, please provide the product specification to be utilized.		02.05.2024	BW	Outside corner trim at WWC-1A and WWC-1b shall be WDT-1, miter cut, stained to match wall finish. (I will update the Match WWC-A to match wall finish and cloud for sheet A8.20)
4	96	1/21/2025	Architectural	A8.20 & Specification 09 64 66	The specifications for Wood Flooring Section 09 64 66 notes the basis of design for WF-1 as Robbins BioCushion Classic and WF-2 as Robbins Danzaire. The Interior Finish Legend A8.20 notes WF-1 as Robbins Air Channel Star and WF-2 as Robbins BioChannel Classic. These are two completely different systems as the product noted in the specifications is a floating system and the products noted in the Finish Legend are fixed systems. Please clarify if the wood flooring slection WF-1 & WF2 that is on A8.20 is the correct flooring and provide an updated specifcation.		02.05.2024	MLG & BW	The products as listed in the specification section are acceptable.

EXHIBIT D - TROPHY DISPLAY CASE ALTERNATE

Display Cases: Recessed Display Case with Sliding Glass Doors [SDS]



For Recessed Display Cases with Sliding Glass Doors

- These attractive Display Cases have repositionable shelving that will accommodate any accolade.
- Sliding doors are made of 1/4" tempered glass.
- Continuous stainless steel piano hinge.
- Wood box made of 3/4" plywood with birch veneer with clear natural finish. Additional finish options available.

Suggested Specifications

PART 1: *general*

1.1 SECTION INCLUDES
A. Vinyl Cork Tackboard Display Case.

1.2 RELATED SECTIONS
A. Section 06100 – Wood or Steel Blocking.
B. Section 09000 – Gypsum Wall Board.
C. Section 09720 – Vinyl Wall Coverings.
D. Section 09900 – Paints and Coatings.

1.3 REFERENCES
A. ASTM B221 – Standard Specification for Aluminum and Aluminum-Alloy Extruded Bars, Rods, Wire, Shapes, and Tubes.
B. ASTM E84 –Test Method for Surface Burning and Characteristics of Building Materials.

1.4 SUBMITTALS
A. Submit products and samples under provisions of Section 01300.
B. Product Data: Provide technical data for products specified. Include Material Safety Data Sheets, when applicable.
C. Shop Drawings: Provide shop drawings for each type of visual display board specified including section details indicating trim, face, core and backing materials, dimensions, joint locations and special anchor details.
D. Color Samples: Submit set of color chips displaying manufacturer's full range of colors and finishes.
E. Product Samples: Submit samples not less than twelve inches square and framed on two adjacent sides, to illustrate materials, finish, color, and configuration of each type of visual display board required.
F. Care and Maintenance Data: Provide data on cleaning requirements, stain removal, and recommended maintenance precautions.

1.5 DELIVERY, STORAGE AND HANDLING
A. Comply with manufacturer's instructions for handling and storage of Display Cases.

1.6 PROJECT CONDITIONS
A. Field measure prior to fabrication to ensure proper fit.
B. General contractor to maintain proper climate before, during and after installation.

1.7 WARRANTY
A. Submit manufacturer's "One Year" warranty, stating that under normal usage and maintenance, and when installed in accordance with manufacturer's instructions and recommendations, Display Cases are warranted for one year.
B. Warranty shall cover replacement of defective workmanship and product defects. Warranty does not cover the cost of removal or reinstallation.

PART 2: *products*

2.1 MANUFACTURERS
A. Provide visual display boards as manufactured by Platinum Visual Systems™, Corona, California. Tel.: (800)498-2990 Fax: (951)817-9900. Email: info@pvsusa.com. Website: www.pvsusa.com.
B. Substitutions: See Section 01600 – Product Requirements.

2.2 RECESSED DISPLAY CASE MATERIALS

A. Vinyl Face Sheets: Vinyl surface will be Type II self-healing, weighing not less than 21 ounces per lineal yard. Pattern to be a Harborweave.
   1. Vinyl shall be washable and mildew resistant.
B. Core Material: 1/4" natural cork underlayment.
C. Wood Box Material: 3/4" plywood with Birch veneer.
D. Metal Trim: 6063 aluminum alloy with a T5 temper.
E. Glass: 1/4" tempered glass.
F. Adhesive: As recommended by manufacturer for project conditions.

2.3 RECESSED DISPLAY CASE WITH SLIDING GLASS DOORS

A. Provide Recessed Display Cases with Sliding Glass Doors for project from manufacturer's SDS Series
   1. Metal trim and accessories: SDS Series thick wall aluminum extrusions with clear satin anodized finish.
      a. Housing AT220: One piece aluminum 2" x 2" angle perimeter housing.
      b. Door Frame CH200: Channel frame with plastic seal at glass. Channel to have integrated wheels.
      c. Top Door Track TT760: One piece aluminum channel with plastic guides at top of glass.
      d. Bottom Door Track BT660: One piece aluminum channel with roller guide.
      e. Lock: Sliding ratchet lock.
   2. Back Panel: Vinyl cork tackboard standard.
   3. Glass Doors and Shelves: 1/4" tempered glass.
      a. Doors: 4', 5' and 6' widths to have two doors, 8' and 10' widths to have three doors, 12' width to have four doors and 16' width to have five doors. Doors shall have pencil edge finish.
      b. Shelves: Two 6", 8", 10" or 12" deep rows of glass shelves with pencil edge finish and adjustable brackets on standards.
   4. Wood Box: 3/4 inch plywood with Birch veneer with clear natural fi nish. Depth to be 12", 16" or 24". Optional finishes available.
   5. Size: 4' high x 4', 5', 6', 8', 10', 12', or 16' wide x 12", 16" or 24" deep.
   6. Color: As selected from manufacturer's standard colors.
   7. Light: Optional fluorescent light available.

2.4 FABRICATION

A. Laminate facing sheet and backing sheet to core material under pressure, using manufacturer's recommended adhesive.
B. Provide factory-assembled visual display boards, except where sizes demand partial field assembly.

PART 3: *execution*

3.1 EXAMINATION

A. Verify that substrates are properly prepared to receive Display Cases. Do not begin installation until unsatisfactory conditions have been corrected.

3.2 INSTALLATION


A. Comply with manufacturer's installation instructions.
B. Install visual display boards level and plumb, keeping perimeter trim aligned in accordance with manufacturer's recommendations.

3.3 ADJUSTING AND CLEANING

A Verify that all accessories are installed as required for each unit.
B. Upon completion of installation, clean surfaces and trim in accordance with manufacturer's recommendations, leaving all materials ready for use.

EXHIBIT D - TROPHY DISPLAY CASE ALTERNATE

SDS: Specifications

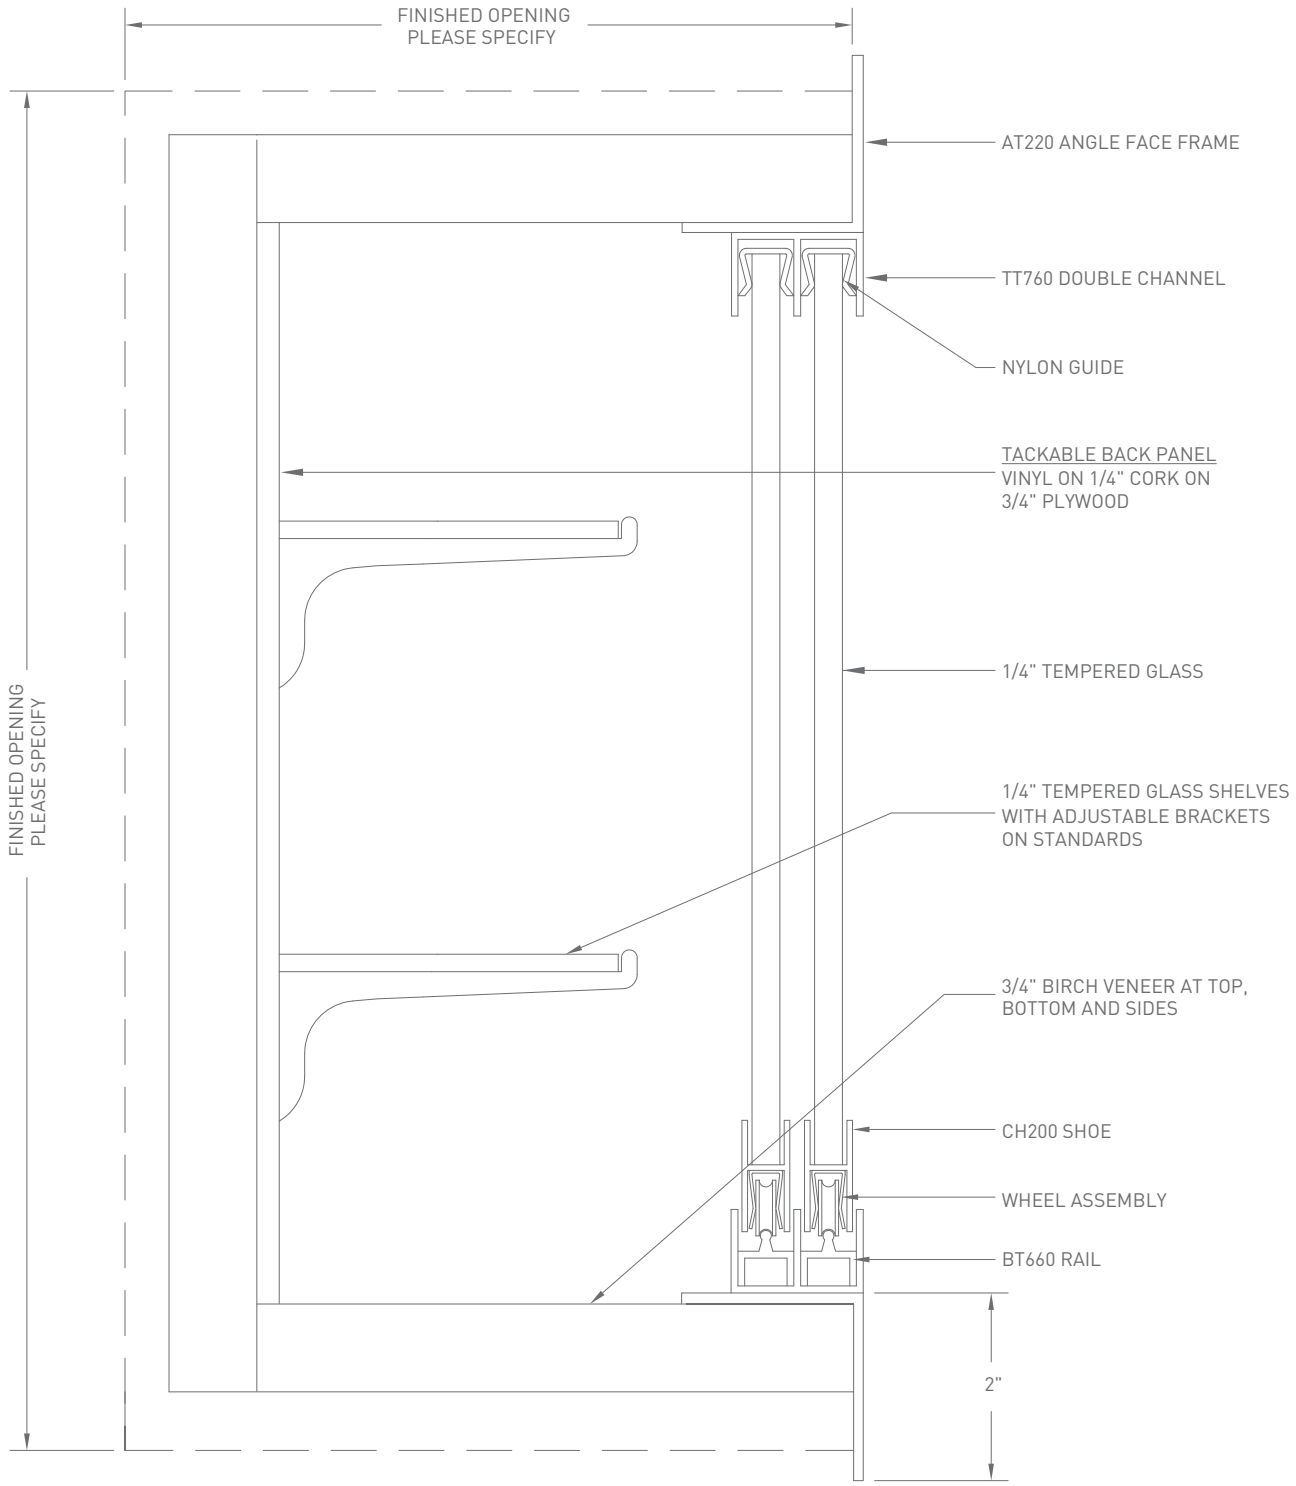

PLATINUM


LET'S CREATE TOGETHER.™

1451 E. Sixth Street, Corona, CA 92879
800 498 2990 | 951 817 2200 | FAX 951 817 9900
www.pvsusa.com | info@pvsusa.com

EXHIBIT E - TURF SPECIFICATIONS


Fielder's Choice 50

SPORTURF™

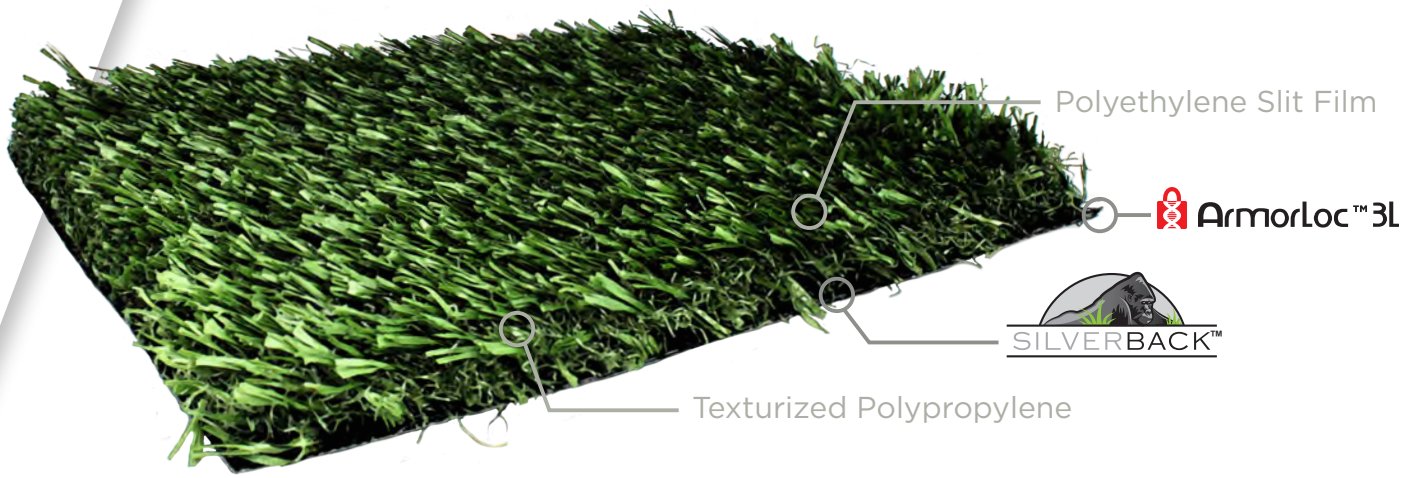


FL416-50

PROPERTY	DESCRIPTION
Primary Yarn Polymer	Polyethylene; Polypropylene
Yarn Cross Section	Polyethylene Slit Film; Texturized Polypropylene
Standard Color	Field; Terra Cotta
Additional Colors Available	White
UV Stabilized	Yes
Fabric Construction	Tufted
Primary Backing	Dual layered woven polypropylene
Coating Type	SilverBack™ Polyurethane
Perforations	Yes
Polyethylene Yarn Denier/Ends	8000/1 (Slit) 4600/8 (Texturized PP)
Recommended Infill	1 lb. Silica Sand; 2.75 lbs. SBR Rubber
Pile Height	1 ¾"
Pile Weight	50 oz.

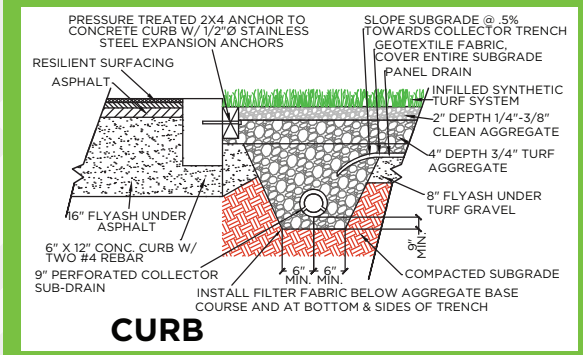

CURB

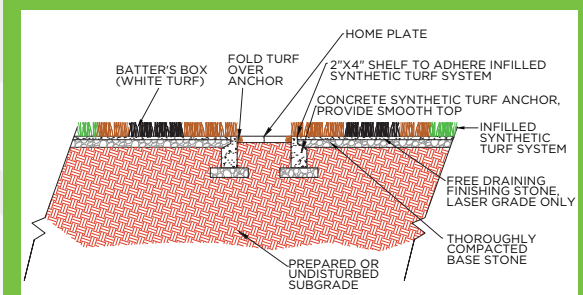

EQUIPMENT

Standard Line and Field Colors*



APPLICATION

This is a field product. This product should be installed outdoors on a compacted aggregate base. Custom designed for baseball, Fielder's Choice has the added durability designed to reduce infill splash and migration which is extremely important in gameplay.

*Custom colors available upon request

SPORTURF™

TESTING

FIELDER'S CHOICE 50

FINISHED FABRIC	ENGLISH SYSTEM		METRIC SYSTEM		ASTM TEST
Nominal Specification	***Value***	***Units***	***Value***	***Units***	***Method***
Pile Height (Nominal)	1 3/4	In.	44.45	mm.	D-5823
Face Weight	50	oz/yd^2	1695	g/m^2	D-5848
Total Fabric Weight	77	oz/yd^2	2611	g/m^2	D-5848
Primary backing Weight	7.4	oz/yd^2	251	g/m^2	D-5848
Secondary Coating Weight	22	oz/yd^2	746	g/m^2	D-5848
Tuft Bind	>10	lbs.	>4.5	Kg.	D-1335
Grab Tear Strength (Average)	>200	lbs.	>91	Kg.	D-2256
Lead Content	<50	ppm	<50	ppm	D-2765
Total Yarn Linear Density	12,600	Denier	14,000	D-Tex	D-1577
Tensile Strength (Slit PE)	8	lbs.	3.63	Kg.	D-5034
Tensile Strength (Texturized PP)	3.7	lbs.	1.7	Kg.	D-789
Stitch Rate	11.5	Per 3"	15.07	Per 10 cm	D-5793
Machine Gauge	1/2	In.	1.27	Cm.	D-5793
Flammability	TEST	PASSED	TEST	PASSED	D-2859
Water Permeability w/infill	>30	In./Hr.	>30	Cm./Hr.	F-1551
Fiber Thickness (Slit PE)	9.4	mils	100	microns	D-3218
Fabric Width	15	Ft.	4.6	M	None




08/25/2023

It is the policy of Sporturf™ to continuously improve their line of products. Therefore, Sporturf™ reserves the right to change, modify or discontinue systems, specifications and accessories of all products at any time without notice or obligation to purchaser.

EXHIBIT E - TURF SPECIFICATIONS


PowerHouse 46Q

SPORTURF™

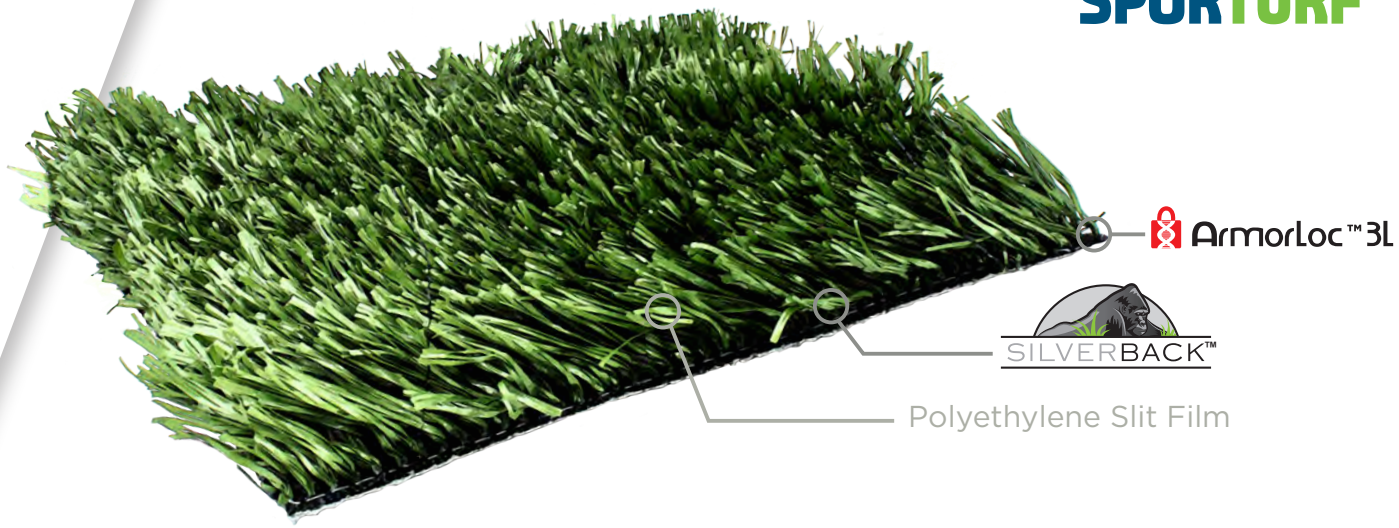


FL452Q-46

PROPERTY	DESCRIPTION
Primary Yarn Polymer	Polyethylene
Yarn Cross Section	Polyethylene Slit Film
Standard Color	Field; Field/Lime
Additional Colors Available*	White, Yellow, Red, Florida Blue, Black, Orange, Terra Cotta
UV Stabilized	Yes
Fabric Construction	Tufted
Primary Backing	Dual layered woven polypropylene
Coating Type	SilverBack™ Polyurethane
Perforations	Yes
Polyethylene Yarn Denier/Ends	8000/1 (Slit) 5000/1 (Slit)
Recommended Infill	1 lb. Silica Sand; 3.25 lbs. SBR Rubber
Pile Height	2 ¼”
Pile Weight	46 oz.

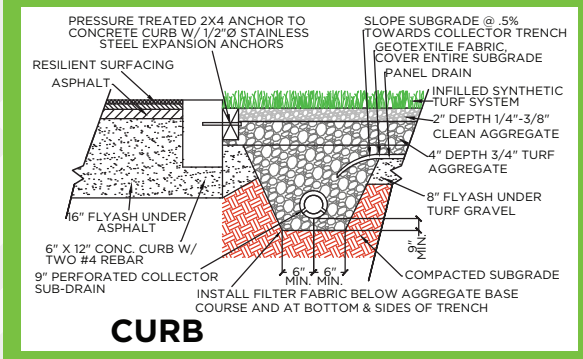

CURB

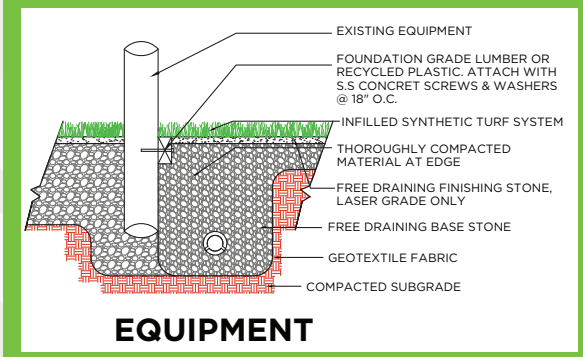

EQUIPMENT

Standard Line and Field Colors*



APPLICATION

This is a high use field product. This product should be installed outdoors on a compacted aggregate base. The PowerHouse series is made up of some of the most proven and durable fibers in the world. The 2C “Double Coverage” system allows for more face yarn to show off its beautiful colors. This 13,000 denier system will keep your field looking newer, longer.

*Custom colors available upon request

200 Howell Dr. Dalton GA 30721 www.sporturf.com 800.798.1056

SPORTURF™

EXHIBIT E - TURF SPECIFICATIONS



TESTING

POWERHOUSE 46Q

FINISHED FABRIC	ENGLISH SYSTEM		METRIC SYSTEM		ASTM TEST
Nominal Specification	***Value***	***Units***	***Value***	***Units***	***Method***
Pile Height (Nominal)	2 1/4	In.	57.15	mm.	D-5823
Face Weight	46	oz/yd^2	1560	g/m^2	D-5848
Total Fabric Weight	73	oz/yd^2	2475	g/m^2	D-5848
Primary backing Weight	7.4	oz/yd^2	251	g/m^2	D-5848
Secondary Coating Weight	22	oz/yd^2	746	g/m^2	D-5848
Tuft Bind	>10	lbs.	>4.5	Kg.	D-1335
Grab Tear Strength (Average)	>200	lbs.	>91	Kg.	D-2256
Lead Content	<50	ppm	<50	ppm	D-2765
Total Yarn Linear Density	13,000	Denier	14,443	D-Tex	D-1577
Tensile Strength (Slit)	8	lbs.	3.6	Kg.	D-789
Stitch Rate	8	Per 3”	10.49	Per 10 cm	D-5793
Machine Gauge	1/2	In.	1.27	Cm.	D-5793
Flammability	TEST	PASSED	TEST	PASSED	D-2859
Water Permeability w/infill	>30	In./Hr.	>76	Cm./Hr.	F-1551
Fiber Thickness (Slit)	9.4	mils	100	microns	D-3218
Fabric Width	15	Ft.	4.6	M	None



8/28/2023

It is the policy of Sporturf™ to continuously improve their line of products. Therefore, Sporturf™ reserves the right to change, modify or discontinue systems, specifications and accessories of all products at any time without notice or obligation to purchaser.

EXHIBIT E - TURF SPECIFICATIONS

SPORTURF™

GameChanger™ Series

PRODUCT FIELD GUIDE



UNLEASH THE ULTIMATE PLAY



Every game, every sport, every day. GameChanger™ adds what you and your athletes need to win in any condition. GameChanger™'s unique construction allows athletes to play focused. When safety, performance and maximum control are requried, GameChanger™ provides the technology to achieve your goals.

EXHIBIT E - TURF SPECIFICATIONS

GameChanger™

The GameChanger™ series is the world's first tufted fabric utilizing 3 ends per needle. The 3C "Triple Coverage" system allows for more face yarn to show off its beautiful colors. This 14,000 denier system will keep your field looking newer, longer with over 50% more yarn denier above the infill. This field product should be installed outdoors on a compacted aggregate base.

PROPERTY	DESCRIPTION
Primary Yarn Polymer	Polyethylene
Yarn Cross Section	Polyethylene Monofilament; Polyethylene Slit Film
Standard Color	Field; Field/Lime
Additional Colors Available	White, Yellow, Red, Florida Blue, Black, Orange, Terra Cotta
UV Stabilized	Yes
Fabric Construction	Tufted
Primary Backing	Dual layered woven polypropylene
Coating Type	SilverBack™ Polyurethane
Perforations	Yes
Polyethylene Yarn Denier/Ends	1500/6 (Mono) 5000/1 (Slit)
Recommended Infill	1 lb. Silica Sand; 3 lbs. SBR Rubber
Pile Height	2" - 2½"
Pile Weight	40-52 oz.

Standard Line and Field Colors*

GAMECHANGER 40Z PICTURED



*Custom colors available upon request

SPORTURF™

Game Day, Every Day

GO BEYOND ELITE

The days of closing the field to only the elite are over. With high quality products from Sporturf, your field will be there for your team and fans day and night. Turf technology is our business and our desire to always be improving allows us to provide a superior product. Our products can take the beating you will throw at them.

We stand committed to continuous improvement. We don't just offer the highest-quality synthetic turf available, we blend it with the expertise of over 25 years of experience and research in what we believe is the best in athletic field construction. We can list the benefits you should expect from us:

- An Enhanced Game Surface
- Excellent Quality Over and Over Again
- Superior Speed of Play Combined With Comfort
- High Shock Attenuation Lowering Likelihood of Over Use Injuries



EXHIBIT E - TURF SPECIFICATIONS





ATTENTION TO EVERY DETAIL

You are putting your best on our field every day. Before it arrives to you, we have put our best on it as well. From manufacturing to a full in house laboratory, we make sure your choice was the right choice.







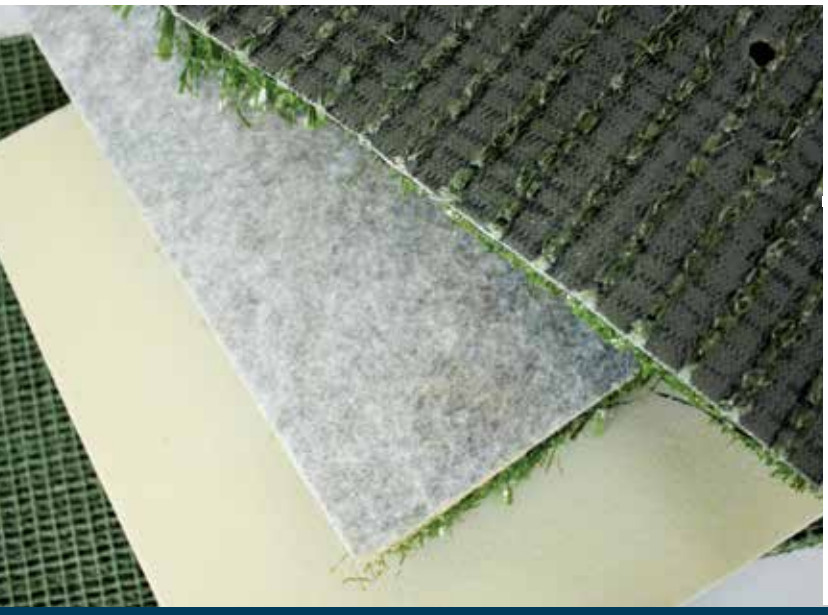




EXHIBIT E - TURF SPECIFICATIONS

When quality matters, Sporturf™ delivers



LISPORT

This machine simulates wear and tear on the product, allowing Sporturf™ to determine durability and longevity of the turf. Each cycle the Lisport makes correlates to the amount of years that the turf would be in use.



INSTRON

The Instron measures the tuft bind of a product. This means that it simulates the force needed to pull the yarn from the backing of the turf. It also measures tensile strength and tests delamination, ensuring top yarn quality and consistency.



WEIGHT CHECKS

Weight checks are necessary to make sure that each sample is made proportionately within +/- 0.5%. This helps maintain quality control.



10MP MICROSCOPE CAMERA

When a yarn sample is placed on the 10MP microscope, all the wear and tear that's not visible to the human eye becomes observable. This also allows inspection of the quality and cellular composition of the SilverBack™ coating on our turf.



HIGH SPEED CURING OVEN

This assists in the new product development process by curing test products and SilverBack™ samples to ensure that Sporturf's turf is of the highest quality.

SPORTURF™

Contractor Direct Installations

GAMECHANGER™ FIELDS COMPLETED 2004-2013

FACILITY
Millard North
CITY/STATE
Omaha, NE
CONTRACTOR/INSTALLER
Nemaha Landscape
Sporturf Midwest
STYLE/YARN TYPE
GameChanger™ / Wetekam
OUNCE WT/PILE HEIGHT
40 oz / 2½ in



OWNER/CONTACT
Brian Begley (402)715-1365
(85,000 sq/ft outdoor)

FACILITY
Farragut High School (2012)
CITY/STATE
Knoxville, TN
CONTRACTOR/INSTALLER
Playrite Sports
Playrite Sports
STYLE/YARN TYPE
GameChanger™ / Quad & XP Pro
OUNCE WT/PILE HEIGHT
46 oz / 2¼ in



OWNER/CONTACT
Dan Pritt (419)306-5960

FACILITY
Maryland Soccer Plex (2007)
CITY/STATE
Boyds, MD
CONTRACTOR/INSTALLER
DOC Contract
DOC Inc.
STYLE/YARN TYPE
GameChanger™ / XP/Mono
OUNCE WT/PILE HEIGHT
42 oz / 2⅛ in



OWNER/CONTACT
Doc Boyd (410)271-9953

FACILITY
Knoxville Catholic (2012)
CITY/STATE
Knoxville, TN
CONTRACTOR/INSTALLER
Playrite Sports
Playrite Sports
STYLE/YARN TYPE
GameChanger™ / Quad & XP Pro
OUNCE WT/PILE HEIGHT
46 oz / 2¼ oz



FACILITY
Orchard Lake St. Mary's HS (2013)
CITY/STATE
Orchard Lake, MI
CONTRACTOR/INSTALLER
Oakwood Construction Inc.
Oakwood Construction Inc.
STYLE/YARN TYPE
GameChanger™ / XP Pro Quad
OUNCE WT/PILE HEIGHT
44 oz / 2½ in



FACILITY
Grace Academy (2011)
CITY/STATE
Knoxville, TN
CONTRACTOR/INSTALLER
Baseline Sports
Kalmia Installations
STYLE/YARN TYPE
GameChanger™ / XP Pro/Q
OUNCE WT/PILE HEIGHT
50 oz / 2¼ in



FACILITY
*Samford University (2014)
CITY/STATE
Birmingham, AL
CONTRACTOR/INSTALLER
Russell Turf Company
Sporturf Construction Inc.
STYLE/YARN TYPE
GameChanger™ / Ten Cate 8000
OUNCE WT/PILE HEIGHT
42 oz / 2¼ in



OWNER/CONTACT
Joe Collins (205) 329-8278
(105,0000 sq/ft outdoor)

FACILITY
Missouri State Univ. (2014)
CITY/STATE
Springfield, MO
CONTRACTOR/INSTALLER
Byrne and Jones
Sporturf Midwest
STYLE/YARN TYPE
GameChanger™ / XP Pro
OUNCE WT/PILE HEIGHT
52 oz / 2½ in




OWNER/CONTACT
Casey Hunt (417)836-5346


SILVERBACK™

PURE, QUIET STRENGTH.

Imagine having the strength of seven Olympic weight lifters or weighing over 400 lbs and being able to do one armed pull-ups. Our new SilverBack™ system is the quiet strength under your new synthetic turf that gives you the peace of mind that your investment is protected by unmatched strength.

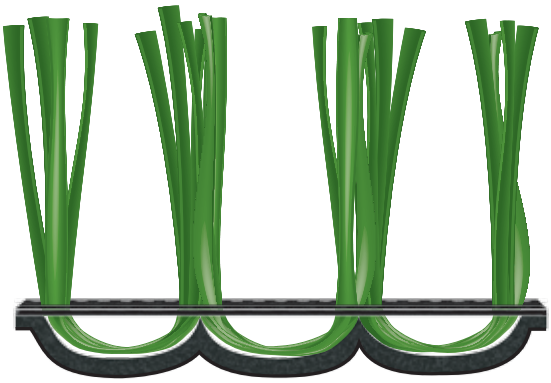

OLD BACKING

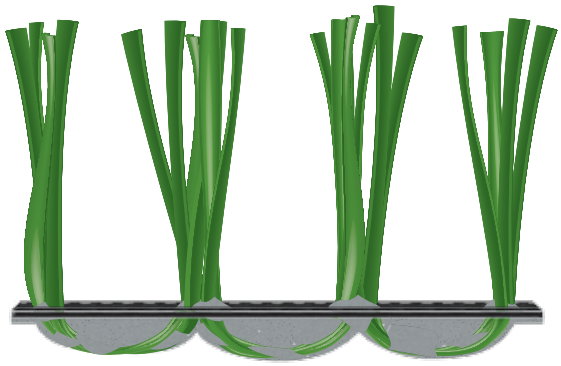

SILVERBACK™ BACKING

PURE TECHNOLOGY

- SilverBack's coating system takes advantage of the most advanced technology in the coating industry.
- Engineered with quality in mind from the pure polyurethane chemistry to the application system.
- Features technologically advanced chemistry focusing on offering the highest quality components to create the best coating system available.
- Applied using an application system designed specifically for this coating process in order to have full control of the entire product.
- Certified Quality – Our ISO 9001 – 2008, ISO 14001 and OHSAS 18001

SYSTEM CERTIFICATION ISO 9001 · SYSTEM CERTIFICATION ISO 14001 · SYSTEM CERTIFICATION OHSAS 18001

SPORTURF™

MISSOURI STATE UNIVERSITY


Plaster Football Stadium




EXHIBIT E - TURF SPECIFICATIONS

TURN KEY SOLUTIONS FROM CONCEPT TO DELIVERY



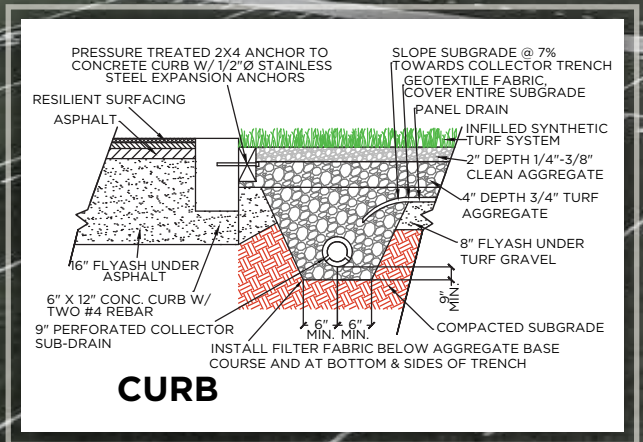

CURB

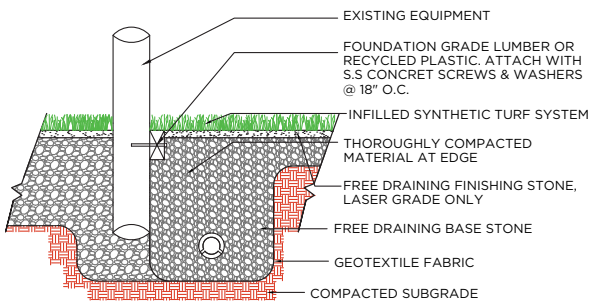


EQUIPMENT

SPORTURF™





800 798 1056 **www.sporturf.com** 200 Howell Drive, Dalton, GA 30721


EXHIBIT E.1 - TRACK DRAINAGE ASSUMPTIONS

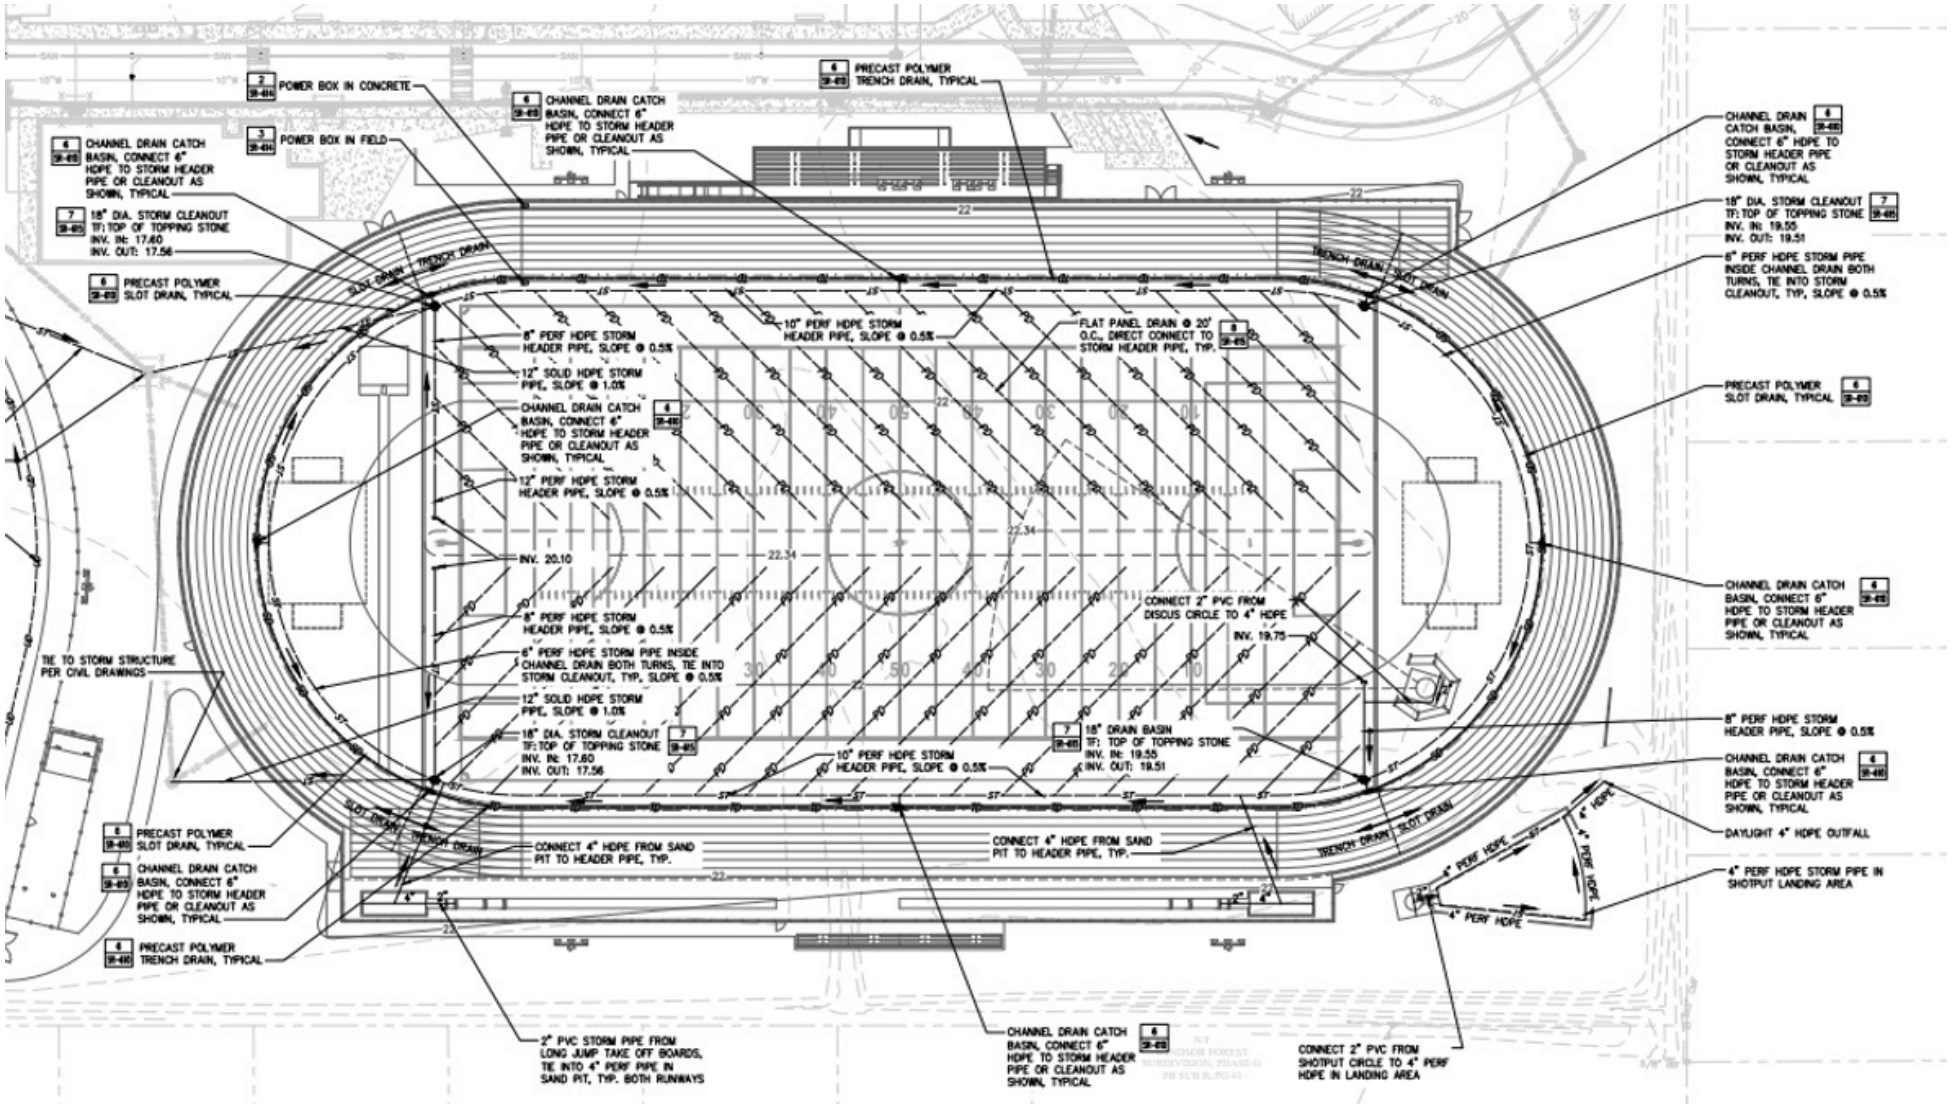


*Track drainage design included in 100% CD Documents is currently incomplete.
This GMP assumes drainage system similar to that shown above.

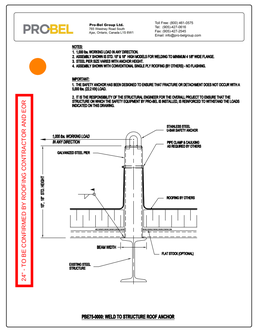

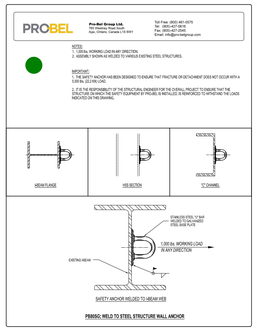

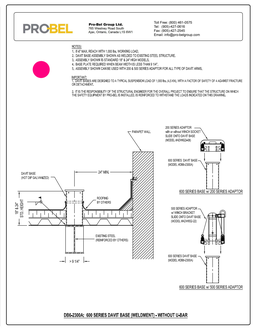

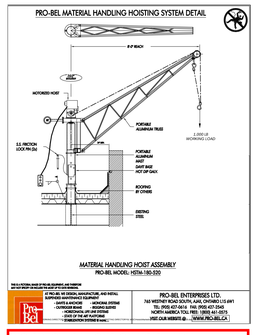

PARAPET WALLS, RAILINGS AND ROOF EDGES:
SHALL BE DESIGNED TO PERFORM UNDER THE APPLIED MAXIMUM FALL ARREST LOAD OF 1800 LBS OCCURRING HORIZONTALLY AND 1800 LBS VERTICALLY, SUCH THAT THE STRUCTURE IS NOT DAMAGED OR ENDANGERS THE HEALTH AND SAFETY OF THE WORKER AND/OR THE PUBLIC. THIS IS THE RESPONSIBILITY OF THE STRUCTURAL ENGINEER OF RECORD FOR THE OVERALL PROJECT.

IMPORTANT STRUCTURAL NOTE:
ENGINEER OF RECORD FOR THE OVERALL PROJECT IS RESPONSIBLE FOR DESIGN OF THE BUILDING STRUCTURE, AND LOCAL REINFORCEMENT WHERE REQUIRED, TO WITHSTAND THE APPLIED LOADS OF THE SAFETY EQUIPMENT SUPPLIED BY PRO-BEL.


PROBEL 45 YEARS


JANUARY 22ND, 2025


NO SPECIFICATIONS ON HOIST ARM PROVIDED. QUOTING 1,000LB WORKING LOAD ELECTRIC HOIST ARM WITH 8'6" MAX REACH. POWER AT ROOF BY OTHERS. ONLY ONE ARM INCLUDED. TO BE MOVED BETWEEN ROOF LEVELS.

BASE PLATES NOT REQUIRED AT ROOF ANCHOR LOCATIONS ANY LONGER DUE TO MEMBER SIZES

IF NOTCHING OF SCREENWALL IS REQUIRED BY OTHERS.

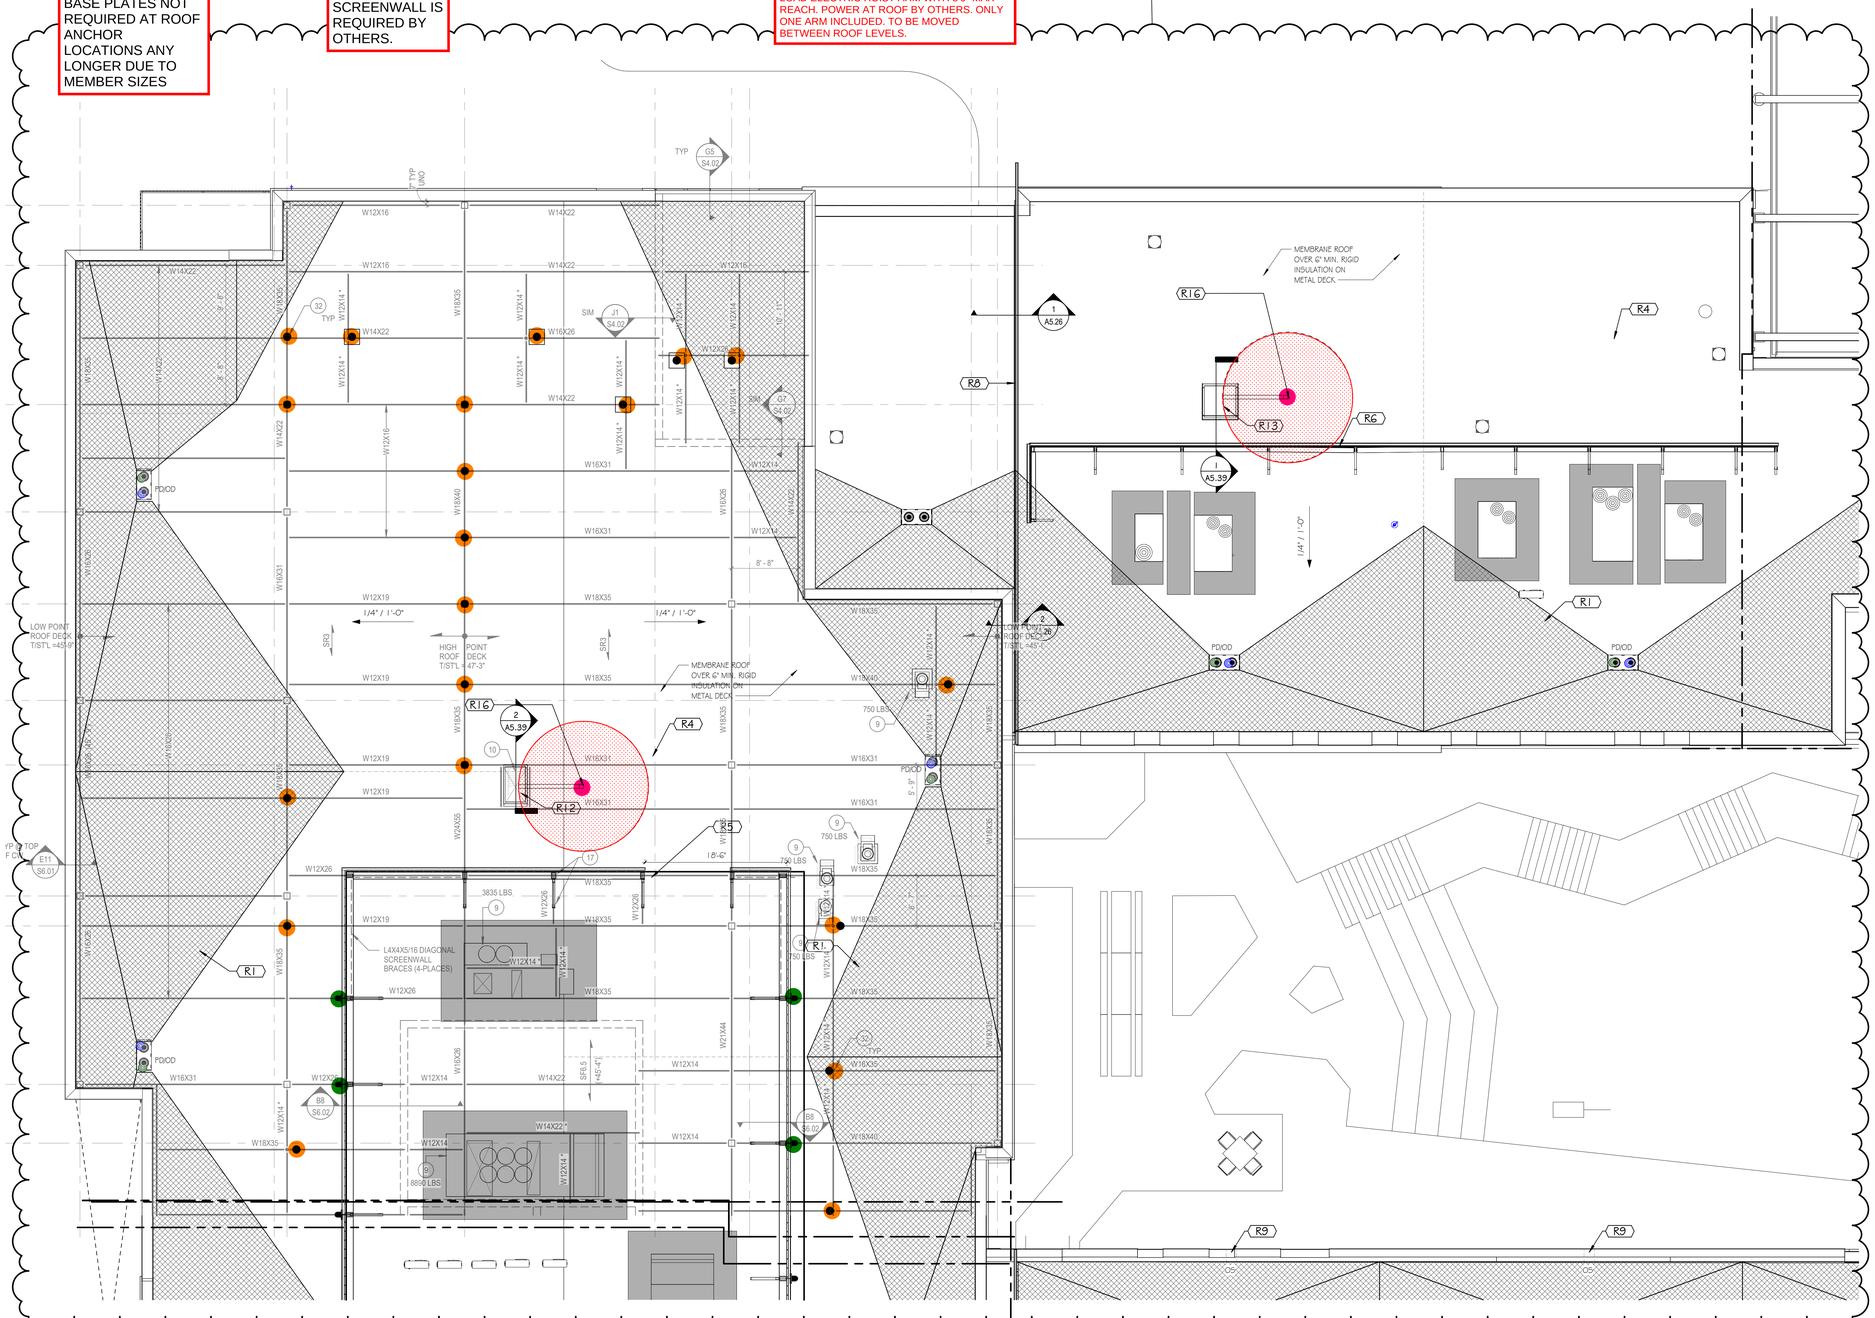

TYP
G5 S4.02
7" TYP UNO
W12X16
W14X22
W12X19
W16X26
SIM J1 S4.02
W16X31
W18X40
W18X35
W12X14
W21X44
W14X22
W12X14
W16X26
W16X31
W18X35
W12X19
W18X40
W16X31
W12X14
W16X26
W14X22
W12X14
W16X31
W12X19
W18X35
W12X19
W18X35
W16X31
W12X19
W18X35
W16X31
W12X19
W18X35
W16X31

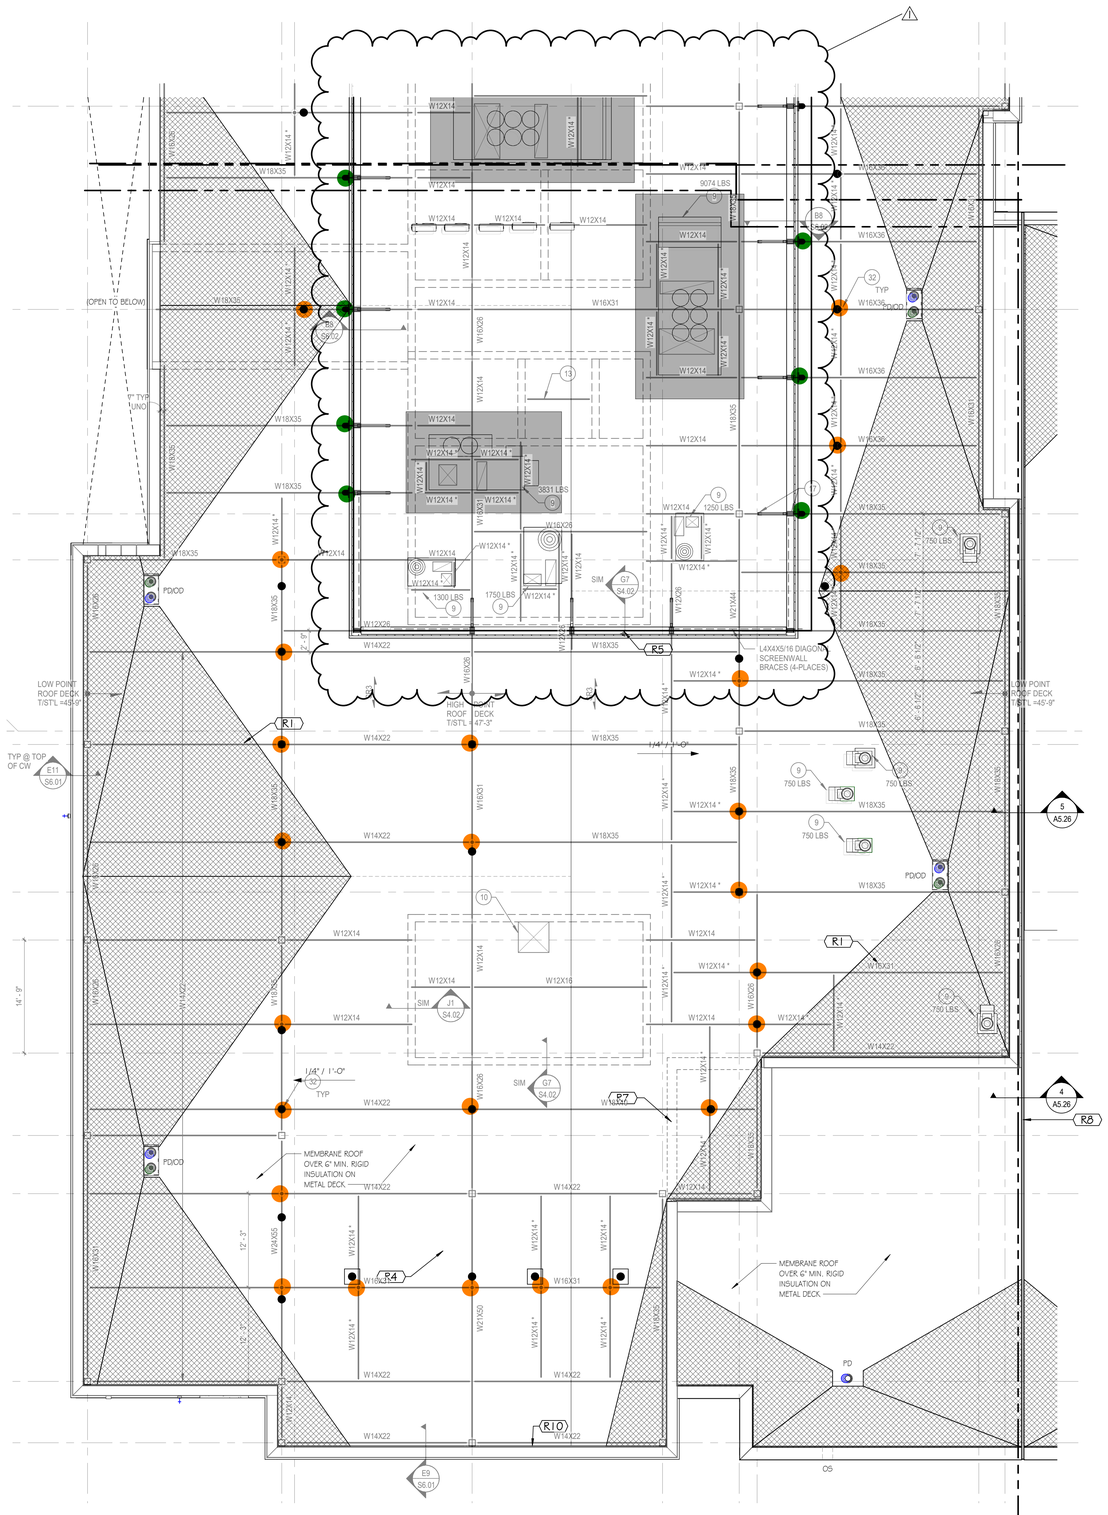

W12X14
W16X36
W18X35
W12X14 *
W16X31
W16X26
W16X51
W16X40
W16X45
W16X50
W12X26
W14X22
W21X44
W21X50
W24X55
W12X16
W18X51
W15X26
W12X14 *
W18X35
W16X36
W12X14
W16X31
W16

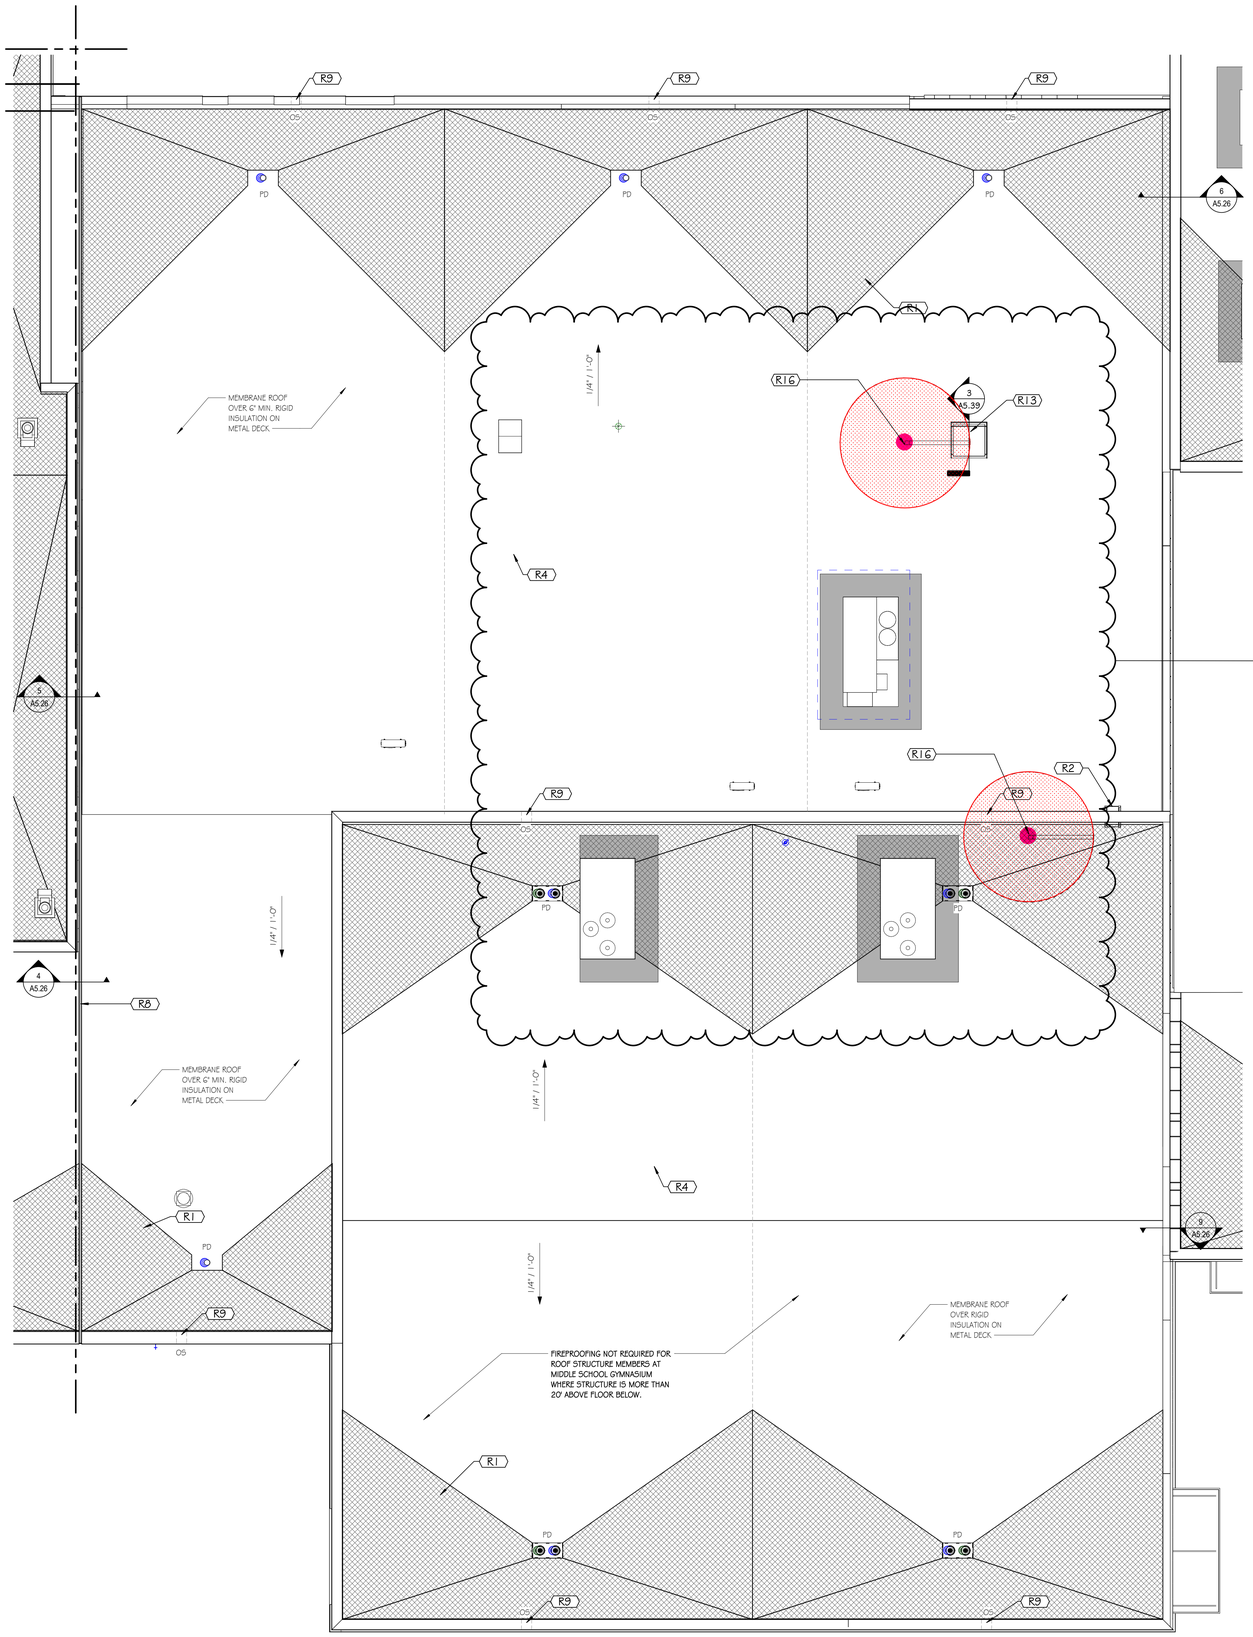

TRUE NORTH

1 ROOF PLAN - AREA C
SCALE: 1/8" = 1'-0"

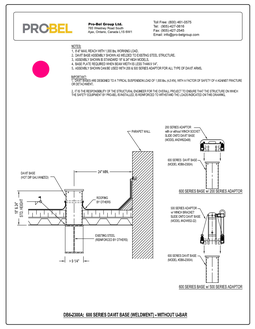

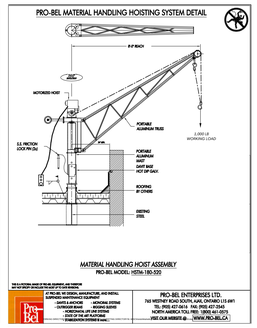

NO SPECIFICATIONS ON HOIST ARM PROVIDED. QUOTING 1,000LB WORKING LOAD ELECTRIC HOIST ARM WITH 8'6" MAX REACH. POWER AT ROOF BY OTHERS. ONLY ONE ARM INCLUDED. TO BE MOVED BETWEEN ROOF LEVELS.

PARAPET WALLS, RAILINGS AND ROOF EDGES:
SHALL BE DESIGNED TO PERFORM UNDER THE APPLIED MAXIMUM FALL ARREST LOAD OF 1800 LBS OCCURRING HORIZONTALLY AND 1800 LBS VERTICALLY, SUCH THAT THE STRUCTURE IS NOT DAMAGED OR ENDANGERS THE HEALTH AND SAFETY OF THE WORKER AND/OR THE PUBLIC. THIS IS THE RESPONSIBILITY OF THE STRUCTURAL ENGINEER OF RECORD FOR THE OVERALL PROJECT.

IMPORTANT STRUCTURAL NOTE:
ENGINEER OF RECORD FOR THE OVERALL PROJECT IS RESPONSIBLE FOR DESIGN OF THE BUILDING STRUCTURE, AND LOCAL REINFORCEMENT WHERE REQUIRED, TO WITHSTAND THE APPLIED LOADS OF THE SAFETY EQUIPMENT SUPPLIED BY PRO-BEL.

PROBEL 45 YEARS

JANUARY 22ND, 2025

KEY NOTES - ROOF PLAN

KEY	KEYNOTE
R1	HATCH INDICATES TAPERED INSULATION, TYP.
R2	ROOF-TO-ROOF LADDER WITH PLATFORM
R3	30"X54" ROOF HATCH W/SAFETY RAILS
R4	36" WALKING PAD
R5	MECHANICAL SCREEN, TOP OF SCREEN 10' ABOVE FINSIHED ROOF.
R6	MECHANICAL SCREEN, TOP OF SCREEN 6' ABOVE FINSIHED ROOF.
R7	WALLS ON ROOF PEDESTAL, 8" ABV, FINISHED ROOF
R8	CURBED ROOF EXPANSION JOINT
R9	OVERFLOW SCUPPER
R10	CANOPY BELOW, REF SHEET A3.30
R11	48"x96" SMOKE HATCH
R12	30" x 54" ROOF HATCH
R13	48" X 48" ROOF HATCH WITH SAFETY RAILS
R14	30" x 54" ROOF HATCH
R15	ACCESS PANEL LOCATIONS
R16	DAVIT BASE ASSEMBLY - PRO-BEL DB6-2300A 600 SERIES DAVIT BASE WELDED TO STRUCTURE, SIMILAR

ROOF HATCH LEGEND

TAPERED INSULATION

ROOF WALK PAD



S
KEY PLAN

GENERAL NOTES - ROOF PLAN

A. ROOF PLAN GENERAL NOTES APPLY TO ALL ROOF PLAN SHEETS.
B. ROOF SLOPES ARE CREATED BY SLOPING THE ROOF STRUCTURE UNLESS NOTED OTHERWISE. SEE STRUCTURAL DRAWINGS FOR ELEVATIONS OF THE HIGH AND LOW POINTS TO DETERMINE PROPER TAPER IN INSULATION.
C. TAPERED INSULATION SHALL PROVIDE A MINIMUM OF 1/4-INCH PER FOOT OF SLOPE TO ROOF DRAINS, UNLESS NOTED OTHERWISE.
D. ALL ROOF CURBS TO BE A MINIMUM OF 8 INCHES ABOVE ROOFING LEVELS. PROVIDE TAPERED INSULATION ROOF SADDLES AT ROOF CURBS TO PROVIDE DRAINAGE AROUND CURB.
E. SEE STRUCTURAL DRAWINGS FOR FRAMING AROUND ROOF PENETRATIONS.
F. COORDINATE THE SIZE AND LOCATION OF ROOF PENETRATIONS FOR MECHANICAL AND ELECTRICAL EQUIPMENT. REFER TO MECHANICAL AND ELECTRICAL DRAWINGS FOR PENETRATIONS NOT SHOWN ON THIS DRAWING.
G. FLASH DRAINS, CURBS, VENTS AND STACKS PER MANUFACTURER'S RECOMMENDATIONS IF DETAIL NOT SHOWN ON DRAWINGS.
H. NO ROOF PENETRATIONS ALLOWED WITHIN 4'-0" EACH SIDE OF FIREWALL. SEE CODE PLAN FOR FIRE WALL LOCATIONS.
I. PROVIDE SEISMIC RESTRAINT FOR NONSTRUCTURAL PARAPET AND EXTERIOR NONSTRUCTURAL WALLS AS REQUIRED BY SEISMIC DESIGN CATEGORY D AND E INDICATED IN STRUCTURAL DRAWINGS.
J. CRICKETS SHALL BE INSTALLED ON THE HIGH SIDE OF ALL ROOF CURBS TO MAINTAIN POSITIVE DRAINAGE. WATER SHALL NOT BE ALLOWED TO STAND BEHIND CURBS.

DeKalb County School District
DLRGROUP
GMC
Goodwyn Mills Cawood, LLC
6120 Powers Ferry Road NW, Suite 200
Atlanta, GA 30339
T 770.952.2481
GMCNETWORK.COM

ISSUE	DATE
SCHEMATIC DESIGN	09.15.2023
DESIGN DEVELOPMENT	02.23.2024
30% CONSTRUCTION DOCUMENTS	06.21.2024
80% CONSTRUCTION DOCUMENTS	09.13.2024
ISSUED FOR CONSTRUCTION	12.13.2024
1 ADDENDUM #1	01.10.2025

DRAWN BY: Author
CHECKED BY: Checker

GaDOE REQUIRED INFO
FTE: 1200 MS & 1600 HS
SQUARE FOOTAGE: 477,706.52
IUs: 74 MS & 84 HS
PARKING: 594
DOE FACILITY CODE: 0916

NEW MIDDLE SCHOOL AND HIGH SCHOOL AT SEQUOYAH
3456 AZTEC RD
DORAVILLE, GA 30340

DLR # 46-2301-00
GMC # AATL220022


STATE OF GEORGIA
MADELINE GIBBS
CERTIFICATE NO. 019587
REGISTERED ARCHITECT


ROOF PLAN - AREA C

A3.10C

1/10/2025 4:27:24 PM TEMPLATE VERSION: 2022.1

EXHIBIT F - PRO BEL FACADE MAINTENANCE LAYOUT

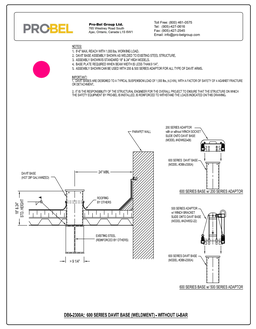

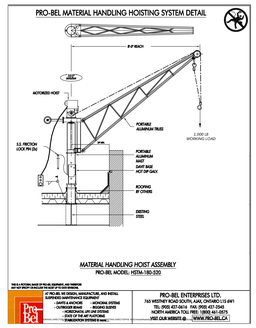


PARAPET WALLS, RAILINGS AND ROOF EDGES:
SHALL BE DESIGNED TO PERFORM UNDER THE APPLIED MAXIMUM FALL ARREST LOAD OF 1800 LBS OCCURRING HORIZONTALLY AND 1800 LBS VERTICALLY, SUCH THAT THE STRUCTURE IS NOT DAMAGED OR ENDANGERS THE HEALTH AND SAFETY OF THE WORKER AND/OR THE PUBLIC. THIS IS THE RESPONSIBILITY OF THE STRUCTURAL ENGINEER OF RECORD FOR THE OVERALL PROJECT.

IMPORTANT STRUCTURAL NOTE:
ENGINEER OF RECORD FOR THE OVERALL PROJECT IS RESPONSIBLE FOR DESIGN OF THE BUILDING STRUCTURE, AND LOCAL REINFORCEMENT WHERE REQUIRED, TO WITHSTAND THE APPLIED LOADS OF THE SAFETY EQUIPMENT SUPPLIED BY PRO-BEL.

PROBEL 45 YEARS

JANUARY 22ND, 2025

NO SPECIFICATIONS ON HOIST ARM PROVIDED. QUOTING 1,000LB WORKING LOAD ELECTRIC HOIST ARM WITH 8'6" MAX REACH. POWER AT ROOF BY OTHERS. ONLY ONE ARM INCLUDED. TO BE MOVED BETWEEN ROOF LEVELS.

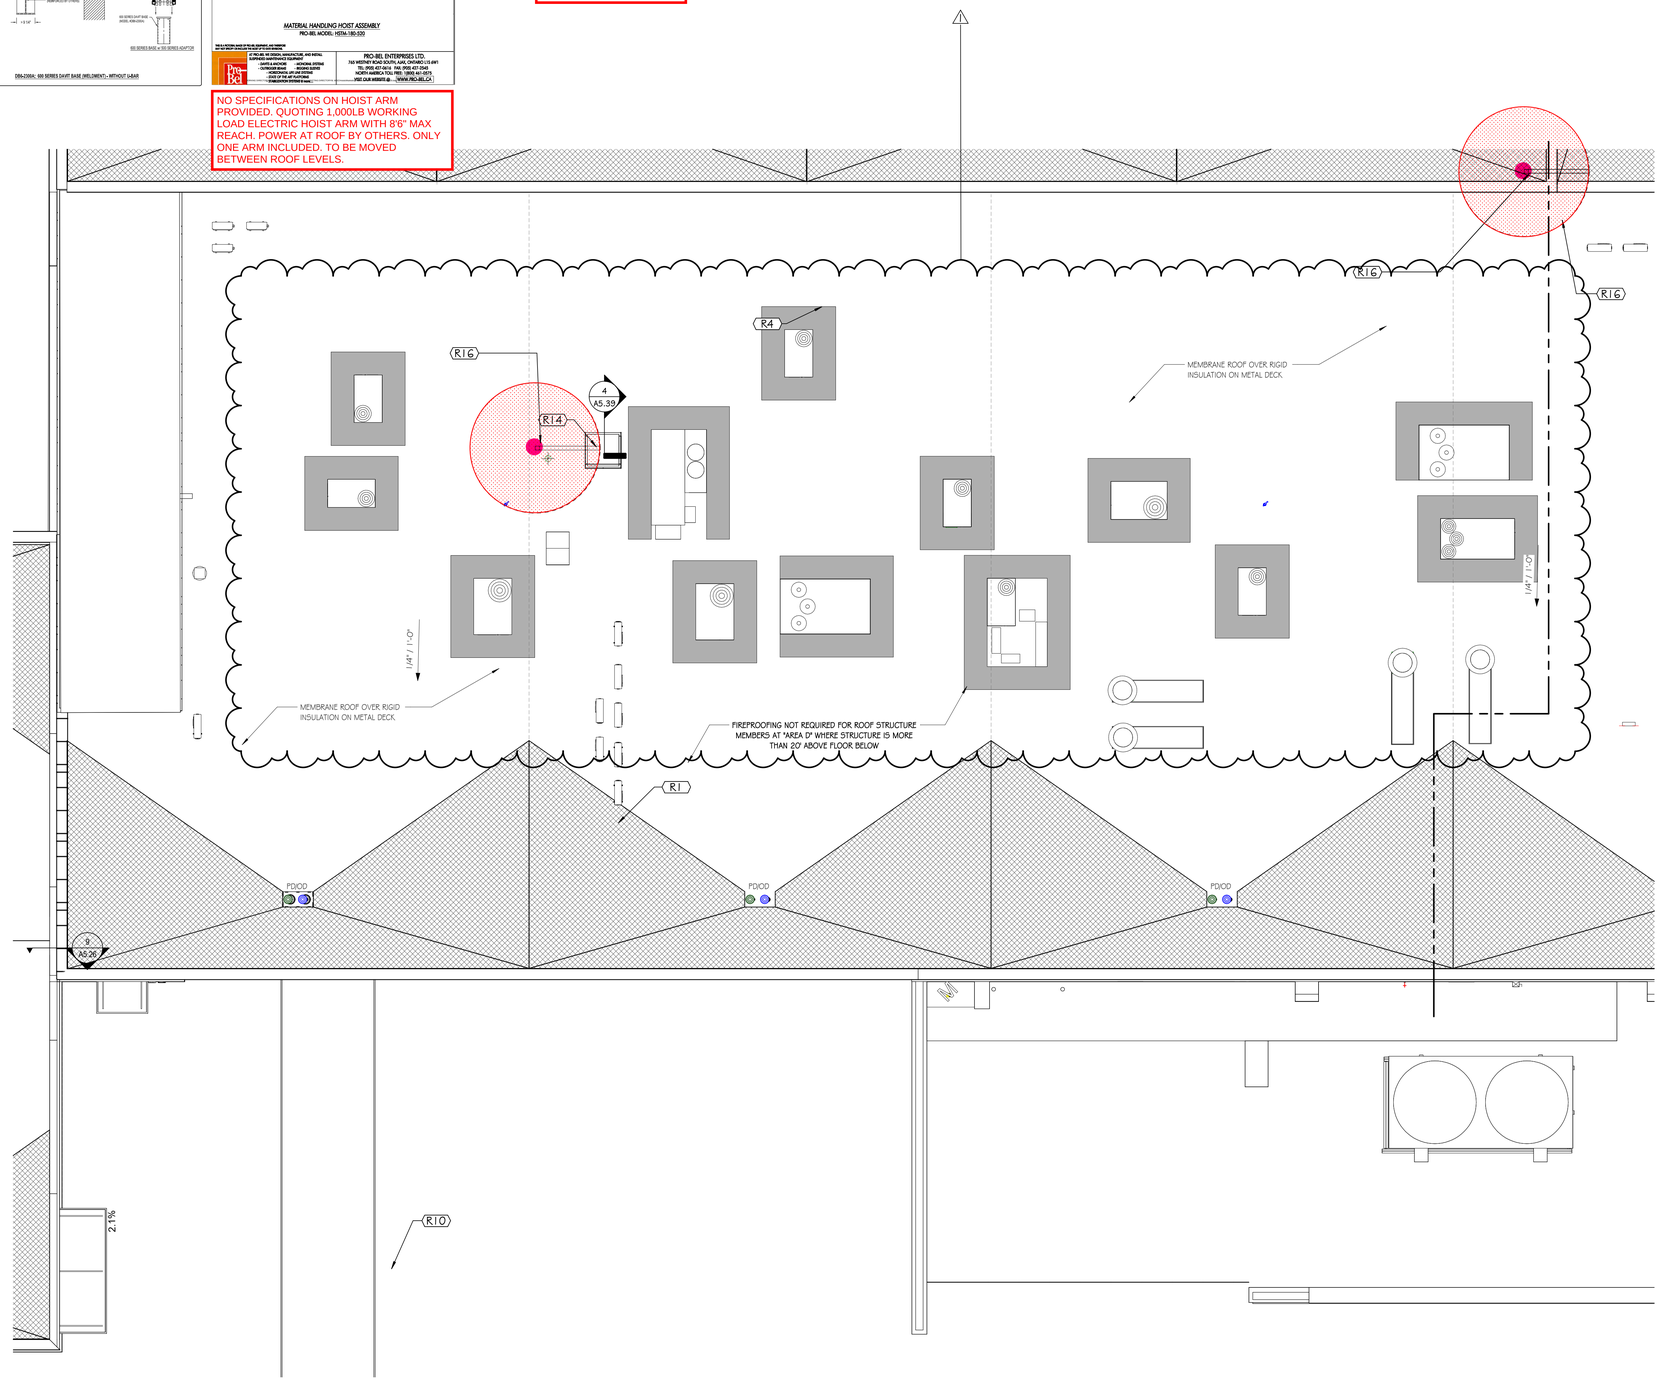

TRUE NORTH

1 ROOF PLAN - AREA D
SCALE: 1/8" = 1'-0"

EXHIBIT F - PRO BEL FACADE MAINTENANCE LAYOUT


KEY NOTES - ROOF PLAN

KEY	KEYNOTE
R1	HATCH INDICATES TAPERED INSULATION, TYP.
R2	ROOF-TO-ROOF LADDER WITH PLATFORM
R3	30"X54" ROOF HATCH W/SAFETY RAILS
R4	36" WALKING PAD
R5	MECHANICAL SCREEN, TOP OF SCREEN 10' ABOVE FINSIHED ROOF.
R6	MECHANICAL SCREEN, TOP OF SCREEN 6' ABOVE FINSIHED ROOF.
R7	WALLS ON ROOF PEDESTAL, 8" ABV, FINISHED ROOF
R8	CURBED ROOF EXPANSION JOINT
R9	OVERFLOW SCUPPER
R10	CANOPY BELOW, REF SHEET A3.30
R11	48"x96" SMOKE HATCH
R12	30" x 54" ROOF HATCH
R13	48" X 48" ROOF HATCH WITH SAFETY RAILS
R14	30" x 54" ROOF HATCH
R15	ACCESS PANEL LOCATIONS
R16	DAVIT BASE ASSEMBLY - PRO-BEL MODEL 600 SERIES 600 SERIES DAVIT BASE WELDED TO STRUCTURE, SIMILAR

ROOF HATCH LEGEND

TAPERED INSULATION

ROOF WALK PAD

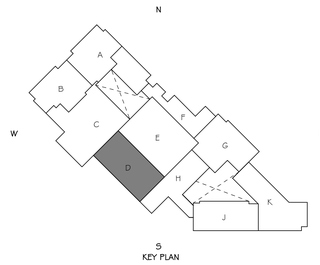

5
KEY PLAN

GENERAL NOTES - ROOF PLAN

A. ROOF PLAN GENERAL NOTES APPLY TO ALL ROOF PLAN SHEETS.
B. ROOF SLOPES ARE CREATED BY SLOPING THE ROOF STRUCTURE UNLESS NOTED OTHERWISE. SEE STRUCTURAL DRAWINGS FOR ELEVATIONS OF THE HIGH AND LOW POINTS TO DETERMINE PROPER TAPER IN INSULATION.
C. TAPERED INSULATION SHALL PROVIDE A MINIMUM OF 1/4-INCH PER FOOT OF SLOPE TO ROOF DRAINS, UNLESS NOTED OTHERWISE.
D. ALL ROOF CURBS TO BE A MINIMUM OF 8 INCHES ABOVE ROOFING LEVELS. PROVIDE TAPERED INSULATION ROOF SADDLES AT ROOF CURBS TO PROVIDE DRAINAGE AROUND CURB.
E. SEE STRUCTURAL DRAWINGS FOR FRAMING AROUND ROOF PENETRATIONS.
F. COORDINATE THE SIZE AND LOCATION OF ROOF PENETRATIONS FOR MECHANICAL AND ELECTRICAL EQUIPMENT. REFER TO MECHANICAL AND ELECTRICAL DRAWINGS FOR PENETRATIONS NOT SHOWN ON THIS DRAWING.
G. FLASH DRAINS, CURBS, VENTS AND STACKS PER MANUFACTURER'S RECOMMENDATIONS IF DETAIL NOT SHOWN ON DRAWINGS.
H. NO ROOF PENETRATIONS ALLOWED WITHIN 4'-0" EACH SIDE OF FIREWALL. SEE CODE PLAN FOR FIRE WALL LOCATIONS.
I. PROVIDE SEISMIC RESTRAINT FOR NONSTRUCTURAL PARAPET AND EXTERIOR NONSTRUCTURAL WALLS AS REQUIRED BY SEISMIC DESIGN CATEGORY B AND C INDICATED IN STRUCTURAL DRAWINGS.
J. CRICKETS SHALL BE INSTALLED ON THE HIGH SIDE OF ALL ROOF CURBS TO MAINTAIN POSITIVE DRAINAGE. WATER SHALL NOT BE ALLOWED TO STAND BEHIND CURBS.

DeKalb County School District
DLR GROUP
GMC
Goodwyn Mills Cawood, LLC
6120 Powers Ferry Road NW, Suite 200
Atlanta, GA 30339
T 770.952.2481
GMCNETWORK.COM

ISSUE	DATE
SCHEMATIC DESIGN	09.15.2023
DESIGN DEVELOPMENT	02.23.2024
30% CONSTRUCTION DOCUMENTS	06.21.2024
80% CONSTRUCTION DOCUMENTS	09.13.2024
ISSUED FOR CONSTRUCTION	12.13.2024
1 ADDENDUM #1	01.10.2025

DRAWN BY: Author
CHECKED BY: Checker

GaDOE REQUIRED INFO
FTE: 1200 MS & 1600 HS
SQUARE FOOTAGE: 477,706.52
IUs: 74 MS & 84 HS
PARKING: 594
DOE FACILITY CODE: 0916

NEW MIDDLE SCHOOL AND HIGH SCHOOL AT SEQUOYAH
3456 AZTEC RD
DORAVILLE, GA 30340


DLR # 46-23101-00
GMC # AATL220022


STATE OF GEORGIA
MADELINE GIBBS
CERTIFICATE NO. 019387
REGISTERED ARCHITECT

ROOF PLAN - AREA D

A3.10D

1/10/2025 4:27:30 PM TEMPLATE VERSION: 2022.1

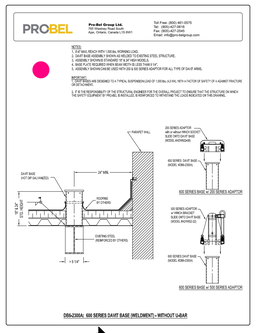

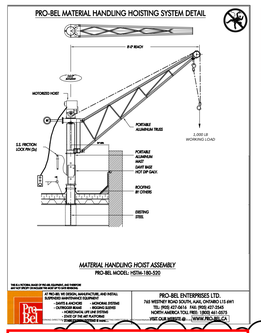


PARAPET WALLS, RAILINGS AND ROOF EDGES:
SHALL BE DESIGNED TO PERFORM UNDER THE APPLIED MAXIMUM FALL ARREST LOAD OF 1800 LBS OCCURRING HORIZONTALLY AND 1800 LBS VERTICALLY, SUCH THAT THE STRUCTURE IS NOT DAMAGED OR ENDANGERS THE HEALTH AND SAFETY OF THE WORKER AND/OR THE PUBLIC. THIS IS THE RESPONSIBILITY OF THE STRUCTURAL ENGINEER OF RECORD FOR THE OVERALL PROJECT.

IMPORTANT STRUCTURAL NOTE:
ENGINEER OF RECORD FOR THE OVERALL PROJECT IS RESPONSIBLE FOR DESIGN OF THE BUILDING STRUCTURE, AND LOCAL REINFORCEMENT WHERE REQUIRED, TO WITHSTAND THE APPLIED LOADS OF THE SAFETY EQUIPMENT SUPPLIED BY PRO-BEL.

PRO-BEL 45 YEARS

JANUARY 22ND, 2025

NO SPECIFICATIONS ON HOIST ARM PROVIDED, QUOTING 1,000LB WORKING LOAD ELECTRIC HOIST ARM WITH 8'6" MAX REACH. POWER AT ROOF BY OTHERS. ONLY ONE ARM INCLUDED. TO BE MOVED BETWEEN ROOF LEVELS.

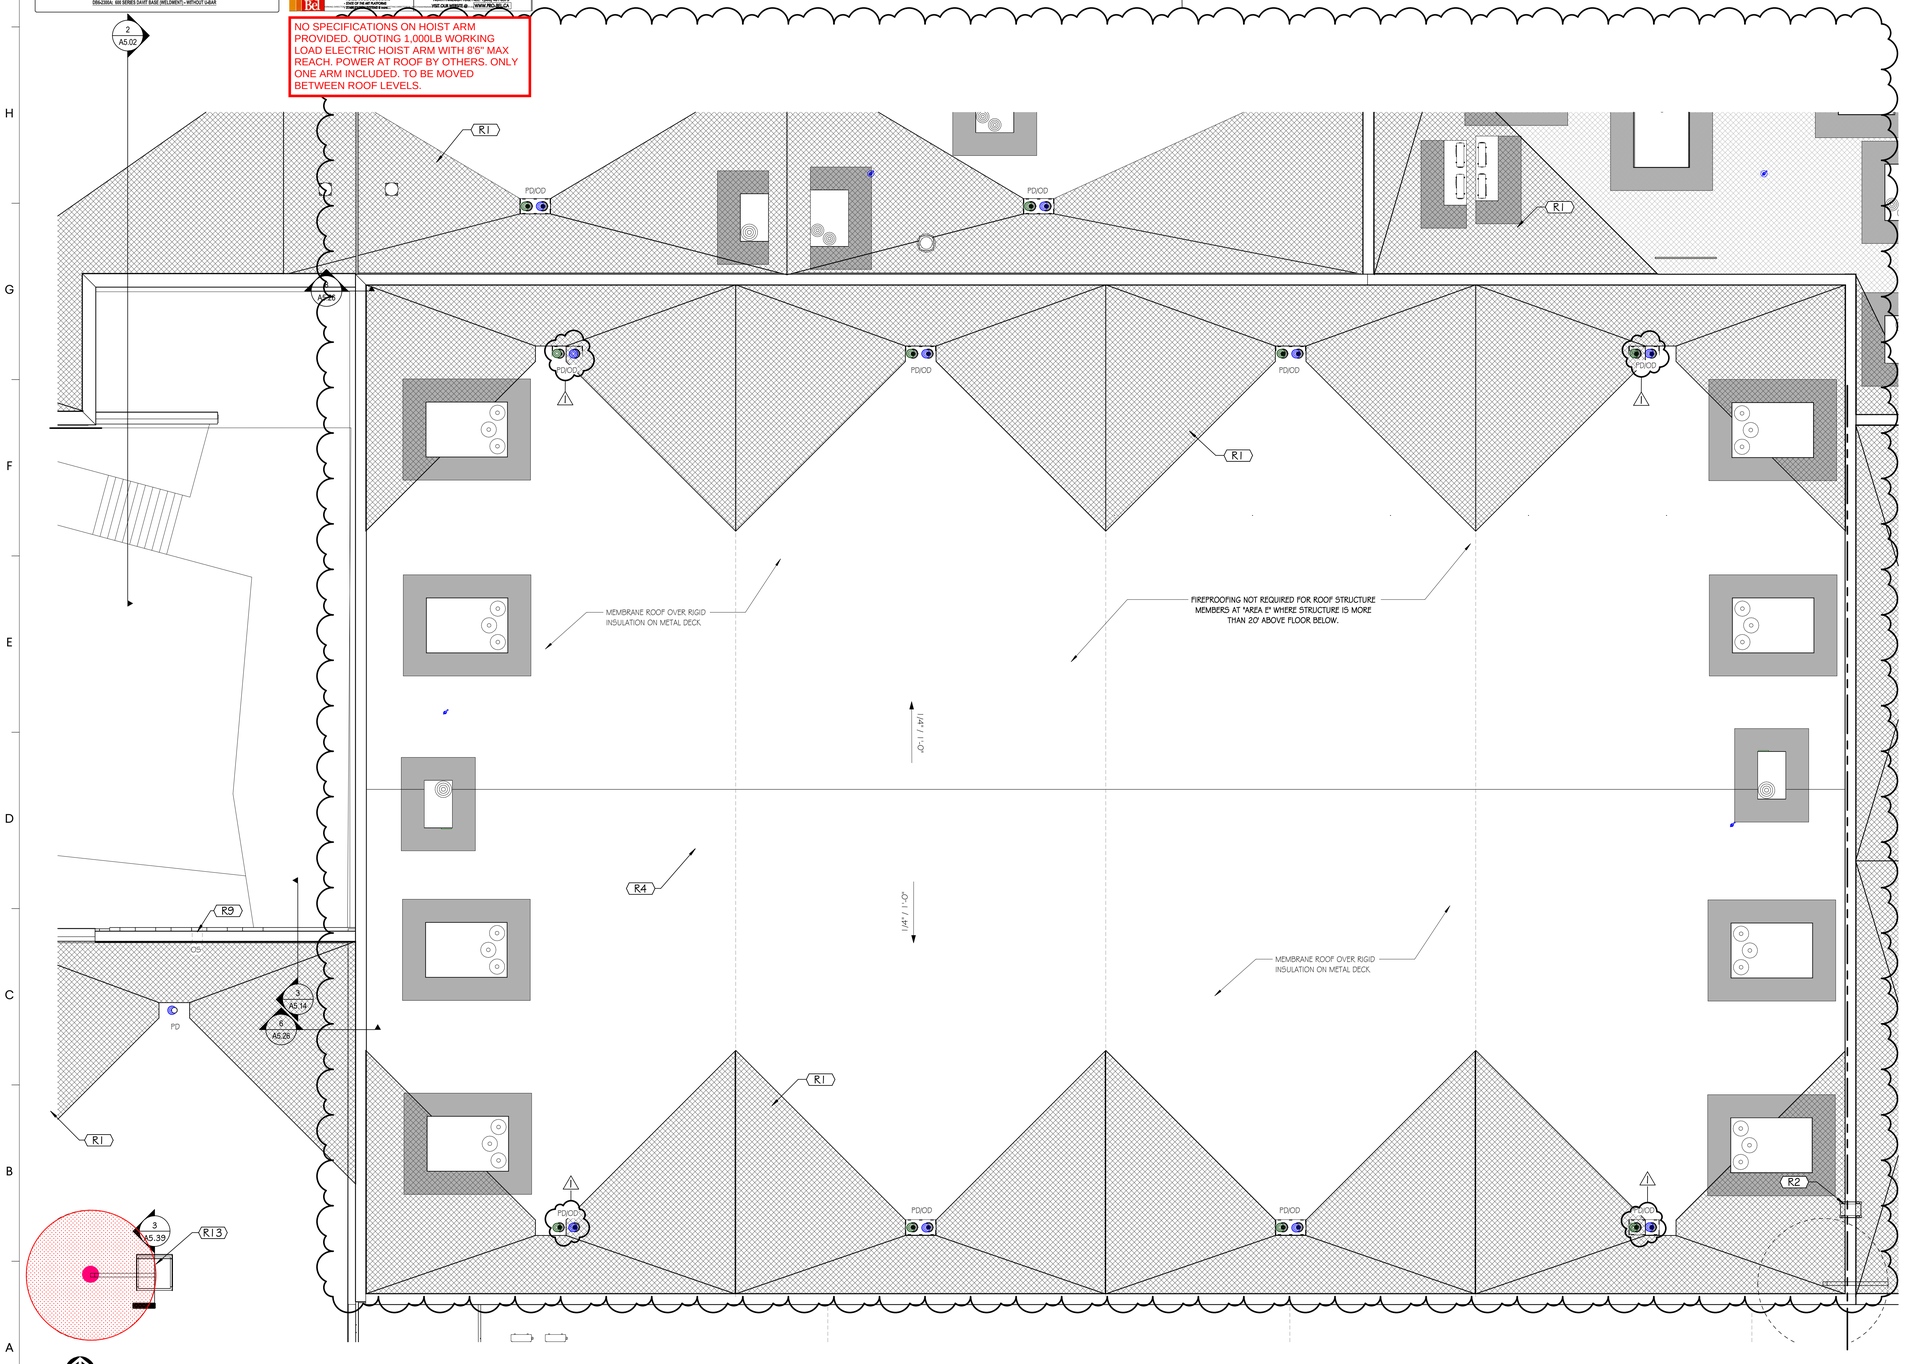

1 ROOF PLAN - AREA E
SCALE: 1/8" = 1'-0"

KEY NOTES - ROOF PLAN

KEY	KEYNOTE
R1	HATCH INDICATES TAPERED INSULATION, TYP.
R2	ROOF-TO-ROOF LADDER WITH PLATFORM
R3	30"X54" ROOF HATCH W/SAFETY RAILS
R4	36" WALKING PAD
R5	MECHANICAL SCREEN, TOP OF SCREEN 10' ABOVE FINSIHED ROOF.
R6	MECHANICAL SCREEN, TOP OF SCREEN 6' ABOVE FINSIHED ROOF.
R7	WALLS ON ROOF PEDESTAL, 8" ABV, FINISHED ROOF
R8	CURBED ROOF EXPANSION JOINT
R9	OVERFLOW SCUPPER
R10	CANOPY BELOW, REF SHEET A3.30
R11	48"x96" SMOKE HATCH
R12	30" x 54" ROOF HATCH
R13	48" X 48" ROOF HATCH WITH SAFETY RAILS
R14	30" x 54" ROOF HATCH
R15	ACCESS PANEL LOCATIONS
R16	DAVIT SWING POINT BASE - PRO BEL DBA/266A 600 SERIES DAVIT BASE WELDED TO STRUCTURE OR SIMILAR

ROOF HATCH LEGEND

TAPERED INSULATION

ROOF WALK PAD

5
KEY PLAN

GENERAL NOTES - ROOF PLAN

A. ROOF PLAN GENERAL NOTES APPLY TO ALL ROOF PLAN SHEETS.
B. ROOF SLOPES ARE CREATED BY SLOPING THE ROOF STRUCTURE UNLESS NOTED OTHERWISE. SEE STRUCTURAL DRAWINGS FOR ELEVATIONS OF THE HIGH AND LOW POINTS TO DETERMINE PROPER TAPER IN INSULATION.
C. TAPERED INSULATION SHALL PROVIDE A MINIMUM OF 1/4-INCH PER FOOT OF SLOPE TO ROOF DRAINS, UNLESS NOTED OTHERWISE.
D. ALL ROOF CURBS TO BE A MINIMUM OF 8 INCHES ABOVE ROOFING LEVELS. PROVIDE TAPERED INSULATION ROOF SADDLES AT ROOF CURBS TO PROVIDE DRAINAGE AROUND CURB.
E. SEE STRUCTURAL DRAWINGS FOR FRAMING AROUND ROOF PENETRATIONS.
F. COORDINATE THE SIZE AND LOCATION OF ROOF PENETRATIONS FOR MECHANICAL AND ELECTRICAL EQUIPMENT. REFER TO MECHANICAL AND ELECTRICAL DRAWINGS FOR PENETRATIONS NOT SHOWN ON THIS DRAWING.
G. FLASH DRAINS, CURBS, VENTS AND STACKS PER MANUFACTURER'S RECOMMENDATIONS IF DETAIL NOT SHOWN ON DRAWINGS.
H. NO ROOF PENETRATIONS ALLOWED WITHIN 4'-0" EACH SIDE OF FIREWALL. SEE CODE PLAN FOR FIRE WALL LOCATIONS.
I. PROVIDE SEISMIC RESTRAINT FOR NONSTRUCTURAL PARAPET AND EXTERIOR NONSTRUCTURAL WALLS AS REQUIRED BY SEISMIC DESIGN CATEGORY D AND C INDICATED IN STRUCTURAL DRAWINGS.
J. CRICKETS SHALL BE INSTALLED ON THE HIGH SIDE OF ALL ROOF CURBS TO MAINTAIN POSITIVE DRAINAGE. WATER SHALL NOT BE ALLOWED TO STAND BEHIND CURBS.

DeKalb County School District

DLRGROUP

GMC

Goodwyn Mills Cawood, LLC
6120 Powers Ferry Road NW, Suite 200
Atlanta, GA 30339
T 770.952.2481
GMCNETWORK.COM

ISSUE	DATE
SCHEMATIC DESIGN	09.15.2023
DESIGN DEVELOPMENT	02.23.2024
30% CONSTRUCTION DOCUMENTS	06.21.2024
80% CONSTRUCTION DOCUMENTS	09.13.2024
ISSUED FOR CONSTRUCTION	12.13.2024
1 ADDENDUM #1	01.10.2025

DRAWN BY: Author
CHECKED BY: Checker

GaDOE REQUIRED INFO
FTE: 1200 MS & 1600 HS
SQUARE FOOTAGE: 477,706.52
IUs: 74 MS & 84 HS
PARKING: 594
DOE FACILITY CODE: 0916

NEW MIDDLE SCHOOL AND HIGH SCHOOL AT SEQUOYAH
3456 AZTEC RD
DORAVILLE, GA 30340

DLR #46-23101-00
GMC #AATL220022


STATE OF GEORGIA
MADELINE GIBBS
CERTIFICATE NO. 016587
REGISTERED ARCHITECT


ROOF PLAN - AREA E

A3.10E

1/10/2025 4:27:36 PM TEMPLATE VERSION: 2022.1

EXHIBIT F - PRO BEL FACADE MAINTENANCE LAYOUT

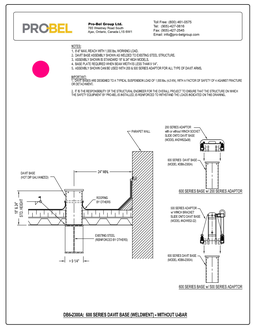

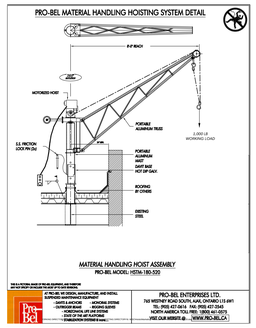


NO SPECIFICATIONS ON HOIST ARM PROVIDED. QUOTING 1,000LB WORKING LOAD ELECTRIC HOIST ARM WITH 8'6" MAX REACH. POWER AT ROOF BY OTHERS. ONLY ONE ARM INCLUDED. TO BE MOVED BETWEEN ROOF LEVELS.

PARAPET WALLS, RAILINGS AND ROOF EDGES:
SHALL BE DESIGNED TO PERFORM UNDER THE APPLIED MAXIMUM FALL ARREST LOAD OF 1800 LBS OCCURRING HORIZONTALLY AND 1800 LBS VERTICALLY, SUCH THAT THE STRUCTURE IS NOT DAMAGED OR ENDANGERS THE HEALTH AND SAFETY OF THE WORKER AND/OR THE PUBLIC. THIS IS THE RESPONSIBILITY OF THE STRUCTURAL ENGINEER OF RECORD FOR THE OVERALL PROJECT.

IMPORTANT STRUCTURAL NOTE:
ENGINEER OF RECORD FOR THE OVERALL PROJECT IS RESPONSIBLE FOR DESIGN OF THE BUILDING STRUCTURE, AND LOCAL REINFORCEMENT WHERE REQUIRED, TO WITHSTAND THE APPLIED LOADS OF THE SAFETY EQUIPMENT SUPPLIED BY PRO-BEL.

PROBEL 45 YEARS

JANUARY 22ND, 2025

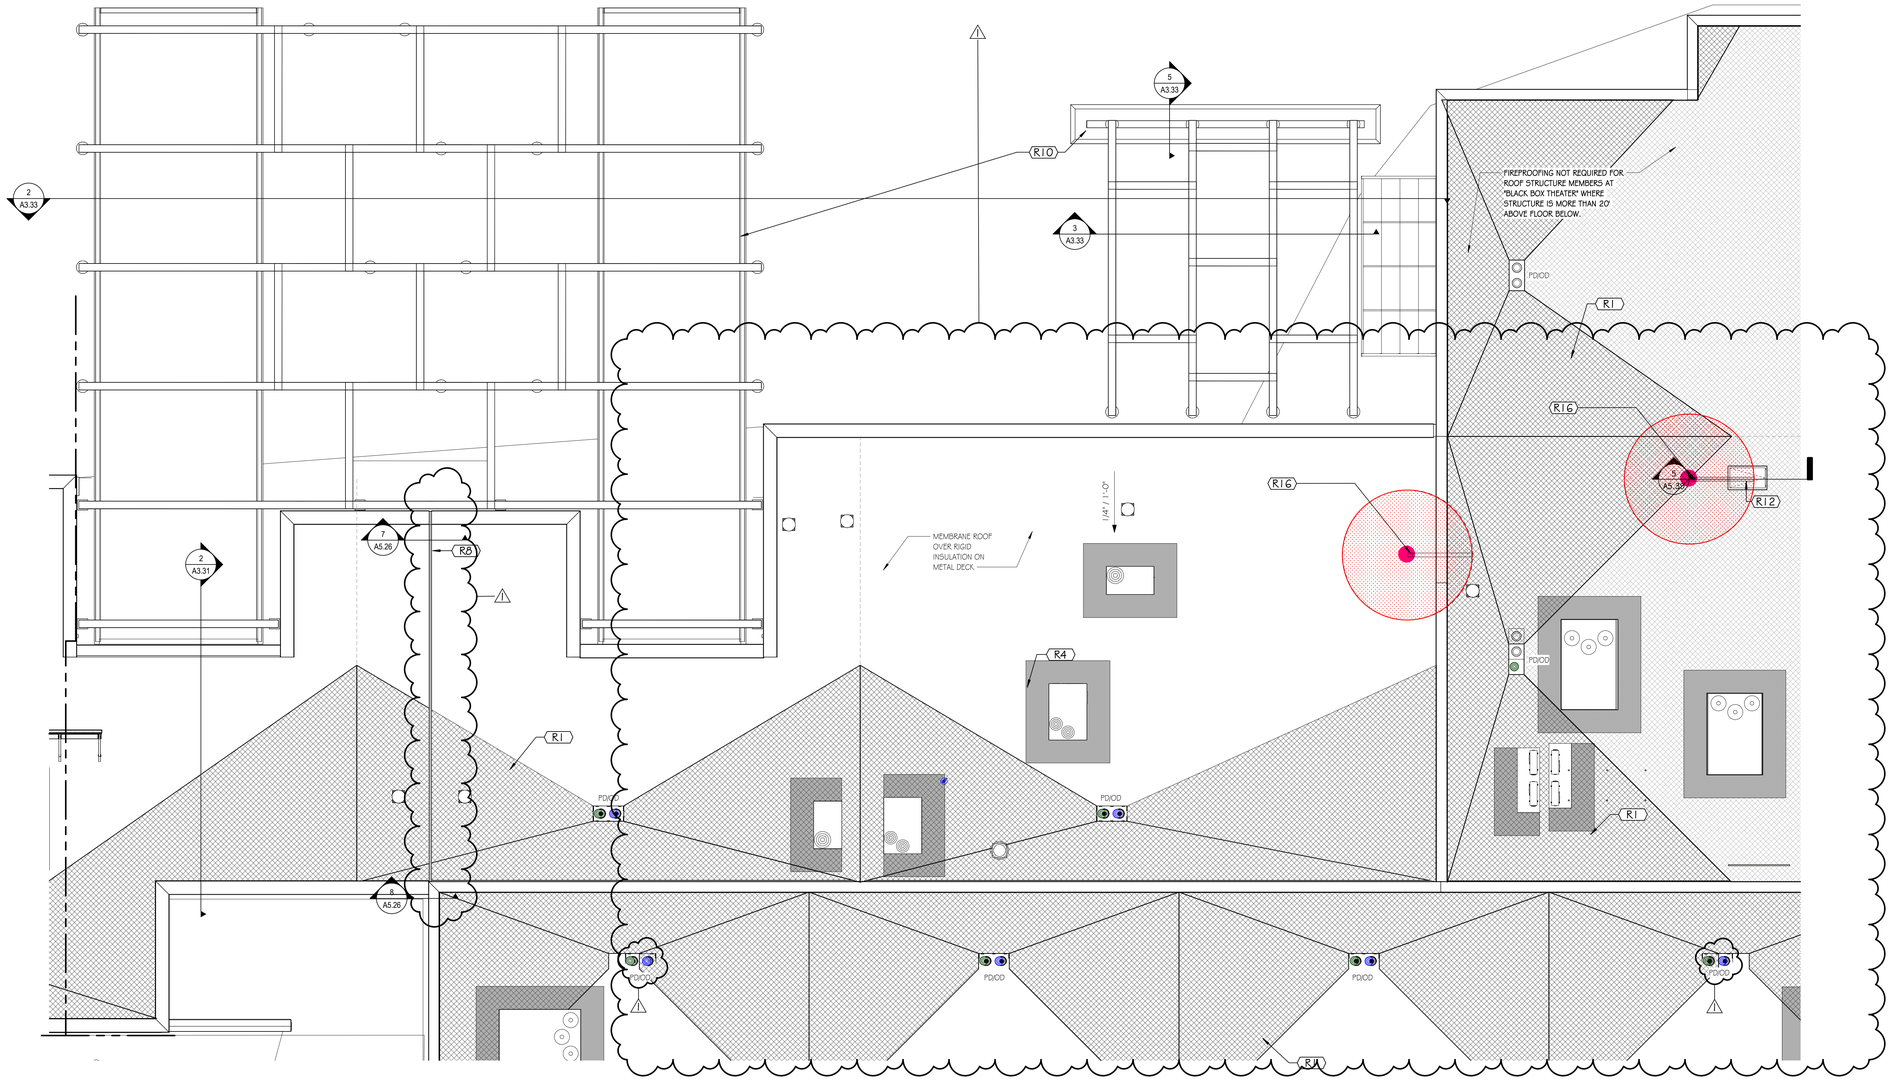


KEY NOTES - ROOF PLAN

KEY	KEYNOTE
R1	HATCH INDICATES TAPERED INSULATION, TYP.
R2	ROOF-TO-ROOF LADDER WITH PLATFORM
R3	30"X54" ROOF HATCH W/SAFETY RAILS
R4	36" WALKING PAD
R5	MECHANICAL SCREEN, TOP OF SCREEN 10' ABOVE FINSIHED ROOF.
R6	MECHANICAL SCREEN, TOP OF SCREEN 6' ABOVE FINSIHED ROOF.
R7	WALLS ON ROOF PEDESTAL, 8" ABV, FINISHED ROOF
R8	CURBED ROOF EXPANSION JOINT
R9	OVERFLOW SCUPPER
R10	CANOPY BELOW, REF SHEET A3.30
R11	48"x96" SMOKE HATCH
R12	30" x 54" ROOF HATCH
R13	48" X 48" ROOF HATCH WITH SAFETY RAILS
R14	30" x 54" ROOF HATCH
R15	ACCESS PANEL LOCATIONS
R16	SWING ARM DAVIT - PRO-BEL A100 AND 600 SERIES DAVIT BASE WELDED TO STRUCTUREOR SIMILAR

ROOF HATCH LEGEND

TAPERED INSULATION

ROOF WALK PAD

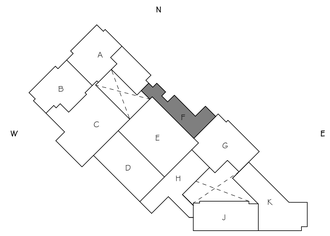

KEY PLAN

GENERAL NOTES - ROOF PLAN

A. ROOF PLAN GENERAL NOTES APPLY TO ALL ROOF PLAN SHEETS.
B. ROOF SLOPES ARE CREATED BY SLOPING THE ROOF STRUCTURE UNLESS NOTED OTHERWISE. SEE STRUCTURAL DRAWINGS FOR ELEVATIONS OF THE HIGH AND LOW POINTS TO DETERMINE PROPER TAPER IN INSULATION.
C. TAPERED INSULATION SHALL PROVIDE A MINIMUM OF 1/4-INCH PER FOOT OF SLOPE TO ROOF DRAINS, UNLESS NOTED OTHERWISE.
D. ALL ROOF CURBS TO BE A MINIMUM OF 8 INCHES ABOVE ROOFING LEVELS. PROVIDE TAPERED INSULATION ROOF SADDLES AT ROOF CURBS TO PROVIDE DRAINAGE AROUND CURB.
E. SEE STRUCTURAL DRAWINGS FOR FRAMING AROUND ROOF PENETRATIONS.
F. COORDINATE THE SIZE AND LOCATION OF ROOF PENETRATIONS FOR MECHANICAL AND ELECTRICAL EQUIPMENT. REFER TO MECHANICAL AND ELECTRICAL DRAWINGS FOR PENETRATIONS NOT SHOWN ON THIS DRAWING.
G. FLASH DRAINS, CURBS, VENTS AND STACKS PER MANUFACTURERS RECOMMENDATIONS IF DETAIL NOT SHOWN ON DRAWINGS.
H. NO ROOF PENETRATIONS ALLOWED WITHIN 4'-0" EACH SIDE OF FIREWALL. SEE CODE PLAN FOR FIRE WALL LOCATIONS.
I. PROVIDE SEISMIC RESTRAINT FOR NONSTRUCTURAL PARAPET AND EXTERIOR NONSTRUCTURAL WALLS AS REQUIRED BY SEISMIC DESIGN CATEGORY B AND C INDICATED IN STRUCTURAL DRAWINGS.
J. CRICKETS SHALL BE INSTALLED ON THE HIGH SIDE OF ALL ROOF CURBS TO MAINTAIN POSITIVE DRAINAGE. WATER SHALL NOT BE ALLOWED TO STAND BEHIND CURBS.

TRUE NORTH

1 ROOF PLAN - AREA F
SCALE: 1/8" = 1'-0"

EXHIBIT F - PRO BEL FACADE MAINTENANCE LAYOUT

DeKalb County School District
DLRGROUP
GMC
Goodwyn Mills Cawood, LLC
6120 Powers Ferry Road NW, Suite 200
Atlanta, GA 30339
T 770.952.2481
GMCNETWORK.COM

ISSUE	DATE
SCHEMATIC DESIGN	09.15.2023
DESIGN DEVELOPMENT	02.23.2024
30% CONSTRUCTION DOCUMENTS	06.21.2024
80% CONSTRUCTION DOCUMENTS	09.13.2024
ISSUED FOR CONSTRUCTION	12.13.2024
1 ADDENDUM #1	01.10.2025

DRAWN BY: Author
CHECKED BY: Checker

GaDOE REQUIRED INFO
FTE: 1200 MS & 1600 HS
SQUARE FOOTAGE: 477,706.52
IUs: 74 MS & 84 HS
PARKING: 594
DOE FACILITY CODE: 0916

NEW MIDDLE SCHOOL AND HIGH SCHOOL AT SEQUOYAH
3456 AZTEC RD
DORAVILLE, GA 30340


DLR # 46-23101-00
GMC # AATL220022


STATE OF GEORGIA
MADELINE GIBBS
CERTIFICATE NO. 036887
REGISTERED ARCHITECT

ROOF PLAN - AREA F

A3.10F

TEMPLATE VERSION: 2022.1
1/10/2025 4:27:42 PM

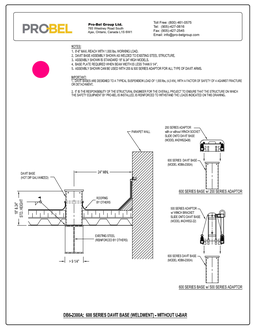

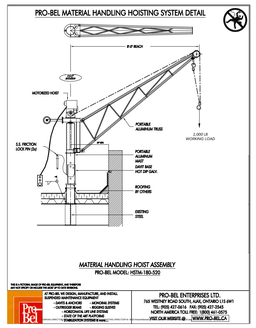


NO SPECIFICATIONS ON HOIST ARM PROVIDED. QUOTING 1,000LB WORKING LOAD ELECTRIC HOIST ARM WITH 8'6" MAX REACH. POWER AT ROOF BY OTHERS. ONLY ONE ARM INCLUDED. TO BE MOVED BETWEEN ROOF LEVELS.

PARAPET WALLS, RAILINGS AND ROOF EDGES:
SHALL BE DESIGNED TO PERFORM UNDER THE APPLIED MAXIMUM FALL ARREST LOAD OF 1800 LBS OCCURRING HORIZONTALLY AND 1800 LBS VERTICALLY, SUCH THAT THE STRUCTURE IS NOT DAMAGED OR ENDANGERS THE HEALTH AND SAFETY OF THE WORKER AND/OR THE PUBLIC. THIS IS THE RESPONSIBILITY OF THE STRUCTURAL ENGINEER OF RECORD FOR THE OVERALL PROJECT.

IMPORTANT STRUCTURAL NOTE:
ENGINEER OF RECORD FOR THE OVERALL PROJECT IS RESPONSIBLE FOR DESIGN OF THE BUILDING STRUCTURE, AND LOCAL REINFORCEMENT WHERE REQUIRED, TO WITHSTAND THE APPLIED LOADS OF THE SAFETY EQUIPMENT SUPPLIED BY PRO-BEL.

PRO-BEL 45 YEARS

JANUARY 22ND, 2025

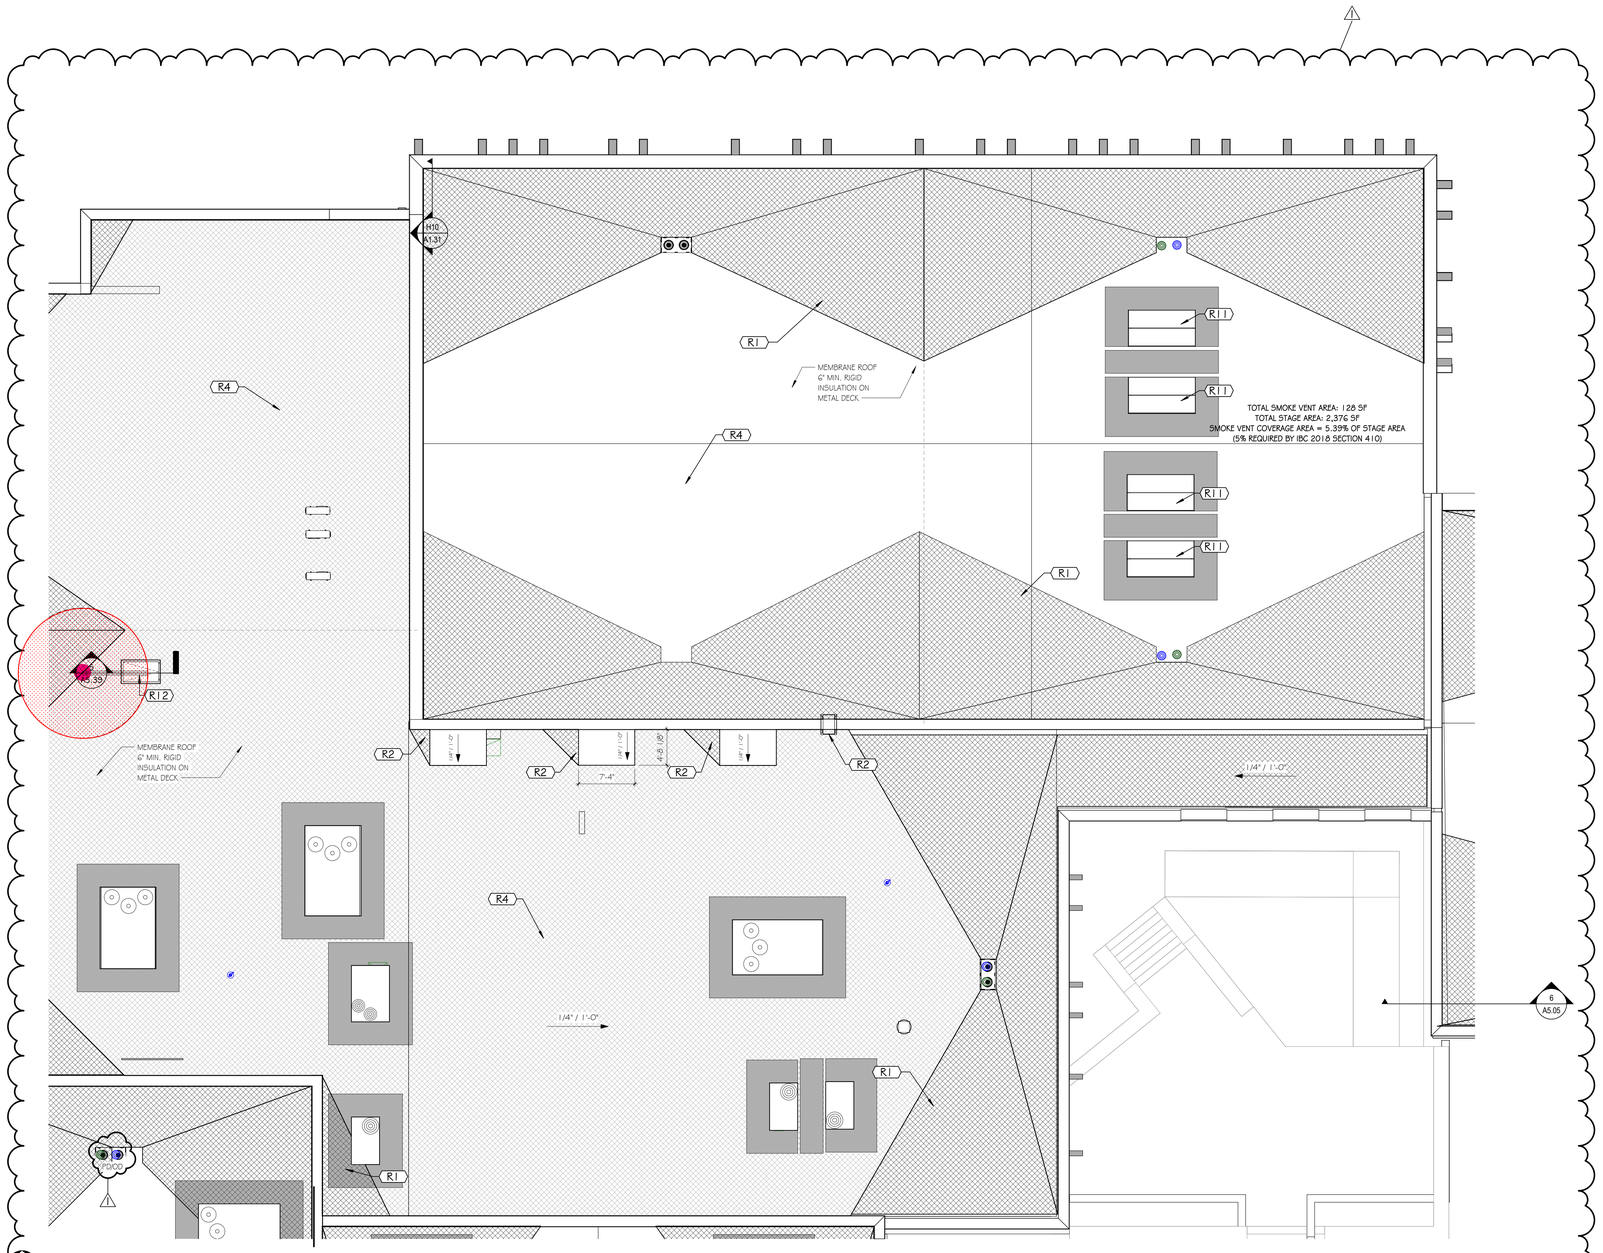

1 ROOF PLAN - AREA G
SCALE: 1/8" = 1'-0"

TRUE NORTH


KEY NOTES - ROOF PLAN

KEY	KEYNOTE
R1	HATCH INDICATES TAPERED INSULATION, TYP.
R2	ROOF-TO-ROOF LADDER WITH PLATFORM
R3	30"X54" ROOF HATCH W/SAFETY RAILS
R4	36" WALKING PAD
R5	MECHANICAL SCREEN, TOP OF SCREEN 10' ABOVE FINSIHED ROOF.
R6	MECHANICAL SCREEN, TOP OF SCREEN 6' ABOVE FINSIHED ROOF.
R7	WALLS ON ROOF PEDESTAL, 8" ABV, FINISHED ROOF
R8	CURBED ROOF EXPANSION JOINT
R9	OVERFLOW SCUPPER
R10	CANOPY BELOW, REF SHEET A3.30
R11	48"x96" SMOKE HATCH
R12	30" x 54" ROOF HATCH
R13	48" X 48" ROOF HATCH WITH SAFETY RAILS
R14	30" x 54" ROOF HATCH
R15	ACCESS PANEL LOCATIONS
R16	DAVIT BASE (SHOWN ROOF PLAN) - PRO-BEL #SBA1004 600 SERIES DAVIT BASE WELDED TO STRUCTURE OR SIMILAR

ROOF HATCH LEGEND

TAPERED INSULATION

ROOF WALK PAD

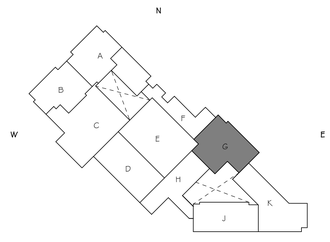

5
KEY PLAN

GENERAL NOTES - ROOF PLAN

A. ROOF PLAN GENERAL NOTES APPLY TO ALL ROOF PLAN SHEETS.
B. ROOF SLOPES ARE CREATED BY SLOPING THE ROOF STRUCTURE UNLESS NOTED OTHERWISE. SEE STRUCTURAL DRAWINGS FOR ELEVATIONS OF THE HIGH AND LOW POINTS TO DETERMINE PROPER TAPER IN INSULATION.
C. TAPERED INSULATION SHALL PROVIDE A MINIMUM OF 1/4-INCH PER FOOT OF SLOPE TO ROOF DRAINS, UNLESS NOTED OTHERWISE.
D. ALL ROOF CURBS TO BE A MINIMUM OF 8 INCHES ABOVE ROOFING LEVELS. PROVIDE TAPERED INSULATION ROOF SADDLES AT ROOF CURBS TO PROVIDE DRAINAGE AROUND CURB.
E. SEE STRUCTURAL DRAWINGS FOR FRAMING AROUND ROOF PENETRATIONS.
F. COORDINATE THE SIZE AND LOCATION OF ROOF PENETRATIONS FOR MECHANICAL AND ELECTRICAL EQUIPMENT. REFER TO MECHANICAL AND ELECTRICAL DRAWINGS FOR PENETRATIONS NOT SHOWN ON THIS DRAWING.
G. FLASH DRAINS, CURBS, VENTS AND STACKS PER MANUFACTURER'S RECOMMENDATIONS IF DETAIL NOT SHOWN ON DRAWINGS.
H. NO ROOF PENETRATIONS ALLOWED WITHIN 4'-0" EACH SIDE OF FIREWALL. SEE CODE PLAN FOR FIRE WALL LOCATIONS.
I. PROVIDE SEISMIC RESTRAINT FOR NONSTRUCTURAL PARAPET AND EXTERIOR NONSTRUCTURAL WALLS AS REQUIRED BY SEISMIC DESIGN CATEGORY B AND C INDICATED IN STRUCTURAL DRAWINGS.
J. CRICKETS SHALL BE INSTALLED ON THE HIGH SIDE OF ALL ROOF CURBS TO MAINTAIN POSITIVE DRAINAGE. WATER SHALL NOT BE ALLOWED TO STAND BEHIND CURBS.

DeKalb County School District

DLRGROUP

GMC

Goodwyn Mills Cawood, LLC
6120 Powers Ferry Road NW, Suite 200
Atlanta, GA 30339
T 770.952.2481
GMCNETWORK.COM

ISSUE	DATE
SCHEMATIC DESIGN	09.15.2023
DESIGN DEVELOPMENT	02.23.2024
30% CONSTRUCTION DOCUMENTS	06.21.2024
80% CONSTRUCTION DOCUMENTS	09.13.2024
ISSUED FOR CONSTRUCTION	12.13.2024
1 ADDENDUM #1	01.10.2025

DRAWN BY: Author
CHECKED BY: Checker

GaDOE REQUIRED INFO
FTE: 1200 MS & 1600 HS
SQUARE FOOTAGE: 477,706.52
IUs: 74 MS & 84 HS
PARKING: 594
DOE FACILITY CODE: 0916

NEW MIDDLE SCHOOL AND HIGH SCHOOL AT SEQUOYAH
3456 AZTEC RD
DORAVILLE, GA 30340

DLR # 46-2301-00
GMC # AATL220022


STATE OF GEORGIA
MADELINE GIBBS
CERTIFICATE NO. 019628
REGISTERED ARCHITECT

ROOF PLAN - AREA G

A3.10G

1/10/2025 4:27:48 PM TEMPLATE VERSION: 2022.1

EXHIBIT F - PRO BEL FACADE MAINTENANCE LAYOUT

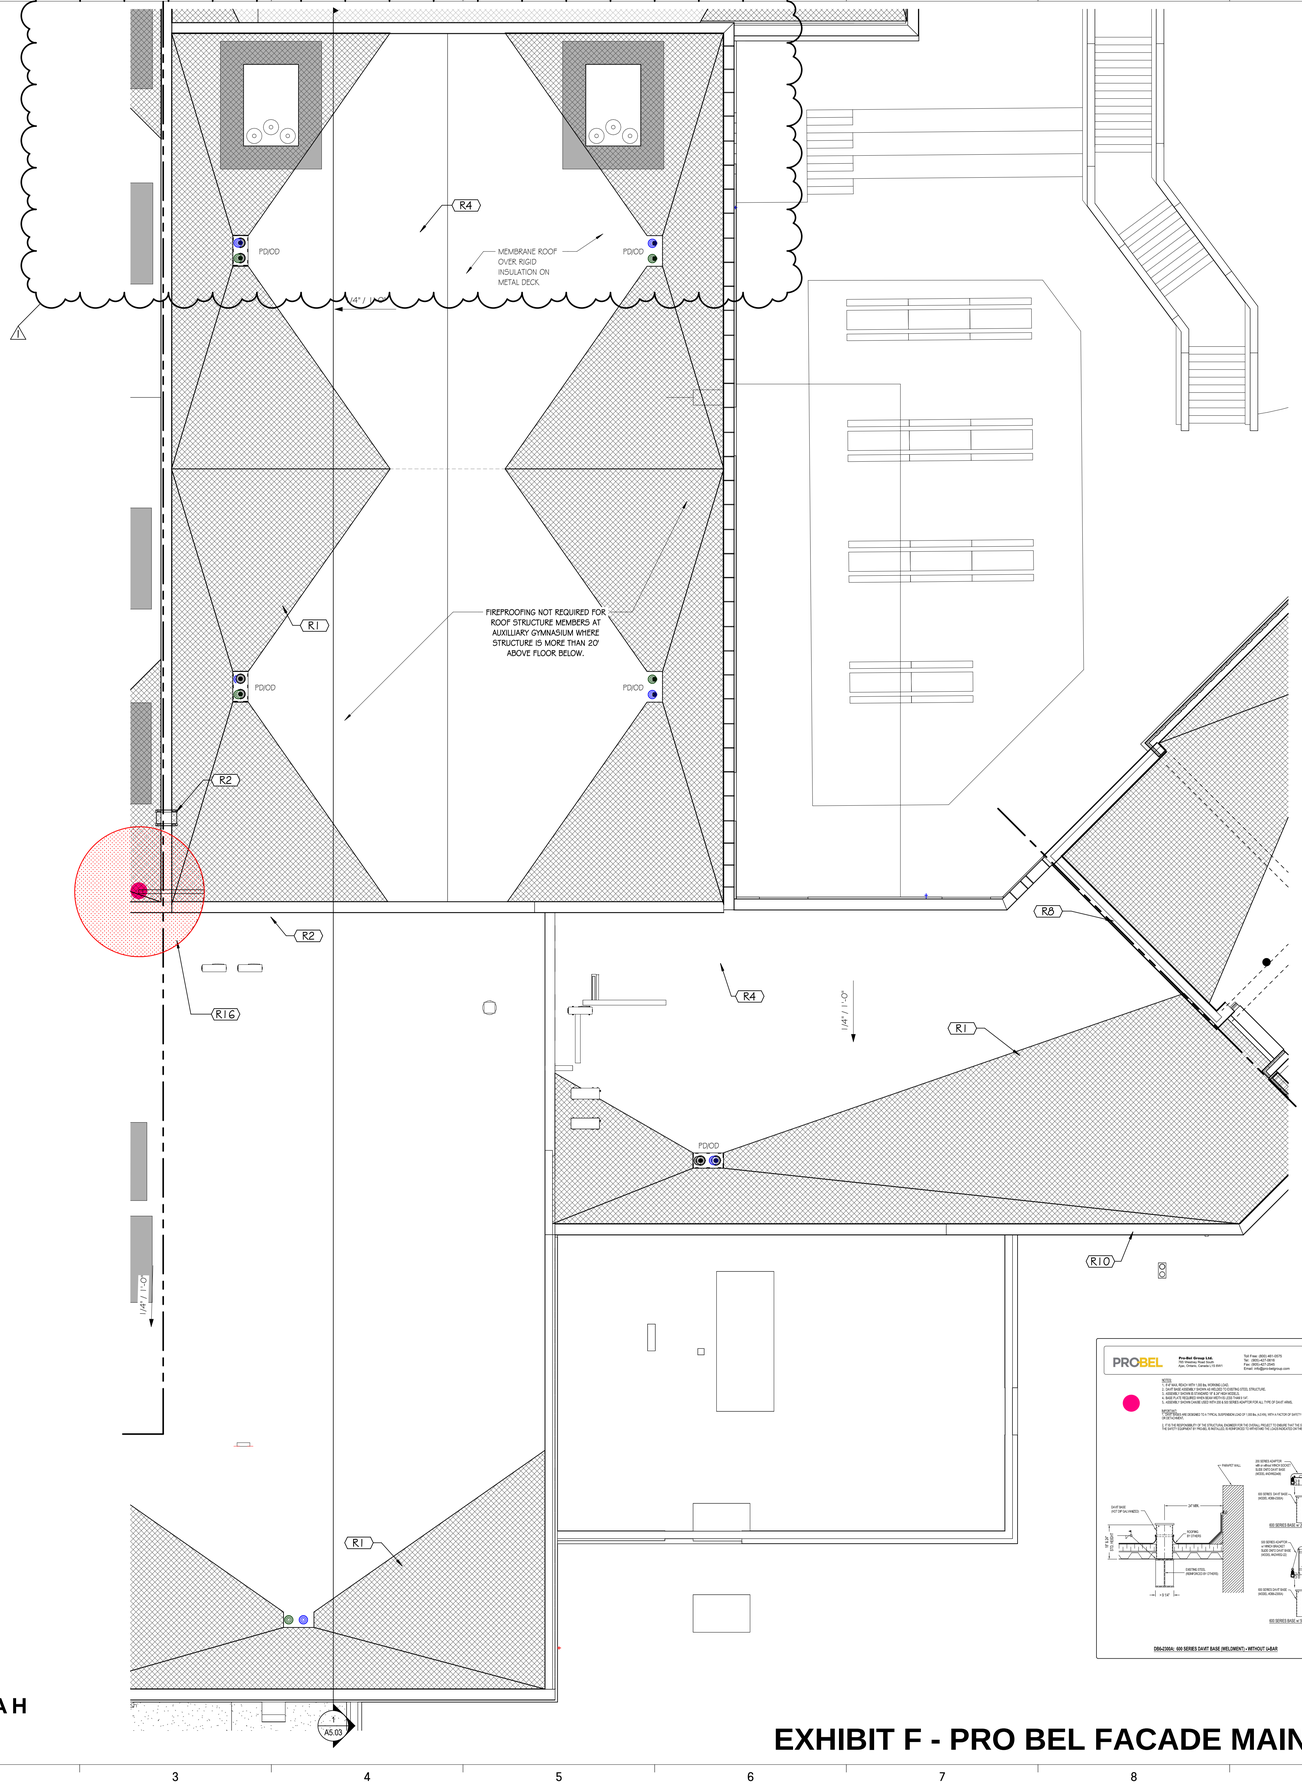

1 ROOF PLAN - AREA H
SCALE: 1/8" = 1'-0"

TRUE NORTH


KEY NOTES - ROOF PLAN

KEY	KEYNOTE
R1	HATCH INDICATES TAPERED INSULATION, TYP.
R2	ROOF-TO-ROOF LADDER WITH PLATFORM
R3	30"X54" ROOF HATCH W/SAFETY RAILS
R4	36" WALKING PAD
R5	MECHANICAL SCREEN, TOP OF SCREEN 10' ABOVE FINISHED ROOF.
R6	MECHANICAL SCREEN, TOP OF SCREEN 6' ABOVE FINISHED ROOF.
R7	WALLS ON ROOF PEDESTAL, 8" ABV, FINISHED ROOF
R8	CURBED ROOF EXPANSION JOINT
R9	OVERFLOW SCUPPER
R10	CANOPY BELOW, REF SHEET A3.30
R11	48"x96" SMOKE HATCH
R12	30" x 54" ROOF HATCH
R13	48" X 48" ROOF HATCH WITH SAFETY RAILS
R14	30" x 54" ROOF HATCH
R15	ACCESS PANEL LOCATIONS
R16	DAVIT ARM AND BASE - PRO-BEL DC-MINI 600 SERIES DAVIT BASE WELDED TO STRUCTURE OR SIMILAR

ROOF HATCH LEGEND

TAPERED INSULATION

ROOF WALK PAD

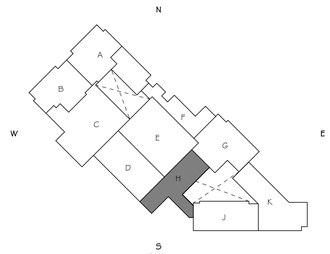


5
KEY PLAN


PARAPET WALLS, RAILINGS AND ROOF EDGES:
SHALL BE DESIGNED TO PERFORM UNDER THE APPLIED MAXIMUM FALL ARREST LOAD OF 1800 LBS OCCURRING HORIZONTALLY AND 1800 LBS VERTICALLY, SUCH THAT THE STRUCTURE IS NOT DAMAGED OR ENDANGERS THE HEALTH AND SAFETY OF THE WORKER AND/OR THE PUBLIC. THIS IS THE RESPONSIBILITY OF THE STRUCTURAL ENGINEER OF RECORD FOR THE OVERALL PROJECT.

IMPORTANT STRUCTURAL NOTE:
ENGINEER OF RECORD FOR THE OVERALL PROJECT IS RESPONSIBLE FOR DESIGN OF THE BUILDING STRUCTURE, AND LOCAL REINFORCEMENT WHERE REQUIRED, TO WITHSTAND THE APPLIED LOADS OF THE SAFETY EQUIPMENT SUPPLIED BY PRO-BEL.

PROBEL 45 YEARS

JANUARY 22ND, 2025

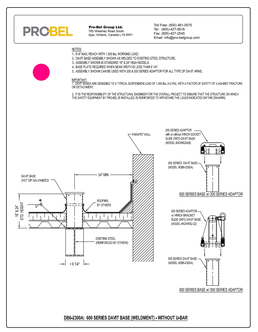

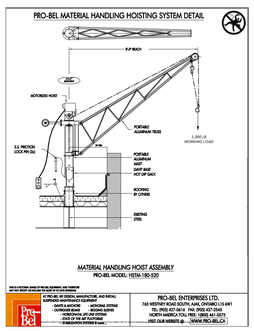

NO SPECIFICATIONS ON HOIST ARM PROVIDED. QUOTING 1,000LB WORKING LOAD ELECTRIC HOIST ARM WITH 8'6" MAX REACH. POWER AT ROOF BY OTHERS. ONLY ONE ARM INCLUDED. TO BE MOVED BETWEEN ROOF LEVELS.

GENERAL NOTES - ROOF PLAN

A. ROOF PLAN GENERAL NOTES APPLY TO ALL ROOF PLAN SHEETS.
B. ROOF SLOPES ARE CREATED BY SLOPING THE ROOF STRUCTURE UNLESS NOTED OTHERWISE. SEE STRUCTURAL DRAWINGS FOR ELEVATIONS OF THE HIGH AND LOW POINTS TO DETERMINE PROPER TAPER IN INSULATION.
C. TAPERED INSULATION SHALL PROVIDE A MINIMUM OF 1/4-INCH PER FOOT OF SLOPE TO ROOF DRAINS, UNLESS NOTED OTHERWISE.
D. ALL ROOF CURBS TO BE A MINIMUM OF 8 INCHES ABOVE ROOFING LEVELS. PROVIDE TAPERED INSULATION ROOF SADDLES AT ROOF CURBS TO PROVIDE DRAINAGE AROUND CURB.
E. SEE STRUCTURAL DRAWINGS FOR FRAMING AROUND ROOF PENETRATIONS.
F. COORDINATE THE SIZE AND LOCATION OF ROOF PENETRATIONS FOR MECHANICAL AND ELECTRICAL EQUIPMENT. REFER TO MECHANICAL AND ELECTRICAL DRAWINGS FOR PENETRATIONS NOT SHOWN ON THIS DRAWING.
G. FLASH DRAINS, CURBS, VENTS AND STACKS PER MANUFACTURER'S RECOMMENDATIONS IF DETAIL NOT SHOWN ON DRAWINGS.
H. NO ROOF PENETRATIONS ALLOWED WITHIN 4'-0" EACH SIDE OF FIREWALL. SEE CODE PLAN FOR FIRE WALL LOCATIONS.
I. PROVIDE SEISMIC RESTRAINT FOR NONSTRUCTURAL PARAPET AND EXTERIOR NONSTRUCTURAL WALLS AS REQUIRED BY SEISMIC DESIGN CATEGORY 'E' AND 'F' INDICATED IN STRUCTURAL DRAWINGS.
J. CRICKETS SHALL BE INSTALLED ON THE HIGH SIDE OF ALL ROOF CURBS TO MAINTAIN POSITIVE DRAINAGE. WATER SHALL NOT BE ALLOWED TO STAND BEHIND CURBS.

EXHIBIT F - PRO BEL FACADE MAINTENANCE LAYOUT

DeKalb County School District

DLRGROUP

GMC

Goodwyn Mills Cawood, LLC
6120 Powers Ferry Road NW, Suite 200
Atlanta, GA 30339
T 770.952.2481
GMCNETWORK.COM

ISSUE	DATE
SCHEMATIC DESIGN	09.15.2023
DESIGN DEVELOPMENT	02.23.2024
30% CONSTRUCTION DOCUMENTS	06.21.2024
80% CONSTRUCTION DOCUMENTS	09.13.2024
ISSUED FOR CONSTRUCTION	12.13.2024
1 ADDENDUM #1	01.10.2025

DRAWN BY: Author
CHECKED BY: Checker

GaDOE REQUIRED INFO
FTE: 1200 MS & 1600 HS
SQUARE FOOTAGE: 477,706.52
IUs: 74 MS & 84 HS
PARKING: 594
DOE FACILITY CODE: 0916

NEW MIDDLE SCHOOL AND HIGH SCHOOL AT SEQUOYAH
3456 AZTEC RD
DORAVILLE, GA 30340


DLR # 46-23101-00
GMC # AATL220022


STATE OF GEORGIA
MADELINE GIBBS
CERTIFICATE NO. 019036
REGISTERED ARCHITECT

ROOF PLAN - AREA H

A3.10H

1/10/2025 4:27:54 PM TEMPLATE VERSION: 2022.1

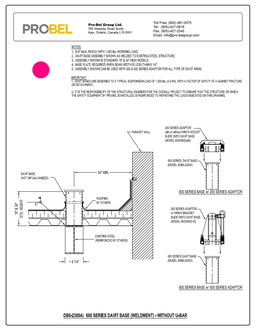

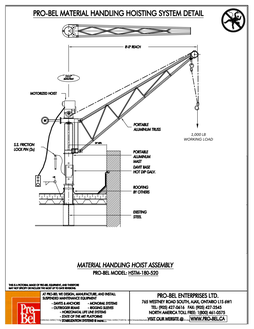


NO SPECIFICATIONS ON HOIST ARM PROVIDED. QUOTING 1,000LB WORKING LOAD ELECTRIC HOIST ARM WITH 8'6" MAX REACH. POWER AT ROOF BY OTHERS. ONLY ONE ARM INCLUDED. TO BE MOVED BETWEEN ROOF LEVELS.

PARAPET WALLS, RAILINGS AND ROOF EDGES:
SHALL BE DESIGNED TO PERFORM UNDER THE APPLIED MAXIMUM FALL ARREST LOAD OF 1800 LBS OCCURRING HORIZONTALLY AND 1800 LBS VERTICALLY, SUCH THAT THE STRUCTURE IS NOT DAMAGED OR ENDANGERS THE HEALTH AND SAFETY OF THE WORKER AND/OR THE PUBLIC. THIS IS THE RESPONSIBILITY OF THE STRUCTURAL ENGINEER OF RECORD FOR THE OVERALL PROJECT.

IMPORTANT STRUCTURAL NOTE:
ENGINEER OF RECORD FOR THE OVERALL PROJECT IS RESPONSIBLE FOR DESIGN OF THE BUILDING STRUCTURE, AND LOCAL REINFORCEMENT WHERE REQUIRED, TO WITHSTAND THE APPLIED LOADS OF THE SAFETY EQUIPMENT SUPPLIED BY PRO-BEL.

PRO-BEL 45 YEARS

JANUARY 22ND, 2025

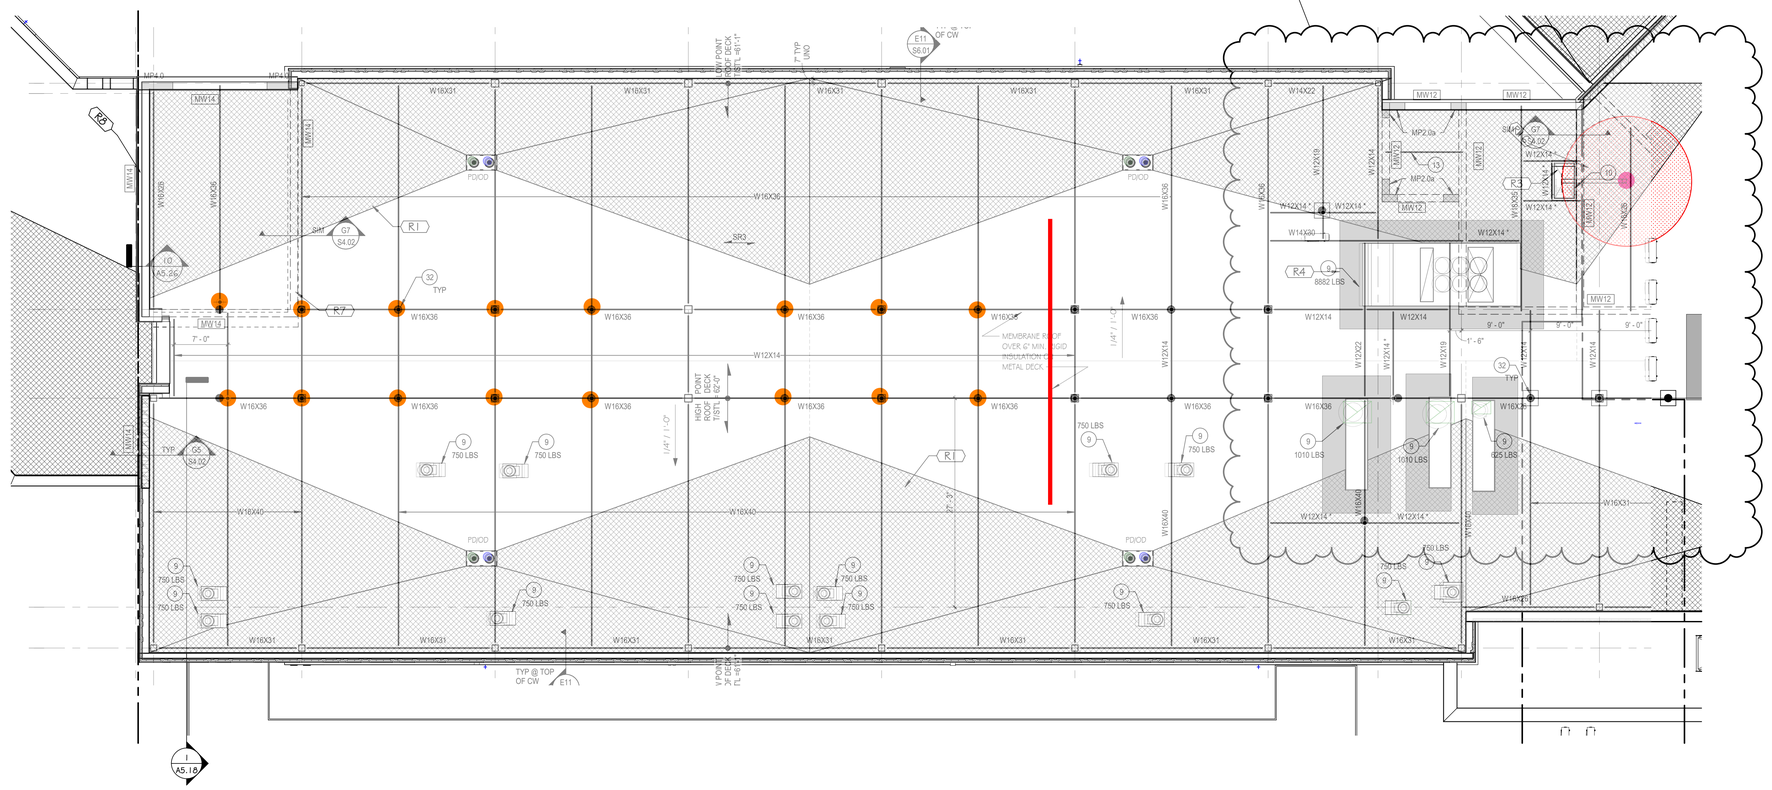

TRUE NORTH

1 ROOF PLAN - AREA J
SCALE: 1/8" = 1'-0"

EXHIBIT F - PRO BEL FACADE MAINTENANCE LAYOUT

KEY NOTES - ROOF PLAN

KEY	KEYNOTE
R1	HATCH INDICATES TAPERED INSULATION, TYP.
R2	ROOF-TO-ROOF LADDER WITH PLATFORM
R3	30"X54" ROOF HATCH W/SAFETY RAILS
R4	36" WALKING PAD
R5	MECHANICAL SCREEN, TOP OF SCREEN 10' ABOVE FINSIHED ROOF.
R6	MECHANICAL SCREEN, TOP OF SCREEN 6' ABOVE FINSIHED ROOF.
R7	WALLS ON ROOF PEDESTAL, 8" ABV, FINISHED ROOF
R8	CURBED ROOF EXPANSION JOINT
R9	OVERFLOW SCUPPER
R10	CANOPY BELOW, REF SHEET A3.30
R11	48"x96" SMOKE HATCH
R12	30" x 54" ROOF HATCH
R13	48" X 48" ROOF HATCH WITH SAFETY RAILS
R14	30" x 54" ROOF HATCH
R15	ACCESS PANEL LOCATIONS
R16	SWING DOWN LADDER - PRO BEL SERVANT 600 SERIES DAVIT BASE WELDED TO STRUCTURE OR SIMILAR

ROOF HATCH LEGEND

TAPERED INSULATION

ROOF WALK PAD

ROOF TIE LEGEND

WELDED ROOF ANCHOR WITH BASE PLATE

WELDED ROOF ANCHOR

WELDED WALL ANCHOR

5 KEY PLAN

GENERAL NOTES - ROOF PLAN

A. ROOF PLAN GENERAL NOTES APPLY TO ALL ROOF PLAN SHEETS.
B. ROOF SLOPES ARE CREATED BY SLOPING THE ROOF STRUCTURE UNLESS NOTED OTHERWISE. SEE STRUCTURAL DRAWINGS FOR ELEVATIONS OF THE HIGH AND LOW POINTS TO DETERMINE PROPER TAPER IN INSULATION.
C. TAPERED INSULATION SHALL PROVIDE A MINIMUM OF 1/4-INCH PER FOOT OF SLOPE TO ROOF DRAINS, UNLESS NOTED OTHERWISE.
D. ALL ROOF CURBS TO BE A MINIMUM OF 8 INCHES ABOVE ROOFING LEVELS. PROVIDE TAPERED INSULATION ROOF SADDLES AT ROOF CURBS TO PROVIDE DRAINAGE AROUND CURB.
E. SEE STRUCTURAL DRAWINGS FOR FRAMING AROUND ROOF PENETRATIONS.
F. COORDINATE THE SIZE AND LOCATION OF ROOF PENETRATIONS FOR MECHANICAL AND ELECTRICAL EQUIPMENT. REFER TO MECHANICAL AND ELECTRICAL DRAWINGS FOR PENETRATIONS NOT SHOWN ON THIS DRAWING.
G. FLASH DRAINS, CURBS, VENTS AND STACKS PER MANUFACTURER'S RECOMMENDATIONS IF DETAIL NOT SHOWN ON DRAWINGS.
H. NO ROOF PENETRATIONS ALLOWED WITHIN 4'-0" EACH SIDE OF FIREWALL. SEE CODE PLAN FOR FIRE WALL LOCATIONS.
I. PROVIDE SEISMIC RESTRAINT FOR NONSTRUCTURAL PARAPET AND EXTERIOR NONSTRUCTURAL WALLS AS REQUIRED BY SEISMIC DESIGN CATEGORY B AND C INDICATED IN STRUCTURAL DRAWINGS.
J. CRICKETS SHALL BE INSTALLED ON THE HIGH SIDE OF ALL ROOF CURBS TO MAINTAIN POSITIVE DRAINAGE. WATER SHALL NOT BE ALLOWED TO STAND BEHIND CURBS.

DeKalb County School District

DLRGROUP

GMC

Goodwyn Mills Cawood, LLC
6120 Powers Ferry Road NW, Suite 200
Atlanta, GA 30339
T 770.952.2481
GMCNETWORK.COM

ISSUE	DATE
SCHEMATIC DESIGN	09.15.2023
DESIGN DEVELOPMENT	02.23.2024
30% CONSTRUCTION DOCUMENTS	06.21.2024
80% CONSTRUCTION DOCUMENTS	09.13.2024
ISSUED FOR CONSTRUCTION	12.13.2024
1 ADDENDUM #1	01.10.2025

DRAWN BY: Author
CHECKED BY: Checker

GaDOE REQUIRED INFO
FTE: 1200 MS & 1600 HS
SQUARE FOOTAGE: 477,706.52
IUs: 74 MS & 84 HS
PARKING: 594
DOE FACILITY CODE: 0916

NEW MIDDLE SCHOOL AND HIGH SCHOOL AT SEQUOYAH
3456 AZTEC RD
DORAVILLE, GA 30340


DLR # 46-2310I-00
GMC # AATL220022

STATE OF GEORGIA
MADELINE GIBBS
CERTIFICATE NO. 019387
REGISTERED ARCHITECT

ROOF PLAN - AREA J


A3.10J

1/10/2025 4:28:00 PM TEMPLATE VERSION: 2022.1

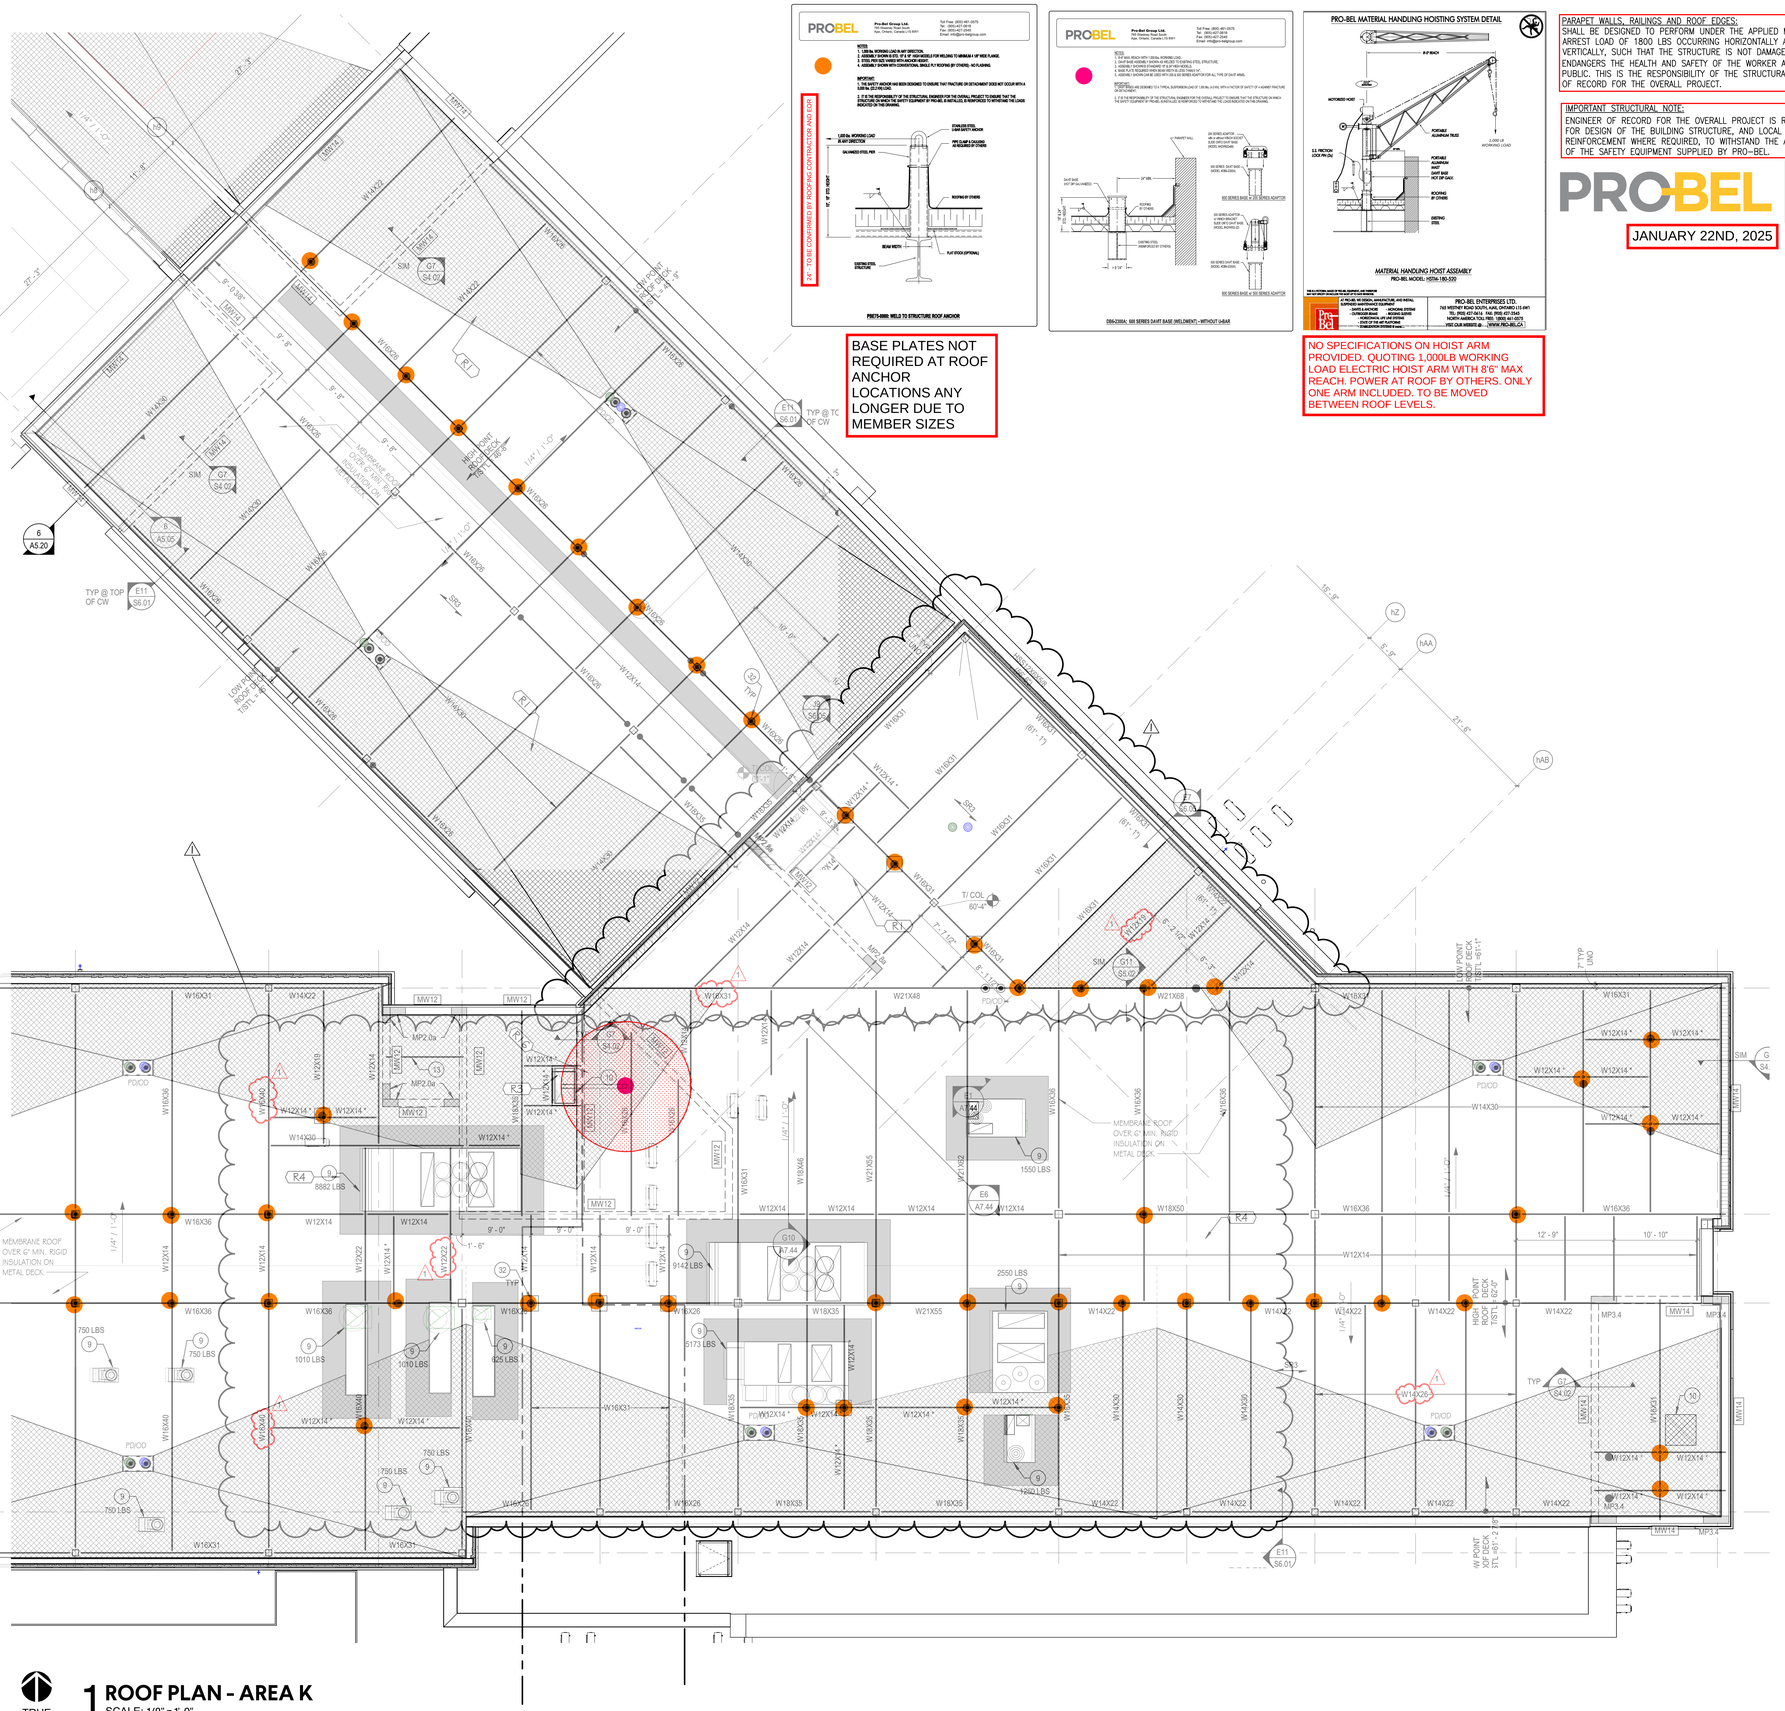

KEY NOTES - ROOF PLAN

KEY	KEYNOTE
R1	HATCH INDICATES TAPERED INSULATION, TYP.
R2	ROOF-TO-ROOF LADDER WITH PLATFORM
R3	30"X54" ROOF HATCH W/SAFETY RAILS
R4	36" WALKING PAD
R5	MECHANICAL SCREEN, TOP OF SCREEN 10' ABOVE FINSIHED ROOF.
R6	MECHANICAL SCREEN, TOP OF SCREEN 6' ABOVE FINSIHED ROOF.
R7	WALLS ON ROOF PEDESTAL, 8" ABV, FINISHED ROOF
R8	CURBED ROOF EXPANSION JOINT
R9	OVERFLOW SCUPPER
R10	CANOPY BELOW, REF SHEET A3.30
R11	48"x96" SMOKE HATCH
R12	30" x 54" ROOF HATCH
R13	48" X 48" ROOF HATCH WITH SAFETY RAILS
R14	30" x 54" ROOF HATCH
R15	ACCESS PANEL LOCATIONS
R16	DAVIT ROOF BASE - PRO-BEL MODEL 600 SERIES DAVIT BASE WELDED TO STRUCTURE SIMILAR

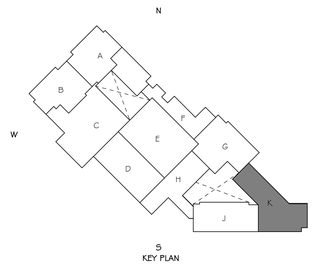

5 KEY PLAN

GENERAL NOTES - ROOF PLAN

A. ROOF PLAN GENERAL NOTES APPLY TO ALL ROOF PLAN SHEETS.
B. ROOF SLOPES ARE CREATED BY SLOPING THE ROOF STRUCTURE UNLESS NOTED OTHERWISE. SEE STRUCTURAL DRAWINGS FOR ELEVATIONS OF THE HIGH AND LOW POINTS TO DETERMINE PROPER TAPER IN INSULATION.
C. TAPERED INSULATION SHALL PROVIDE A MINIMUM OF 1/4-INCH PER FOOT OF SLOPE TO ROOF DRAINS, UNLESS NOTED OTHERWISE.
D. ALL ROOF CURBS TO BE A MINIMUM OF 8 INCHES ABOVE ROOFING LEVELS. PROVIDE TAPERED INSULATION ROOF SADDLES AT ROOF CURBS TO PROVIDE DRAINAGE AROUND CURB.
E. SEE STRUCTURAL DRAWINGS FOR FRAMING AROUND ROOF PENETRATIONS.
F. COORDINATE THE SIZE AND LOCATION OF ROOF PENETRATIONS FOR MECHANICAL AND ELECTRICAL EQUIPMENT. REFER TO MECHANICAL AND ELECTRICAL DRAWINGS FOR PENETRATIONS NOT SHOWN ON THIS DRAWING.
G. FLASH DRAINS, CURBS, VENTS AND STACKS PER MANUFACTURER'S RECOMMENDATIONS IF DETAIL NOT SHOWN ON DRAWINGS.
H. NO ROOF PENETRATIONS ALLOWED WITHIN 4'-0" EACH SIDE OF FIREWALL. SEE CODE PLAN FOR FIRE WALL LOCATIONS.
I. PROVIDE SEISMIC RESTRAINT FOR NONSTRUCTURAL PARAPET AND EXTERIOR NONSTRUCTURAL WALLS AS REQUIRED BY SEISMIC DESIGN CATEGORY D, AND AS INDICATED IN STRUCTURAL DRAWINGS.
J. CRICKETS SHALL BE INSTALLED ON THE HIGH SIDE OF ALL ROOF CURBS TO MAINTAIN POSITIVE DRAINAGE. WATER SHALL NOT BE ALLOWED TO STAND BEHIND CURBS.

DeKalb County School District
DLR GROUP
GMC

Goodwyn Mills Cawood, LLC
6120 Powers Ferry Road NW, Suite 200
Atlanta, GA 30339
T 770.952.2481
GMCNETWORK.COM

ISSUE	DATE
SCHEMATIC DESIGN	09.15.2023
DESIGN DEVELOPMENT	02.23.2024
30% CONSTRUCTION DOCUMENTS	06.21.2024
80% CONSTRUCTION DOCUMENTS	09.13.2024
ISSUED FOR CONSTRUCTION	12.13.2024
1 ADDENDUM #1	01.10.2025

DRAWN BY: Author
CHECKED BY: Checker

GaDOE REQUIRED INFO
FTE: 1200 MS & 1600 HS
SQUARE FOOTAGE: 477,706.52
IUs: 74 MS & 84 HS
PARKING: 594
DOE FACILITY CODE: 0916

NEW MIDDLE SCHOOL AND HIGH SCHOOL AT SEQUOYAH
3456 AZTEC RD
DORAVILLE, GA 30340

DLR # 46-23101-00
GMC # AATL220022

STATE OF GEORGIA
MADELINE GIBBS
CERTIFICATE NO. 018680
REGISTERED ARCHITECT

ROOF PLAN - AREA K

A3.10K

1 ROOF PLAN - AREA K
SCALE: 1/8" = 1'-0"

TRUE NORTH

EXHIBIT F - PRO BEL FACADE MAINTENANCE LAYOUT

1/10/2025 4:28:06 PM TEMPLATE VERSION: 2022.1




SITEONE LANDSCAPE SUPPLY, LLC ("WE", "US", "OUR") MAKES NO REPRESENTATION OR WARRANTY ABOUT THE SUITABILITY OF ANY OF THE INFORMATION, MATERIALS AND/OR SERVICES ("SERVICES") PROVIDED BY US IN CONNECTION WITH YOUR USE OF OUR PROJECT SERVICES. SERVICES ARE PROVIDED "AS-IS" WITHOUT REPRESENTATION OR WARRANTY OF ANY KIND, EXPRESS OR IMPLIED. WE DO NOT ASSUME ANY RESPONSIBILITY OR LIABILITY WHATSOEVER FOR YOUR USE OF THE SERVICES. ANY USE OF THE SERVICES IS DONE AT YOUR OWN DISCRETION AND RISK AND YOU WILL BE SOLELY RESPONSIBLE FOR ANY DAMAGE AND/OR LOSS CAUSED BY YOUR USE OF THE SERVICES. OUR SERVICES ARE PROVIDED IN ACCORDANCE WITH OUR WEBSITE TERMS AND CONDITIONS SET FORTH AT https://www.siteone.com/en/termsandconditions AND BY USING OUR SERVICES YOU CONSENT TO SUCH TERMS AND CONDITIONS.

EXHIBIT G - IRRIGATION LAYOUT

SiteOne™ Project Services

FOR MORE INFORMATION PLEASE CONTACT
1-843-873-4062 OR VISIT OUR WEBSITE AT
www.SITEONE.com

PROJECT NAME: SEQUOYAH MIDDLE AND HIGH SCHOOL
PROJECT NUMBER: 353367
DATE: 01/02/2025 (REV)

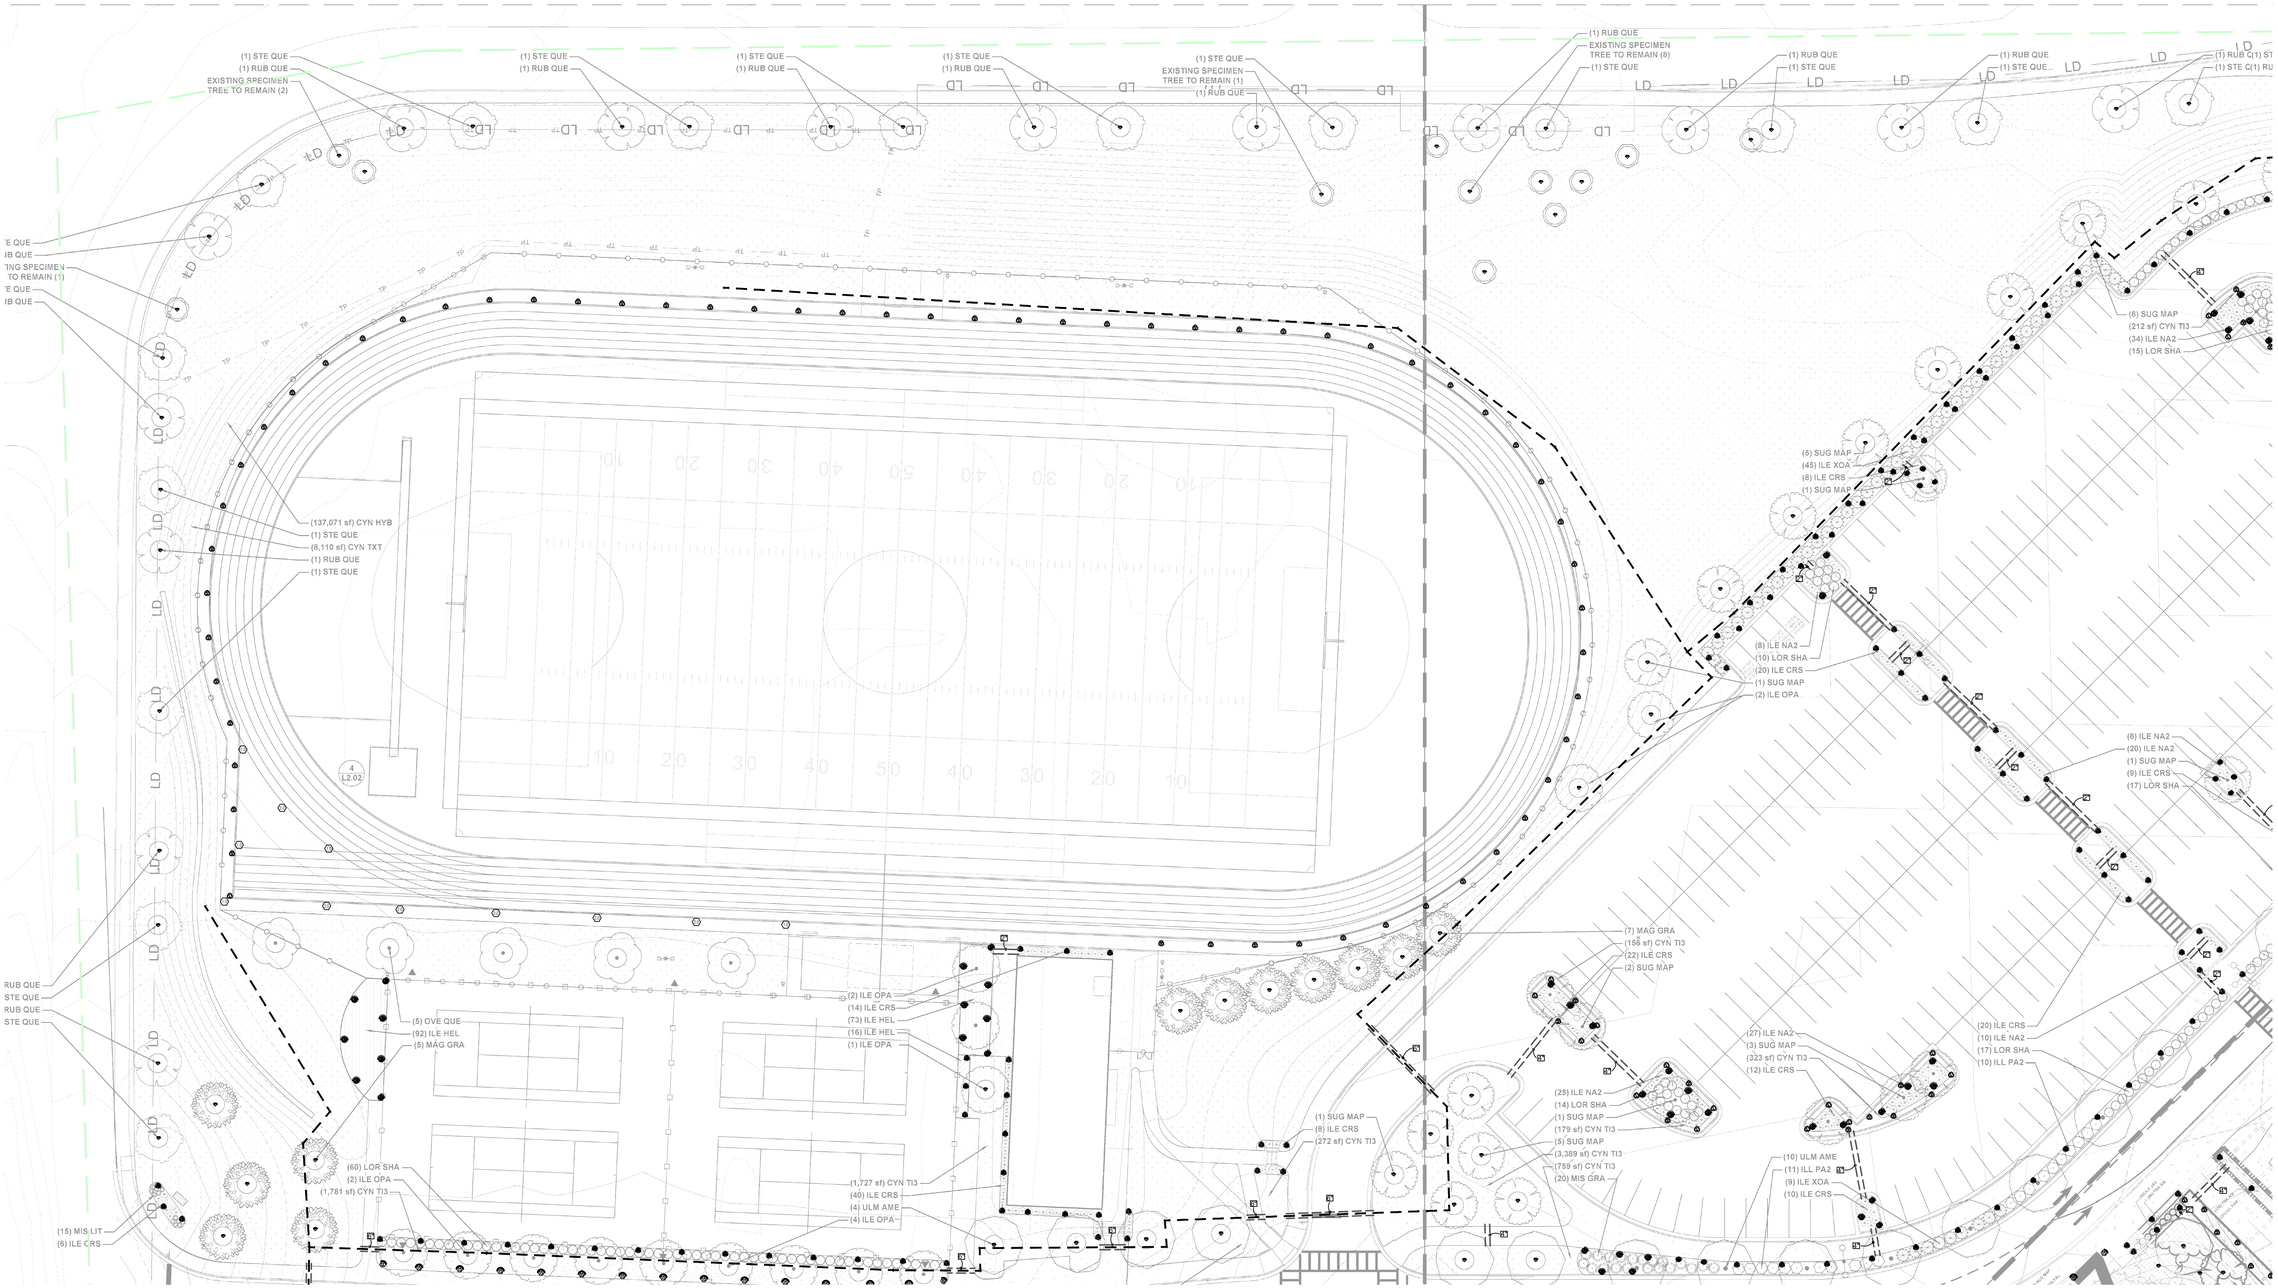


SITEONE LANDSCAPE SUPPLY, LLC ("WE", "US", "OUR") MAKES NO REPRESENTATION OR WARRANTY ABOUT THE SUITABILITY OF ANY OF THE INFORMATION, MATERIALS AND/OR SERVICES ("SERVICES") PROVIDED BY US IN CONNECTION WITH YOUR USE OF OUR PROJECT SERVICES. SERVICES ARE PROVIDED "AS-IS" WITHOUT REPRESENTATION OR WARRANTY OF ANY KIND, EXPRESS OR IMPLIED. WE DO NOT ASSUME ANY RESPONSIBILITY OR LIABILITY WHATSOEVER FOR YOUR USE OF THE SERVICES. ANY USE OF THE SERVICES IS DONE AT YOUR OWN DISCRETION AND RISK AND YOU WILL BE SOLELY RESPONSIBLE FOR ANY DAMAGE AND/OR LOSS CAUSED BY YOUR USE OF THE SERVICES. OUR SERVICES ARE PROVIDED IN ACCORDANCE WITH OUR WEBSITE TERMS AND CONDITIONS SET FORTH AT https://www.siteone.com/en/termsandconditions AND BY USING OUR SERVICES YOU CONSENT TO SUCH TERMS AND CONDITIONS.

EXHIBIT G - IRRIGATION LAYOUT

SiteOne™ Project Services

FOR MORE INFORMATION PLEASE CONTACT
1-843-873-4062 OR VISIT OUR WEBSITE AT
www.SITEONE.com

PROJECT NAME: SEQUOYAH MIDDLE AND HIGH SCHOOL
PROJECT NUMBER: 353367
DATE: 01/02/2025 (REV)

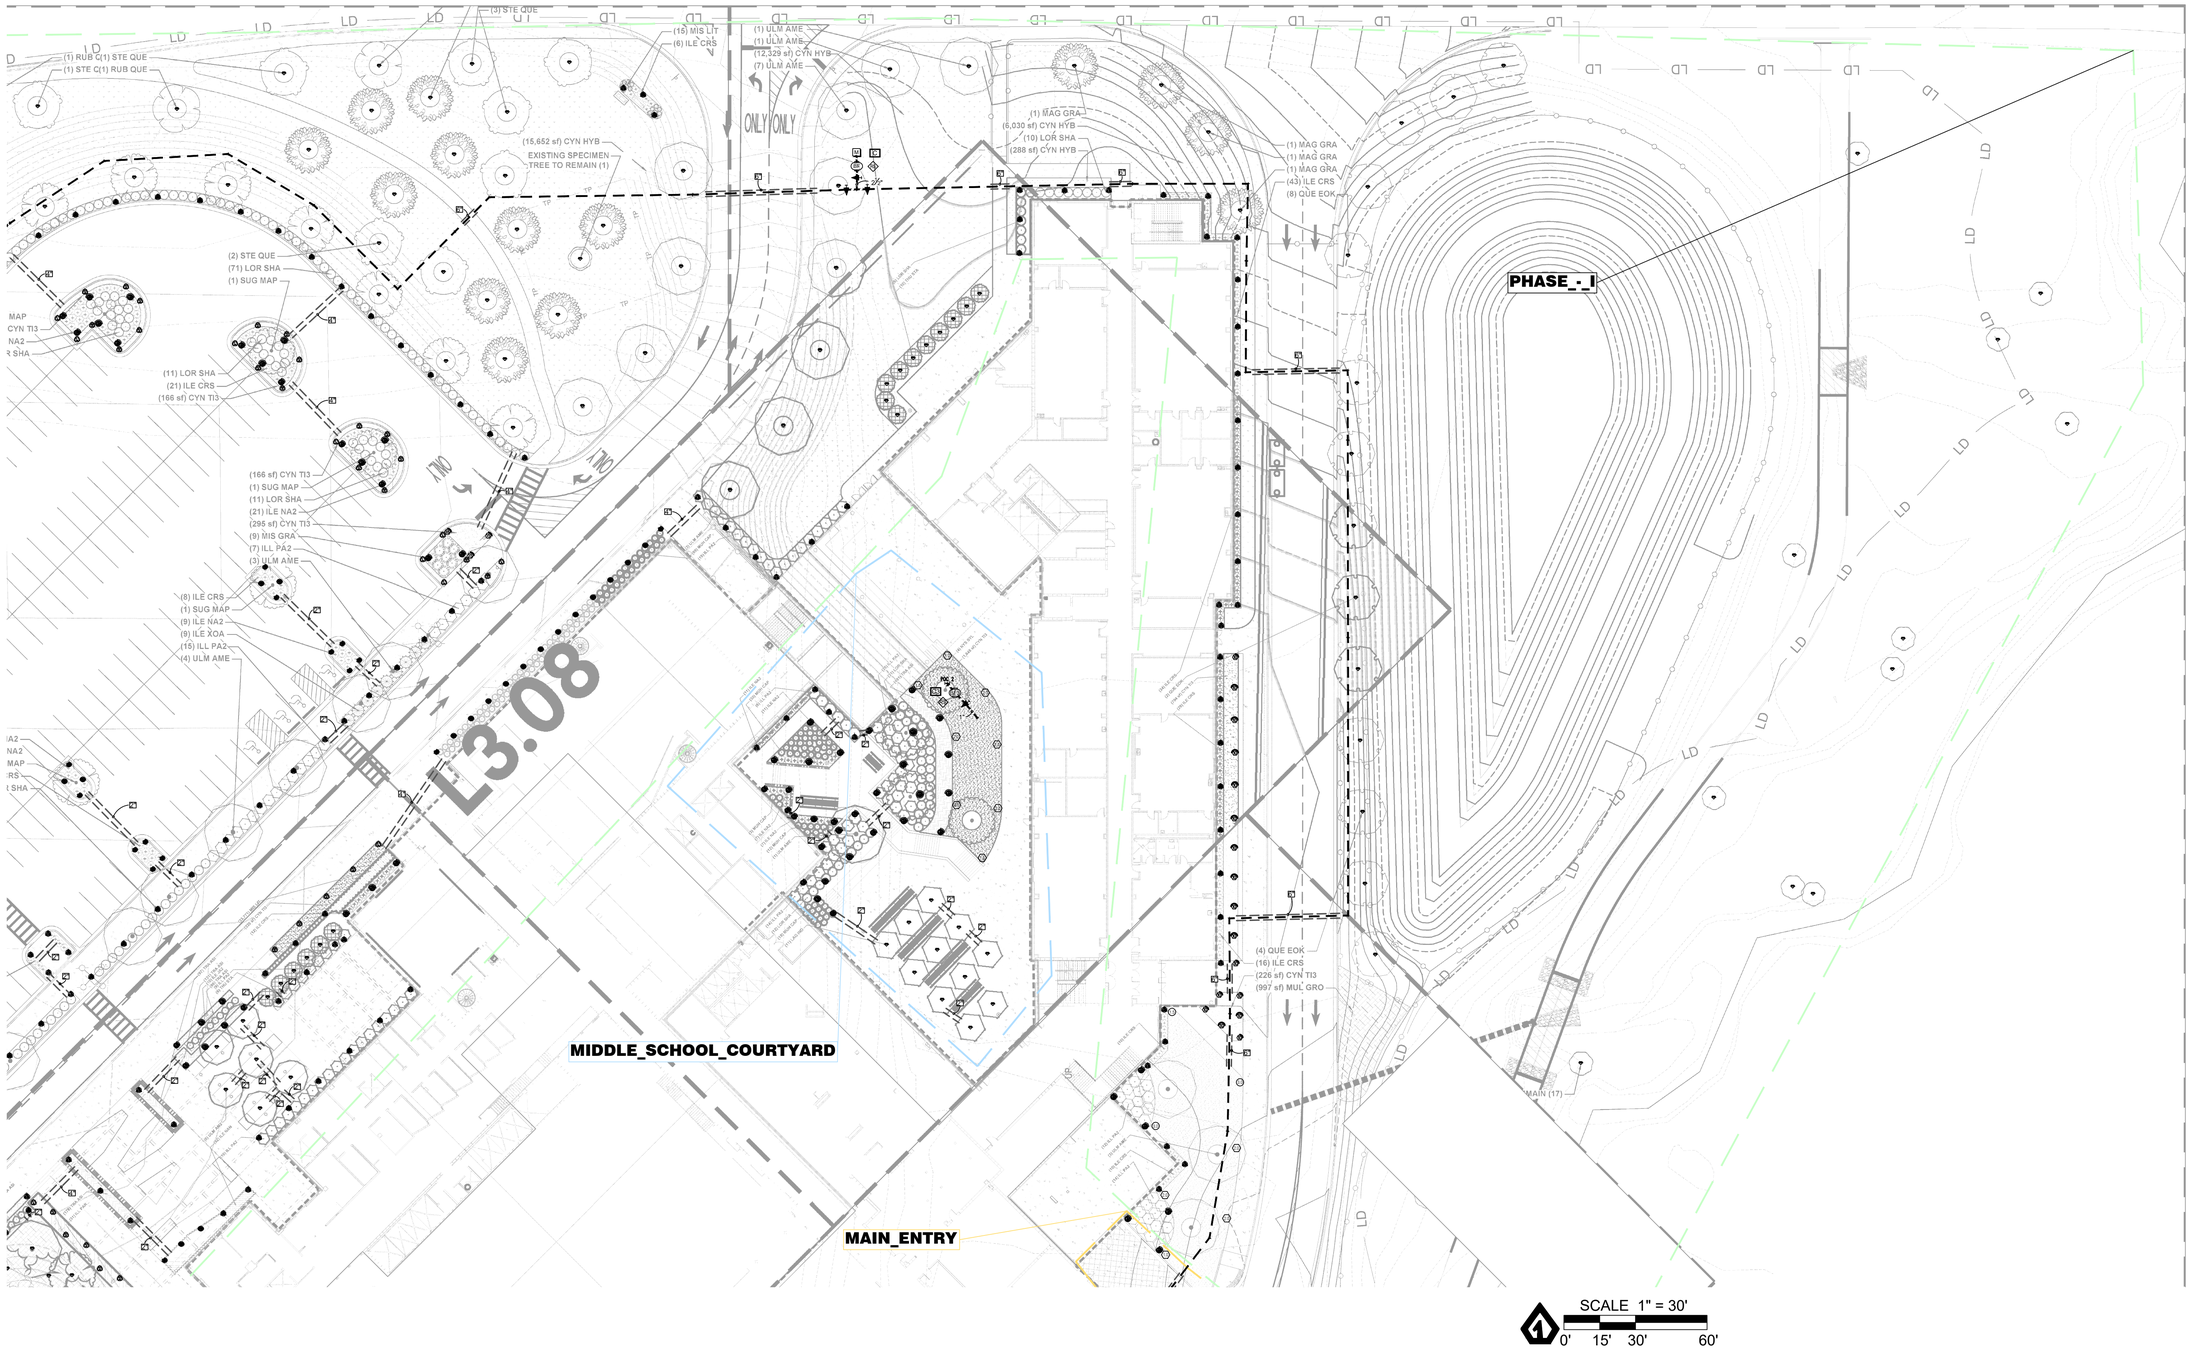

SITEONE LANDSCAPE SUPPLY, LLC ("WE", "US", "OUR") MAKES NO REPRESENTATION OR WARRANTY ABOUT THE SUITABILITY OF ANY OF THE INFORMATION, MATERIALS AND/OR SERVICES ("SERVICES") PROVIDED BY US IN CONNECTION WITH YOUR USE OF OUR PROJECT SERVICES. SERVICES ARE PROVIDED "AS-IS" WITHOUT REPRESENTATION OR WARRANTY OF ANY KIND, EXPRESS OR IMPLIED. WE DO NOT ASSUME ANY RESPONSIBILITY OR LIABILITY WHATSOEVER FOR YOUR USE OF THE SERVICES. ANY USE OF THE SERVICES IS DONE AT YOUR OWN DISCRETION AND RISK AND YOU WILL BE SOLELY RESPONSIBLE FOR ANY DAMAGE AND/OR LOSS CAUSED BY YOUR USE OF THE SERVICES. OUR SERVICES ARE PROVIDED IN ACCORDANCE WITH OUR WEBSITE TERMS AND CONDITIONS SET FORTH AT https://www.siteone.com/en/termsandconditions AND BY USING OUR SERVICES YOU CONSENT TO SUCH TERMS AND CONDITIONS.

EXHIBIT G - IRRIGATION LAYOUT

SiteOne™ Project Services

FOR MORE INFORMATION PLEASE CONTACT
1-843-873-4062 OR VISIT OUR WEBSITE AT
www.SITEONE.com

PROJECT NAME:	SEQUOYAH MIDDLE AND HIGH SCHOOL
PROJECT NUMBER:	353367
DATE:	01/02/2025 (REV)




SITEONE LANDSCAPE SUPPLY, LLC ("WE", "US", "OUR") MAKES NO REPRESENTATION OR WARRANTY ABOUT THE SUITABILITY OF ANY OF THE INFORMATION, MATERIALS AND/OR SERVICES ("SERVICES") PROVIDED BY US IN CONNECTION WITH YOUR USE OF OUR PROJECT SERVICES. SERVICES ARE PROVIDED "AS-IS" WITHOUT REPRESENTATION OR WARRANTY OF ANY KIND, EXPRESS OR IMPLIED. WE DO NOT ASSUME ANY RESPONSIBILITY OR LIABILITY WHATSOEVER FOR YOUR USE OF THE SERVICES. ANY USE OF THE SERVICES IS DONE AT YOUR OWN DISCRETION AND RISK AND YOU WILL BE SOLELY RESPONSIBLE FOR ANY DAMAGE AND/OR LOSS CAUSED BY YOUR USE OF THE SERVICES. OUR SERVICES ARE PROVIDED IN ACCORDANCE WITH OUR WEBSITE TERMS AND CONDITIONS SET FORTH AT https://www.siteone.com/en/termsandconditions AND BY USING OUR SERVICES YOU CONSENT TO SUCH TERMS AND CONDITIONS.

EXHIBIT G - IRRIGATION LAYOUT

SiteOne™ Project Services

FOR MORE INFORMATION PLEASE CONTACT
1-843-873-4062 OR VISIT OUR WEBSITE AT
www.SITEONE.com

PROJECT NAME: SEQUOYAH MIDDLE AND HIGH SCHOOL
PROJECT NUMBER: 353367
DATE: 01/02/2025 (REV)

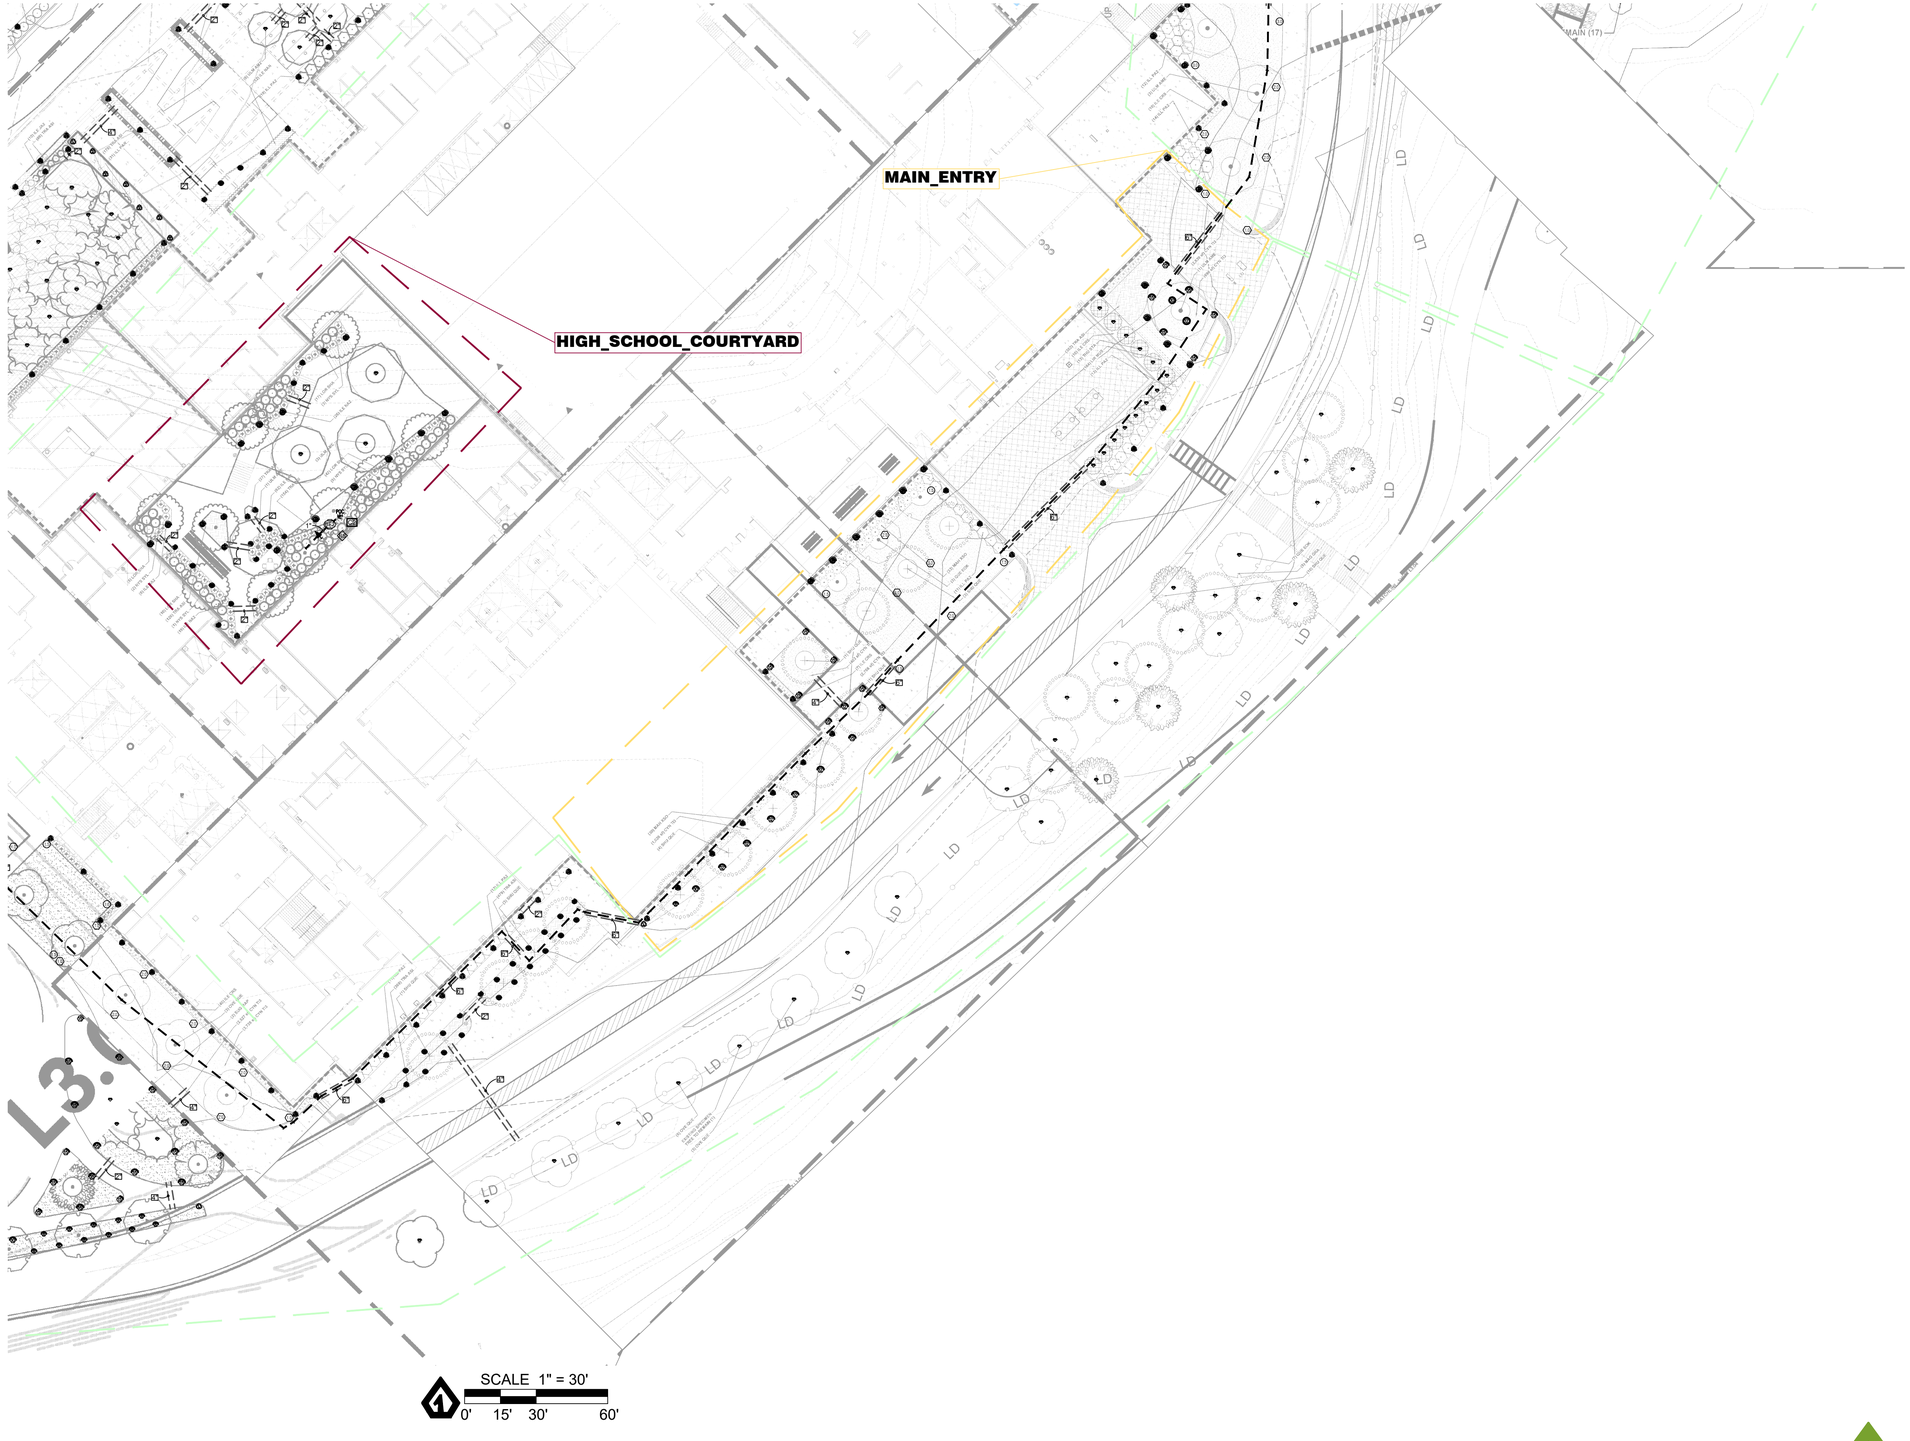

SITEONE LANDSCAPE SUPPLY, LLC ("WE", "US", "OUR") MAKES NO REPRESENTATION OR WARRANTY ABOUT THE SUITABILITY OF ANY OF THE INFORMATION, MATERIALS AND/OR SERVICES ("SERVICES") PROVIDED BY US IN CONNECTION WITH YOUR USE OF OUR PROJECT SERVICES. SERVICES ARE PROVIDED "AS-IS" WITHOUT REPRESENTATION OR WARRANTY OF ANY KIND, EXPRESS OR IMPLIED. WE DO NOT ASSUME ANY RESPONSIBILITY OR LIABILITY WHATSOEVER FOR YOUR USE OF THE SERVICES. ANY USE OF THE SERVICES IS DONE AT YOUR OWN DISCRETION AND RISK AND YOU WILL BE SOLELY RESPONSIBLE FOR ANY DAMAGE AND/OR LOSS CAUSED BY YOUR USE OF THE SERVICES. OUR SERVICES ARE PROVIDED IN ACCORDANCE WITH OUR WEBSITE TERMS AND CONDITIONS SET FORTH AT https://www.siteone.com/en/termsandconditions AND BY USING OUR SERVICES YOU CONSENT TO SUCH TERMS AND CONDITIONS.

EXHIBIT G - IRRIGATION LAYOUT

SiteOne™ Project Services

FOR MORE INFORMATION PLEASE CONTACT
1-843-873-4062 OR VISIT OUR WEBSITE AT
www.SITEONE.com

PROJECT NAME: SEQUOYAH MIDDLE AND HIGH SCHOOL
PROJECT NUMBER: 353367
DATE: 01/02/2025 (REV)

IRRIGATION SCHEDULE-PHASE - I

SYMBOL	MANUFACTURER/MODEL	QTY
EST LCS RCS CST SST	RAIN BIRD 1804 SPRAY HEAD 15 STRIP SERIES	167
Q T H F	RAIN BIRD 1804 SPRAY HEAD 8 SERIES MPR	208
Q T H F	RAIN BIRD 1804 SPRAY HEAD 10 SERIES MPR	27
Q T H TQ F	RAIN BIRD 1804 SPRAY HEAD 12 SERIES MPR	21
Q T H TQ F	RAIN BIRD 1804 SPRAY HEAD 15 SERIES MPR	56
EST LCS RCS CST SST	RAIN BIRD 1812 SPRAY HEAD 15 STRIP SERIES	260
Q T H F	RAIN BIRD 1812 SPRAY HEAD 8 SERIES MPR	125
Q T H F	RAIN BIRD 1812 SPRAY HEAD 10 SERIES MPR	16
Q T H TQ F	RAIN BIRD 1812 SPRAY HEAD 12 SERIES MPR	40
Q T H TQ F	RAIN BIRD 1812 SPRAY HEAD 15 SERIES MPR	46
	HUNTER MP 1000 RAINBIRD 1804 ROTATOR	2
	HUNTER MP 2000 RAINBIRD 1804 ROTATOR	8
ADJ. 360	HUNTER MP800SR RAINBIRD 1804 ROTATOR	3
1401 1402 1404	RAIN BIRD 1804-1400 FLOOD BUBBLER	311
SYMBOL	MANUFACTURER/MODEL	QTY
1.5	RAIN BIRD 5004-PC FC ROTOR 1.5	7
3.0	RAIN BIRD 5004-PC FC ROTOR 3.0	4
1.0	RAIN BIRD 5004-PC FC-LA ROTOR 1.0	16
2.0	RAIN BIRD 5004-PC FC-LA ROTOR 2.0	25
3.0	RAIN BIRD 5004-PC FC-LA ROTOR 3.0	1
SYMBOL	MANUFACTURER/MODEL	QTY
	GATE VALVE (MAINLINE SIZE)	4
BF	ZURN 975XL RPZ 2"	1
C	IRRIGATION CONTROLLER	1
RS	RAIN SENSOR	1
M	WATER METER 2"	1
	IRRIGATION MAINLINE: PVC CLASS 200 SDR 21 2 1/2"	5,731 L.F.
	PIPE SLEEVE: PVC CLASS 200 SDR 21 2"	572.3 L.F.
	PIPE SLEEVE: PVC CLASS 200 SDR 21 4"	462.9 L.F.
	PIPE SLEEVE: PVC CLASS 200 SDR 21 6"	759.4 L.F.

FLOW TOTALS PHASE - I

Bubbler:	155.5
Shrub Spray:	390.7
Turf Rotary:	4.8
Turf Rotor:	92.6
Turf Spray:	394.2
Total:	1,038 GPM
FLOW AVAILABLE	50 GPM @ 70 PSI

IRRIGATION SCHEDULE MAIN ENTRY

SYMBOL	MANUFACTURER/MODEL	QTY
EST LCS RCS CST SST	RAIN BIRD 1804 SPRAY HEAD 15 STRIP SERIES	1
Q T H F	RAIN BIRD 1804 SPRAY HEAD 8 SERIES MPR	1
Q T H F	RAIN BIRD 1804 SPRAY HEAD 10 SERIES MPR	2
Q T H TQ F	RAIN BIRD 1804 SPRAY HEAD 12 SERIES MPR	7
Q T H TQ F	RAIN BIRD 1804 SPRAY HEAD 15 SERIES MPR	14
EST LCS RCS CST SST	RAIN BIRD 1812 SPRAY HEAD 15 STRIP SERIES	15
Q T H F	RAIN BIRD 1812 SPRAY HEAD 10 SERIES MPR	1
Q T H TQ F	RAIN BIRD 1812 SPRAY HEAD 12 SERIES MPR	9
Q T H TQ F	RAIN BIRD 1812 SPRAY HEAD 15 SERIES MPR	4
1401 1402 1404	RAIN BIRD 1804-1400 FLOOD BUBBLER	13
SYMBOL	MANUFACTURER/MODEL	QTY
1.5	RAIN BIRD 5004-PC FC ROTOR 1.5	4
1.0	RAIN BIRD 5004-PC FC-LA ROTOR 1.0	2
2.0	RAIN BIRD 5004-PC FC-LA ROTOR 2.0	2
3.0	RAIN BIRD 5004-PC FC-LA ROTOR 3.0	2
SYMBOL	MANUFACTURER/MODEL	QTY
	IRRIGATION MAINLINE: PVC CLASS 200 SDR 21 2 1/2"	426.8 L.F.
	PIPE SLEEVE: PVC CLASS 200 SDR 21 4"	16.1 L.F.
	PIPE SLEEVE: PVC CLASS 200 SDR 21 6"	93.8 L.F.

FLOW TOTALS MAIN ENTRY

Bubbler:	6.5
Shrub Spray:	28.8
Turf Rotor:	18.3
Turf Spray:	30.5
Total:	84.1 GPM
FLOW AVAILABLE	50 GPM @ 70 PSI

IRRIGATION SCHEDULE_HIGH SCHOOL COURTYARD

SYMBOL	MANUFACTURER/MODEL	QTY
EST LCS RCS CST SST	RAIN BIRD 1812 SPRAY HEAD 15 STRIP SERIES	4
Q T H F	RAIN BIRD 1812 SPRAY HEAD 8 SERIES MPR	15
Q T H F	RAIN BIRD 1812 SPRAY HEAD 10 SERIES MPR	8
Q T H TQ F	RAIN BIRD 1812 SPRAY HEAD 12 SERIES MPR	4
Q T H TQ F	RAIN BIRD 1812 SPRAY HEAD 15 SERIES MPR	3
1401 1402 1404	RAIN BIRD 1804-1400 FLOOD BUBBLER	3
SYMBOL	MANUFACTURER/MODEL	QTY
	GATE VALVE (MAINLINE SIZE)	1
BF2	ZURN 975XL RPZ 3/4"	1
C2	IRRIGATION CONTROLLER	1
RS	RAIN SENSOR	1
POC 1"	POINT OF CONNECTION	1
	IRRIGATION MAINLINE: PVC CLASS 200 SDR 21 1"	19.8 L.F.
	PIPE SLEEVE: PVC CLASS 200 SDR 21 2"	42.9 L.F.

FLOW TOTALS HIGH SCHOOL COURTYARD

Bubbler:	1.5
Shrub Spray:	21.0
Total:	22.5 GPM
FLOW AVAILABLE	12 GPM @ 70 PSI

IRRIGATION SCHEDULE MIDDLE SCHOOL COURTYARD

SYMBOL	MANUFACTURER/MODEL	QTY
EST LCS RCS CST SST	RAIN BIRD 1812 SPRAY HEAD 15 STRIP SERIES	5
Q T H F	RAIN BIRD 1812 SPRAY HEAD 10 SERIES MPR	9
Q T H TQ F	RAIN BIRD 1812 SPRAY HEAD 12 SERIES MPR	6
Q T H TQ F	RAIN BIRD 1812 SPRAY HEAD 15 SERIES MPR	16
1401 1402 1404	RAIN BIRD 1804-1400 FLOOD BUBBLER	11
SYMBOL	MANUFACTURER/MODEL	QTY
1.0	RAIN BIRD 5004-PC FC-LA ROTOR 1.0	3
2.0	RAIN BIRD 5004-PC FC-LA ROTOR 2.0	5
SYMBOL	MANUFACTURER/MODEL	QTY
	GATE VALVE (MAINLINE SIZE)	1
BF3	ZURN 975XL RPZ 3/4"	1
C3	IRRIGATION CONTROLLER	1
RS	RAIN SENSOR	1
POC 2 1"	POINT OF CONNECTION	1
	IRRIGATION MAINLINE: PVC CLASS 200 SDR 21 1"	19.2 L.F.
	PIPE SLEEVE: PVC CLASS 200 SDR 21 2"	68.8 L.F.

FLOW TOTALS MIDDLE SCHOOL COURTYARD

Bubbler:	5.5
Shrub Spray:	41.5
Turf Rotor:	13.1
Total:	60.1 GPM
FLOW AVAILABLE	12 GPM @ 70 PSI

ONLY SOD & PLANT MATERIAL HAVE BEEN COVERED.

SITEONE LANDSCAPE SUPPLY, LLC ("WE", "US", "OUR") MAKES NO REPRESENTATION OR WARRANTY ABOUT THE SUITABILITY OF ANY OF THE INFORMATION, MATERIALS AND/OR SERVICES ("SERVICES") PROVIDED BY US IN CONNECTION WITH YOUR USE OF OUR PROJECT SERVICES. SERVICES ARE PROVIDED "AS-IS" WITHOUT REPRESENTATION OR WARRANTY OF ANY KIND, EXPRESS OR IMPLIED. WE DO NOT ASSUME ANY RESPONSIBILITY OR LIABILITY WHATSOEVER FOR YOUR USE OF THE SERVICES. ANY USE OF THE SERVICES IS DONE AT YOUR OWN DISCRETION AND RISK AND YOU WILL BE SOLELY RESPONSIBLE FOR ANY DAMAGE AND/OR LOSS CAUSED BY YOUR USE OF THE SERVICES. OUR SERVICES ARE PROVIDED IN ACCORDANCE WITH OUR WEBSITE TERMS AND CONDITIONS SET FORTH AT https://www.siteone.com/en/termsandconditions AND BY USING OUR SERVICES YOU CONSENT TO SUCH TERMS AND CONDITIONS.

EXHIBIT G - IRRIGATION LAYOUT

NOT FOR CONSTRUCTION

THIS DRAWING IS A COVERAGE PLAN FOR ESTIMATING PURPOSES ONLY. THIS IS NOT A DESIGN AND IS NOT TO BE USED FOR INSTALLATION. THIS IS SUBJECT TO CHANGE UPON FINAL LANDSCAPE AND SITE DESIGN.

SiteOne™ Project Services

FOR MORE INFORMATION PLEASE CONTACT
1-843-873-4062 OR VISIT OUR WEBSITE AT
www.SITEONE.com

PROJECT NAME: SEQUOYAH MIDDLE AND HIGH SCHOOL
PROJECT NUMBER: 353367
DATE: 01/02/2025 (REV)

Gilbane

www.gilbaneco.com