
ENOTA

CENTENNIAL

6 classroom

12 classrooms

15 upstairs
15 downstairs

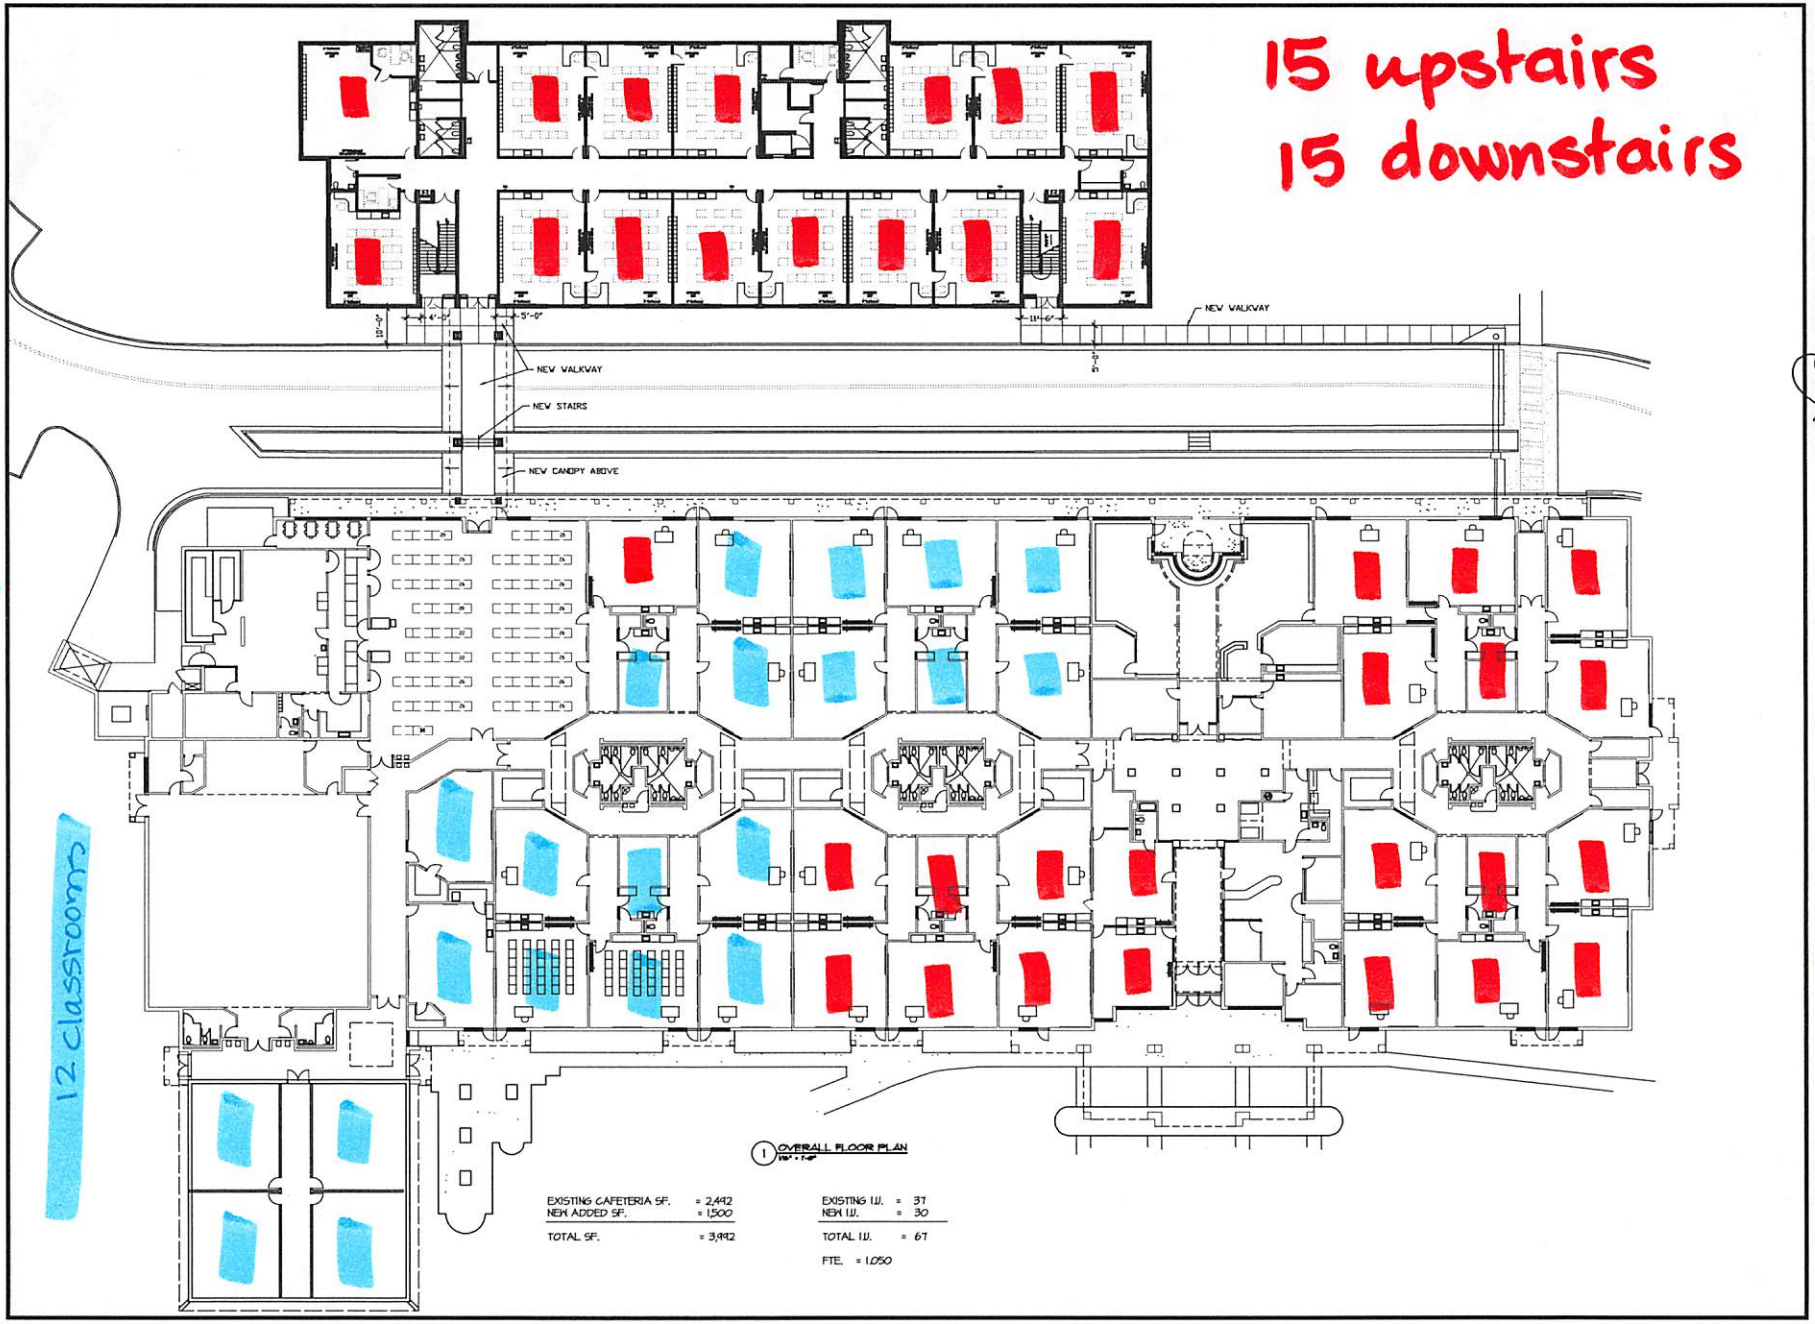

EXISTING CAFETERIA SF.	= 2,442	EXISTING I.U.	= 37
NEW ADDED SF.	= 1,500	NEW I.U.	= 30
TOTAL SF.	= 3,942	TOTAL I.U.	= 67
		FTE.	= 1,050

HLH
H. LLOYD HILL ARCHITECTS & ASSOCIATES, INC.
736 GREEN STREET
GAINESVILLE, GA 30501
(770) 534-8404

A.I.A.

(CLASS ROOM ADDITIONS)
CENTENNIAL ARTS ACADEMY
852 CENTURY PLACE
GAINESVILLE, GA.
GAINESVILLE CITY SCHOOL SYSTEM

NO.	MARK	DATE	DESCRIPTION

PROJ. NO: G1512
FILE NAME: DWG
DRAWN BY: –
SHEET TITLE: OVERALL FLOOR PLAN
SHEET NUMBER: A100