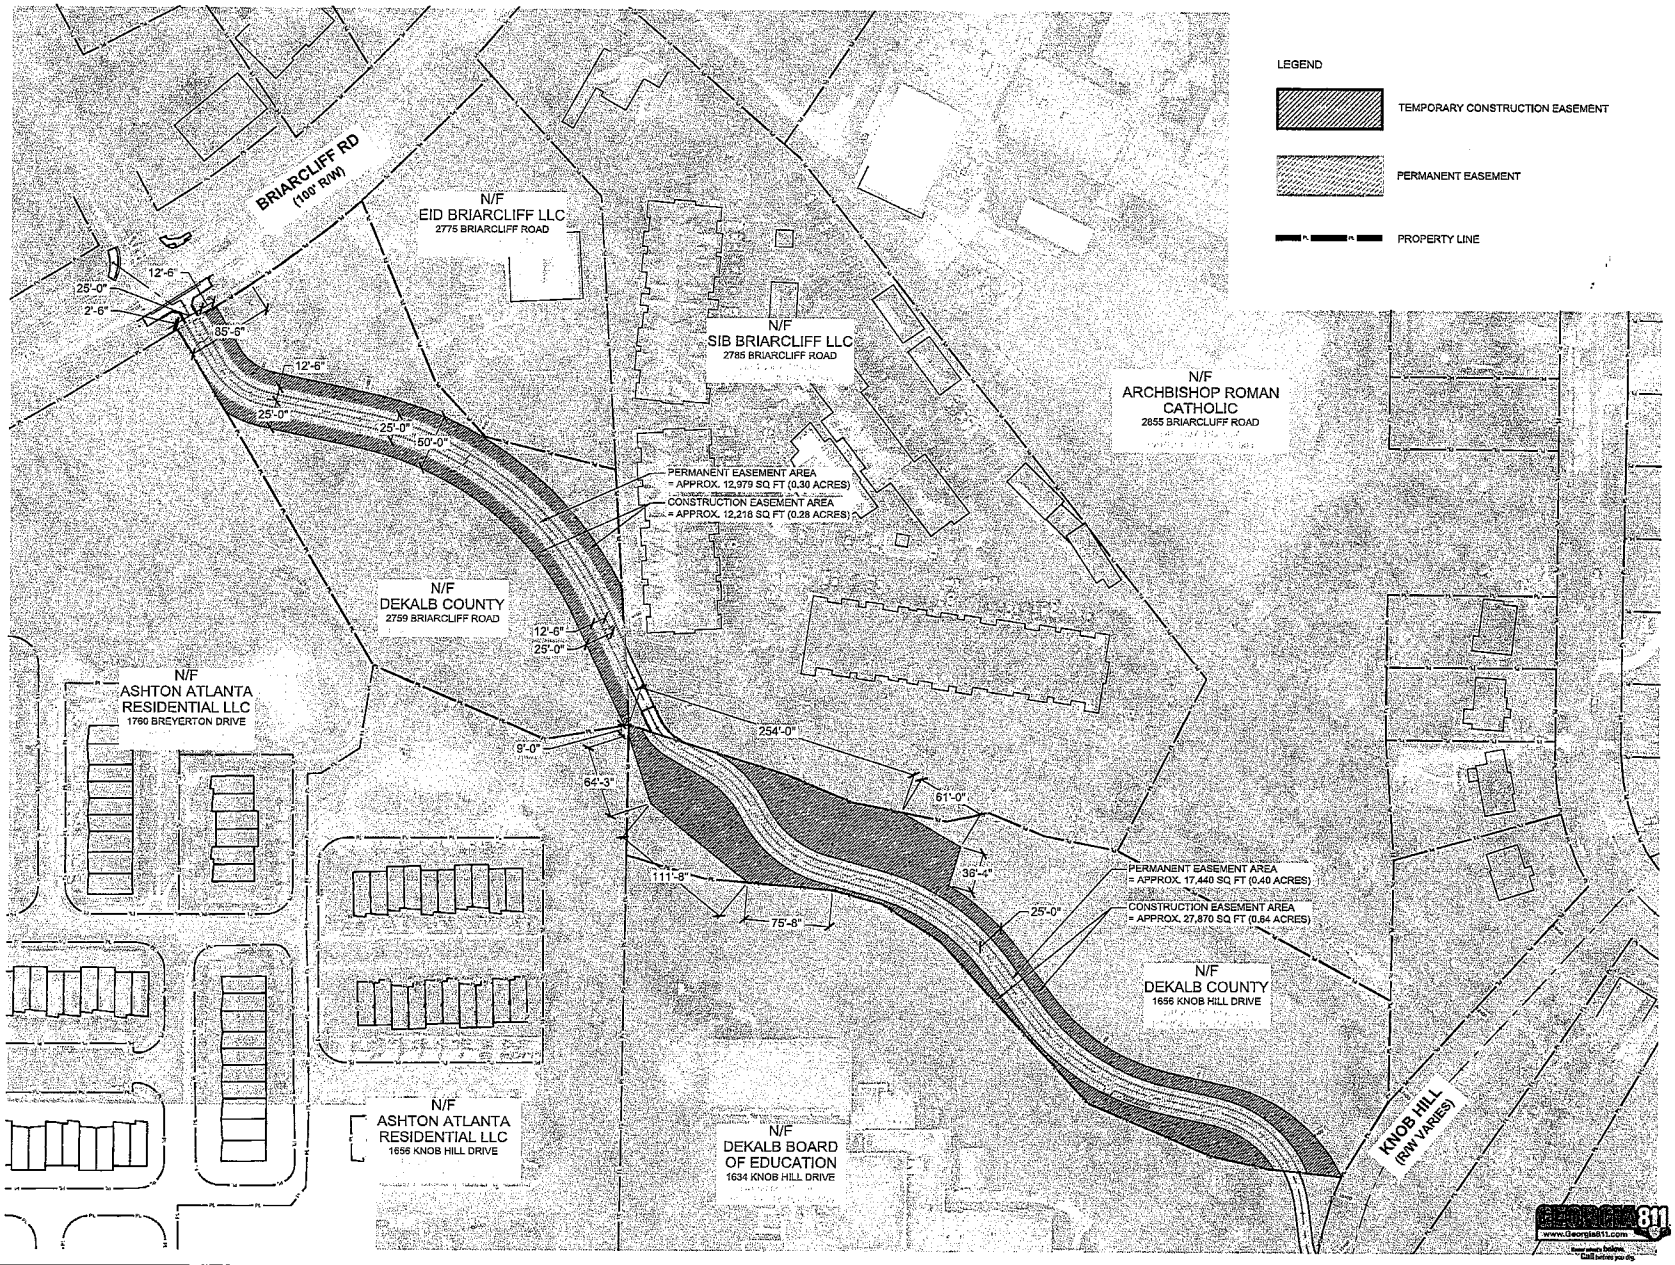

KAIZENCOLLABORATIVE
2180 MAIN STREET | TUCKER, GEORGIA 30084 | 404.239.2521
CHARLES M. ABBOTT JR, P.E.
DESIGN ENGINEER LEVEL II CERTIFICATION
GSWCC # 0000041685 EXPIRES: 04/28/2025
CHUCK.ABBOTT@KAIZENCOLLABORATIVE.COM
O: 404-239-2521

PATH FOUNDATION.org
PO BOX 14327, ATLANTA, GA 30324
24 HOUR CONTACT - PETE PELLEGRINI
E: PETEVP@PATHFOUNDATION.ORG
O: 404-875-7284 x 2 C: 404-277-5382

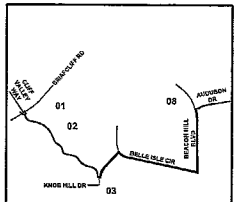

KEY MAP

	DATE	DESCRIPTION
	10/14/2022	60% DESIGN REVIEW
	4/21/2023	100% ISSUE FOR PERMIT

PROJECT #	2022-246
PROJECT MANAGER	CMA

SOUTH PEACHTREE CREEK BRIARCLIFF HEIGHTS CONNECTOR

50 0 25 50 100
(IN FEET)
1 Inch = 50 Feet

EASEMENT GRAPHIC

SCALE	1" = 50'-0"
DATE	OCTOBER 30, 2023
SHEET #	EG-03

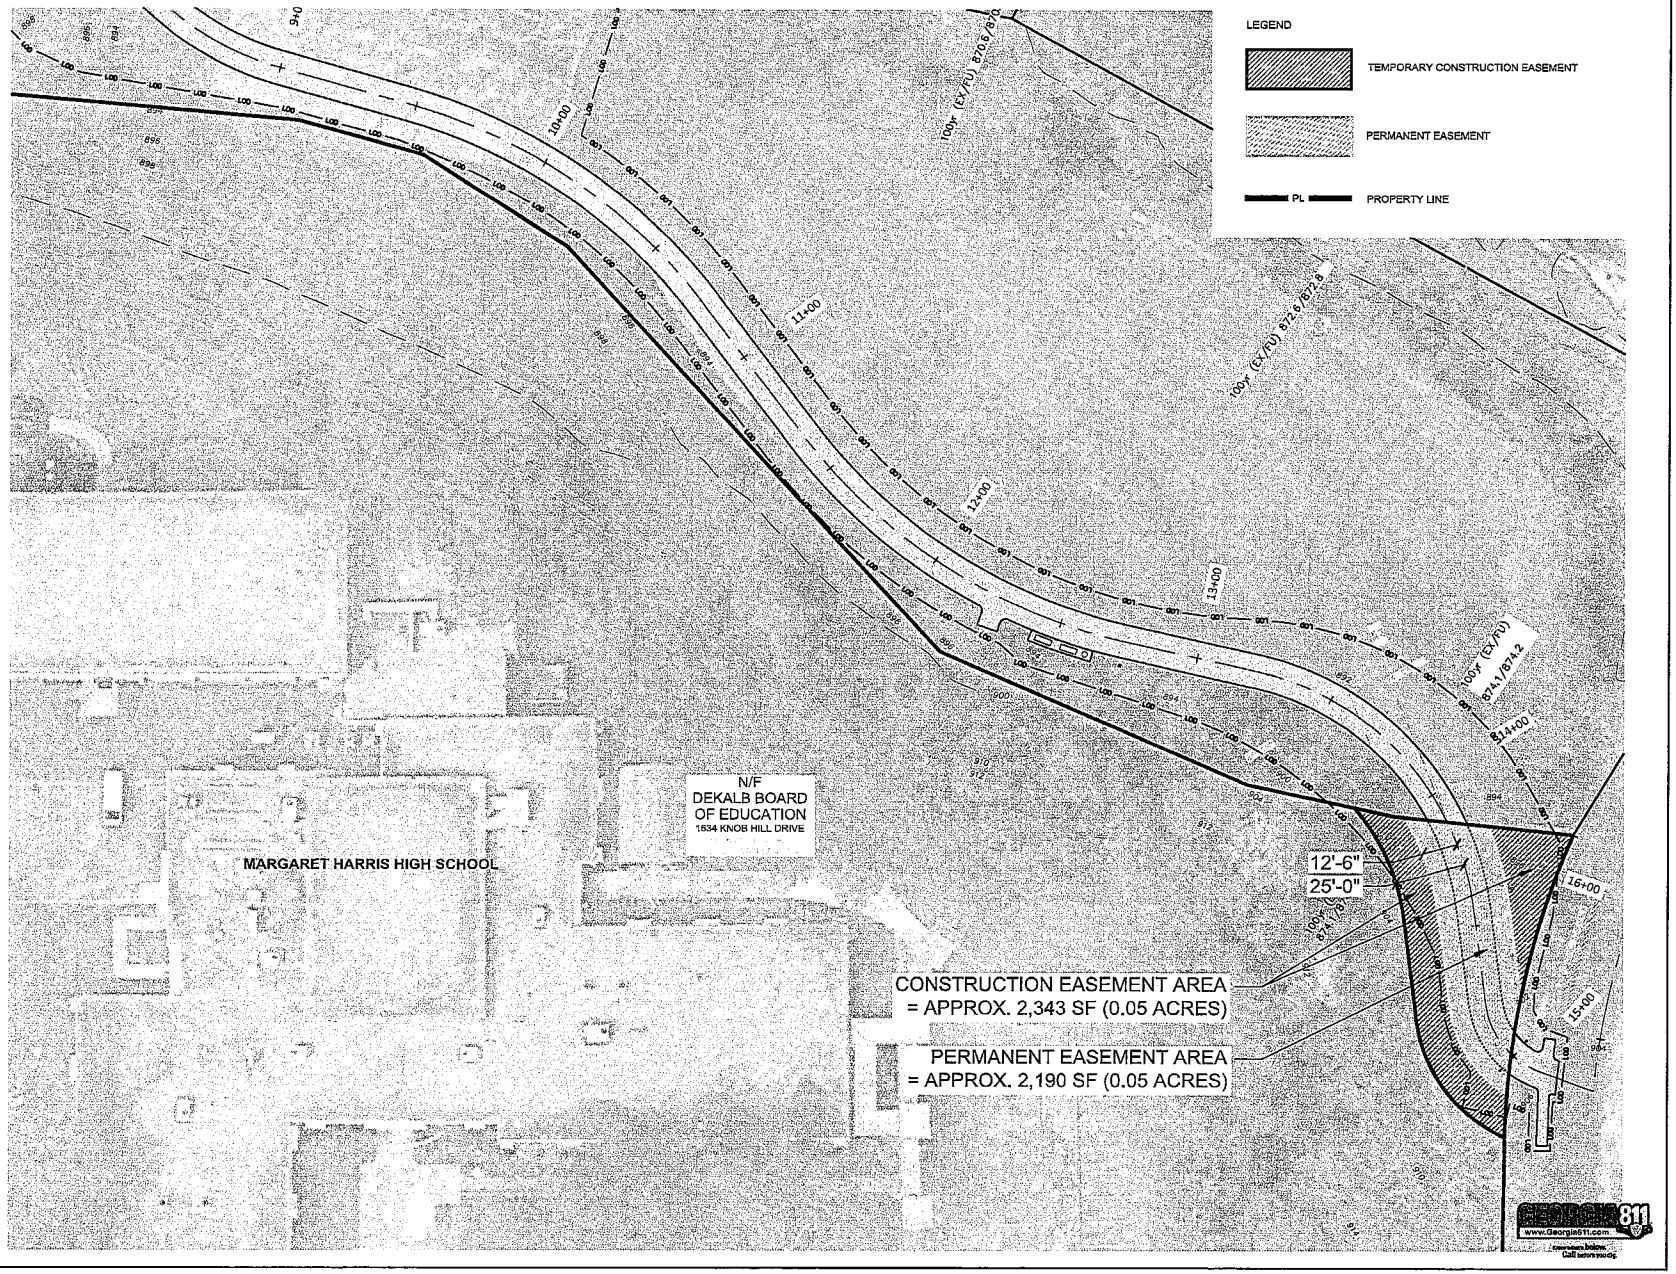

KAIZENCOLLABORATIVE
2390 MAIN STREET | TUCKER, GEORGIA 30084 | 404.259.2521
CHARLES M. ABBOTT JR, P.E.
DESIGN ENGINEER LEVEL II CERTIFICATION
GSWCC # 0000004168 EXPIRES: 04/28/2025
CHUCK.ABBOTT@KAIZENCOLLABORATIVE.COM
O: 404-259-2521

PATH FOUNDATION.org
PO BOX 14327, ATLANTA, GA 30324
24 HOUR CONTACT - PETE PELLEGRINI
E: PETEVP@PATHFOUNDATION.ORG
O: 404-875-7284 x 2 C: 404-277-5392

	DATE	DESCRIPTION
	10/14/2022	60% DESIGN REVIEW
	4/21/2023	100% ISSUE FOR PERMIT

PROJECT #	2022-246
PROJECT MANAGER	CMA

SOUTH PEACHTREE CREEK BRIARCLIFF HEIGHTS CONNECTOR

[IN FEET]
1 inch = 20 feet

EASEMENT GRAPHIC

SCALE	1" = 20'-0"
DATE	APRIL 21, 2023
SHEET #	EG-01