NEXTGEN SECURITY

BIBB COUNTY SCHOOL DISTRICT

Project Name

VuWall management system with KVM for Bibb County School Districts SOC

Quote Number

54203

GA – DOAS – SPD0000172

Presented to

Sam Kitchens

2100 Barrett Park Drive, Suite 508 | Kennesaw, Georgia 30144

Phone: (678) 885-9210 | Website: nextgensecured.com

Solution Summary

This proposal will provide BCSD with an VuWall management system with KVM control in the Bibb Co School District Security Operations Center (SOC). The SOC will also be updated with a new Neoti LED displays, furniture, (2) 49’ Samsung monitors, (2) 32” Samsung monitors, (2) desk chairs, (2) hardwired keyboard/mouse kits, cable management, and UPS.

Scope of Work

NextGen Security will furnish and install the following materials per the renderings provided.

- ☒ COB LED Displays
- ☒ VuWall Hardware and Software
- ☒ Samsung Monitors
- ☒ Russbassett Furniture
- ☒ Office Chairs
- ☒ Keyboards and Mouses
- ☒ UPS

Bibb County School district will be responsible for the following.

- ☒ Provide all electrical work
- ☒ Extend the backboard for monitors
- ☒ Repair any patches, paint
- ☒ Optional – Replace carpet, Paint, Ceiling Tiles, etc….

Exclusions and Assumptions

Proposal

- This proposal does not include permits or fees for the installation of the systems.

Site Safety

- The location of all proposed equipment is assumed to be installed outside of any Hazardous Areas. It will be the responsibility of customer to advise prior to installing if any area hazards exist.
- Asbestos testing, removal & drilling is not included in this proposal.

Coordination

- NXG will coordinate an estimated project schedule with the client prior to the start of the project. Any subsequent scheduling changes, additions, or deletions must be mutually agreed upon prior to the change. Any changes may result in additional charges.

Expected Work Hours

- Normal Business 8:00 am to 5:00 pm excluding local and national holidays. • If there is a need for work to be done after school hours, no additional charge will be accrued as long as both parties agree on schedule.

Engineering

- Any re-engineering of the original scope of work that can compromise the functionality of the system.

Electrical

- The proposal does not include the provision or installation of 110v A/C power.
- This proposal does not include grounding and bonding systems.
- This proposal does not include trenching, excavations, core drilling, backfilling, roof penetrations, or dewatering.
- The proposal doesn't include extension of the mounting backboard for monitors.

Network Communications

- Customer to supply all data communication network connections that shall be dedicated exclusively for the bi-direct transfer of data between host/server and workstations at designated panel locations.
- The Customer must provide network bandwidth sufficient to carry data streams required by the system.

Software & Computer Equipment

- Customer to provide an Administrator login and password
- This proposal does not include client workstations (NXG will use existing licenses 8 Exacq and 1 Kantech
- This proposal does not include IT rack

Field Equipment

- Painting and patching by others

Testing and Commissioning

- VuWall will provide a certified technician for testing and commissioning
- NXG will provide follow-up support

UHD2 Series

FLIP CHIP COB LED TECHNOLOGY
ENERGY EFFICIENT, NEXT GEN CAPABILITIES
UHD-2 RESOLUTION DISPLAYS (8K AND BEYOND)



neoti
(260) 494-1499
NEOTI.COM

910 W. LANCASTER ST., BLUFFTON, IN 46714
SALES@NEOTI.COM | SERVICE@NEOTI.COM

The UHD2 Series features state-of-the-art Flip Chip COB (Chip-on-Board) LED technology, delivering unmatched durability and performance in ultra-high-definition resolutions.

Durability & Reliability

Built with rugged Flip Chip COB technology, the UHD2 Series delivers reliable, long-lasting performance, resisting impact, dust, and moisture—ideal for demanding, high-traffic environments.

Versatile Pixel Pitch

The UHD2 Series offers a versatile range of pixel pitches from an ultra-fine 0.78mm to 1.8mm.

Brightness & Contrast

With brightness levels reaching up to 2000 nits and contrast ratios as high as 20,000:1, the UHD2 Series guarantees stunning visuals in any environment, even under low-light conditions.

3 Distinct Performance Tiers

Premium Line:

- Powered by the latest XM IC driver, it features:
- Significantly reduced heat and power consumption—up to 50% less than Economy options.
- Highest refresh rates (up to 7680 Hz) for seamless visual performance.
- Unparalleled gray scale (16-bit) and contrast ratio (20,000:1) for vivid visuals even in challenging environments.

Standard Line:

Equipped with common cathode IC drivers, balancing energy efficiency with competitive performance.

Economy Line:

A reliable entry-level option with common anode drivers.

The Ideal Solution for:


- Broadcast Studios
- Interactive Exhibits/Museums
- Retail Spaces
- Corporate Environments

UHD2 SERIES
SPECIFICATIONS

DISPLAY PROPERTIES	**Pixel Pitch**	**0.78mm**	**0.93mm**	**1.25mm**	**1.56mm**	**1.8mm**
	Resolution (H/V)	768x432 px	640x360 px	480x270 px	384x216 px	320x360 px
	Brightness Premium Standard Economy	≤ 2000 nits N/A N/A	≤ 2000 nits 600 nits 600 nits	≤ 2000 nits 600 nits 600 nits	N/A 600 nits -	N/A N/A 600 nits
	Refresh Rate Premium Standard Economy	≤ 7680 Hz N/A N/A	≤ 7680 Hz ≤ 3840 Hz ≤ 1920 Hz	≤ 7680 Hz ≤ 3840 Hz ≤ 1920 Hz	N/A ≤ 3840 Hz -	N/A N/A ≤ 1920 Hz
	Scan Rate Premium Standard Economy	1/36 N/A N/A	1/36 1/54 1/54	1/27 1/60 1/60	N/A 1/48 -	N/A N/A 1/60
	Gray / Contrast Premium Standard Economy	16 bit / 20,000 : 1 N/A N/A	16 bit / 20,000 : 1 > 13 bit / 15,000 : 1 > 13 bit / 15,000 : 1	16 bit / 20,000 : 1 > 13 bit / 15,000 : 1 > 13 bit / 15,000 : 1	N/A > 13 bit / 15,000 : 1 -	N/A N/A > 13 bit / 15,000 : 1
	Viewing Angle (H/V)	≤ 160° / 160°				
ENGINEERING	**Pixel Type**	Flip Chip COB				
	Drive Type Premium Standard Economy	XM, Common Cathode ICN, Common Cathode ICN, Common Anode				
	Panel Weight	10.14 lbs				
	Panel Dimensions (W x H x D)	600 x 337.5 x 35mm 23.6 x 13.3 x 1.38in				
	Installation & Service	Front				
	Operating Voltage	AC 100 ~ 240V (50 ~ 60Hz)				
	Power/Panel Max/Avg Premium Standard Economy	72.9 / 24.3 W N/A N/A	33.4 / 11.1 W 56.7 / 19.2 W 77.0 / 25.7 W	32.4 / 10.1 W 54.7 / 18.2 W 66.8 / 22.3 W	N/A 54.7 / 18.2 W -	N/A N/A 65.8 / 22.3 W
	BTU/hr/Panel Max Premium Standard Economy	249 N/A N/A	114 194 263	111 187 228	N/A 187 -	N/A N/A 225
	Certifications	FCC, ETL, CE				

Specifications are accurate at time of printing. Actual specifications may vary due to customizations or updates. Specifications should be confirmed upon ordering

(260) 494-1499
NEOTI.COM
910 W. LANCASTER ST., BLUFFTON, IN 46714
SALES@NEOTI.COM | SERVICE@NEOTI.COM

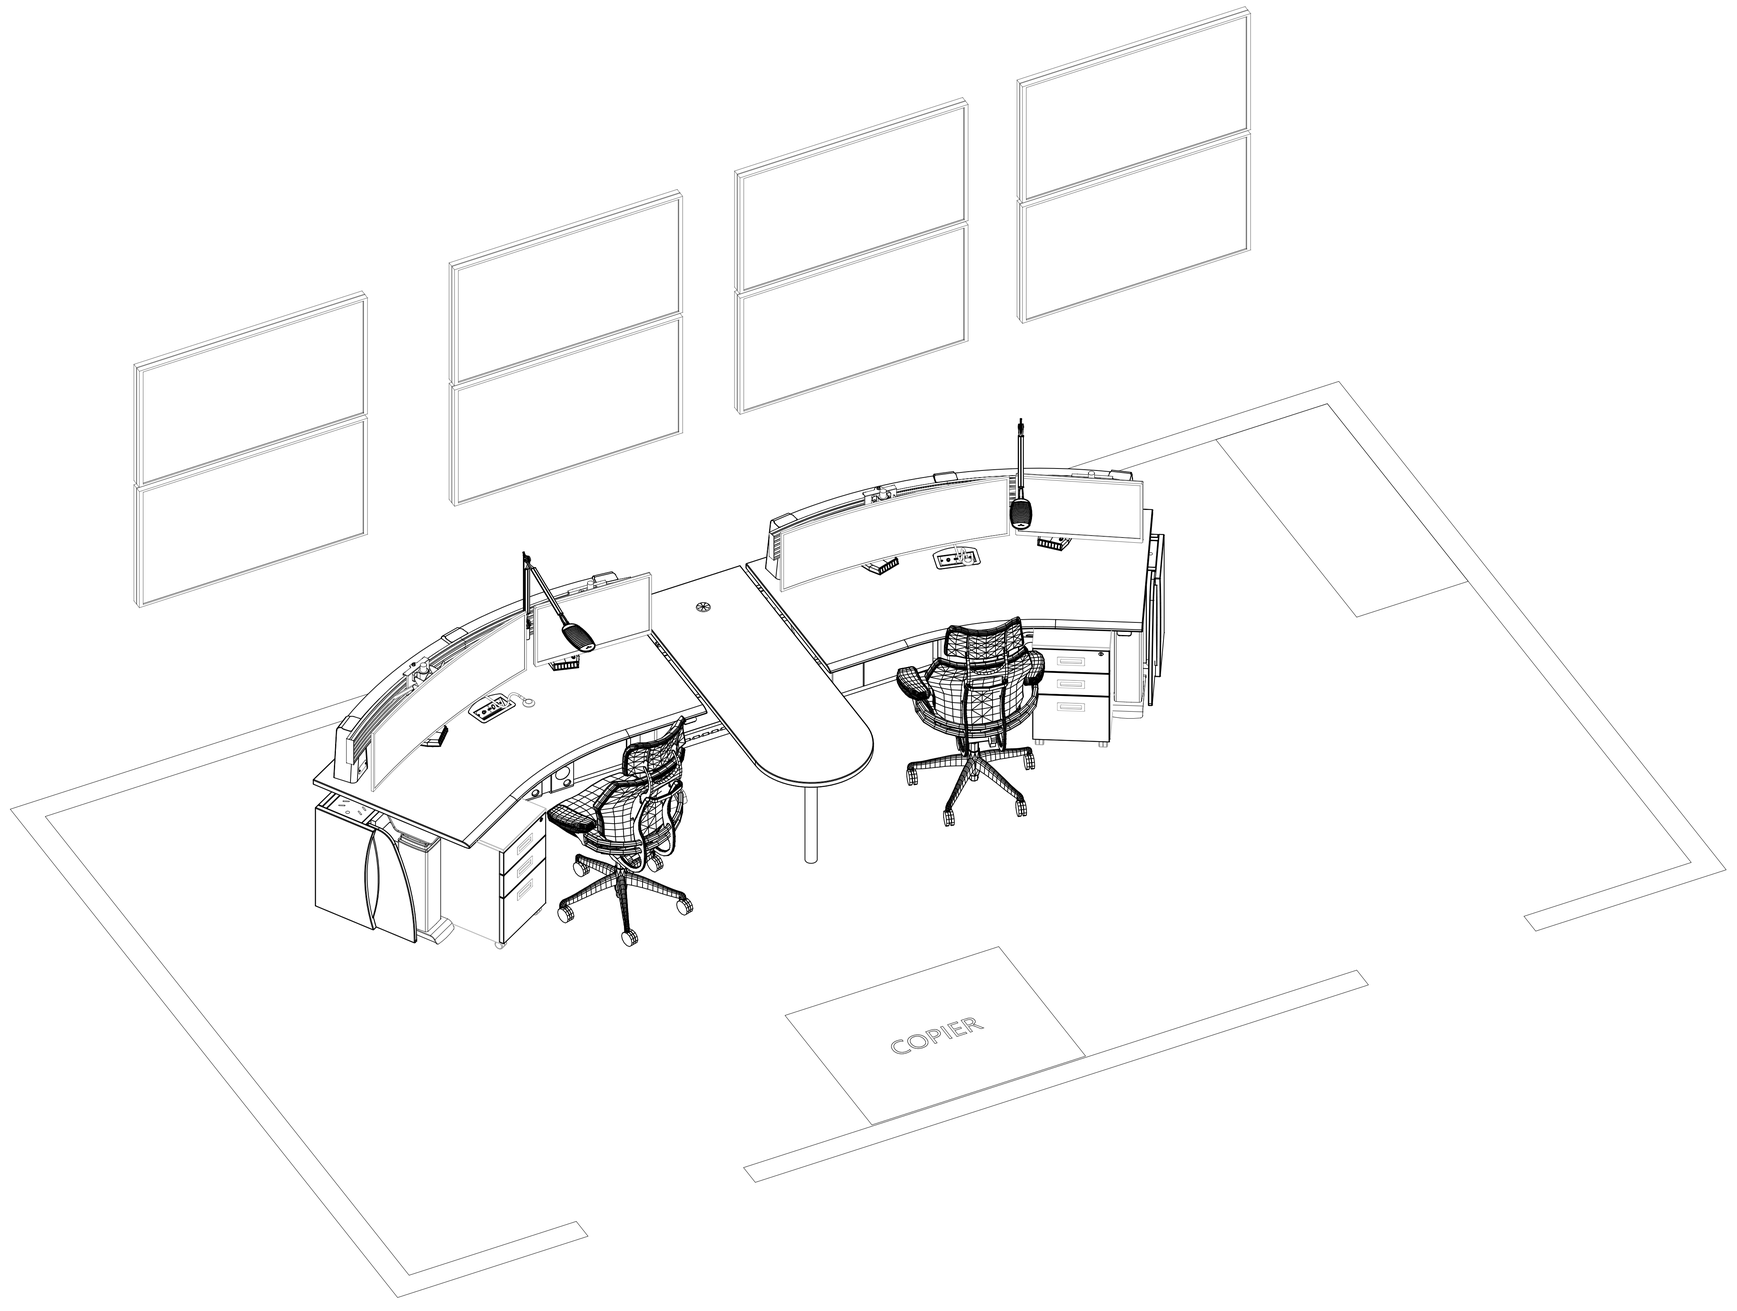

russbassett
8189 Byron Rd, Whittier, CA 90606 (800) 350-2445

CUSTOMER

CUSTOMER:
NEXTGEN SECURITY SYSTEMS
PROJECT ADDRESS:
2100 BARRETT PARK DRIVE
KENNESAW, GA 30144

PROJECT

PROJECT NAME:
BIBB COUNTY SOC

PROJECT INITIATION DATE:
03/06/2026

CONSOLE TYPE: VISTA

NUMBER OF POSITIONS: 2

SCALE:
NTS

SALES EXECUTIVE
MARCI LOWRY

DESIGNER
TRISH CASELLA

SHEET INDEX

NO.	SHEET NAME
1	3D VIEW 1
2	3D VIEW 2
3	PLAN VIEW
4	
5	
6	
7	
8	
9	
10	
11	
12	
13	
14	
15	


REVISIONS

REV	DATE	DESCRIPTION	BY
A	03/06/26	2D & 3D PRELIMINARY DRAWING	TC

SHEET DESCRIPTION
3D VIEW 1

RUSS BASSETT CORPORATION HEREBY EXPRESSLY RESERVES ITS COMMON LAW COPYRIGHT AND OTHER PROPERTY RIGHTS IN THESE PLANS. THESE PLANS ARE NOT TO BE COPIED, REPRODUCED OR CHANGED IN ANY FORM OR MANNER WHATSOEVER, NOR ARE THEY TO BE ASSIGNED TO ANY THIRD PARTY WITHOUT FIRST OBTAINING THE EXPRESS WRITTEN PERMISSION AND CONSENT OF RUSS BASSETT CORPORATION.

DRAWING #	OPTION	REV.	SHEET
PN-11093-01	1	A	1/3

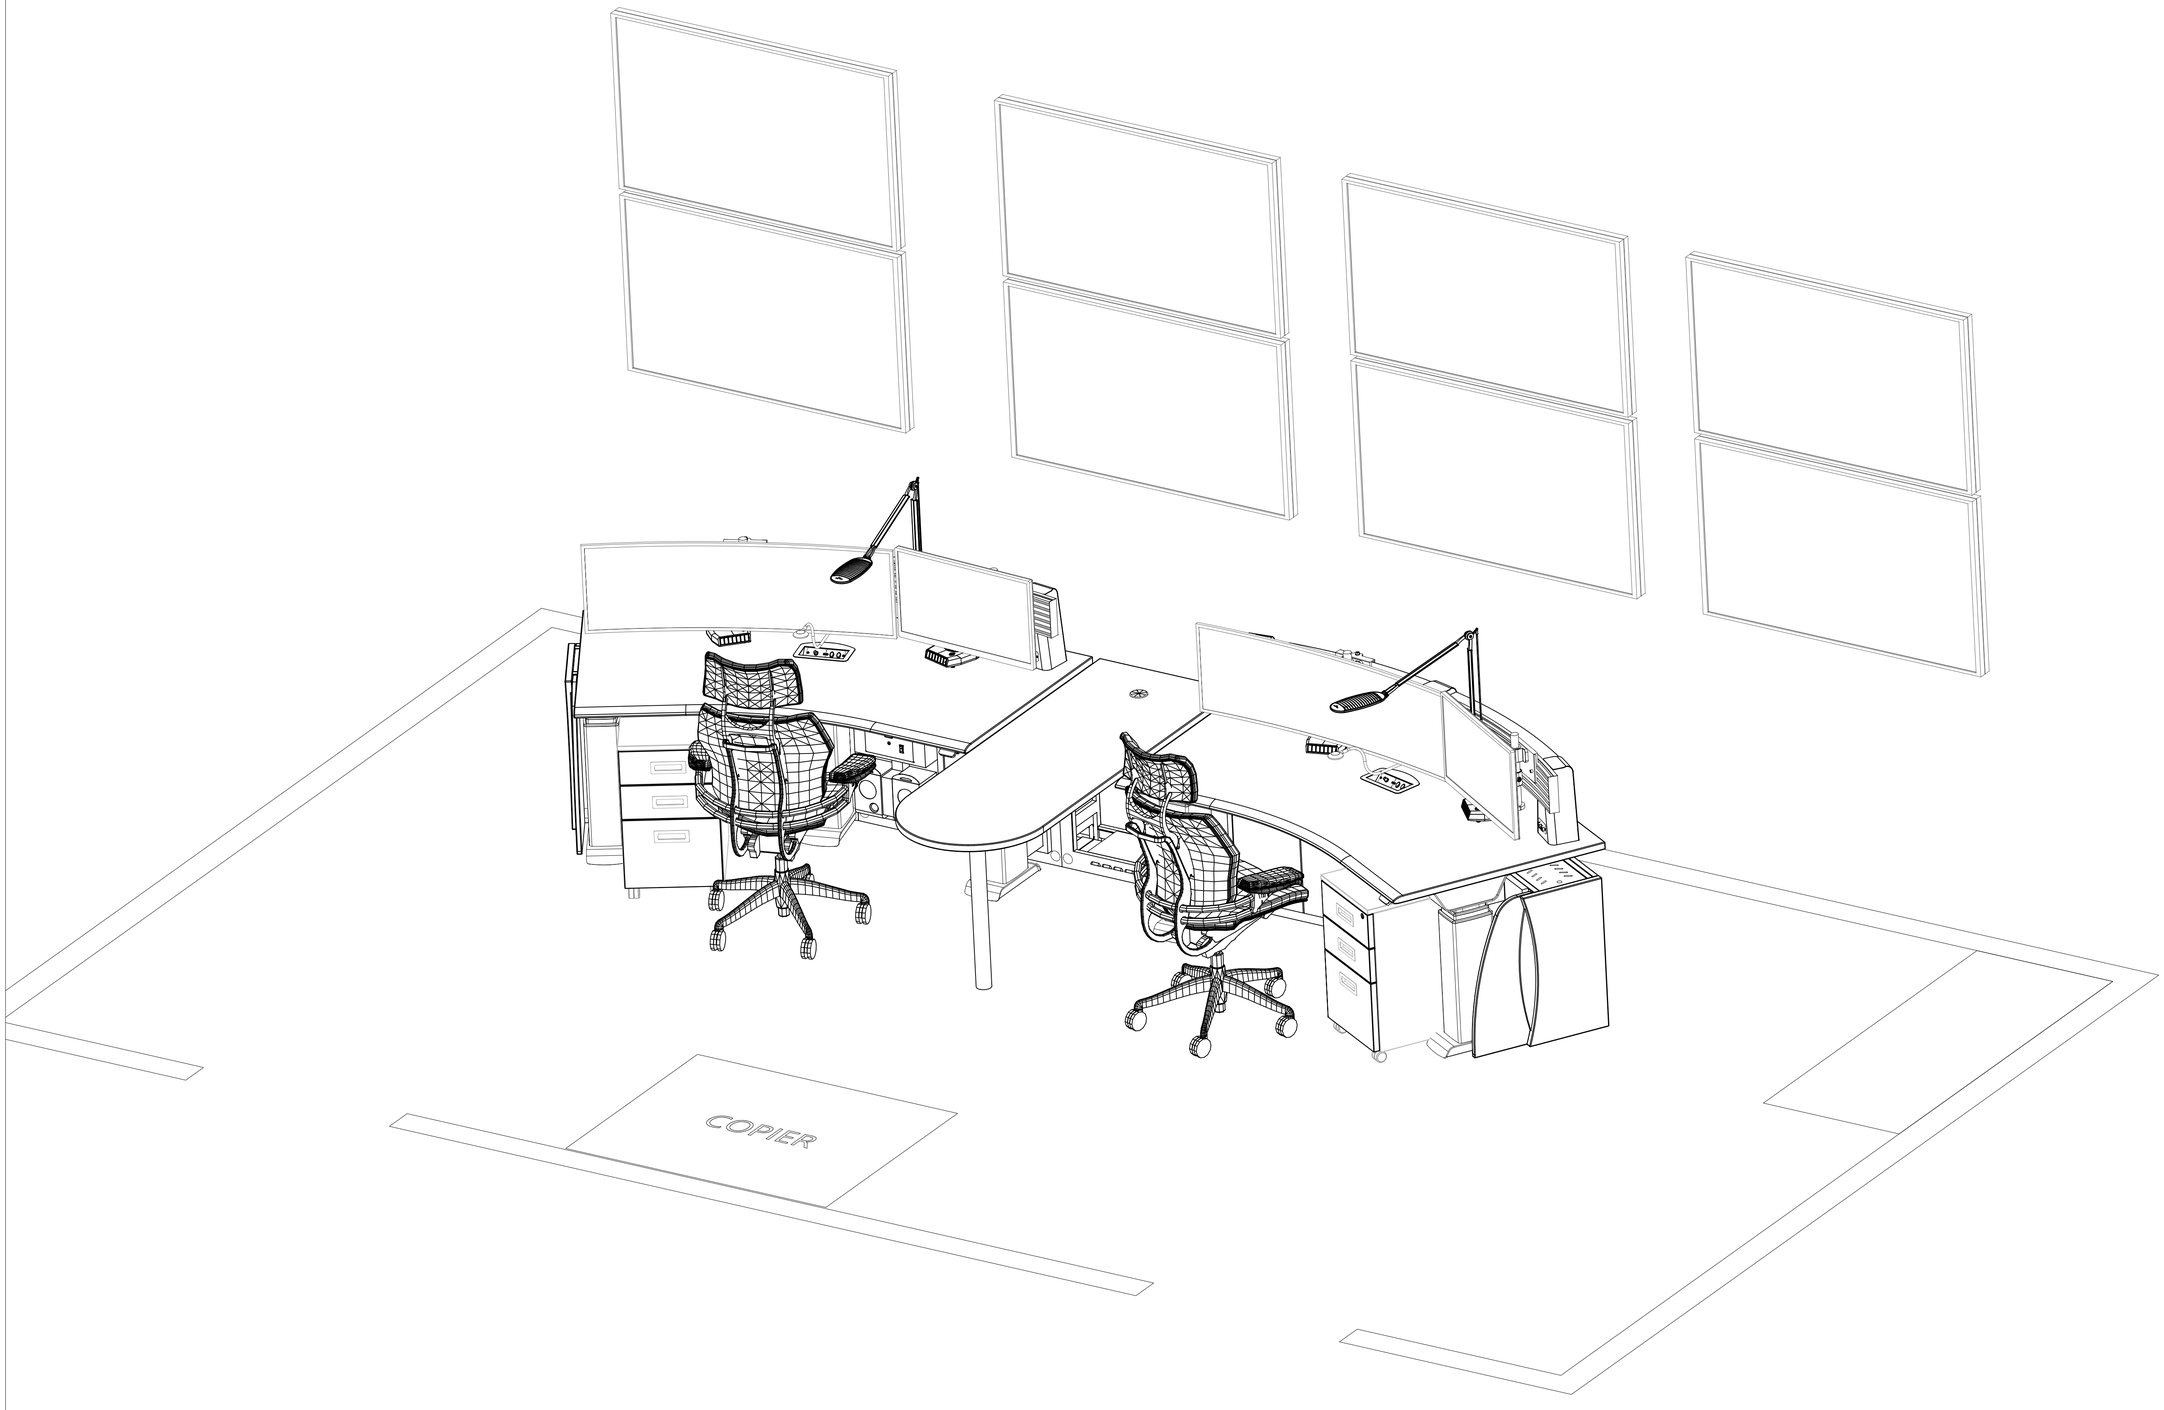

russbassett
8189 Byron Rd, Whittier, CA 90606 (800) 350-2445

CUSTOMER

CUSTOMER:
NEXTGEN SECURITY SYSTEMS
PROJECT ADDRESS:
2100 BARRETT PARK DRIVE
KENNESAW, GA 30144

PROJECT

PROJECT NAME:
BIBB COUNTY SOC

PROJECT INITIATION DATE:
03/06/2026

CONSOLE TYPE: VISTA

NUMBER OF POSITIONS: 2

SCALE:
NTS

SALES EXECUTIVE
MARCI LOWRY

DESIGNER
TRISH CASELLA

SHEET INDEX

NO.	SHEET NAME
1	3D VIEW 1
2	3D VIEW 2
3	PLAN VIEW
4	
5	
6	
7	
8	
9	
10	
11	
12	
13	
14	
15	


REVISIONS

REV	DATE	DESCRIPTION	BY
A	03/06/26	2D & 3D PRELIMINARY DRAWING	TC

SHEET DESCRIPTION
3D VIEW 2

RUSS BASSETT CORPORATION HEREBY EXPRESSLY RESERVES ITS COMMON LAW COPYRIGHT AND OTHER PROPERTY RIGHTS IN THESE PLANS. THESE PLANS ARE NOT TO BE COPIED, REPRODUCED OR CHANGED IN ANY FORM OR MANNER WHATSOEVER, NOR ARE THEY TO BE ASSIGNED TO ANY THIRD PARTY WITHOUT FIRST OBTAINING THE EXPRESS WRITTEN PERMISSION AND CONSENT OF RUSS BASSETT CORPORATION.

DRAWING #	OPTION	REV.	SHEET
PN-11093-01	1	A	2 / 3

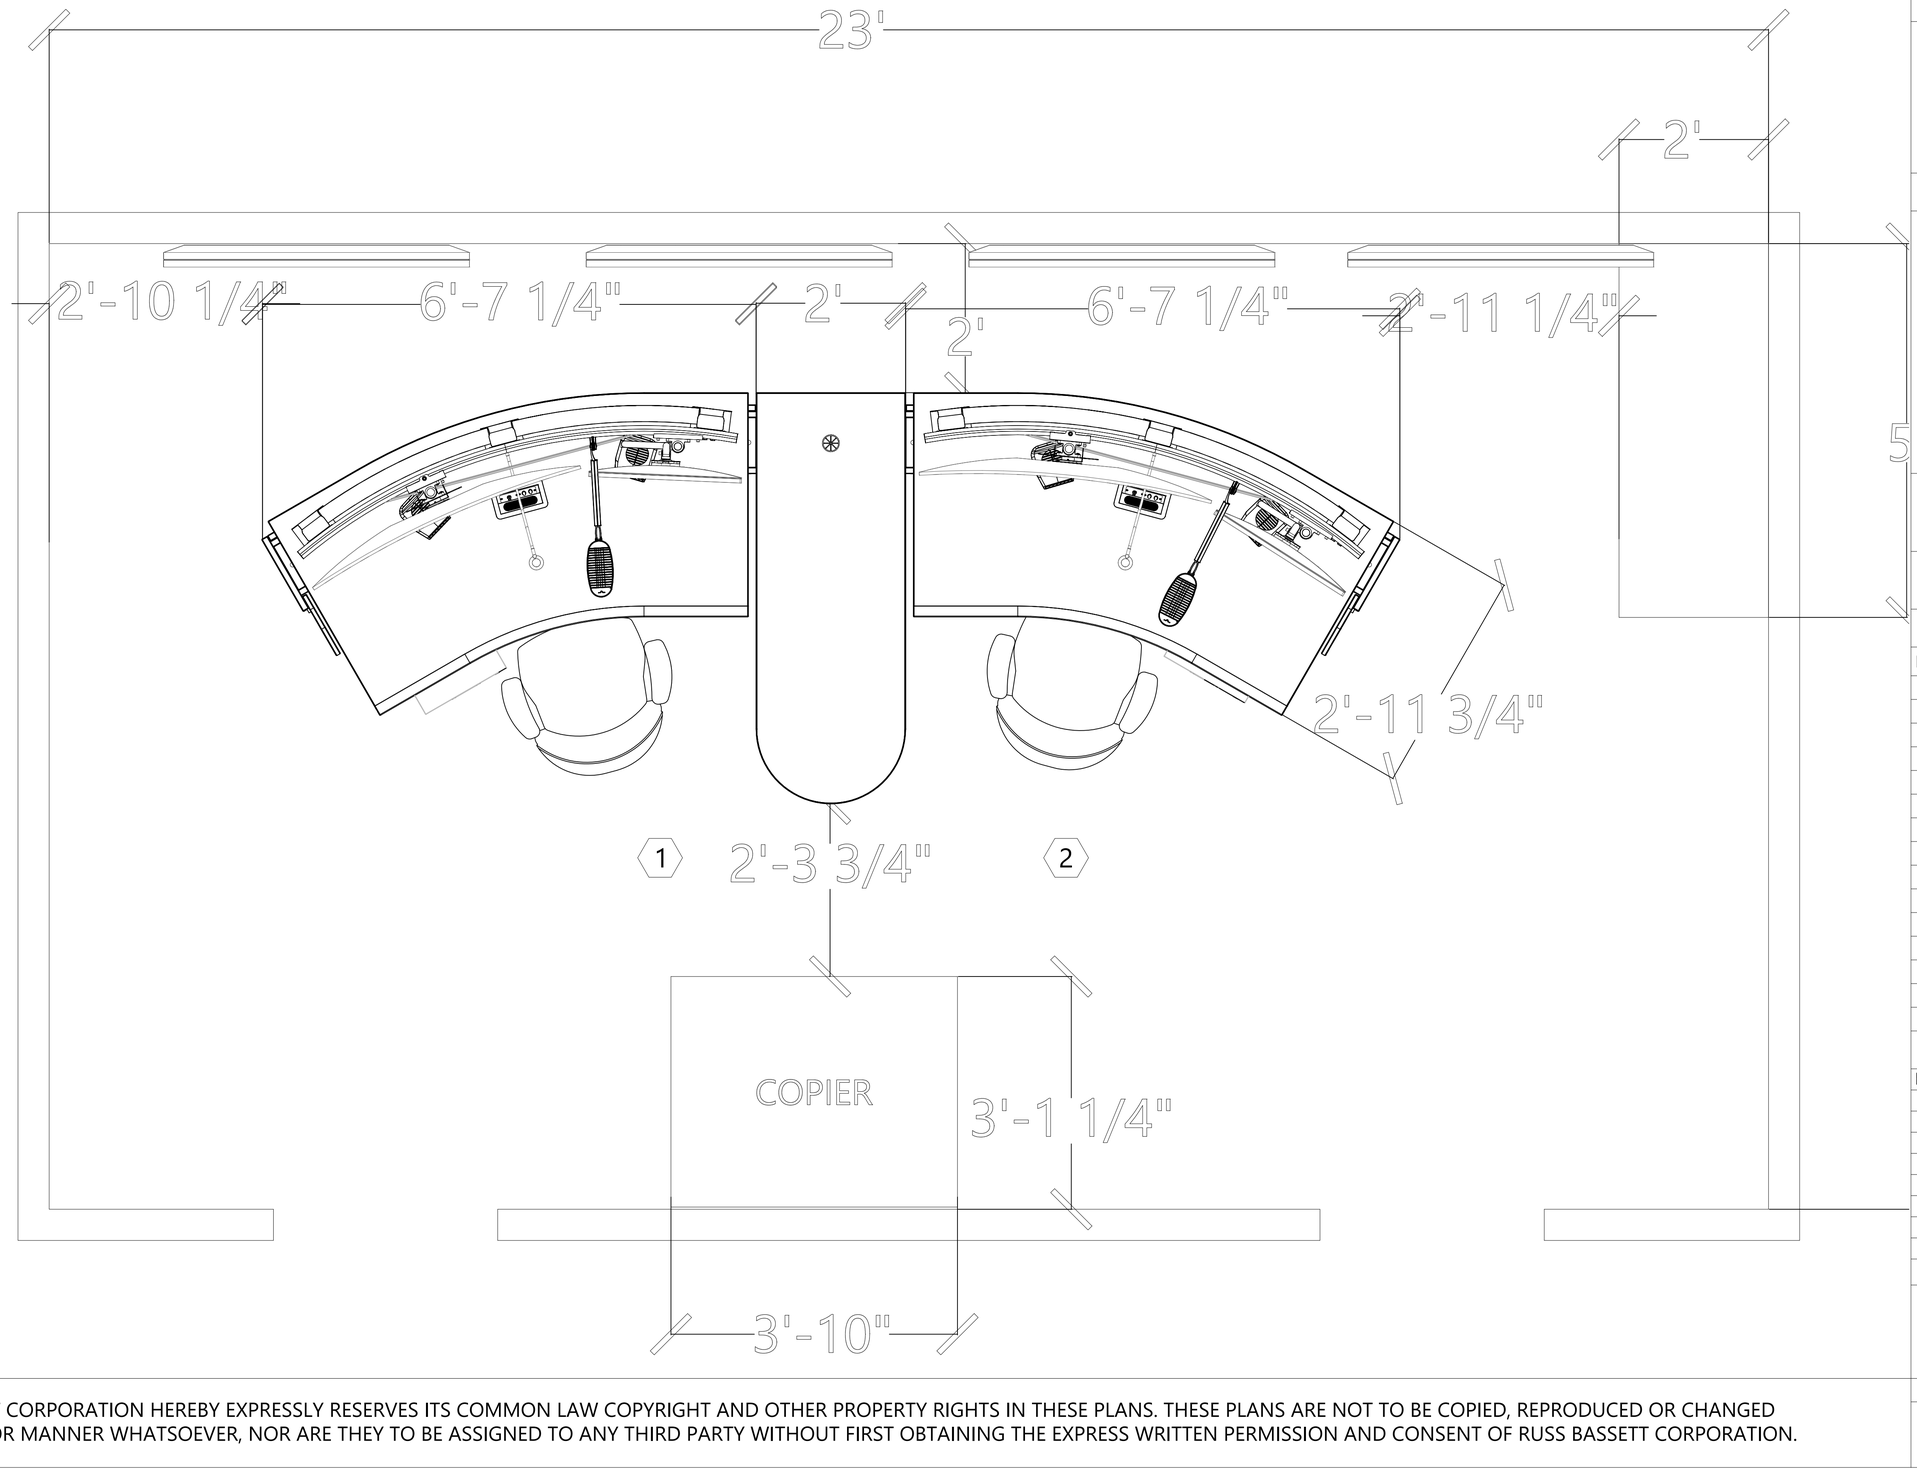

russbassett
8189 Byron Rd, Whittier, CA 90606 (800) 350-2445

CUSTOMER

CUSTOMER:
NEXTGEN SECURITY SYSTEMS
PROJECT ADDRESS:
2100 BARRETT PARK DRIVE
KENNESAW, GA 30144

PROJECT

PROJECT NAME:
BIBB COUNTY SOC

PROJECT INITIATION DATE:
03/06/2026

CONSOLE TYPE: VISTA

NUMBER OF POSITIONS: 2

SCALE:
1" = 1' - 0"

SALES EXECUTIVE
MARCI LOWRY

DESIGNER
TRISH CASELLA

SHEET INDEX

NO.	SHEET NAME
1	3D VIEW 1
2	3D VIEW 2
3	PLAN VIEW
4	
5	
6	
7	
8	
9	
10	
11	
12	
13	
14	
15	

REVISIONS

REV	DATE	DESCRIPTION	BY
A	03/06/26	2D & 3D PRELIMINARY DRAWING	TC

SHEET DESCRIPTION
PLAN VIEW

RUSS BASSETT CORPORATION HEREBY EXPRESSLY RESERVES ITS COMMON LAW COPYRIGHT AND OTHER PROPERTY RIGHTS IN THESE PLANS. THESE PLANS ARE NOT TO BE COPIED, REPRODUCED OR CHANGED IN ANY FORM OR MANNER WHATSOEVER, NOR ARE THEY TO BE ASSIGNED TO ANY THIRD PARTY WITHOUT FIRST OBTAINING THE EXPRESS WRITTEN PERMISSION AND CONSENT OF RUSS BASSETT CORPORATION.

DRAWING #	OPTION	REV.	SHEET
PN-11093-01	1	A	3 / 3

QUOTATION

USA Tax ID: 46-0986506
Canada Tax ID: 71020 9081 RT0001
TIPS Contract 250101 Safety Equipment, Supplies & Services
TIPS Contract 250106 Tech Solutions, Products & Services

Quote: 54203
Printed: 03/25/26
Expires: 04/20/26
Account: 5043-00

Presented by:

Wil Bush
NextGen Security, LLC
2100 Barrett Park Drive
Suite 508
Kennesaw GA 30144
Ph:
Em: wil.bush@nextgensecured.com

RE: VuWall / SOC

Presented to:

Matt Usry
Bibb County School District
484 Mulberry Street
Macon GA 31201
Ph: (478)245-6025
Em: matthew.usry@bcsdk12.net

Install Ship To/Site:

Bibb County School District
484 Mulberry Street
Macon GA 31201
Ph:

Line	Item/Description	UOM	Quantity	Unit Price	Amount
1.00	MATERIAL COB LED Displays	EA	1.00	386,195.00	386,195.00
2.00	MATERIAL VuWall	EA	1.00	163,460.00	163,460.00
3.00	MATERIAL LS49DG934SNXGO	EA	2.00	4,222.00	8,444.00
4.00	MATERIAL Russbassett	EA	1.00	144,426.00	144,426.00
5.00	CONSUMABLES Patch Cables, cables, etc	EA	1.00	769.00	769.00
6.00	MATERIAL Monitors, Mounts, Keyboards, Mouse, etc	EA	1.00	7,612.00	7,612.00
7.20	MATERIAL UPS	EA	1.00	7,463.00	7,463.00
8.00	SERVICES Installation & Professional Services	EA	1.00	56,077.00	56,077.00

Gross Amount.....: **774,446.00**
Plus Sales Tax.....: **0.00**

Total Amount Due...: **$774,446.00**

QUOTATION

USA Tax ID: 46-0986506
Canada Tax ID: 71020 9081 RT0001
TIPS Contract 250101 Safety Equipment, Supplies & Services
TIPS Contract 250106 Tech Solutions, Products & Services

Quote: 54203
Printed: 03/25/26
Expires: 04/20/26
Account: 5043-00

Presented by:

Wil Bush
NextGen Security, LLC
2100 Barrett Park Drive
Suite 508
Kennesaw GA 30144
Ph:
Em: wil.bush@nextgensecured.com

RE: VuWall / SOC

Presented to:

Matt Usry
Bibb County School District
484 Mulberry Street
Macon GA 31201
Ph: (478)245-6025
Em: matthew.usry@bcsdk12.net

Install Ship To/Site:

Bibb County School District
484 Mulberry Street
Macon GA 31201
Ph:

TERMS AND CONDITIONS

Although lead times vary across the country, NextGen clients should currently anticipate a 4-8 week timeframe from the receipt of purchase order to the commencement of on-site work.

1. NEXTGEN SECURITY agrees to provide and install all equipment and low voltage cable, unless otherwise noted, as described in accordance with manufacturer specifications. All equipment will be installed in a workmanlike manner. NEXTGEN SECURITY reserves the right to substitute equipment based upon installation constraints or delivery requirements.
2. Purchaser shall be responsible to provide 110VAC power and any required conduit, wire mold, or other raceway unless otherwise noted. Purchaser shall also be responsible for all required telephone connections, network drops, IP address assignments, and additional network software licensing, if required. Fire alarm output, if required, is the responsibility of others. The location of the output will be coordinated with NEXTGEN SECURITY project manager.
3. All equipment and labor is warranted for the period of 365 days to be free of defects in material and manufacture. No additional warranties are provided for where existing equipment is utilized.
4. All installation work shall be performed during normal business hours of 8:00 a.m. to 5:00 p.m. Monday through Friday excluding holidays. Warranty service is available from 8:30 a.m. to 4:30 p.m. Monday through Friday excluding holidays. While every reasonable effort will be made to complete the installation as requested by the Purchaser, it is understood that NEXTGEN SECURITY is not responsible for any delays in installation that are beyond its control.
5. Services required to correct conditions caused by lightning, fire, flood or other acts of Nature, or by equipment outside the scope of this agreement, misuse, abuse, or vandalism are specifically excluded from this agreement, and are billable at current rates.
6. Purchaser agrees to indemnify and hold harmless NEXTGEN SECURITY from any claims or suits by third parties arising out of any loss, sustained by a third party at or resulting from operation and/or use of the system by Purchaser, or services provided by NEXTGEN SECURITY.
7. NEXTGEN SECURITY makes no guarantee or warranty, including any implied warranty of merchantability or fitness, except where such a warranty is specified in this agreement, that the system or services supplied will avert or prevent occurrence, or the consequences therefrom, which the system has been designed to detect, avert or prevent. If NEXTGEN SECURITY should be found liable for loss or damage due to failure of service or equipment in any respect, its liability shall be limited to the value of the equipment or $ 250.00 whichever is lower. Under no circumstances shall NEXTGEN SECURITY be responsible to Purchaser for loss or theft of Purchaser property, equipment, intellectual property, personal information, or any damages or loss flowing therefrom. Purchaser understands that in all cases NEXTGEN SECURITY is not responsible for the preservation of any Purchaser owned network, computer programs or data. Purchaser understands and agrees maintaining adequate back-up of all programs and data is not the responsibility of NEXTGEN SECURITY.
8. All pricing is exclusive of permits, fees, and governmental charges, unless otherwise noted.
9. An invoice will be generated for ordered materials and freight within one week of project approval. Monthly progress billings based on labor percent complete to follow until project completion. A late charge of one and one half percent (1 1/2%) per month will accrue beyond (30) thirty days.
10. Off-site central station monitoring (if applicable) requires the execution of a monitoring agreement prior to off-site services and commencements.
11. Equipment-Only sales less than $5,000 require credit card payment in advance of shipment. Orders in excess of $5,000 require written purchase order or 50% deposit in advance of shipment.
12. Prices quoted herein are subject to change at any time prior to receipt of a signed quote, contract, or purchase order.
13. Customer acknowledges and agrees that neither NextGen security, weapon detection providers, nor their products can eliminate, prevent, or mitigate, in whole or in part, the threats or events that these products aim to detect. Neither NextGen security, weapon detection providers, or their indemnitees shall be held liable for any failure to detect such threats (whether due to product failure, human error, customer's operating or sensitivity settings, environment, or external forces outside of provider or integrator's control) or prevent such events. Neither NextGen security, weapon detection providers, nor their indemnitees shall be held responsible for non-productive time or product down time for any reason, or for acts by third parties that cause harm or damage. Customer shall be solely responsible for the acts or omissions of its personnel, contractors, and agents, including those responsible for operating the products and for the security of customer's premises, personnel, and visitors.
14. All amounts quoted herein are in USD$.

Customer Authorization **Date**

NextGen Security, LLC Authorization **Date**

Printed Name/Title

Printed Name/Title