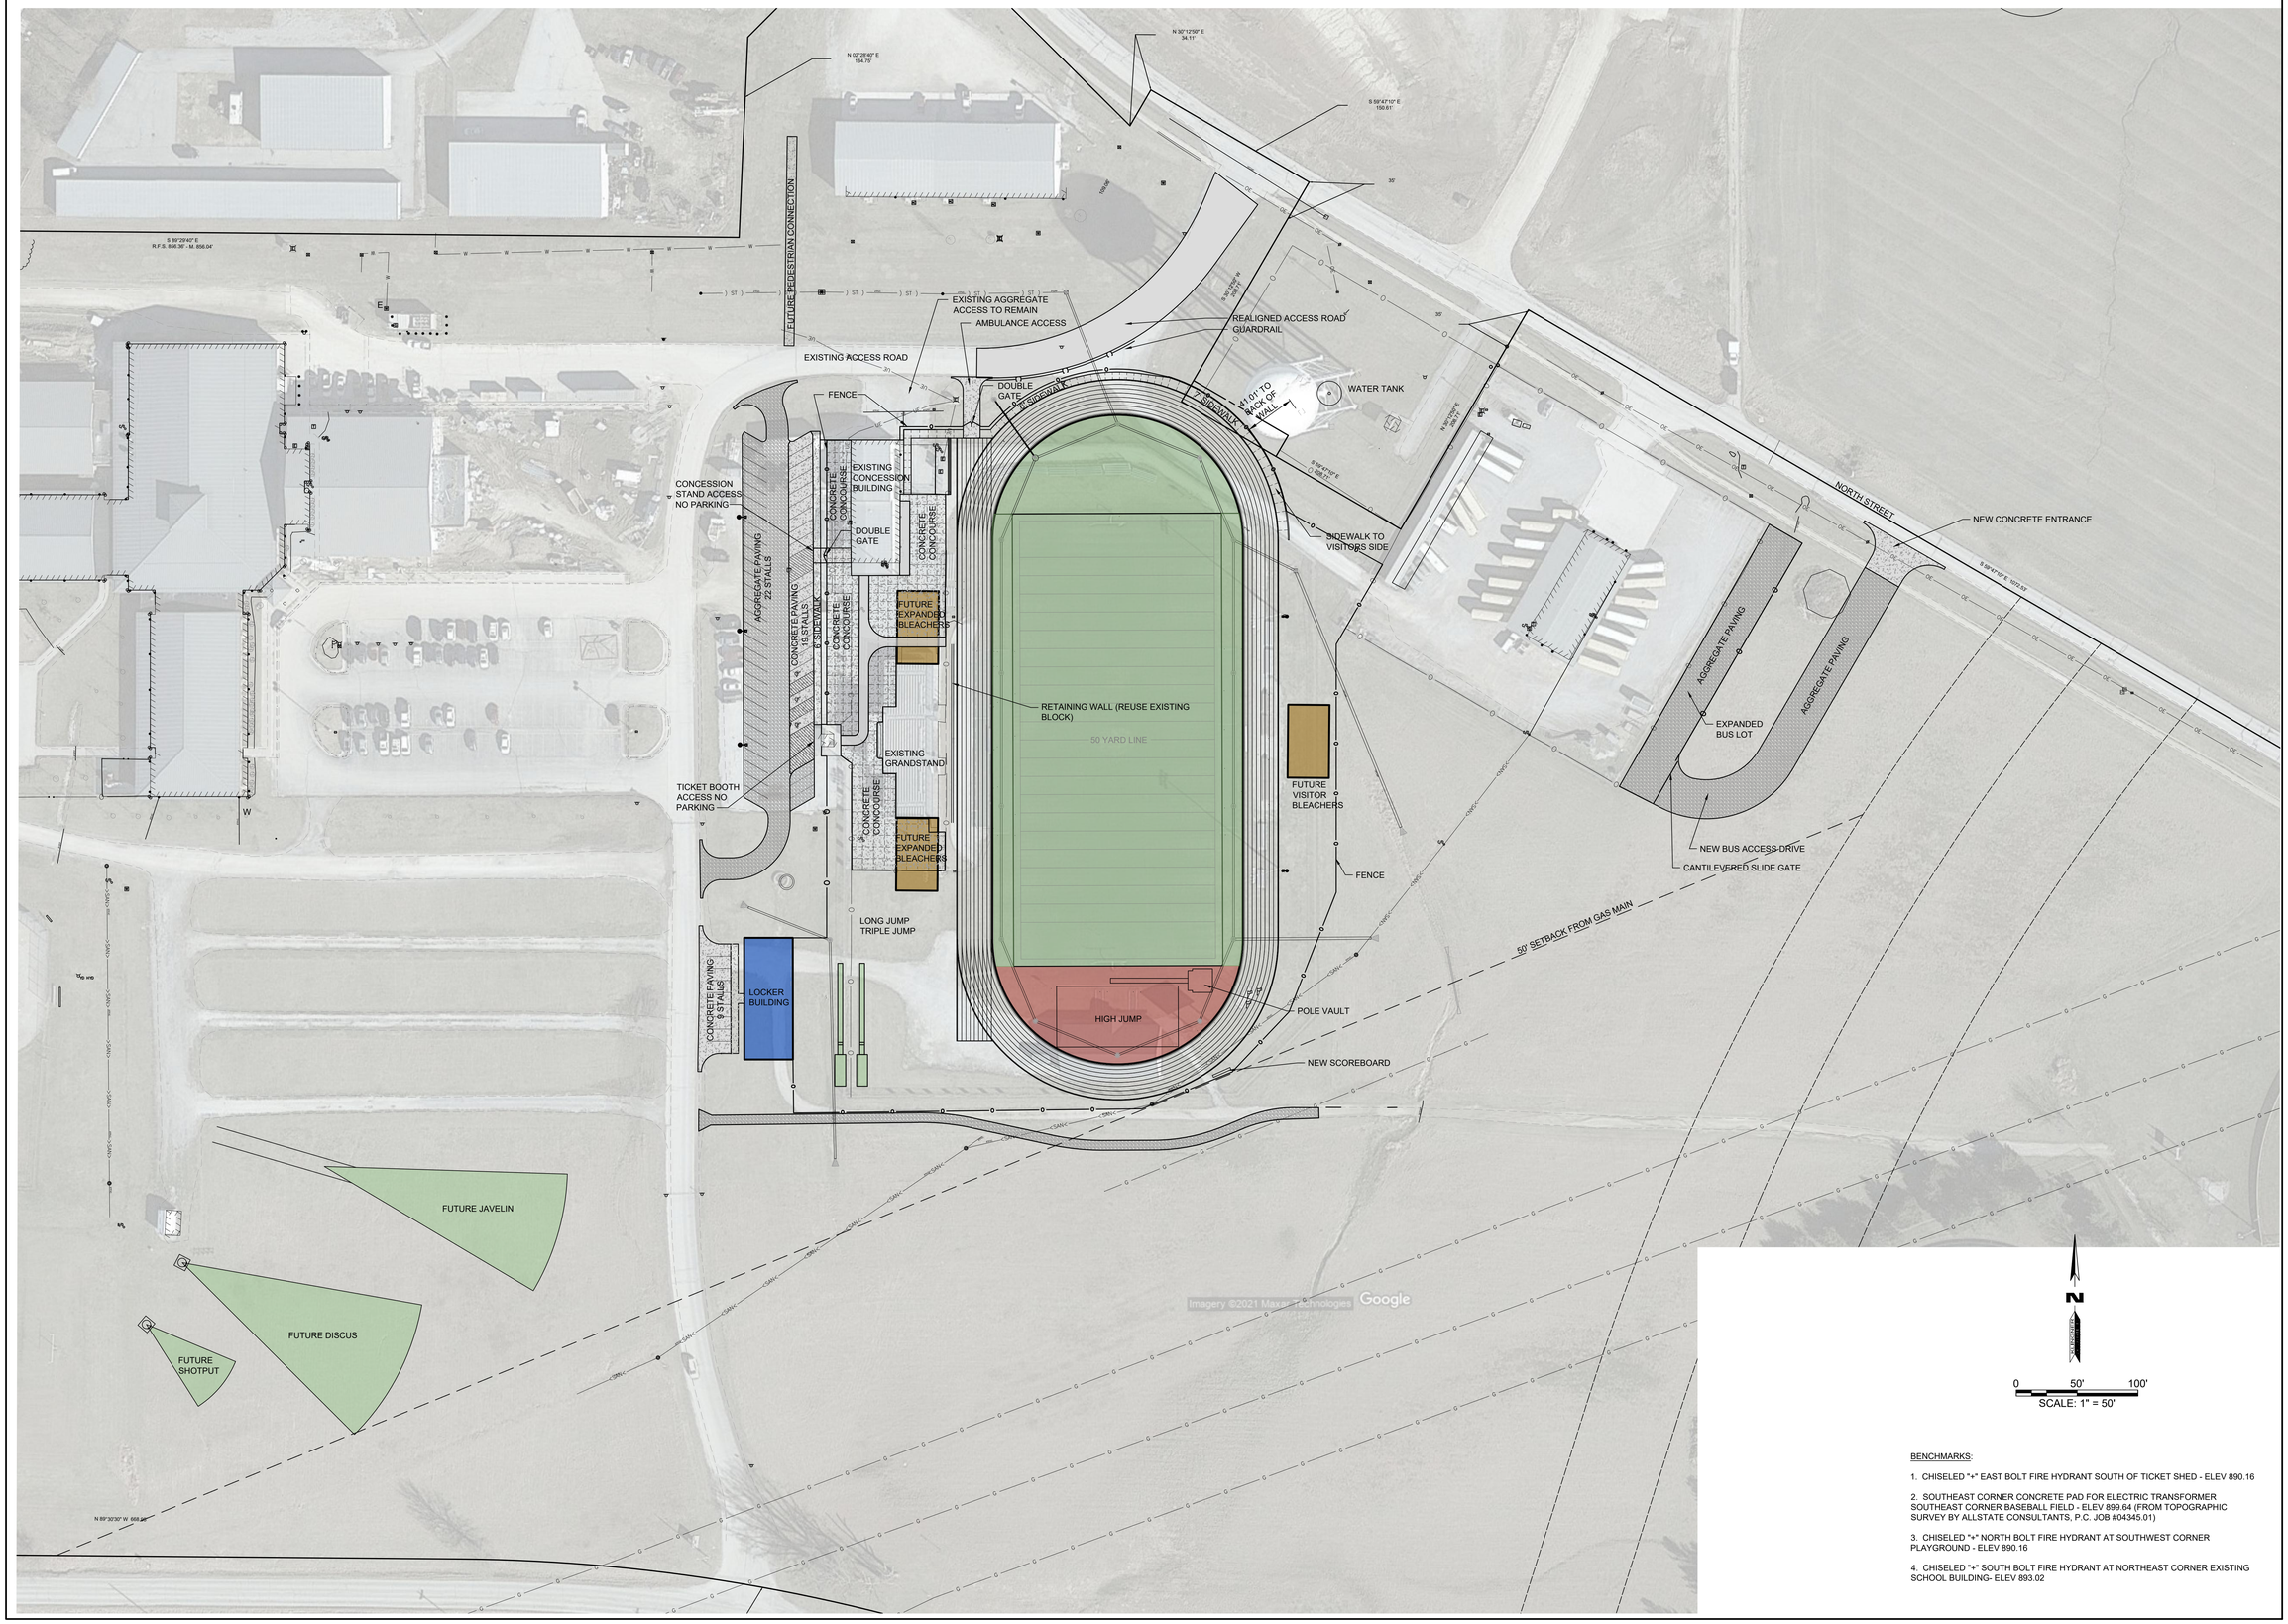

BENCHMARKS:

1. CHISELED "+" EAST BOLT FIRE HYDRANT SOUTH OF TICKET SHED - ELEV 890.16

2. SOUTHEAST CORNER CONCRETE PAD FOR ELECTRIC TRANSFORMER SOUTHEAST CORNER BASEBALL FIELD - ELEV 899.64 (FROM TOPOGRAPHIC SURVEY BY ALLSTATE CONSULTANTS, P.C. JOB #04345.01)

3. CHISELED "+" NORTH BOLT FIRE HYDRANT AT SOUTHWEST CORNER PLAYGROUND - ELEV 890.16

4. CHISELED "+" SOUTH BOLT FIRE HYDRANT AT NORTHEAST CORNER EXISTING SCHOOL BUILDING- ELEV 893.02

KLINGNER & ASSOCIATES, P.C.
Engineers • Architects • Surveyors
www.klingner.com
Quincy, Illinois
616 North 24th Street
217 223 3670
Hannibal, MO Burlington, IA
Fort Dodge, IA Davenport, IA
Galesburg, IL Rock Island, IL
Columbia, MO Carbondale, IL

© 2022 KLINGNER & ASSOCIATES P.C.
This document shall not be used for any purpose or project for which it is not intended. Klingner & Associates P.C. and their Divisions shall be indemnified by the client and held harmless from all claims, damages, liabilities, losses and expenses, including attorneys fees and costs arising out of such misuse or reuse of this document. In addition, unauthorized reproduction of this document, in part or as a whole, is prohibited.

REVISION HISTORY

MARK	DESCRIPTION	DATE	APPR
1			

DESIGN DEVELOPMENT
10/14/2022

PRELIMINARY NOT FOR CONSTRUCTION

HALLSVILLE TRACK & FIELD IMPROVEMENTS

HALLSVILLE SCHOOL DISTRICT
421 MO-124 E
HALLSVILLE, MO, 65255

Non-Reduced Sheet Size: 30" x 42"
Full sized plans have been prepared using standard scales. Reduced size plans may not conform to standard scales.

DESIGNED	DRAWN
DCD	DCD/GSG
FIELD	FIELD BOOK
RAW/MWJ	H14/53
CHECKED	CHECK DATE
-	

SHEET TITLE

SITE DIMENSIONAL PLAN

PROJECT NO.
21-5052

DRAWING ISSUED DATE:
10/10/2022

SHEET
C102